


front

side


NOTE
ROOF TILE COLOUR IS PROPOSED AS DARK GREY
WINDOWS TO BE CHANGED FROM WHITE UPVC TO GREY UPVC

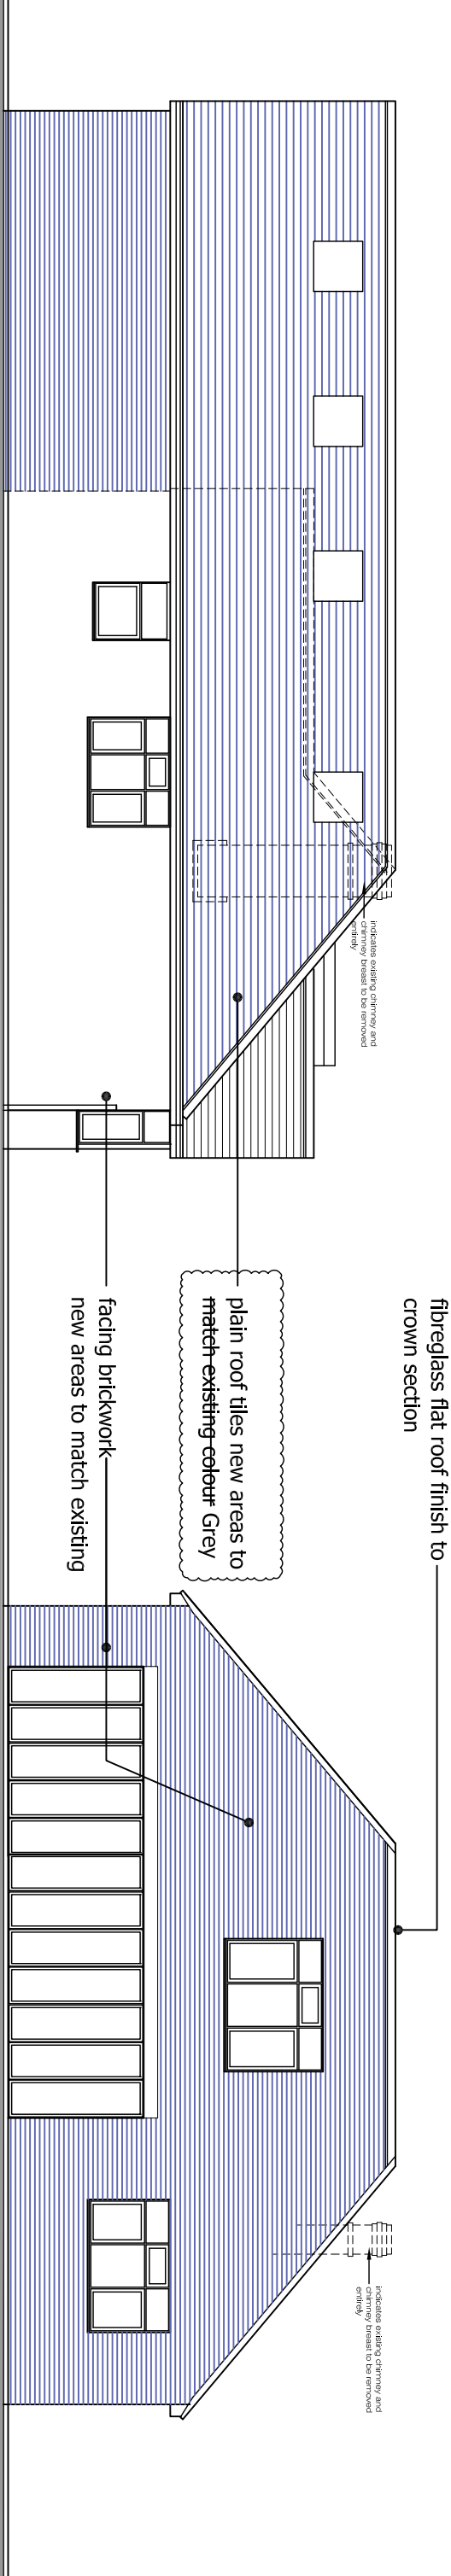

side

rear

PROPOSED

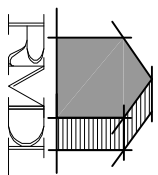 RAMMURTI DESIGN LTD ARCHITECTURAL & PLANNING SERVICES 268 TILGHURST ROAD, READING RG30 2NE TEL/FAX:01189510628 MOB:07799883574	 0m 1 2 3 4 5 6 7 8 9 10m	Proposed Rear Extensions to Existing Bungalow to Provide Improved Access & Accomodation to Loft Space at 22 Hilltop Road, Reading for Mr Khaliq Khan	PROPOSED ELEVATIONS Scale: 1/100 @A3 drawing Date: December 2023 HTR22:007 Rev P1
---	--	---	--