



No.	Revision	Date

P1 Roof window over ensuite added-


-

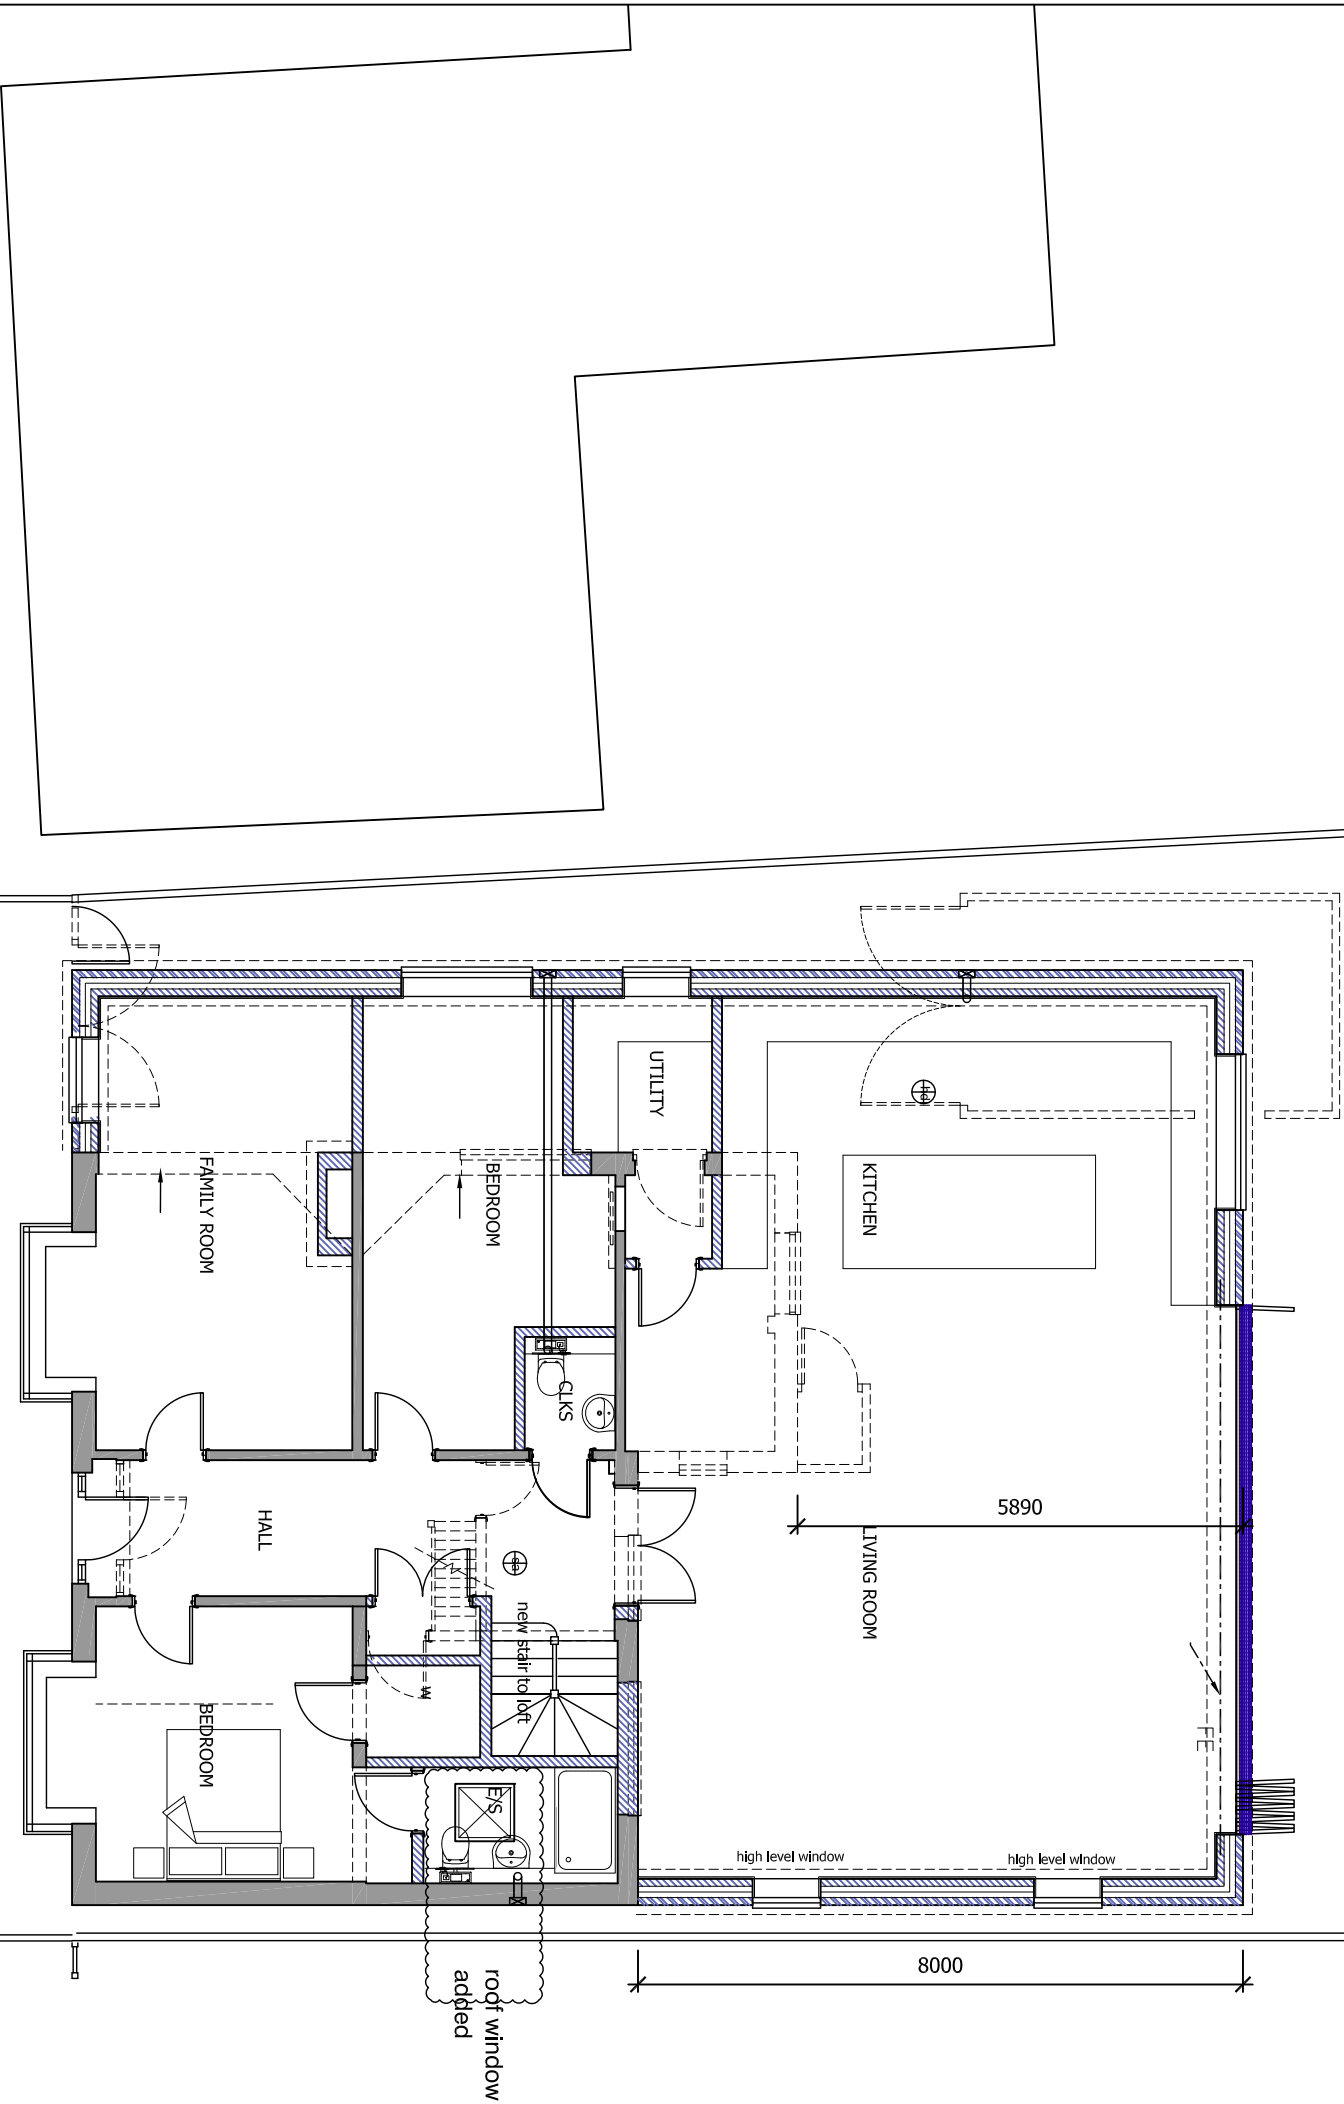

Ground Floor Plan

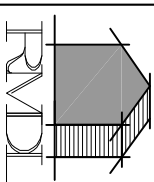

RAMMURTI DESIGN LTD
ARCHITECTURAL & PLANNING SERVICES
268 TILGHURST ROAD, READING RG30 2NE
TEL/FAX: 01189510628 MOB: 07798883574

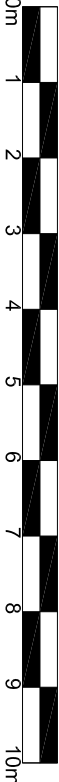

Proposed Rear Extensions to Existing Bungalow to Provide Improved Access & Accomodation to Loft Space at 22 Hilltop Road, Reading for Mr Khaliq Khan

PROPOSED FLOOR PLANS - Ground
Scale: 1/100 @A3 drawing
Date: December 2023
HTR22:004 Rev P1