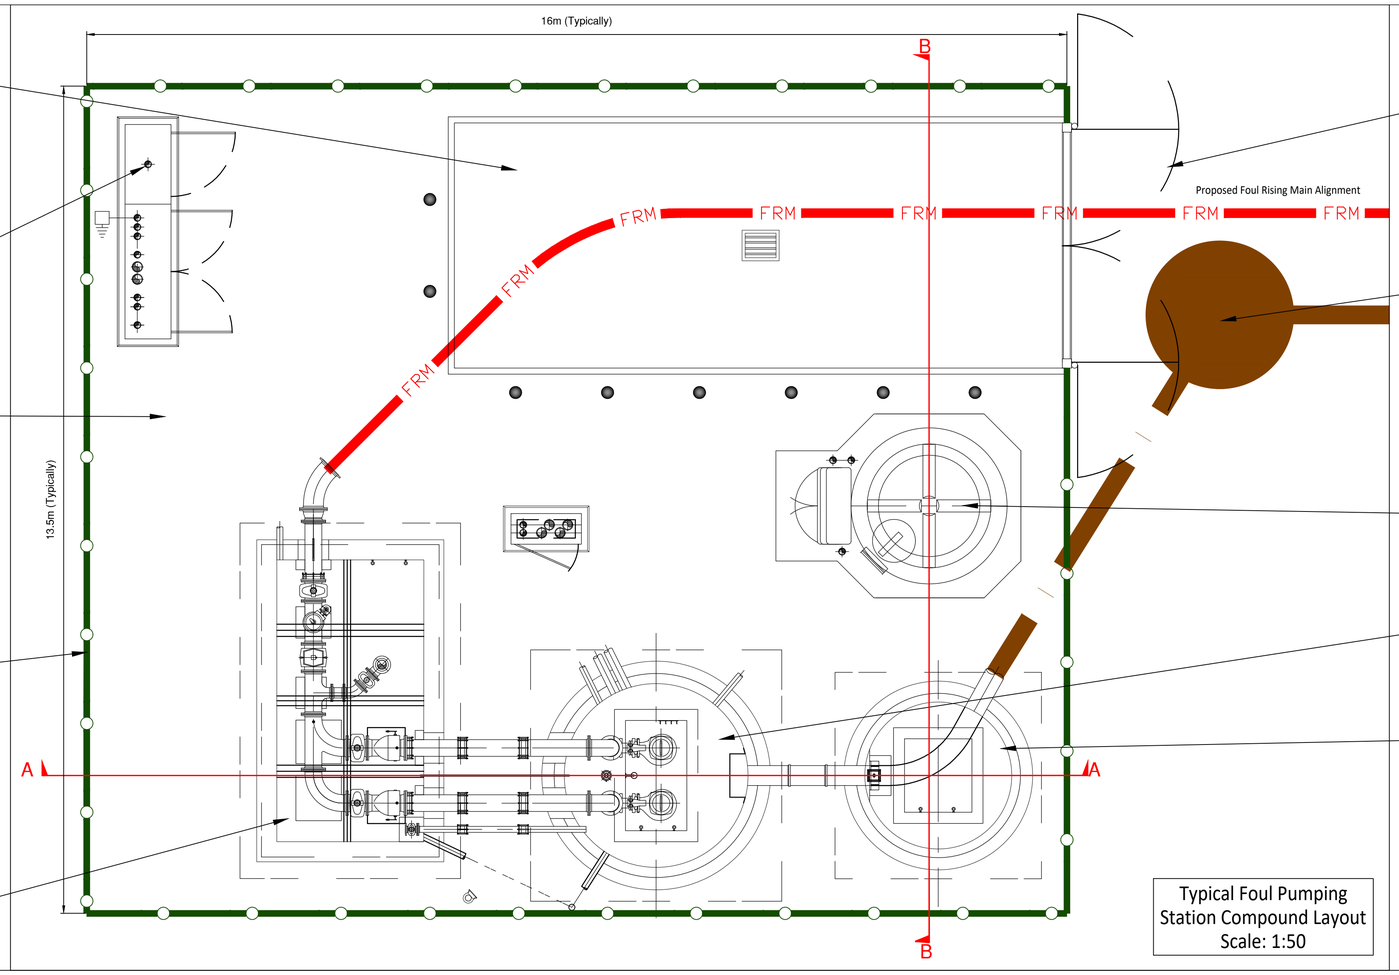

Typical Foul Pumping Station Compound Layout
Scale: 1:50

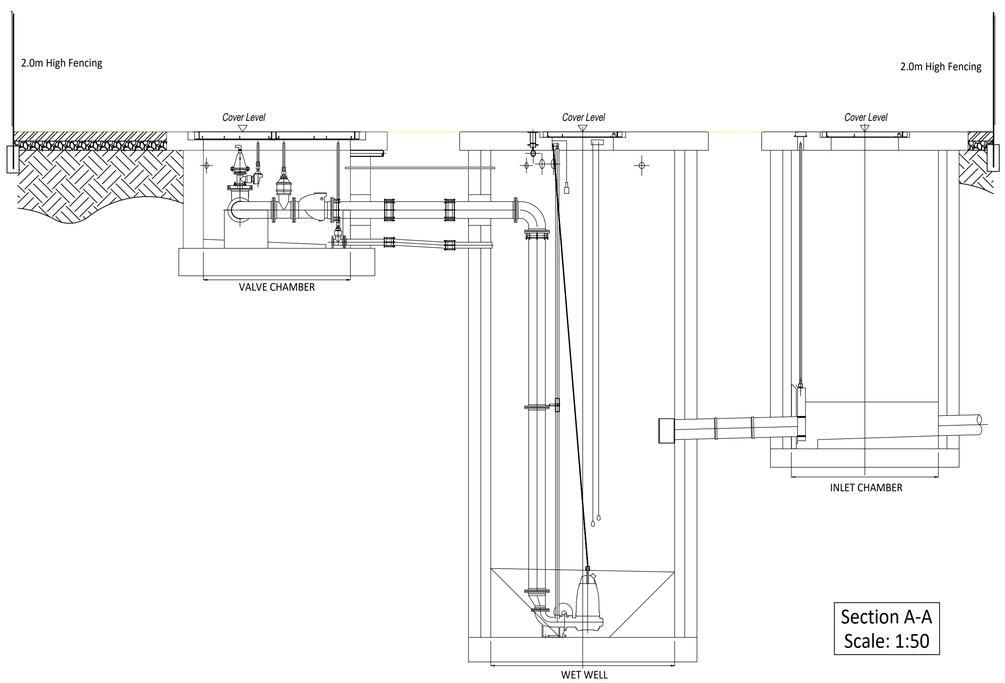

Section A-A
Scale: 1:50

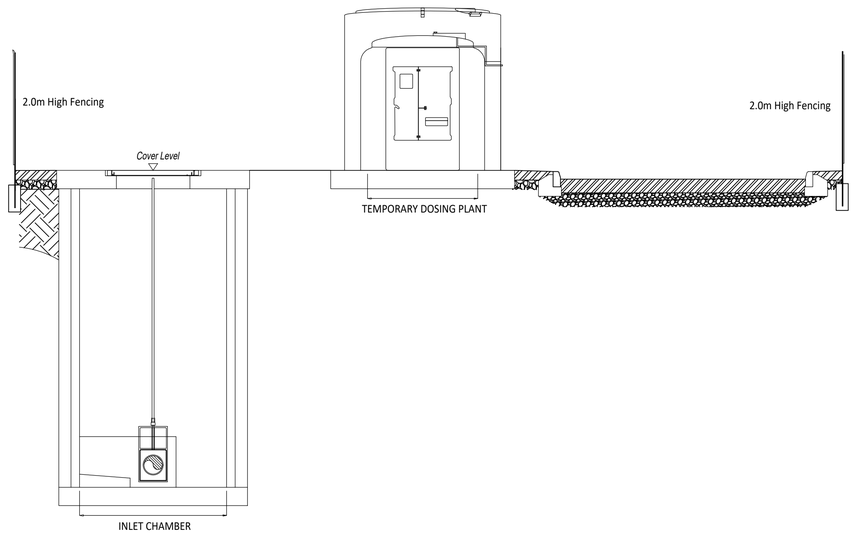

Section B-B
Scale: 1:50

© ABLEY LETCHFORD PARTNERSHIP LTD.
This drawing should not be reproduced without consent.

GENERAL NOTES:

1. Do not scale.
2. Refer to all other Project Drawings and supporting notes.

Rev	Date	Description	Drawn	Checked
A	06.25	FIRST ISSUE	CS	RF

Abley Letchford
www.ableyletchford.co.uk

Client
UNIVERSITY OF READING

Project
LODDON GARDEN VILLAGE

Title
TYPICAL FOUL PUMP STATION - GENERAL ARRANGEMENT

Status

Scale	Date	Drawn	Checked
AS SHOWN @ A1	JUN 2025	CS	RF

Drawing No	Revision
A392-OPA-0540	A