NOTE

ALL MATERIALS INTENDED TO BE USED ON NEW EXTENSION ARE TO MATCH EXISTING.


THIS DRAWING HAS BEEN PREPARED WITHOUT THE BENEFIT OF AN ACCURATE SITE SURVEY.

REMAINING TWO ELEVATIONS ARE UNAFFECTED BY PROPOSED NEW EXTENSION




PROPOSED REAR ELEVATION

PROPOSED SIDE ELEVATION

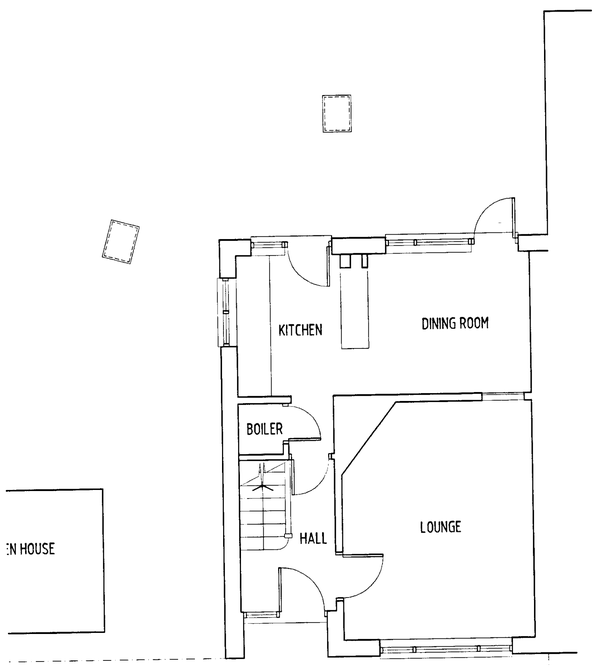

EXISTING GROUND FLOOR LAYOUT (Scale 1:50)

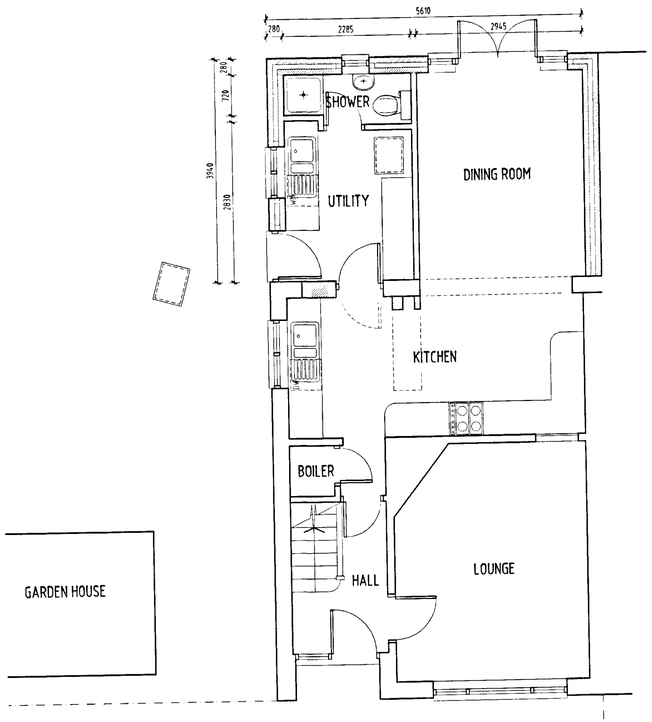

PROPOSED GROUND FLOOR LAYOUT (Scale 1:50)

0 10 20 30 40 50 60 70 80 90

1 2 3

30.JUL.2001 4538

RFDL

RICHARD FENN DESIGNS LIMITED
11 HARRIER CLOSE, WOODLEY, READING, BERKSHIRE, RG5 4PE.
Telephone READING (0118) 9691634
Fax (0118) 9428618 E-Mail : rfdl@dircon.co.uk

PROPOSED SINGLE STOREY REAR EXTENSION
TO 376 KINGFISHER DRIVE, WOODLEY, BERKSHIRE
for MR AND MRS RAGGETT.

PLANNING DRAWING

DATE	SCALE
July 10th 2001	1:50

DRAWING No. RG.01. REVISION

D/10/01