


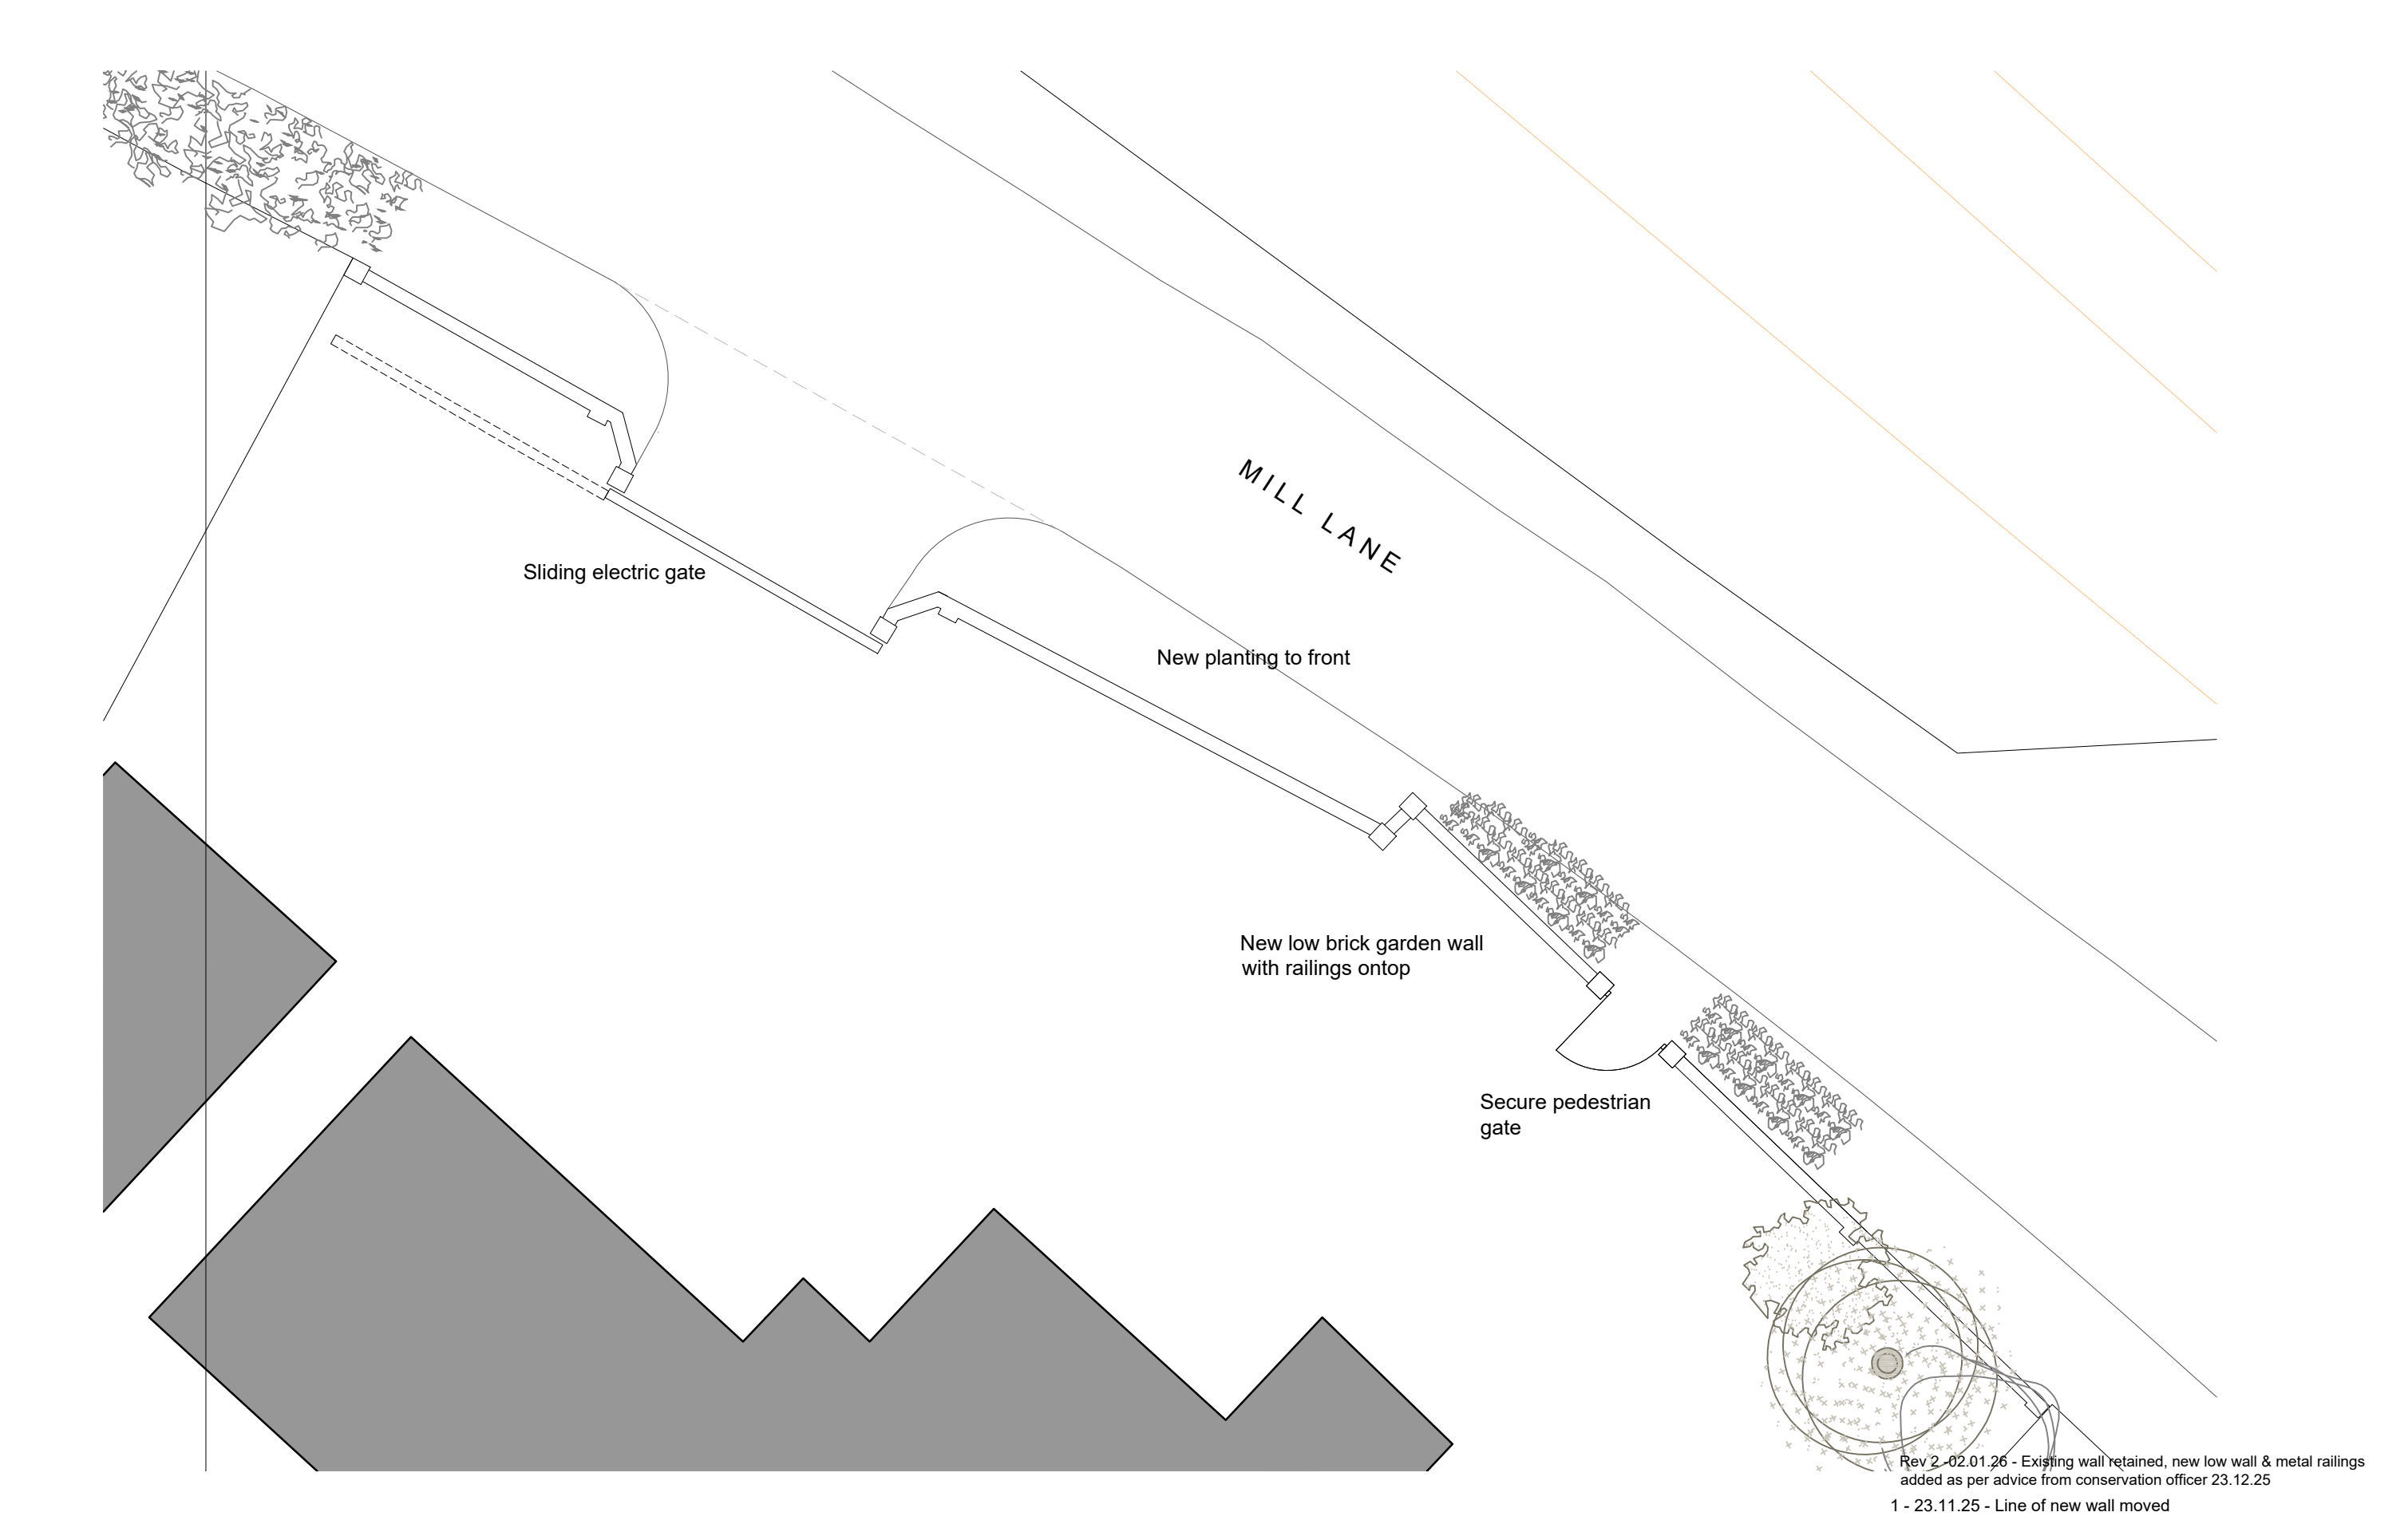

Rev 2 - 02.01.26 - Existing wall retained, new low wall & metal railings added as per advice from conservation officer 23.12.25
1 - 23.11.25 - Line of new wall moved

Project : Sindlesham Farm House Mill Lane Sindlesham RG41 5DQ	Drawing : Proposed Garden Wall	010m 1 : 100	N	Date: Oct 25	Scale : 1:100@A3	
				Drawing no : 2025-50 - 002	Rev : 2	Status : LBC