



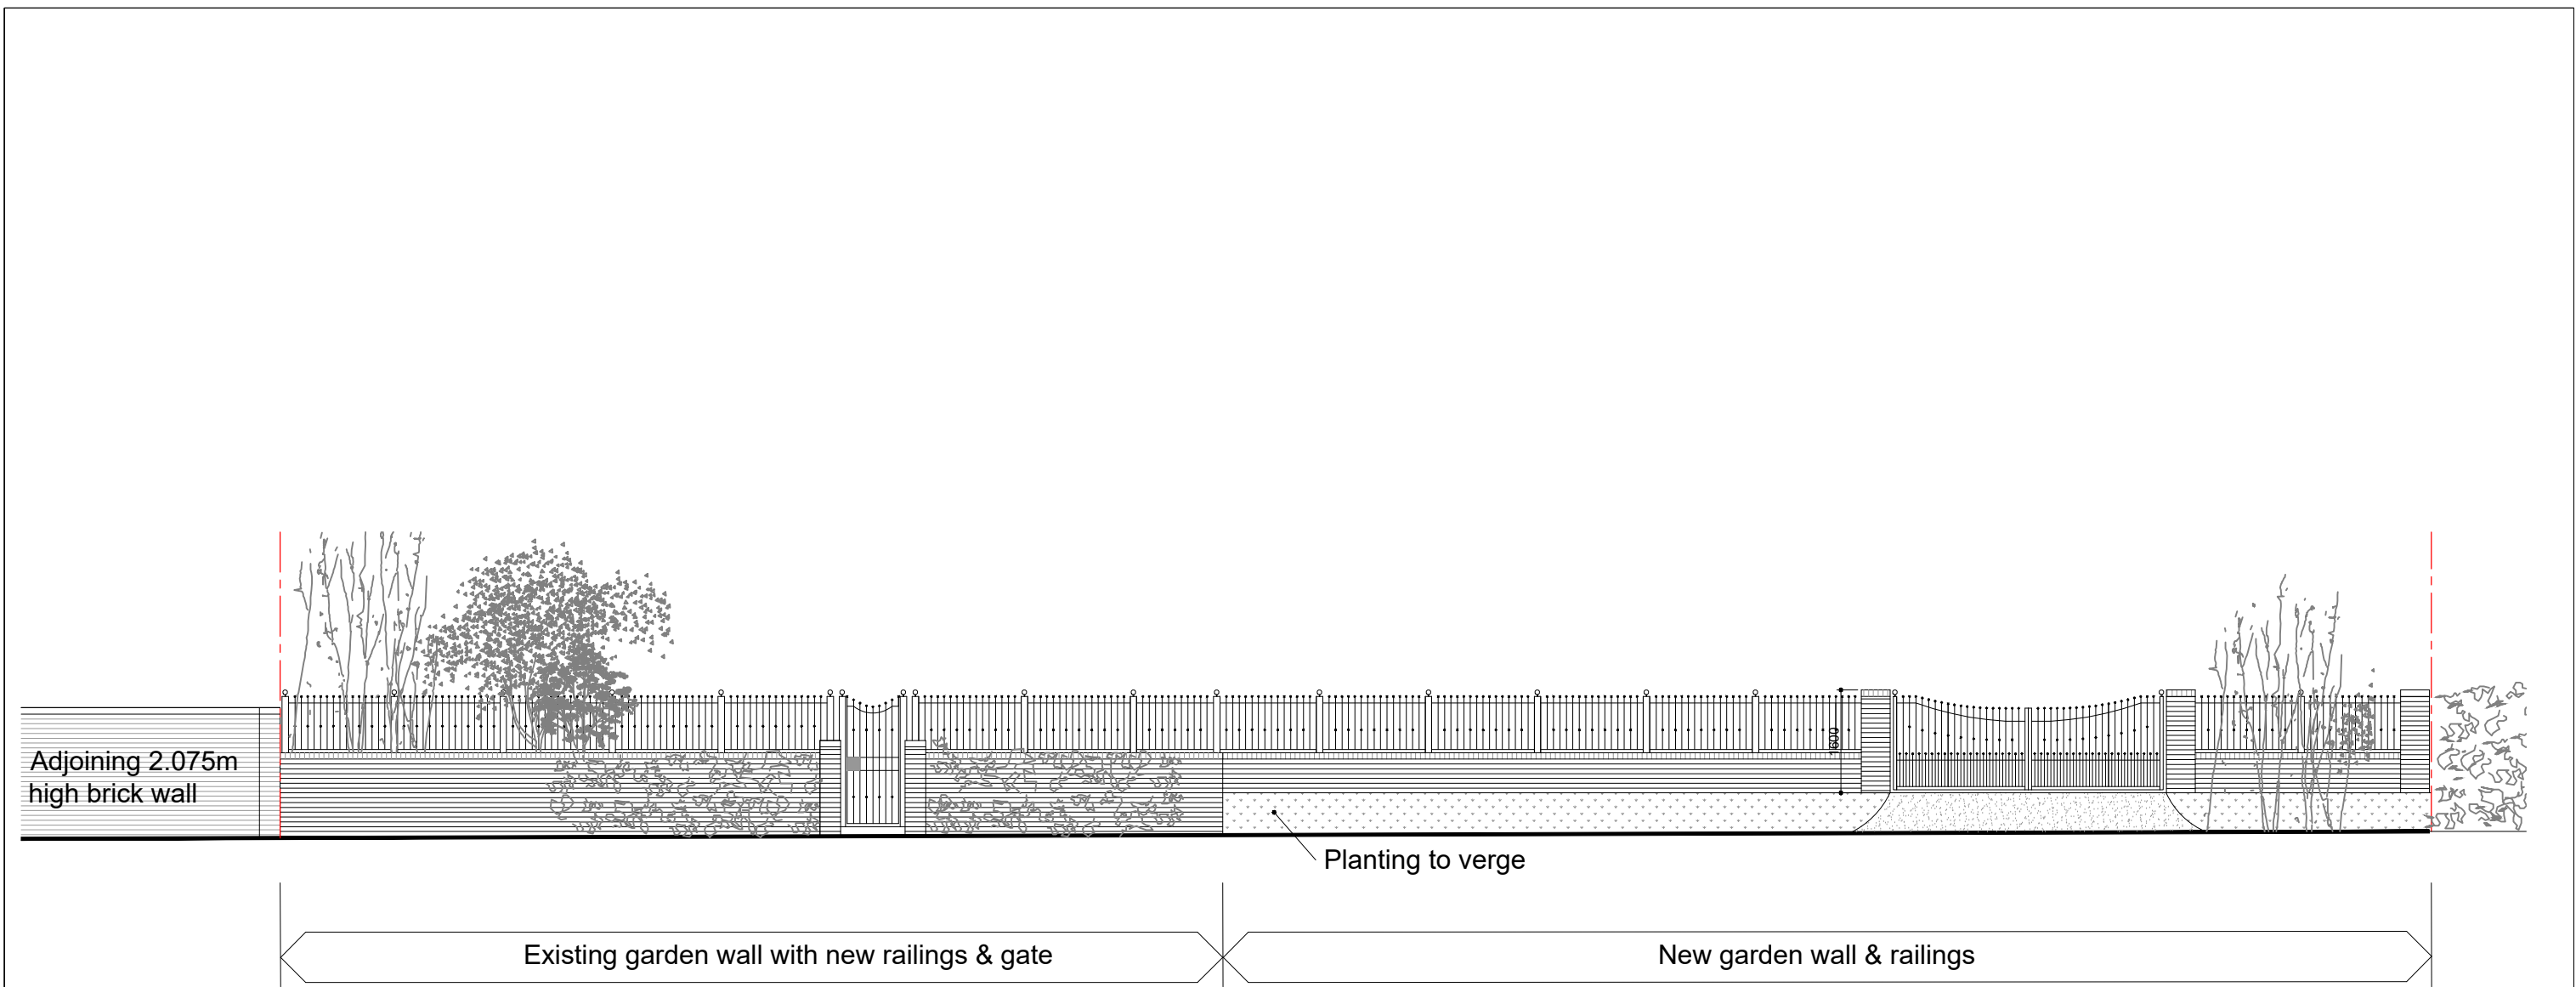

Proposed Elevations

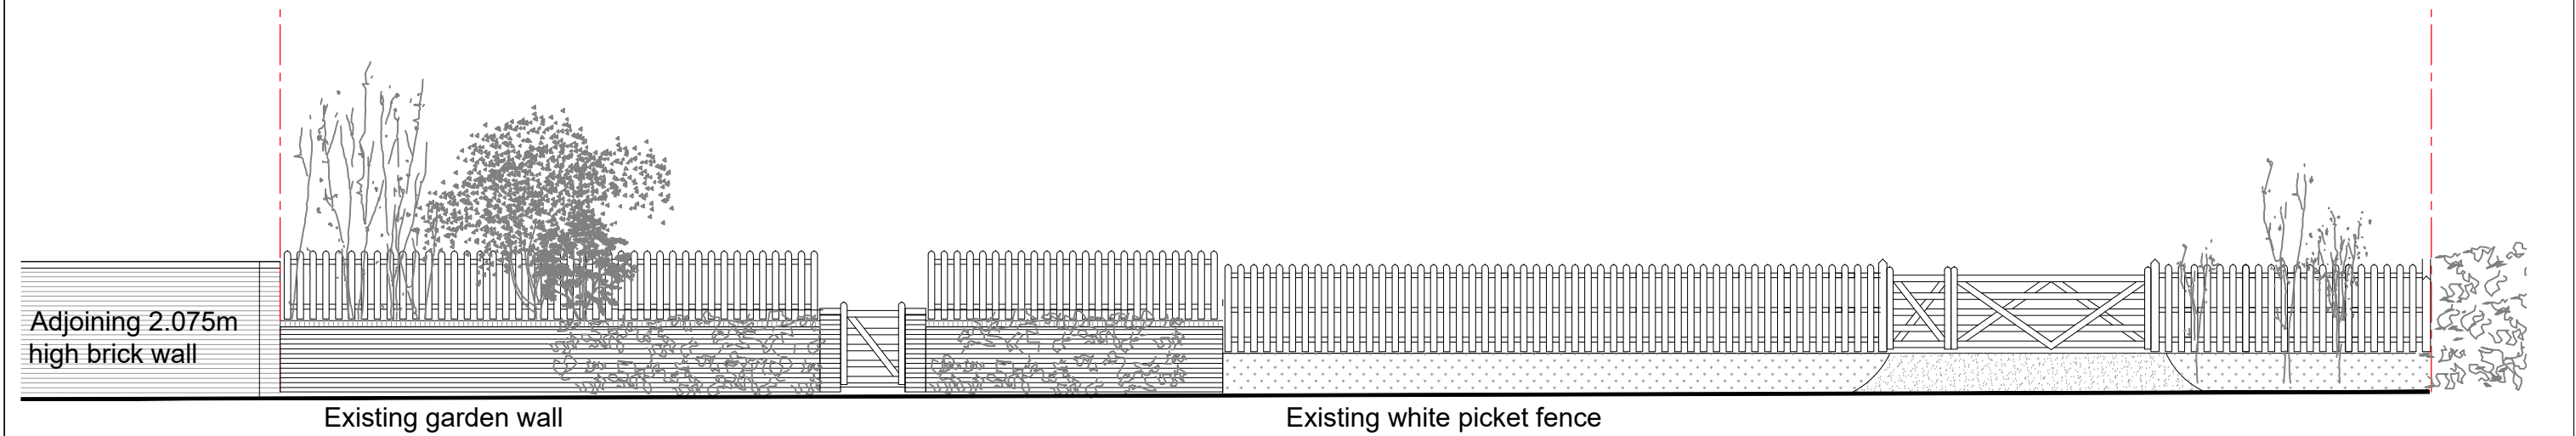

Existing Elevations

Rev 2 -02.01.26 - Existing wall retained, nw low wall & metal railings added as per advice from conservation officer 23.12.25
Rev 1 -14.12.25 - Height changed to read 2.075m, section & part elevation added

Project : Sindlesham Farm House Mill Lane Sindlesham RG41 5DQ	Drawing : Existing & Proposed Elevations	010m  1 : 100				
			Date: Oct 25	Scale : 1:100@A3		
			Drawing no : 2025-50 - 003		Rev : 2	Status : LBC