
Copyright of SKDdesign
Report All Errors & Omissions
C

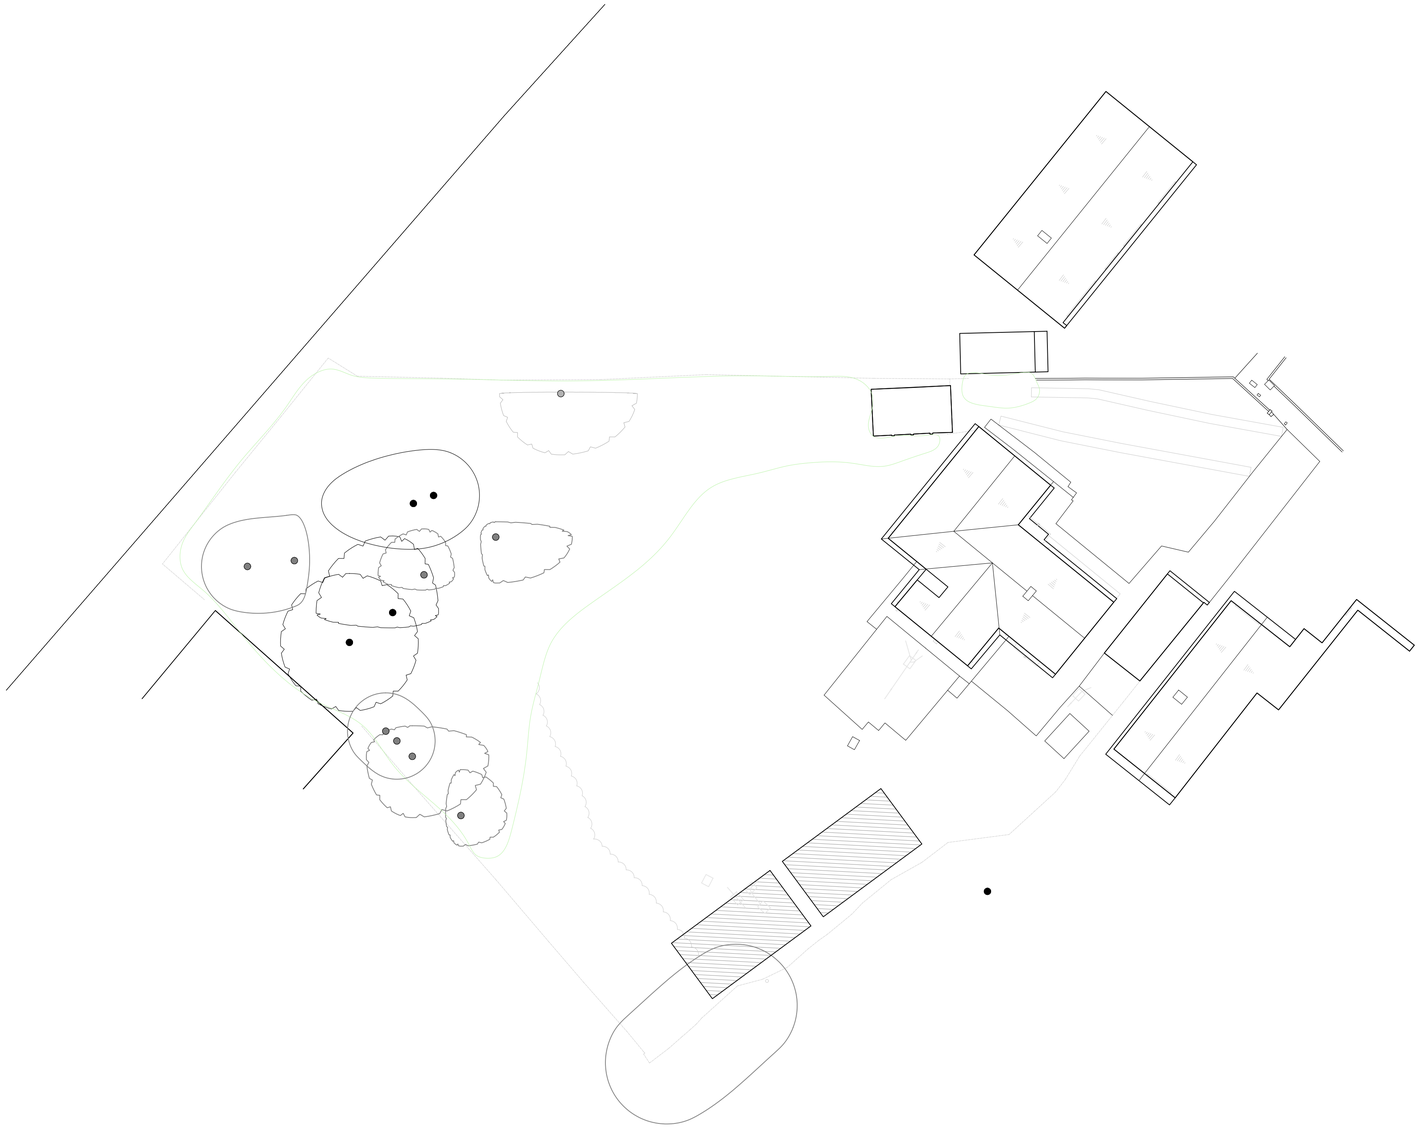

Site Plan 1:200

0 1 2 3 4 5 6 7 8 9 10
Metres

Rev	Notes	Date

Mr. A. Cook
client

Proposed Alterations To
3 Byeways Close,
Knowl Hill, RG10 9YL
contract

Scheme Proposals
Site Plan
title

October 2026 date	As Shown @A1 scale
CBKH contract ref	07 drawing

SKDdesign
Architectural & Building Consultancy
Unit 2 Howe Lane Farm - Maidenhead - SL6 3JP
01628 436827 - stuart@skddesign.co.uk - www.skddesign.co.uk