
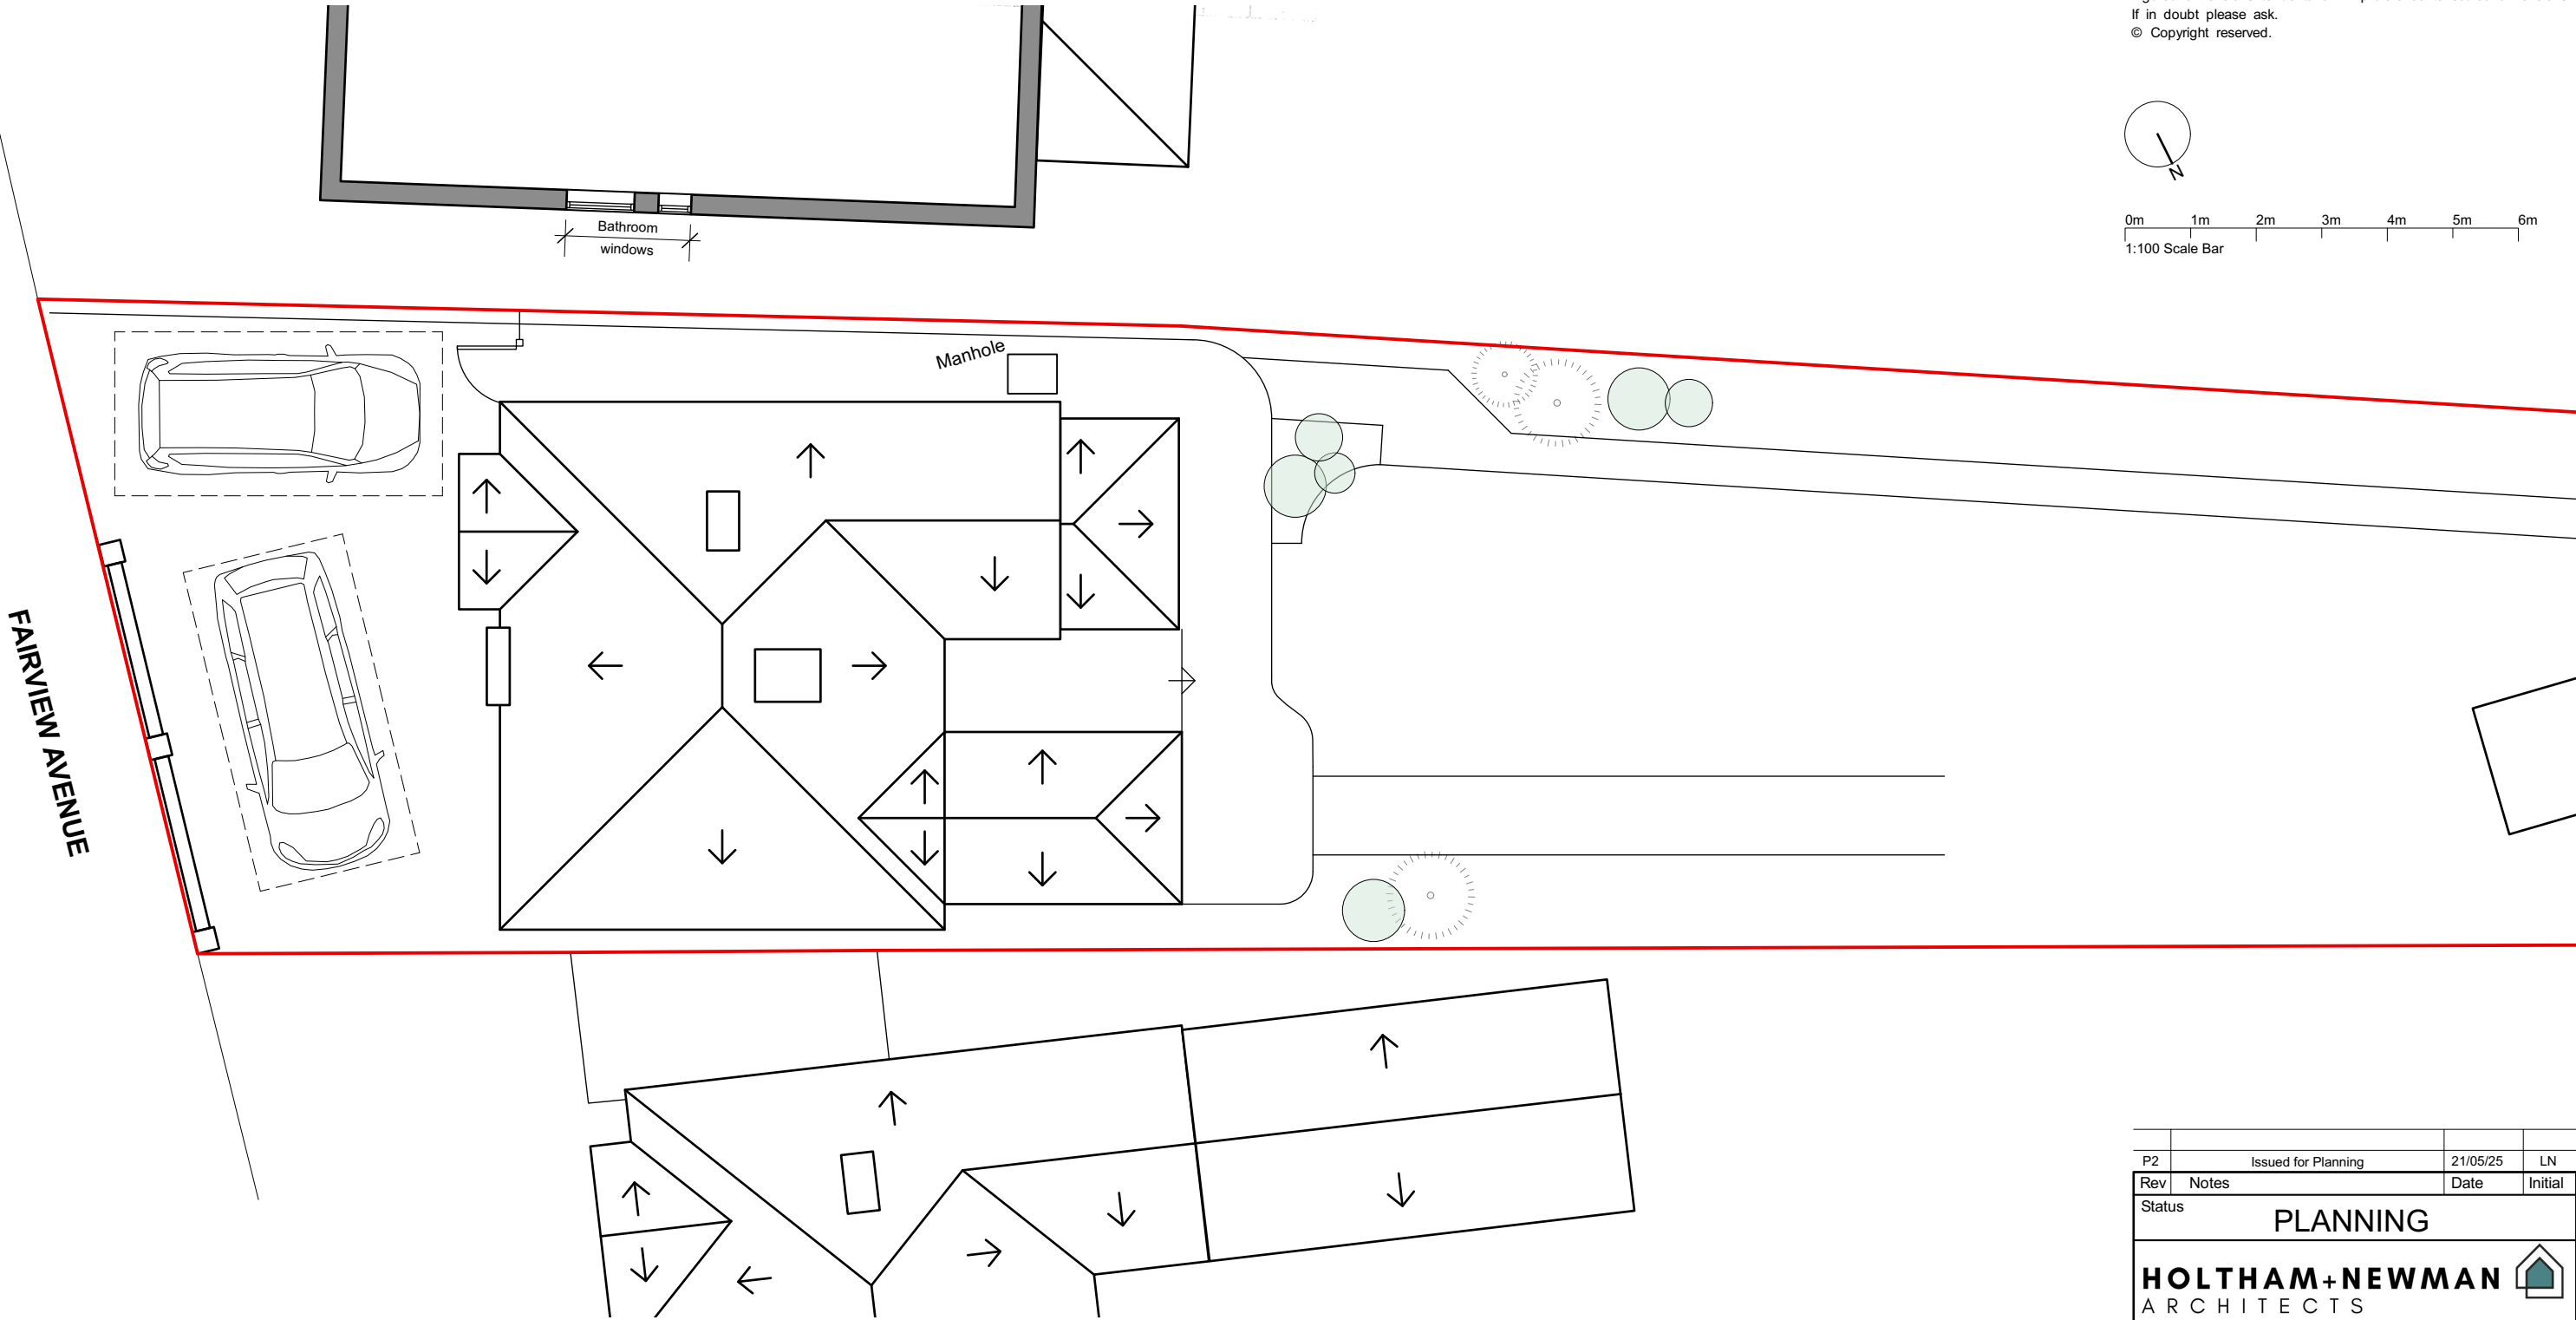


All dimensions are to be checked on site before work commences.
Figured dimensions to be taken in preference to scaled dimensions.
If in doubt please ask.
© Copyright reserved.

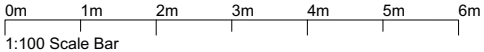

Existing Parking Layout

P2	Issued for Planning	21/05/25	LN
Rev	Notes	Date	Initial
Status			
PLANNING			
HOLTHAM+NEWMAN			
ARCHITECTS			
The Old Dairy, 282A Hyde End Road, Spencers Wood, Reading, Berkshire RG7 1DN		T: 07971 316497 E: hello@hnarchitects.co.uk	
Project: 15 Fairview Avenue Earley RG6 1HE			
Client Mr and Mrs Pinks			
Drawing Title: Parking Provision			
Scale: 1:100 @A3		Dwg. No.: 2514 - S003	Rev.: P2
Drawn by: LN			
Date: Apr 2025			