

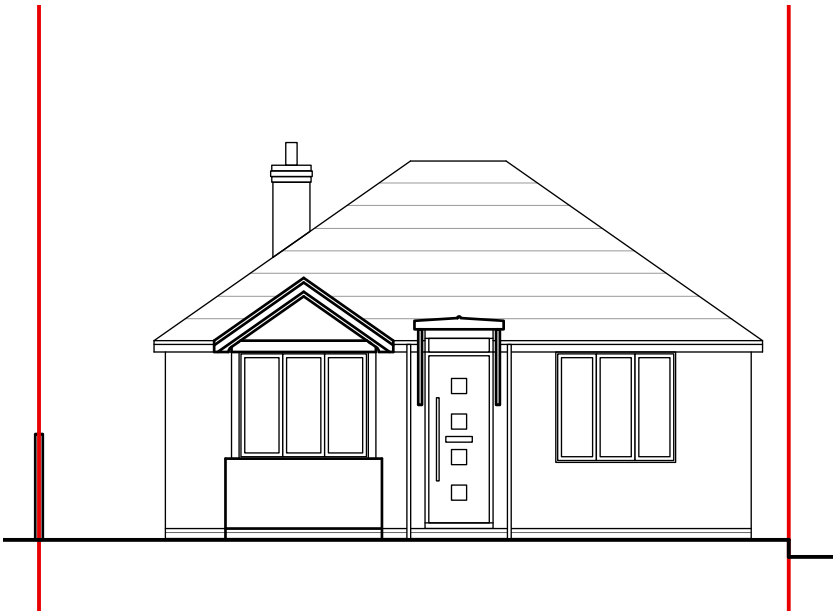


All dimensions are to be checked on site before work commences.
Figured dimensions to be taken in preference to scaled dimensions.
If in doubt please ask.
© Copyright reserved.

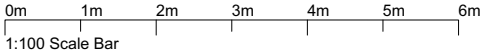


Existing Front (East) Elevation

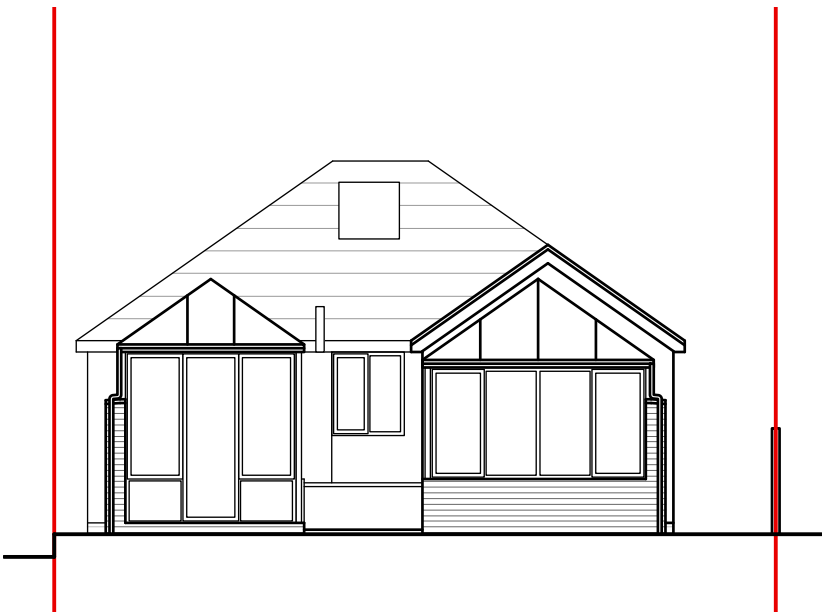

Existing Rear (West) Elevation



Existing Side 1 (South) Elevation

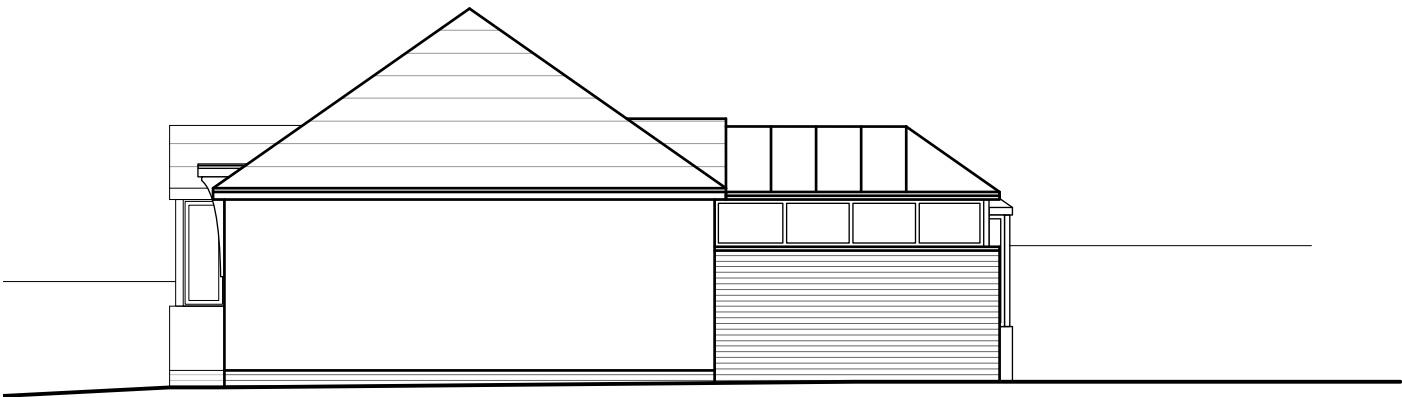

Existing Side 2 (North) Elevation

P3	Issued for Planning	21/05/25	LN
Rev	Notes	Date	Initial
Status			
PLANNING			
HOLTHAM+NEWMAN			
ARCHITECTS			
The Old Dairy, 282A Hyde End Road, Spencers Wood, Reading, Berkshire RG7 1DN		T: 07971 316497 E: hello@hnarchitects.co.uk	
Project: 15 Fairview Avenue Earley RG6 1HE			
Client Mr and Mrs Pinks			
Drawing Title: Existing Elevations			
Scale: 1:100 @A3		Dwg. No.: 2514 - S200	Rev.: P3
Drawn by: LN			
Date: Apr 2025			