
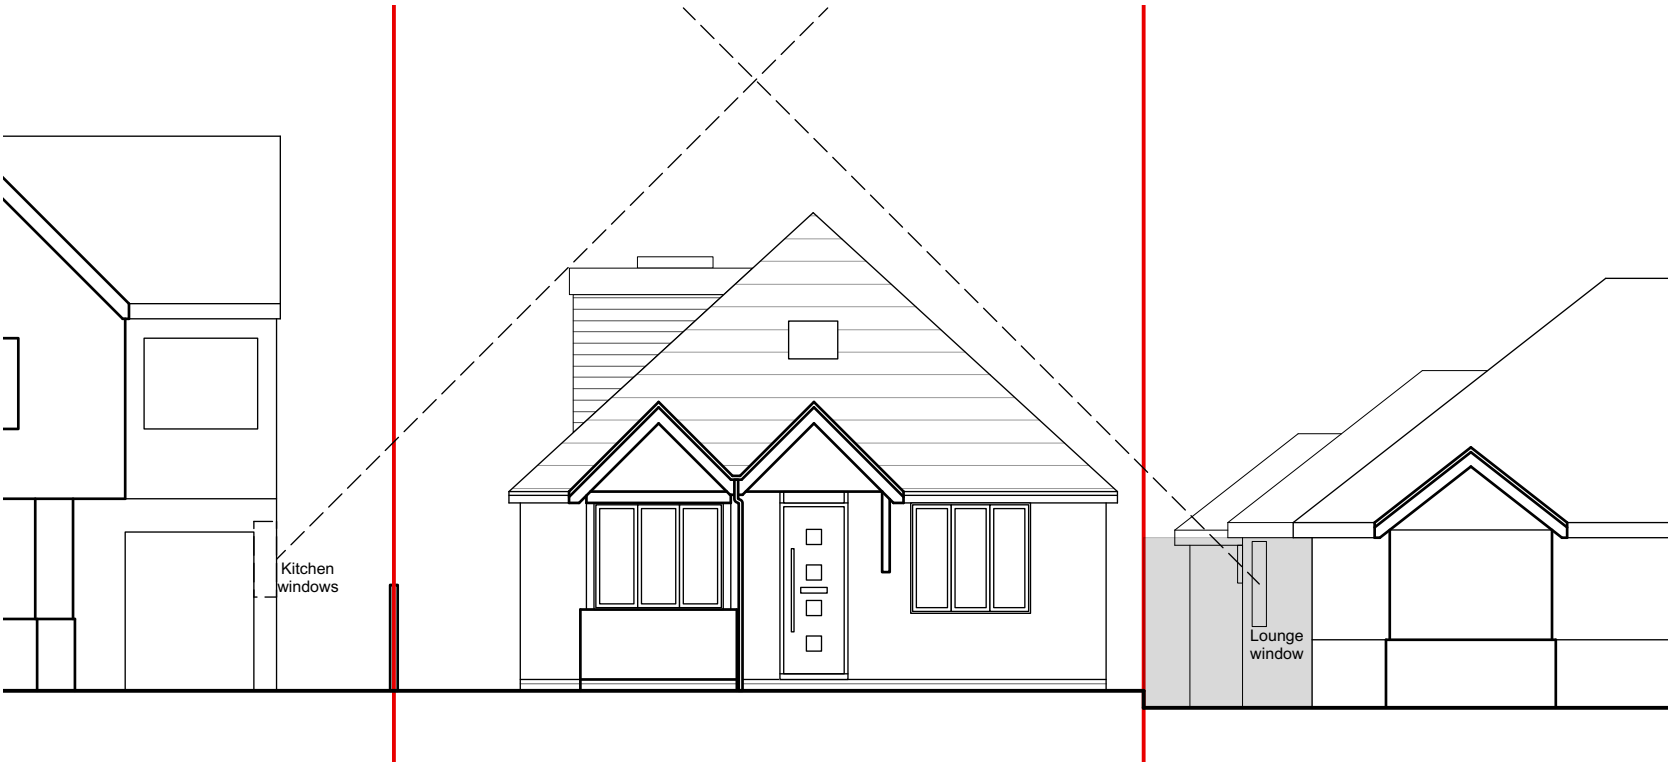


All dimensions are to be checked on site before work commences.
Figured dimensions to be taken in preference to scaled dimensions.
If in doubt please ask.
© Copyright reserved.

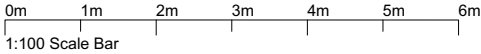

Proposed Side 1 (South) Elevation

P1	Issued for Planning	21/05/25	LN
Rev	Notes	Date	Initial
Status	PLANNING		
HOLTHAM+NEWMAN ARCHITECTS The Old Dairy, 282A Hyde End Road, Spencers Wood, Reading, Berkshire RG7 1DN T: 07971 316497 E: hello@hnarchitects.co.uk 			
Project: 15 Fairview Avenue Earley RG6 1HE			
Client Mr and Mrs Pinks			
Drawing Title: Proposed Street Elevation			
Scale:	1:100 @A3	Dwg. No.:	Rev.:
Drawn by: LN		2514 - P201	P1
Date: May 2025			