

Western Elevation






Southern Elevation




Eastern Elevation

Notes:
Existing rear extension walls to be a mix of glazed oak framing and Hardie plank cladding.
Existing doors white upvc double glazed
Existing windows white upvc double glazed and self colour aluminium.
Existing guttering 114mm square line white plastic
White upvc soffits and fascias.

P2		Planning
P1		Planning
Rev.	Date	Status

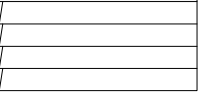 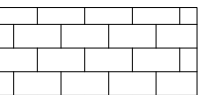- Hardie plank cladding, midnight black, cedar
- White sand cement render
- Redland double roman concrete pan tile, antique brown
- Fortterra LBC Sunset Red Facing Brick

		Sylvaland Ltd Hatherley, Basingstoke Rd, Riseley, Berkshire. RG7 1QS Tel. 0118 988 7353 Email. info@sylvaland.co.uk	
Project :	Hatherley, Basingstoke Rd	scale @ A1:	1:50
Client:	Kirstie Dunsmoir	date :	23/08/26
Drawing Name: Existing Elevations		Drawn :	ADB
		job no :	129
		dwg No :	129-12


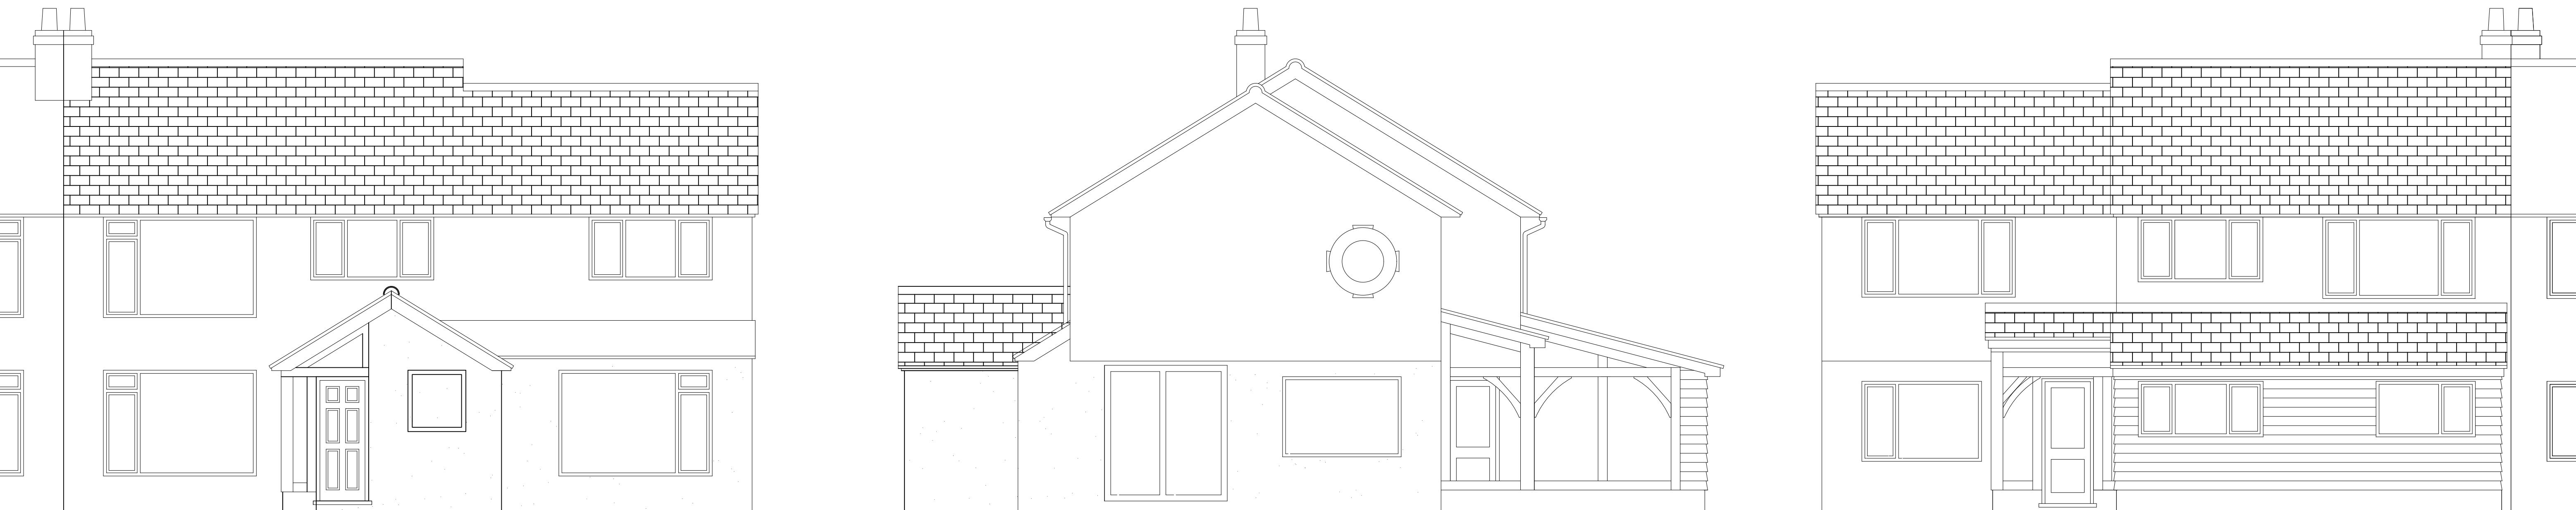


Proposed Eastern Elevation


P2		Planning
P1		Planning
Rev.	Date	Status

		Sylvaland Ltd Hatherley, Basingstoke Rd, Riseley, Berkshire. RG7 1QS Tel. 0118 988 7353 Email. info@sylvaland.co.uk	
Project :	Hatherley, Basingstoke Rd	scale @ A1:	1:50
Client:	Kirstie Dunsmoir	date :	23/08/26
Drawing Name:		Drawn :	ADB
		job no :	129
		dwg No :	129-13

1:50	500	1 Mtr				5 Mtr	10Mtr
1:20	0		1 Mtr	1500	2Mtr	3Mtr	4Mtr
1:10		200	400	600	800	1 Mtr	2Mtr
1:5	0	100	200	300	400	500mm	1 Mtr
1:2		50	100	150	200mm	300mm	400mm

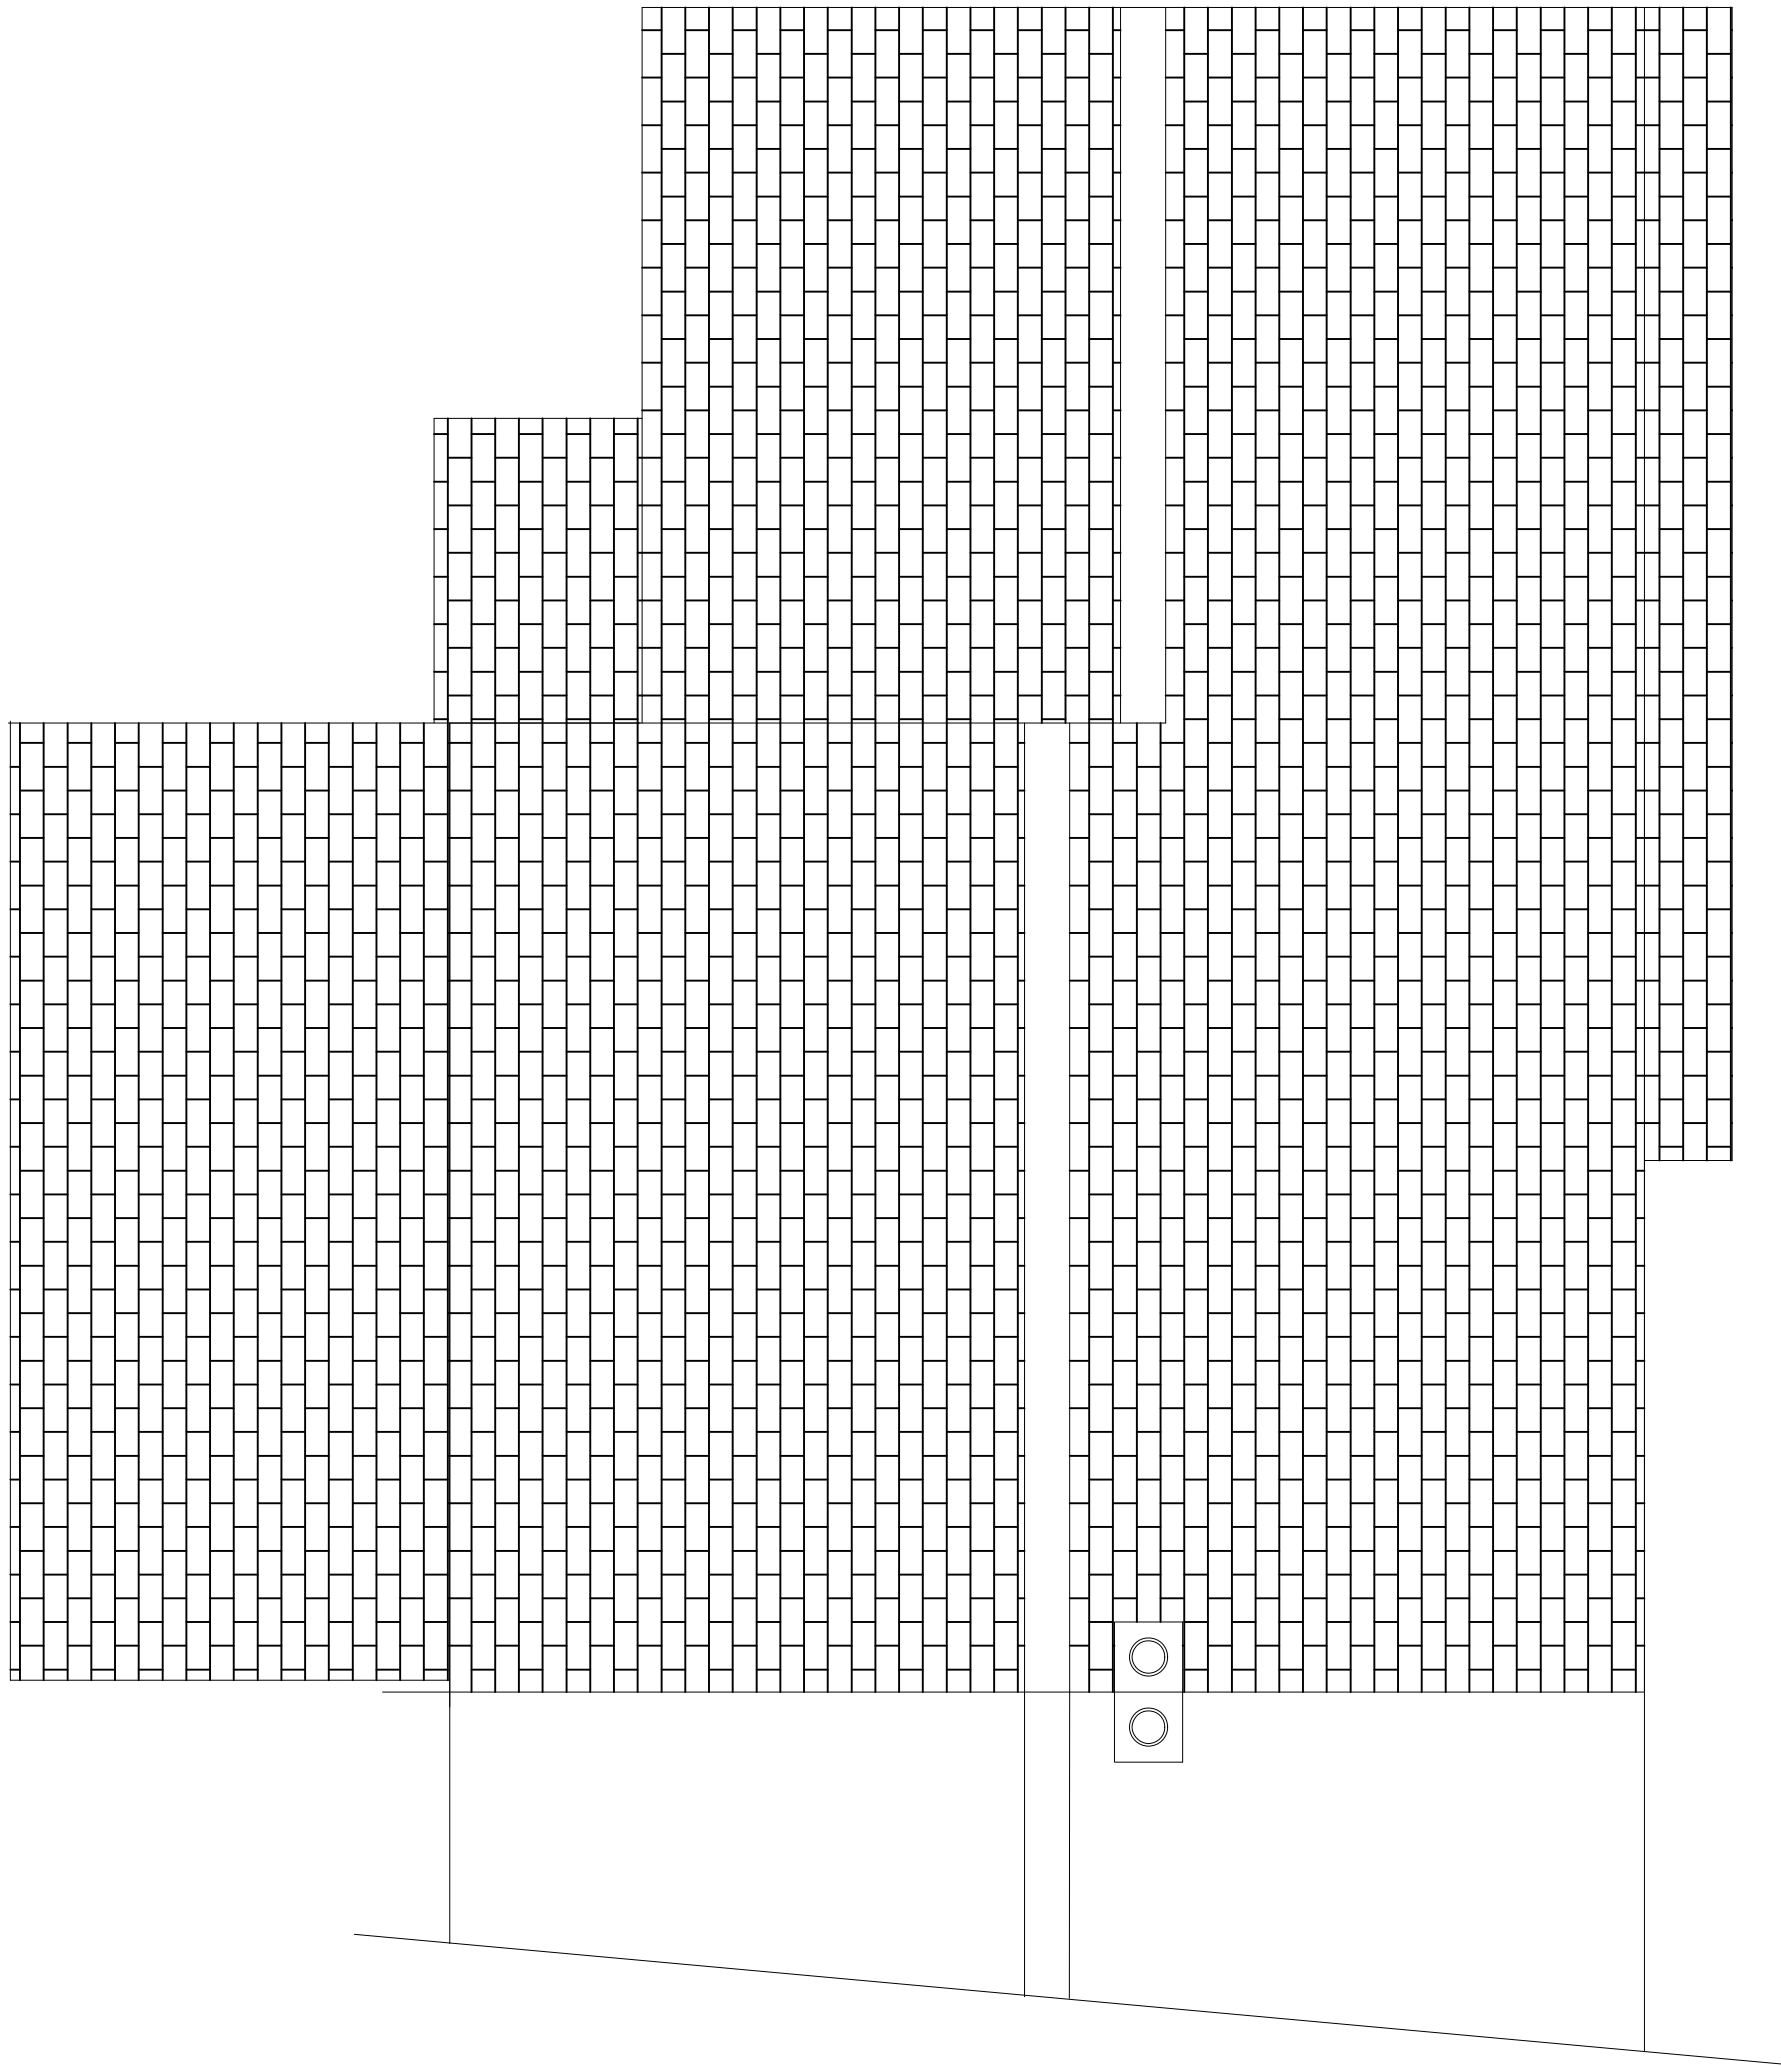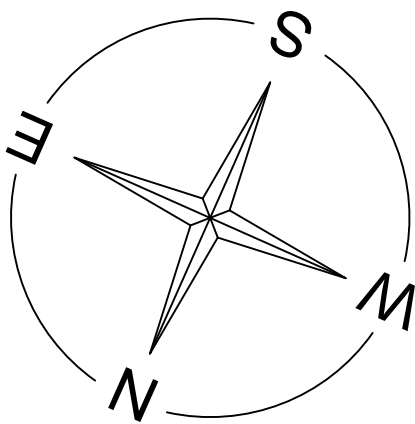


Existing Plan @ Roof

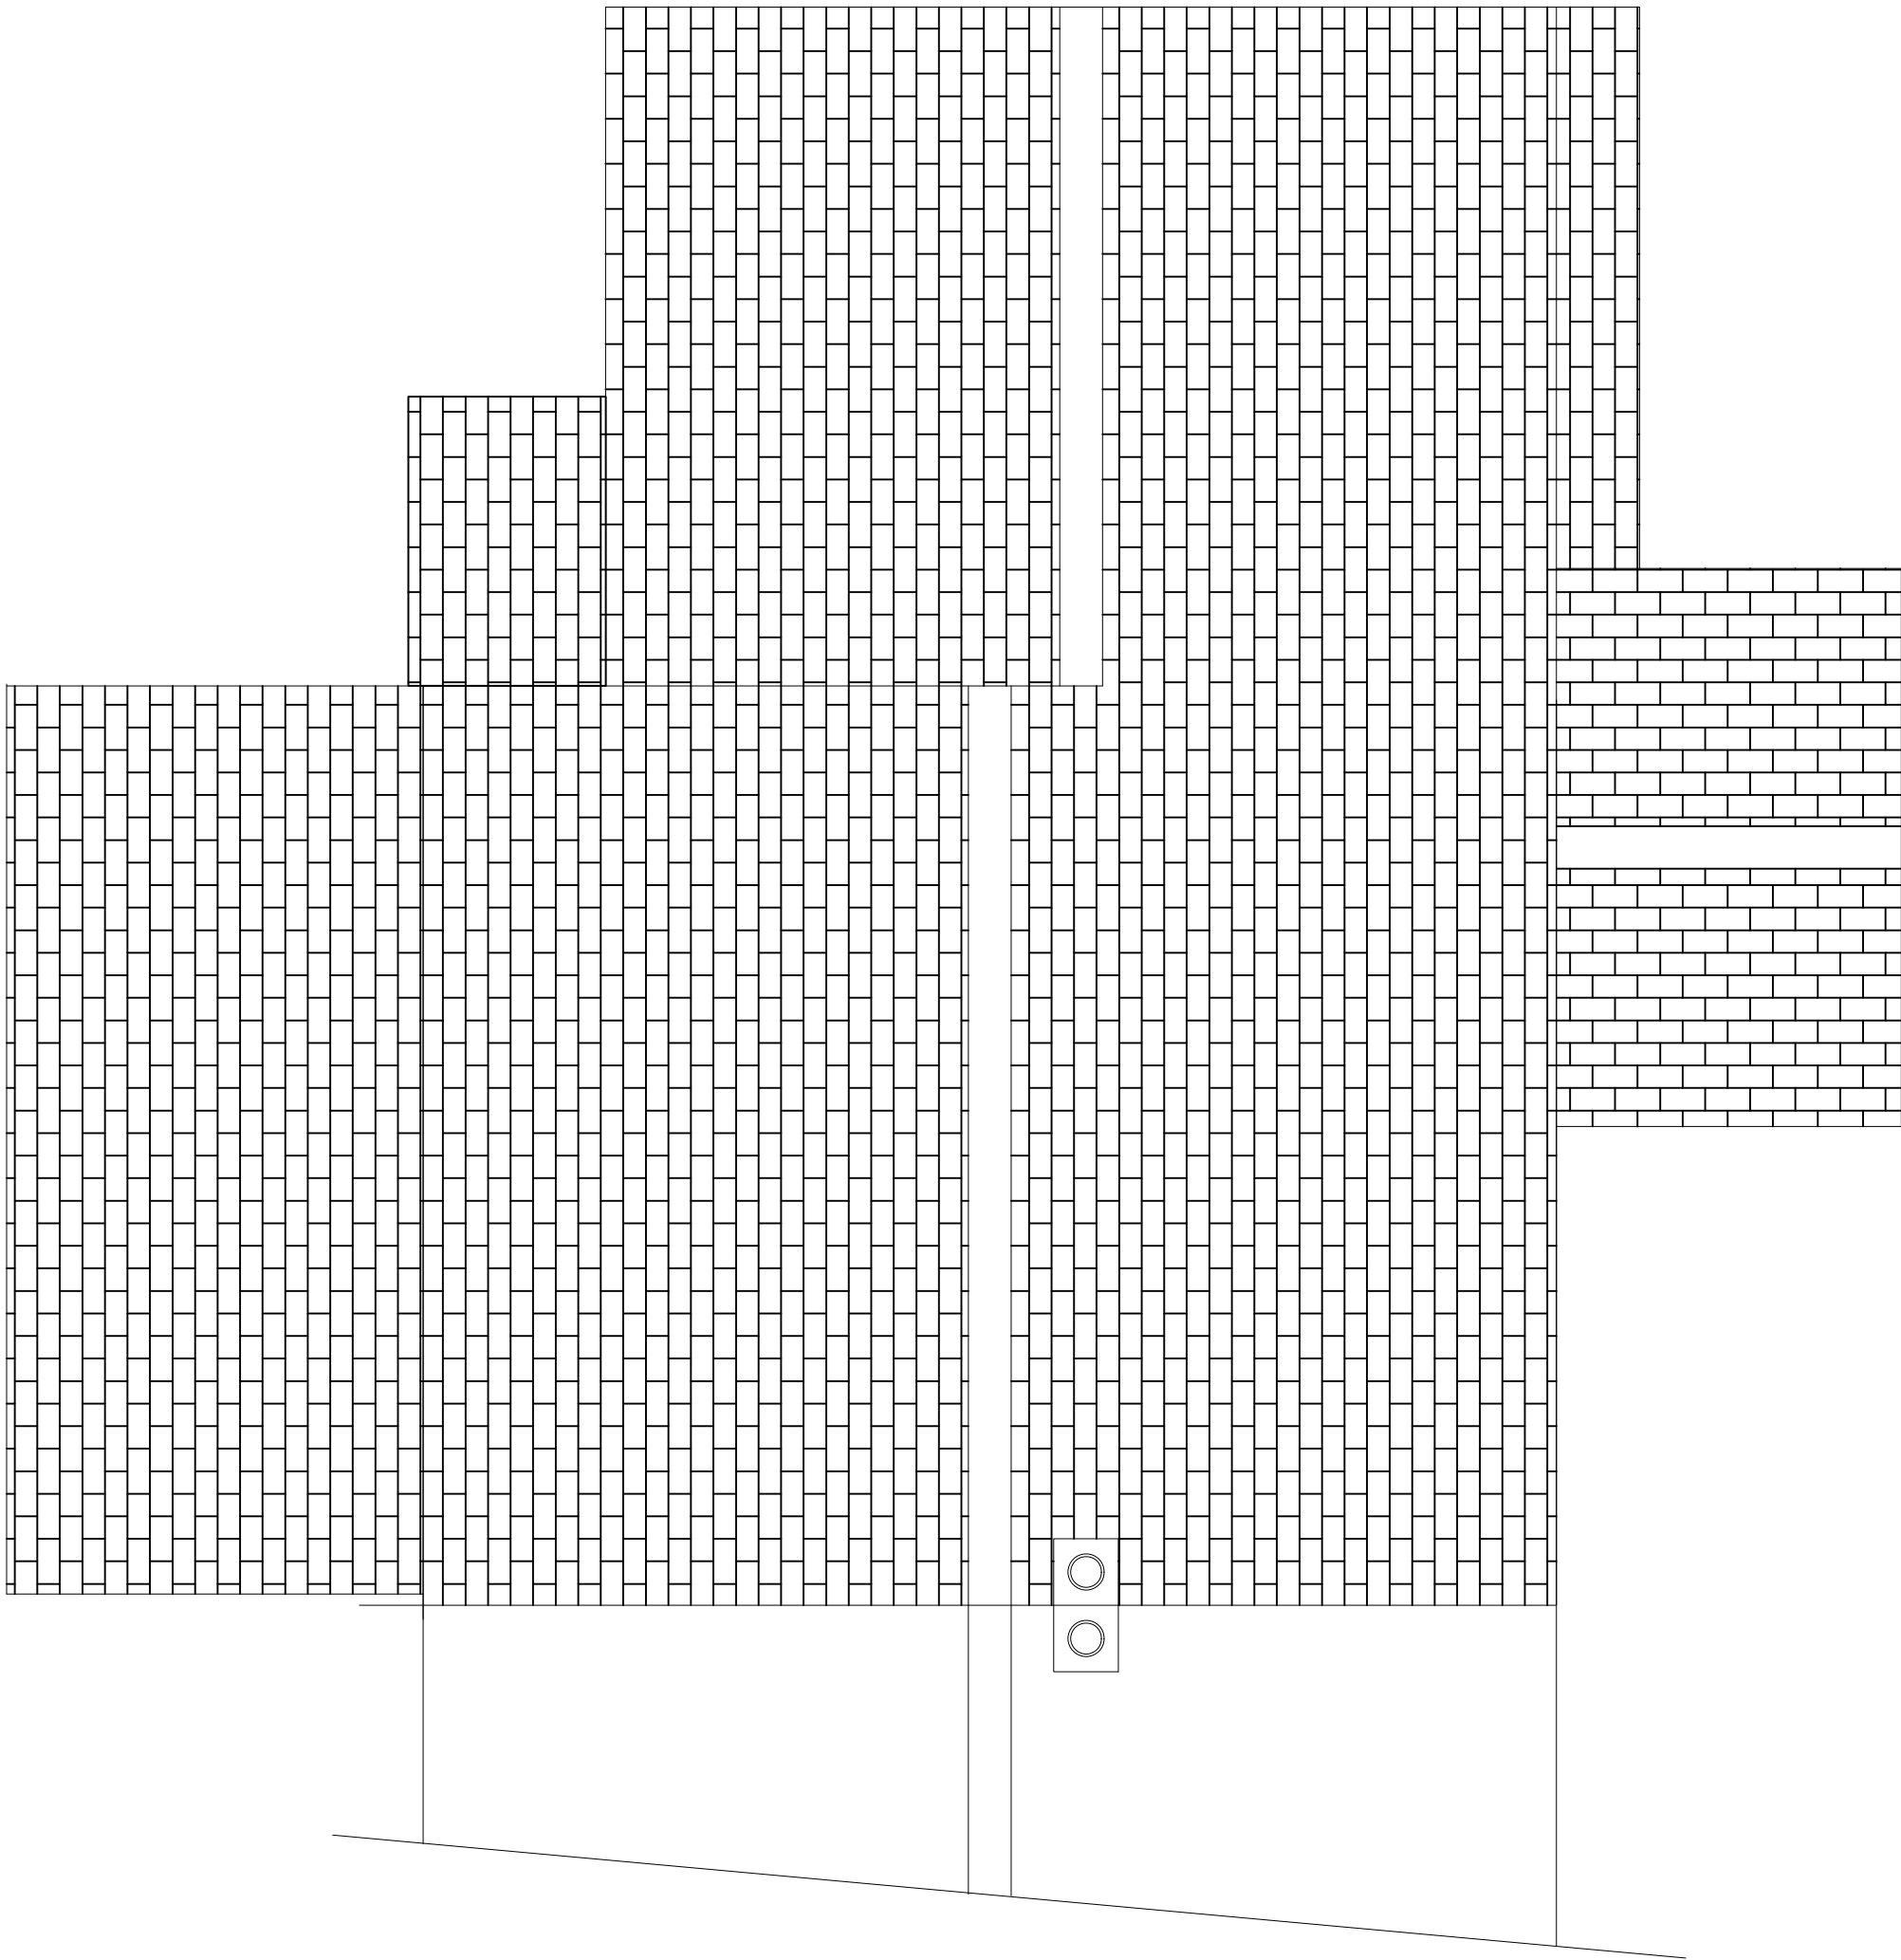

Proposed Plan @ Roof

Notes:

P2		Planning
P1		
Rev.	Date	Status

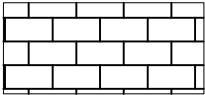

Redland double roman concrete pan tile, antique brown

SYLVALAND

Sylvaland Ltd
Hatherley, Basingstoke Rd,
Riseley, Berkshire, RG7 1QS
Tel. 0118 988 7353 Email. info@sylvaland.co.uk

Project :	scale @ A1: 1:50
Client: ...	date : 23/08/26
Drawing Name:	Drawn : ADB
	job no : 129
	dwg No : 129-15