


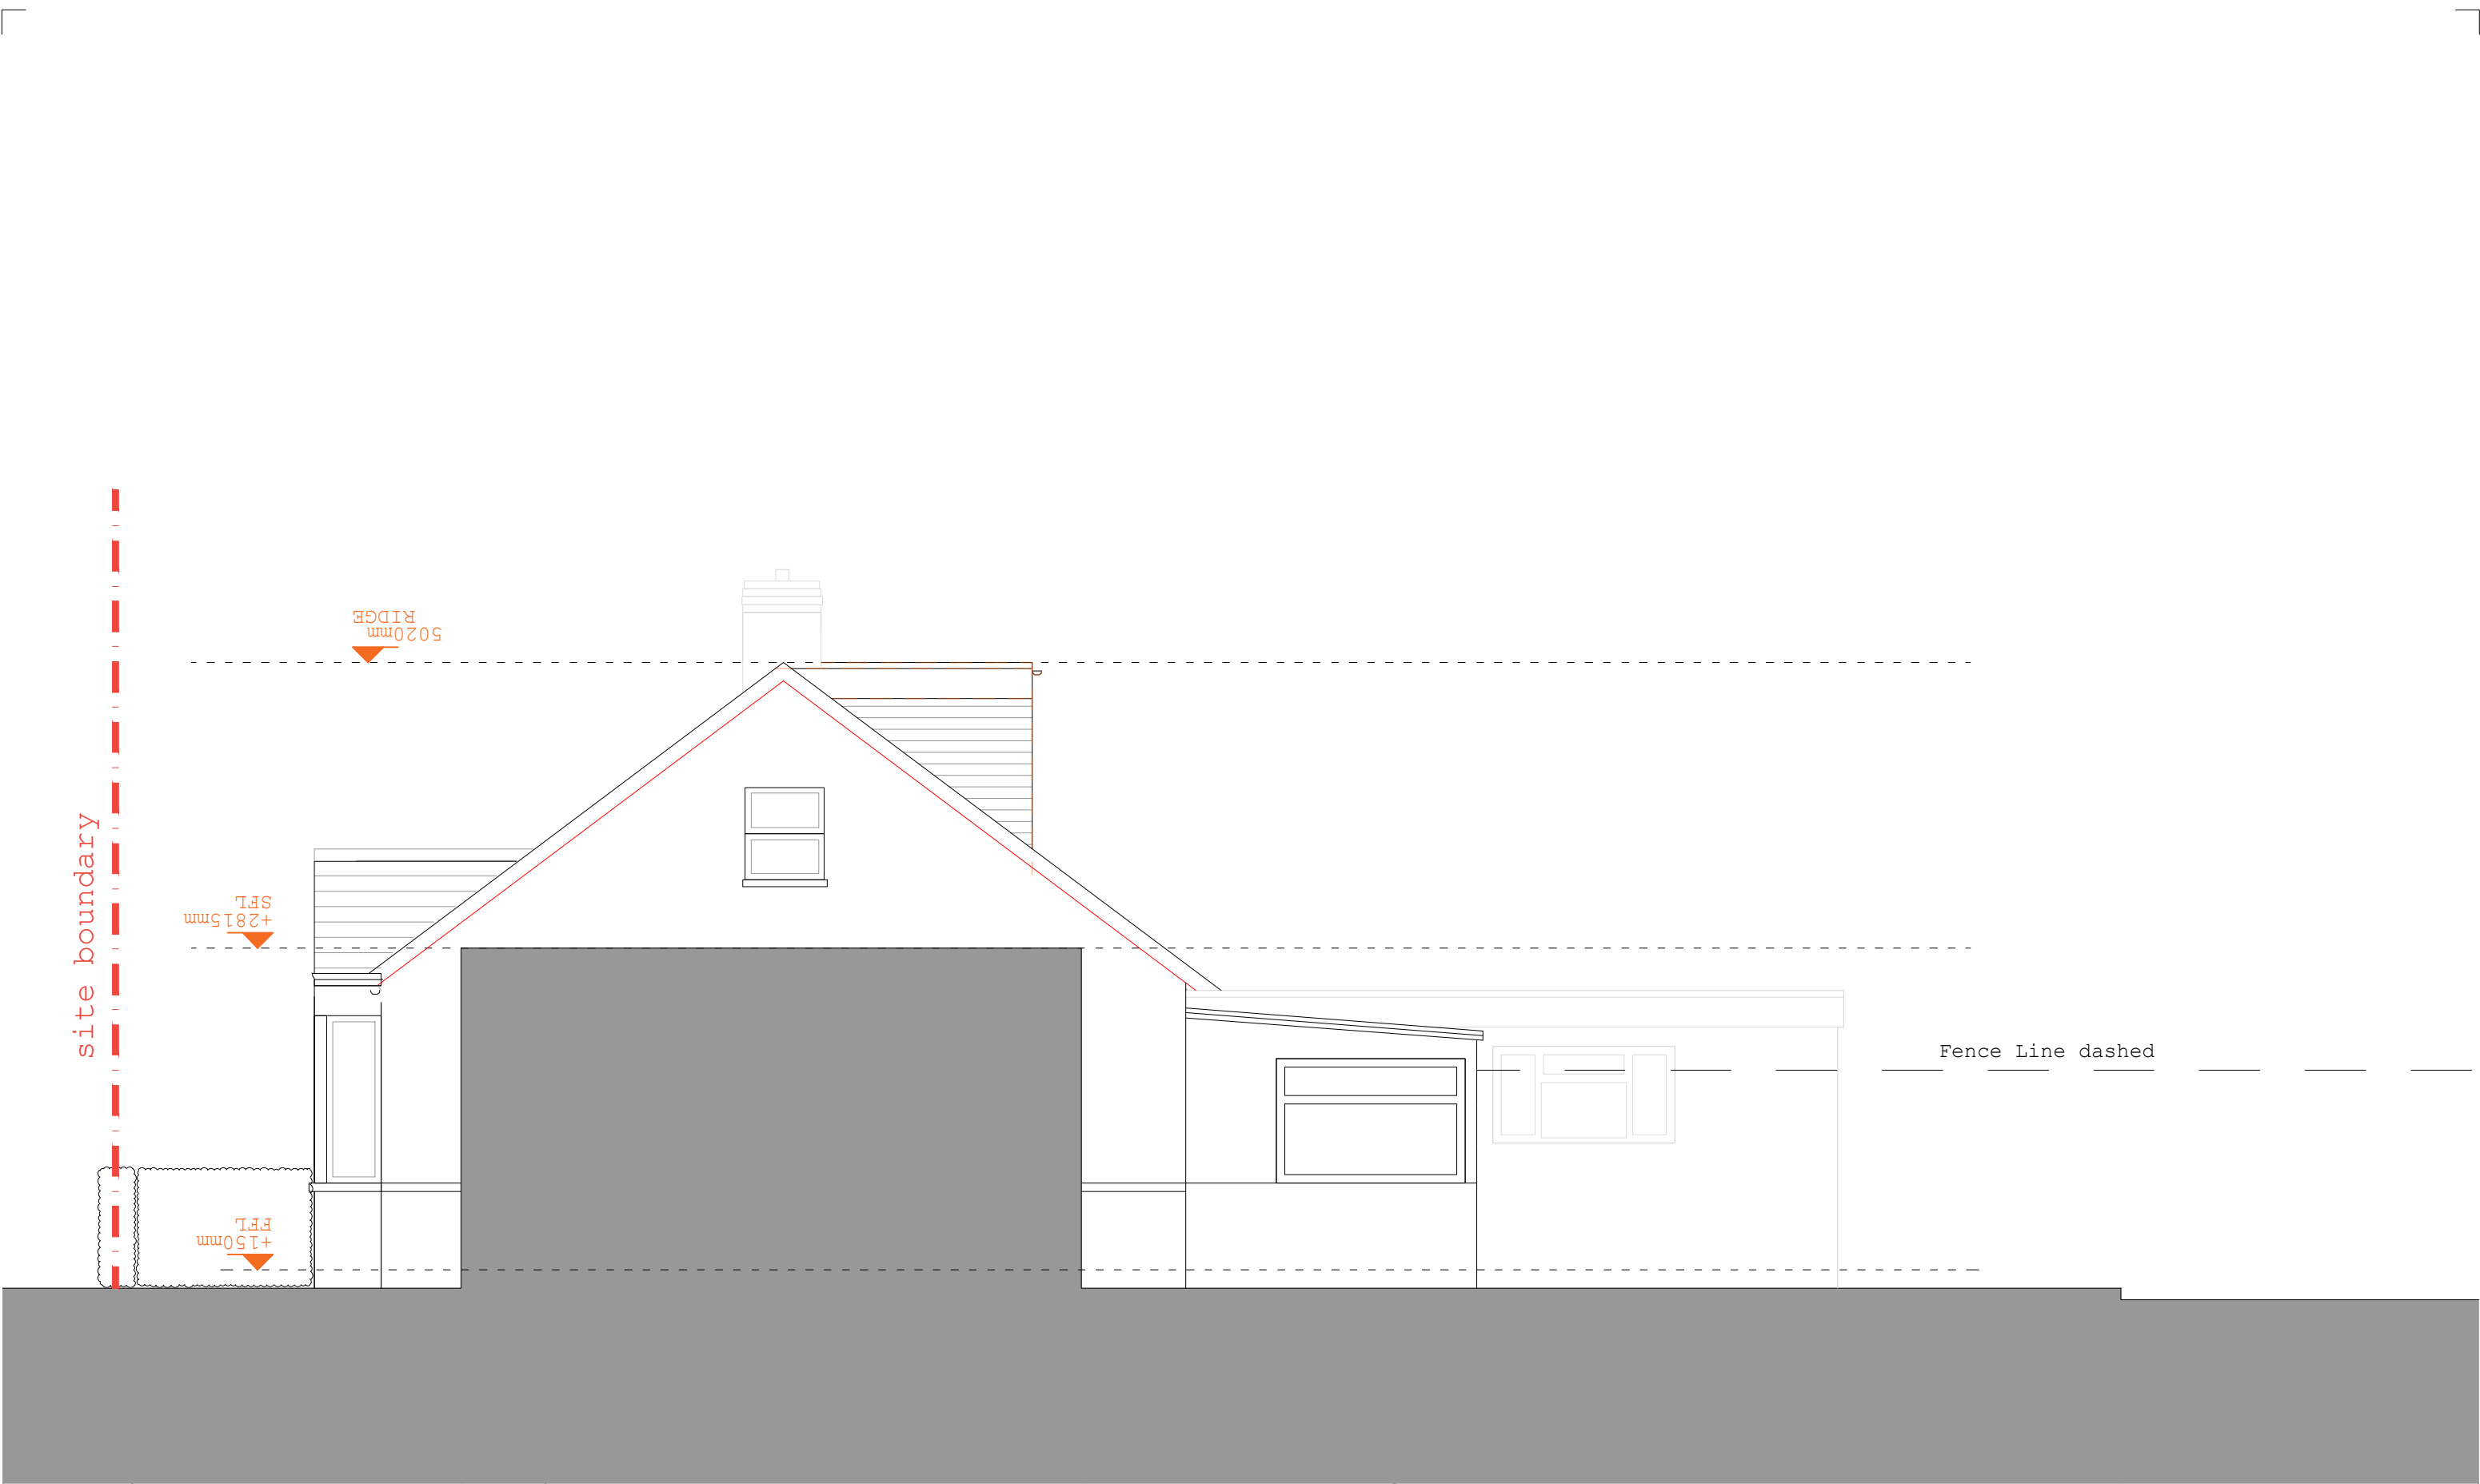

all drawings remain the copyright of colony and cannot be reproduced on whole or part without our approval this drawing is for planning purposes only and not a construction issue documents & drawings are not to be altered without the consent of colony dimensional accuracy only applies to the written notation drawings issued by colony are to be cross-referenced where necessary with other relevant consultants' information if any contradiction is found in the drawing set, or if you are in any doubt, ask the architect			Project: 10 Westfield Road Wokingham RG41 5ER		Colony Architects Ltd. The Wine Store, Brewery Court, Theale, Reading, RG7 5AJ +44 (0)118 380 0328 hello@colonyarchitects.com colonyarchitects.com	
	Collaborating with: Shakeel Khan		Drawing Name: Existing Side Elevation			
	Date: 07.2025	Status: planning				
	Job: 1036	Drawing: 01-07	Revision: -	Drawn By: IP		Checked By: EM
	NOTES		1:50 01 02 03 04 05 06			