




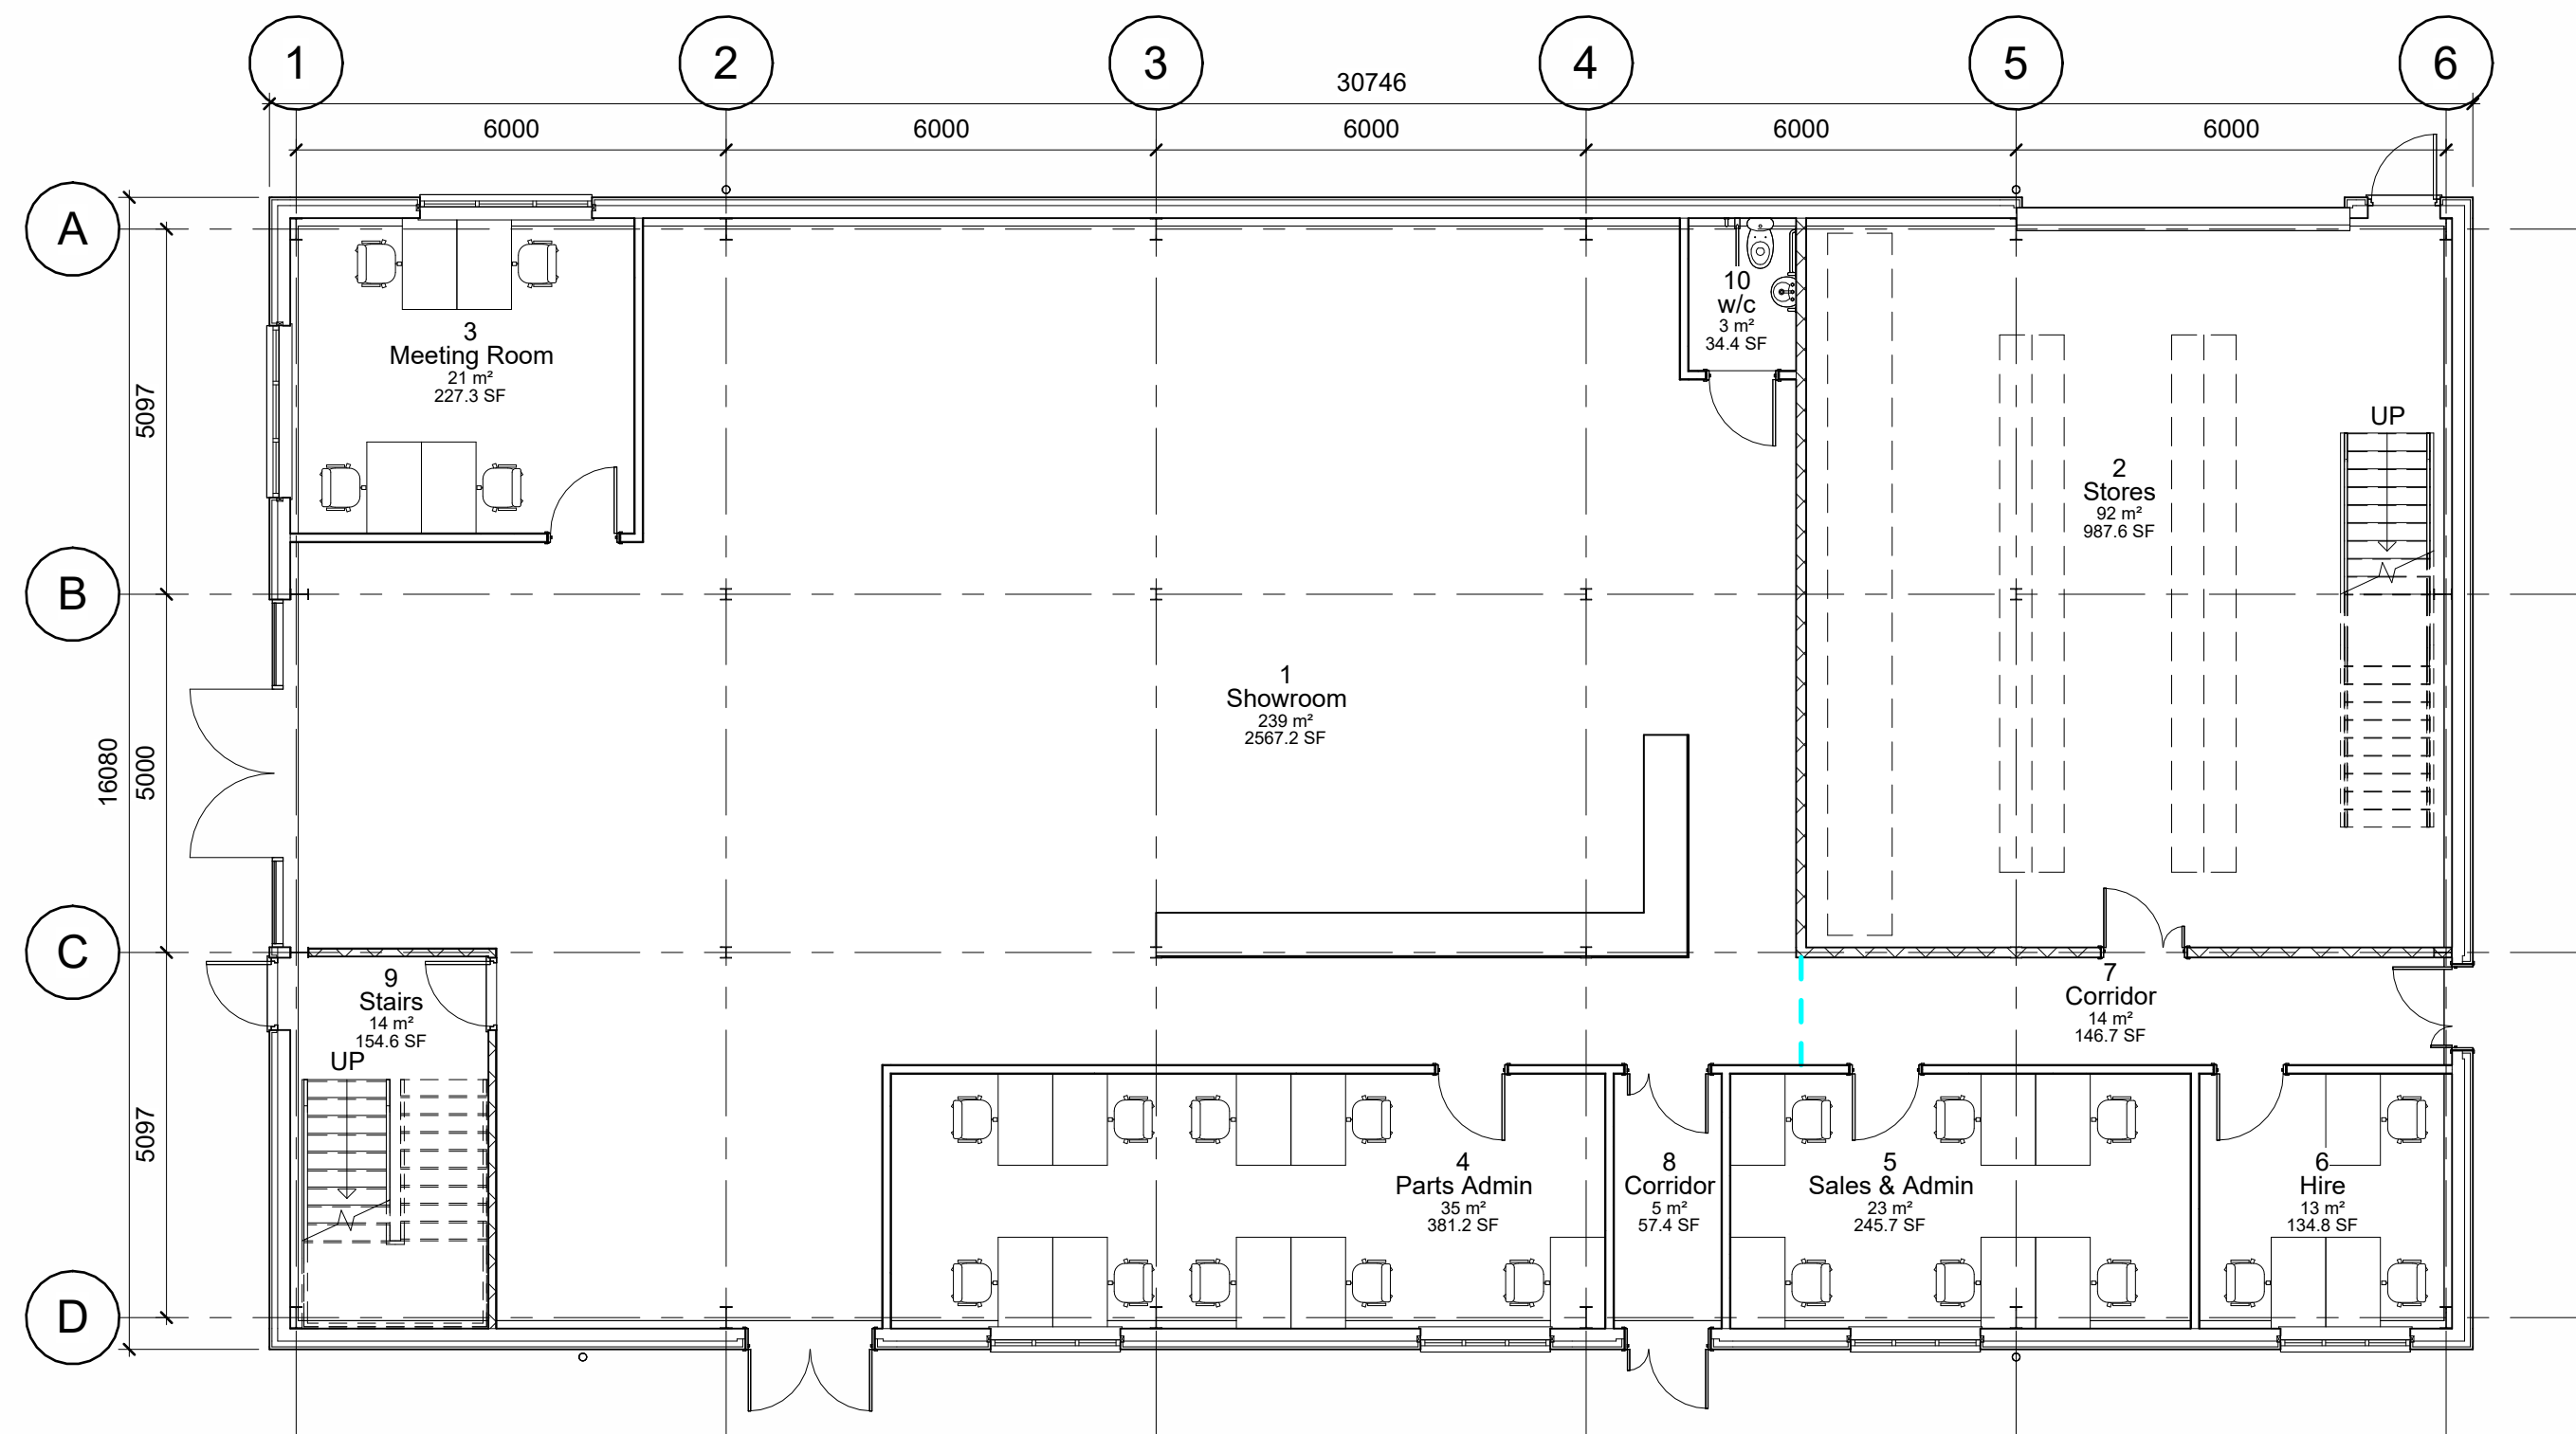


Level 1 - Ground Floor
1 : 100

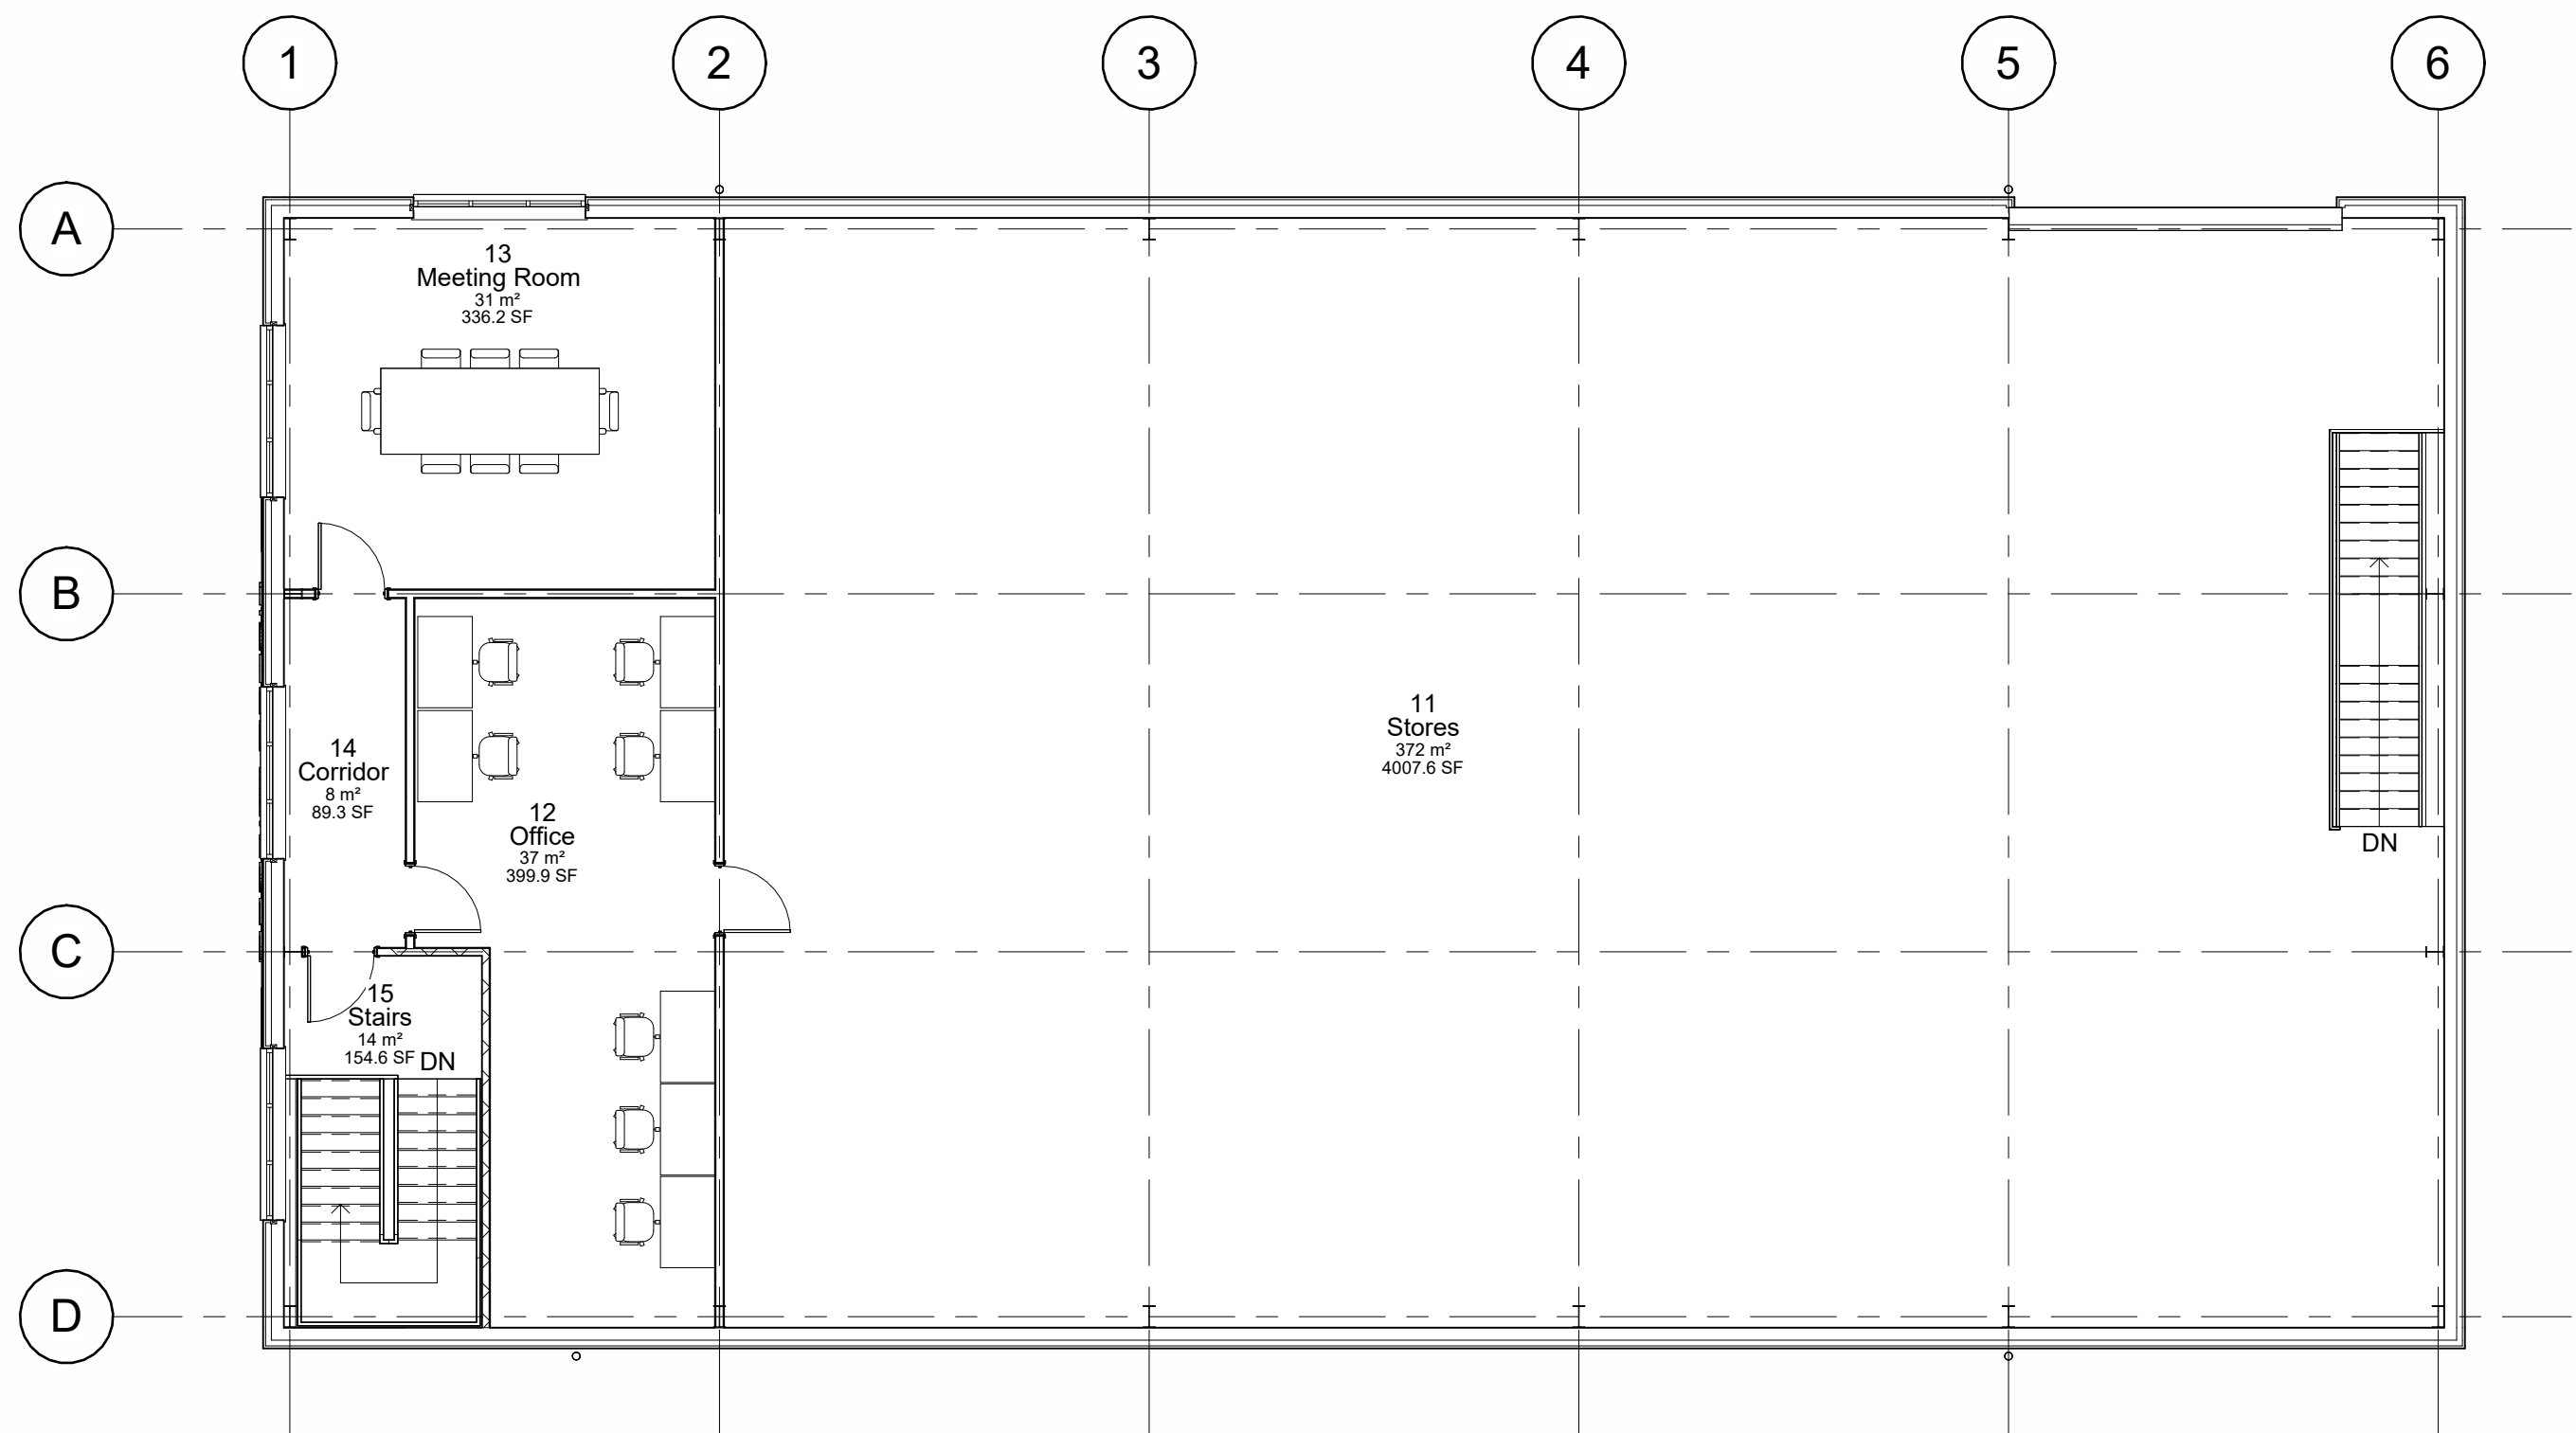


Level 2 - First Floor
1 : 100

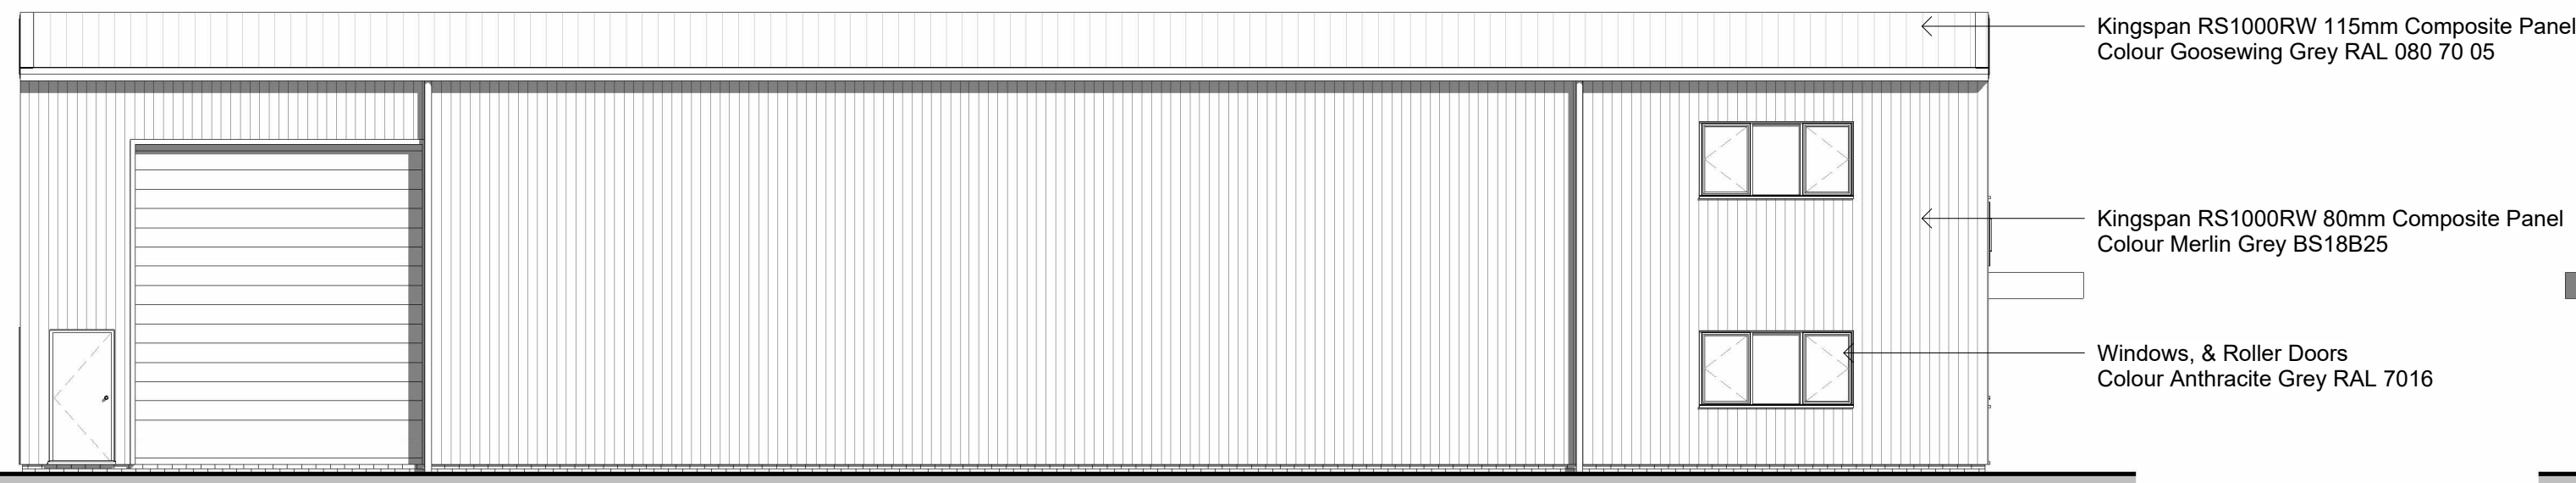

North
1 : 100

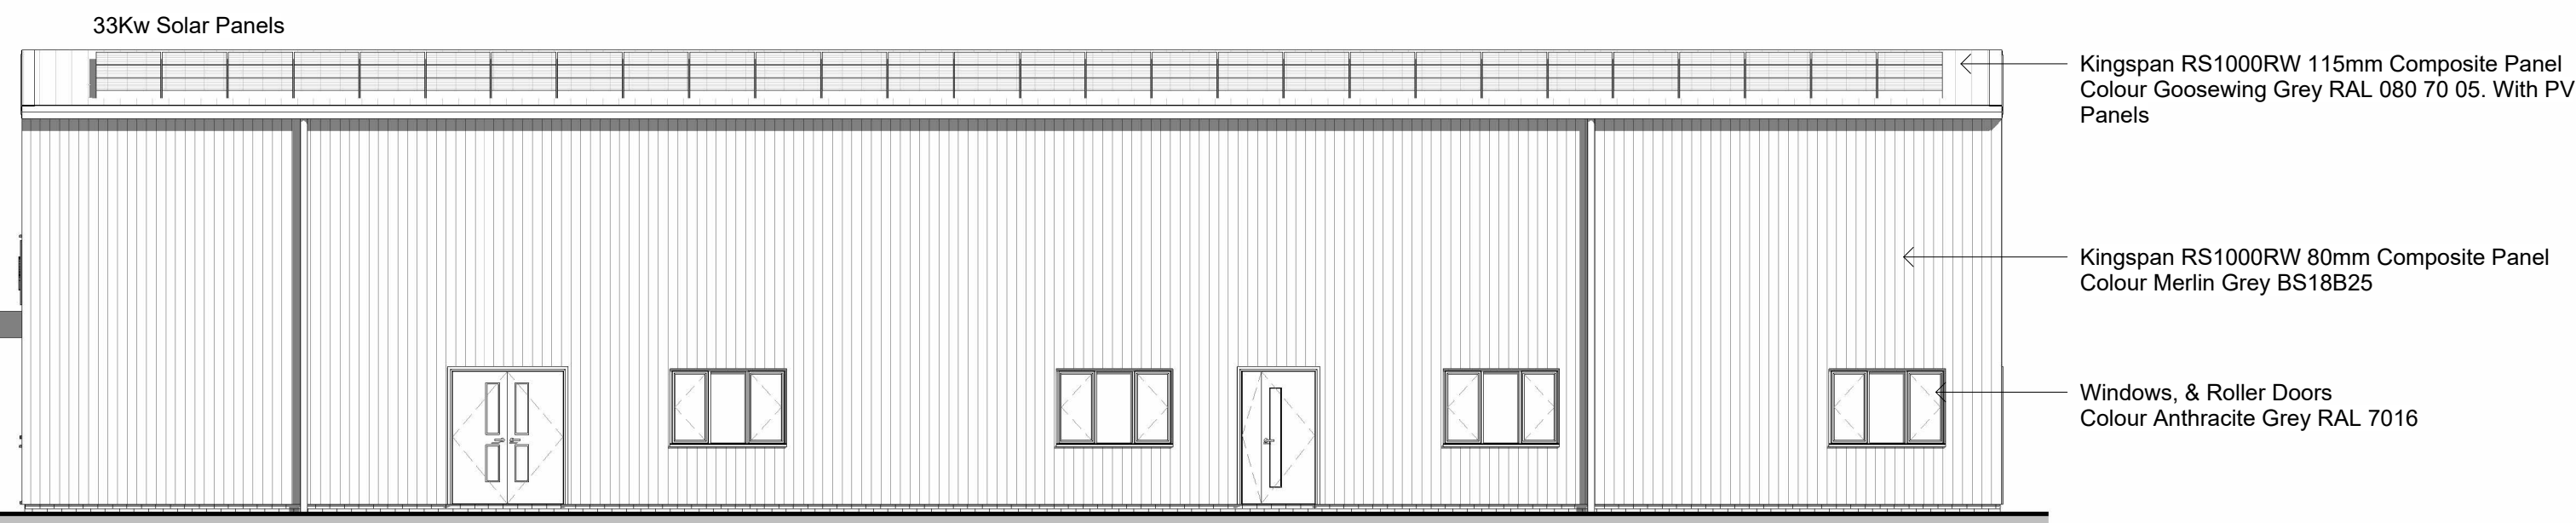


South
1 : 100

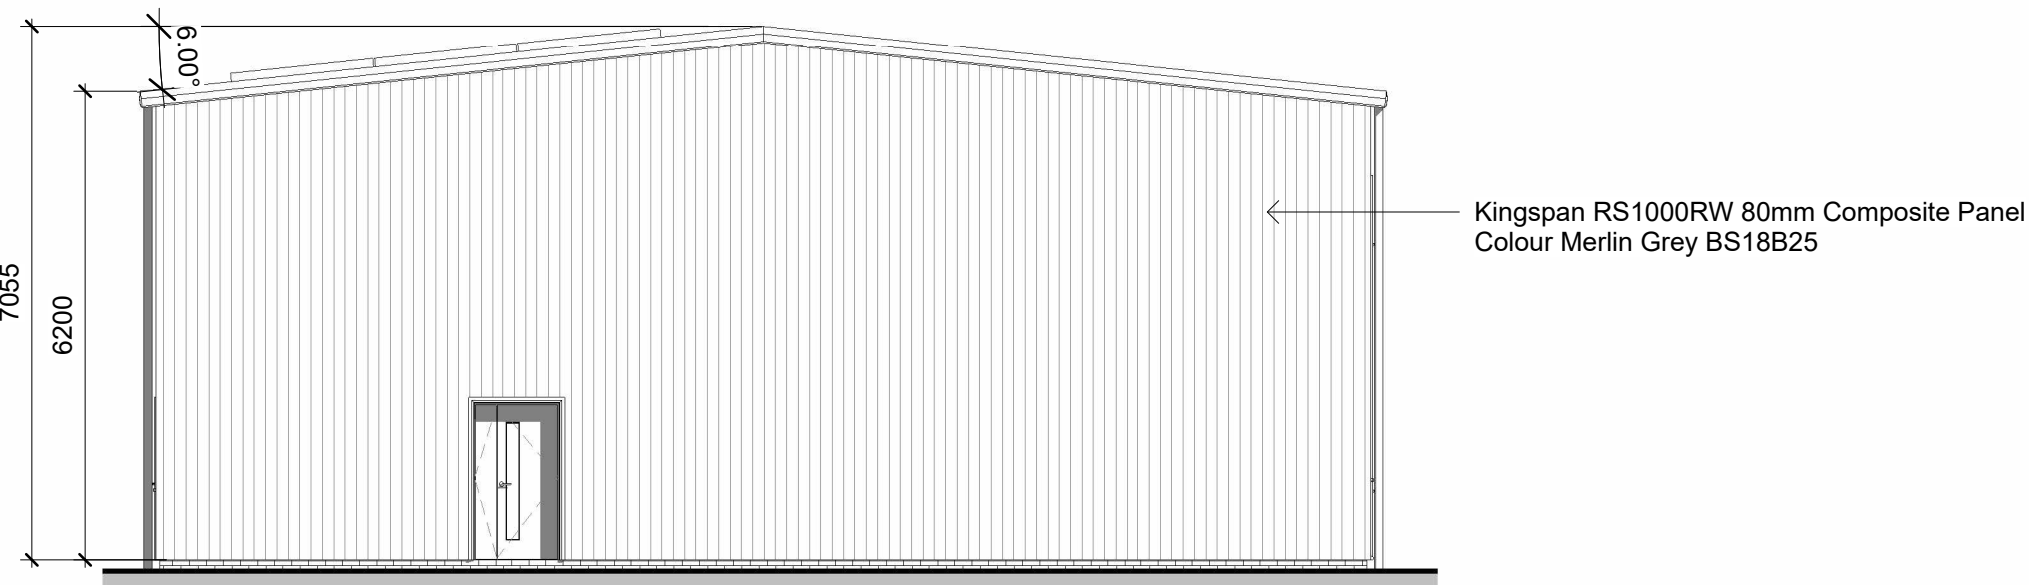


East
1 : 100



West
1 : 100

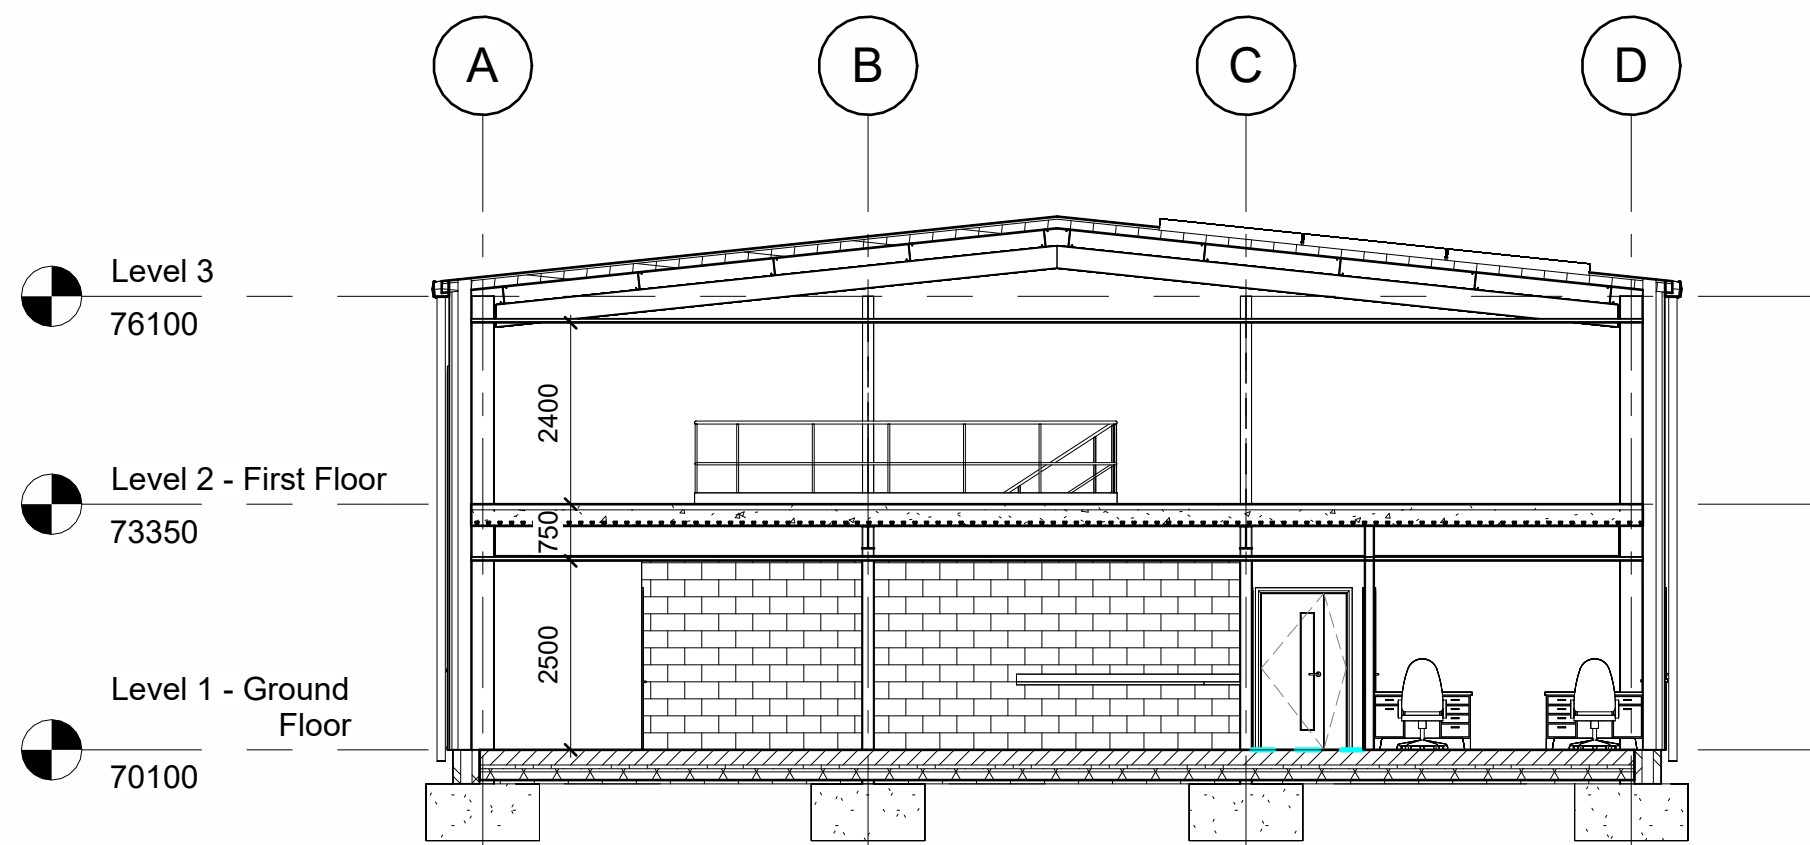

Section 1
1 : 100

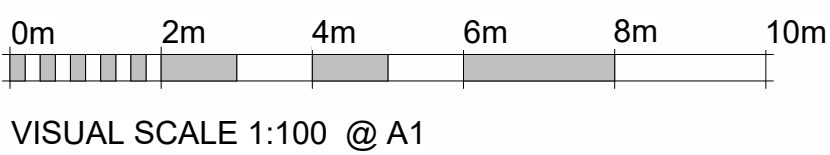

VISUAL SCALE 1:100 @ A1

Rev No.	Revision Note.	Date	Drawn	Checked

Project number 00836-01 White House F'm	Client ANDOVER LANE FARM FABERSTOWN ANDOVER HAMPSHIRE SP11 9PE Tel: 01264 850159 Email: info@bournevalley.co.uk	Project Depot Building
Title Plans & Elevations		
Date 16.10.25	Sheet 01	Scale 1 : 100
Drawn by AW	Checked by AW	Paper Size A1

