




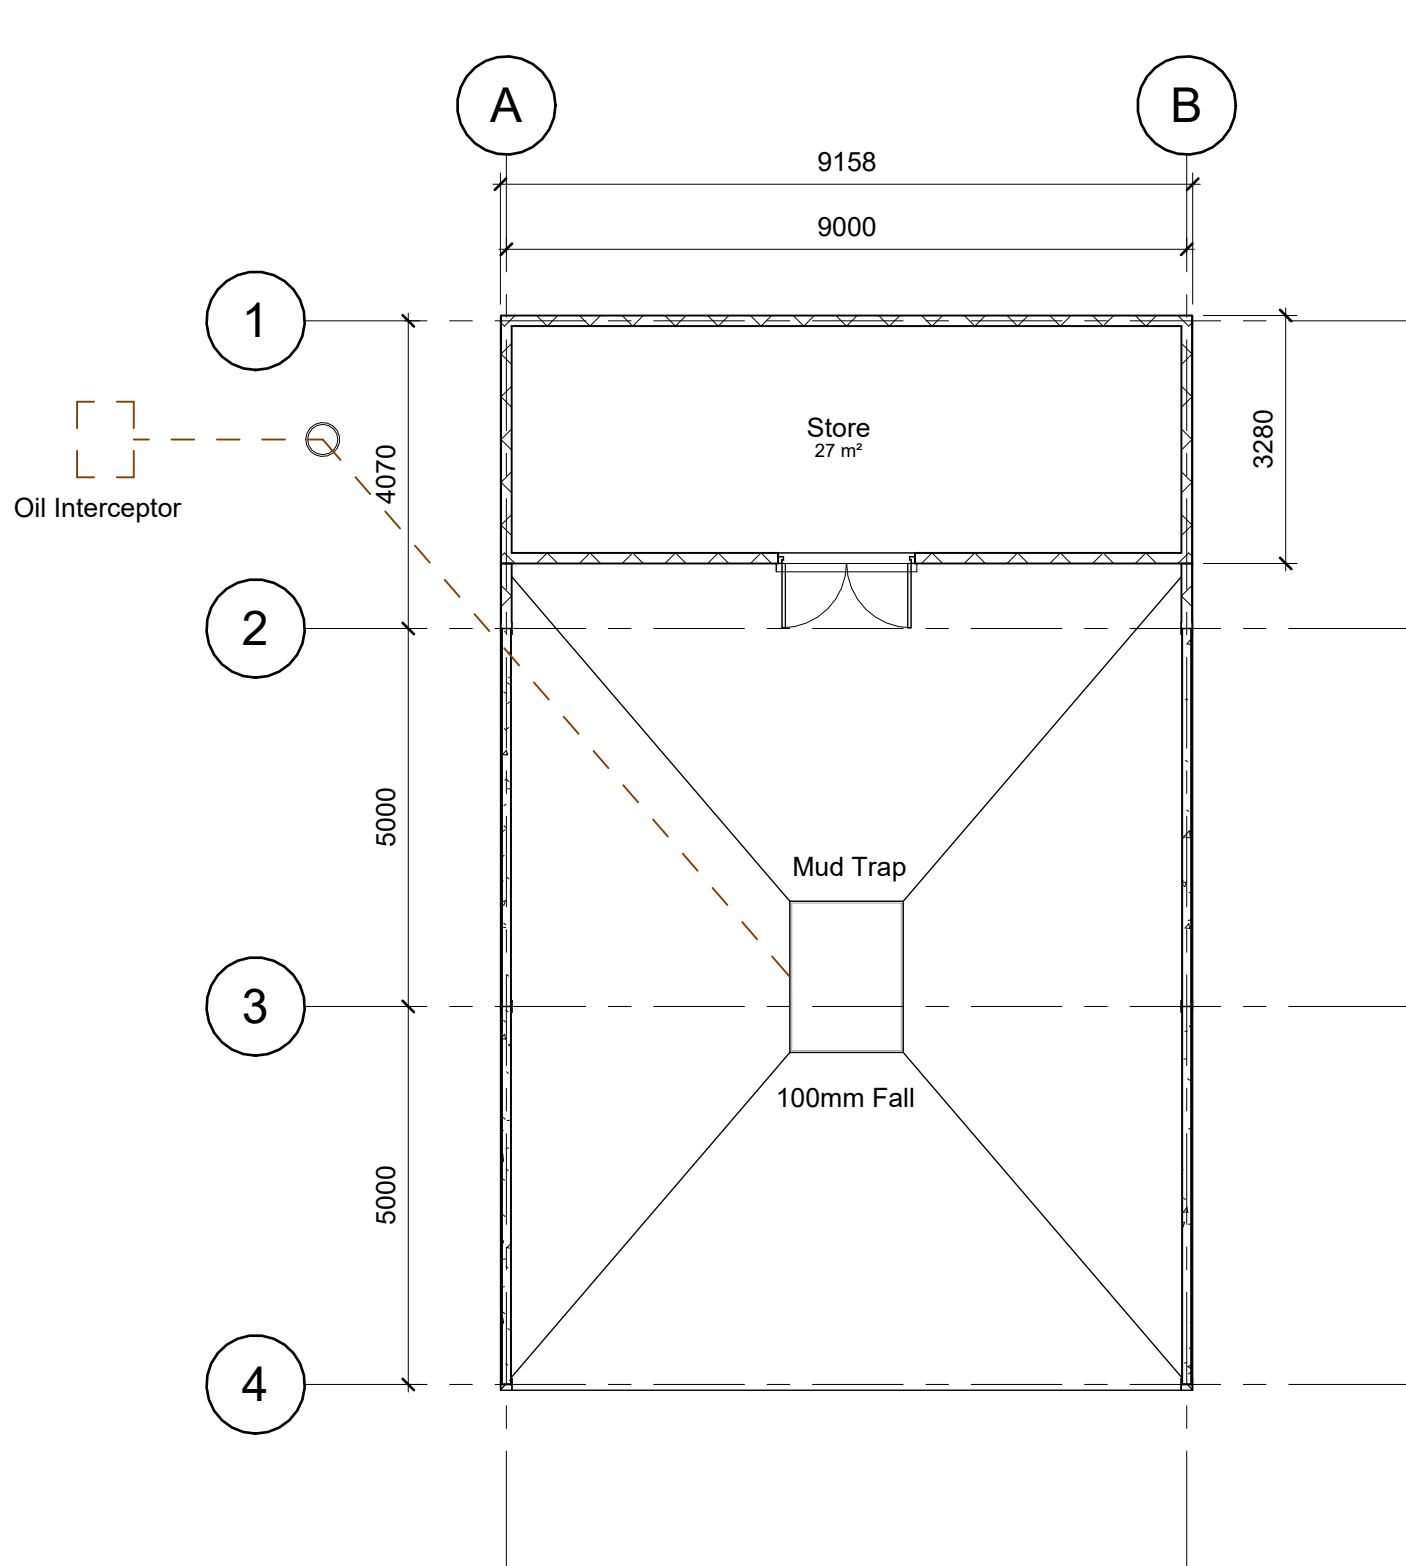


Level 1 - Ground Floor
1 : 100

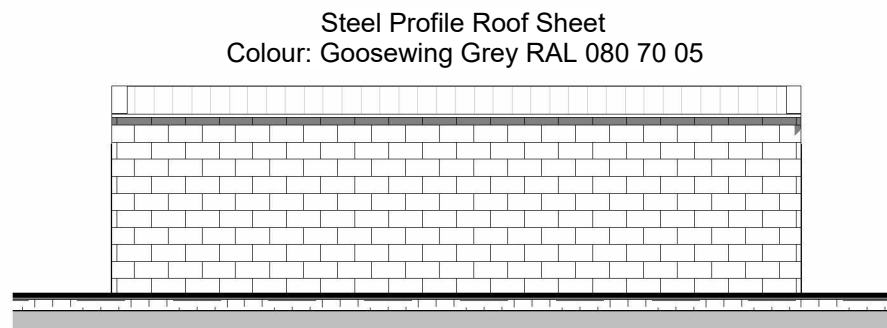


East
1 : 100

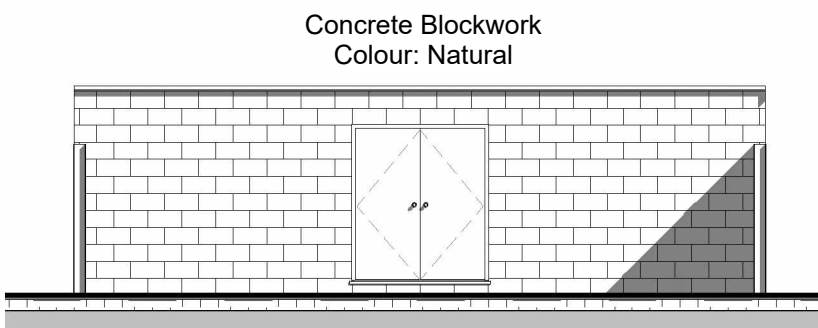


West
1 : 100

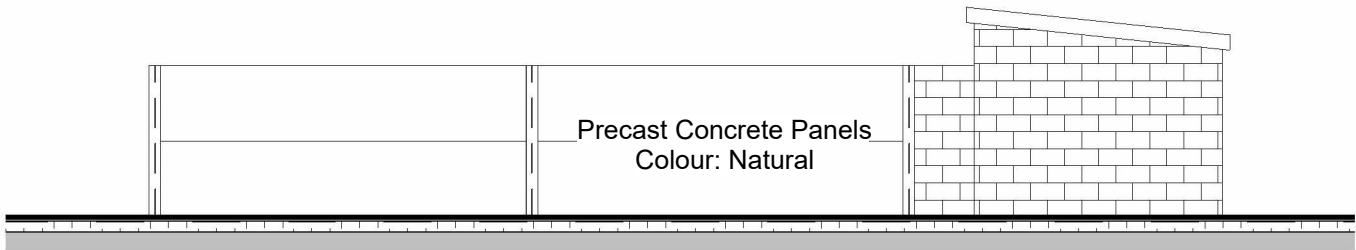

South
1 : 100

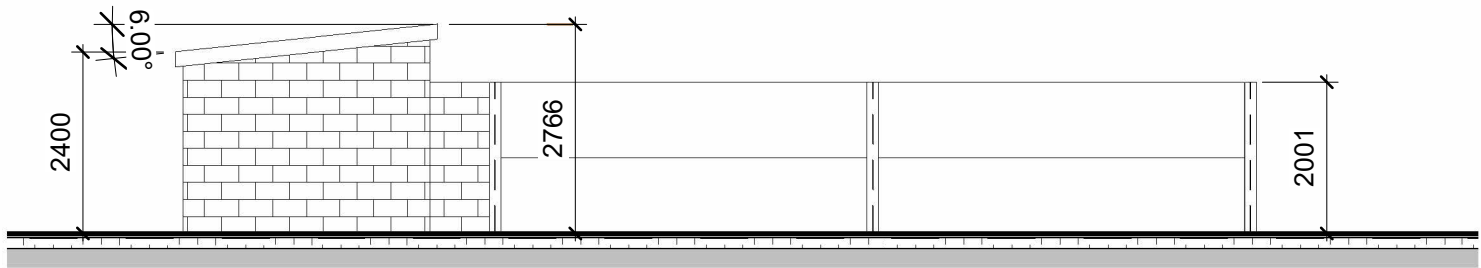

North
1 : 100

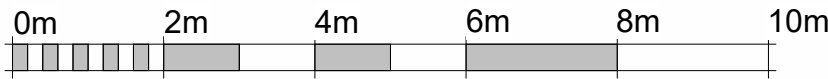

VISUAL SCALE 1:100 @ A2

Rev No.	Revision Note.	Date	Drawn	Checked

Project number		Client		Project	
00836-05		WhiteHouseFarm		Wash Down Bay	
Title					
Plans & Elevations					
Date	Sheet		Scale		
16.10.25	01		1 : 100		
Drawn by	Checked by		Paper Size		
TJ	AW		A2		
BOURNE VALLEY ASSOCIATES ANDOVER LANE FARM FABERSTOWN ANDOVER HAMPSHIRE SP11 9PE Tel: 01264 850159 Email: info@bournevalley.co.uk 					

