


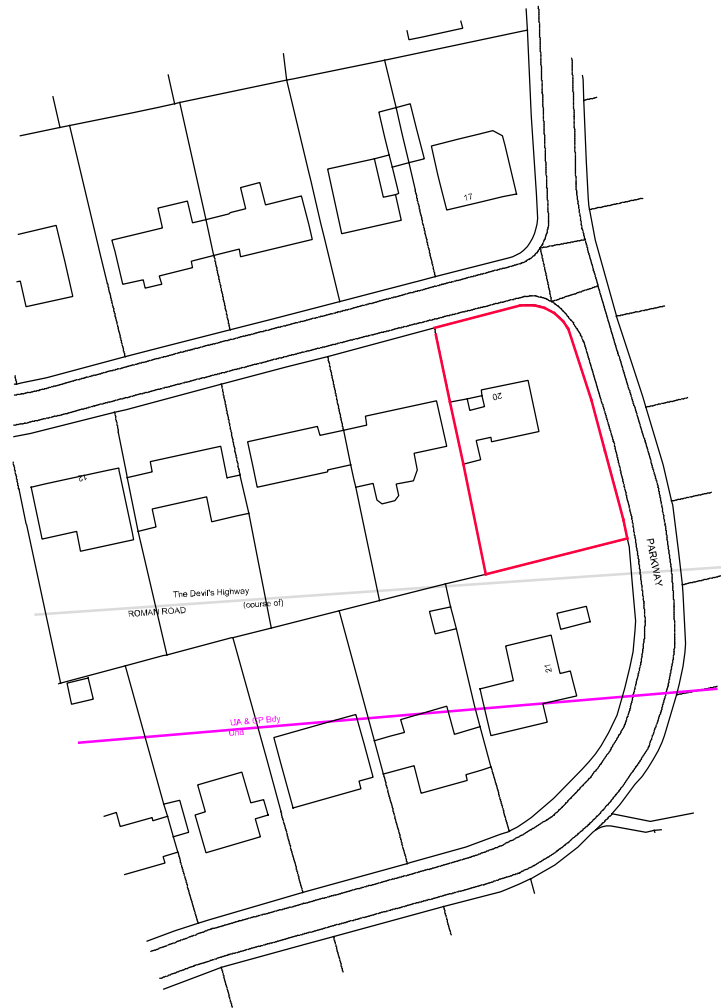

Ordnance Survey (c) Crown Copyright 2026
All rights reserved. Licence number 100035207



A4
Original

0 10 20 30 40m
Scale 1:1250

20 Highway
Crowthorne

Proposed Home Office
Location Plan

Architectural Services

17 Wessex Court, Clarence Street, Swindon SN1 2DL
Tel: 07948 872810

Drawing No

251537/01

Scale: 1:1250
Date: Feb 2026

Copyright