




Ordnance Survey (c) Crown Copyright 2026
All rights reserved. Licence number 100035207

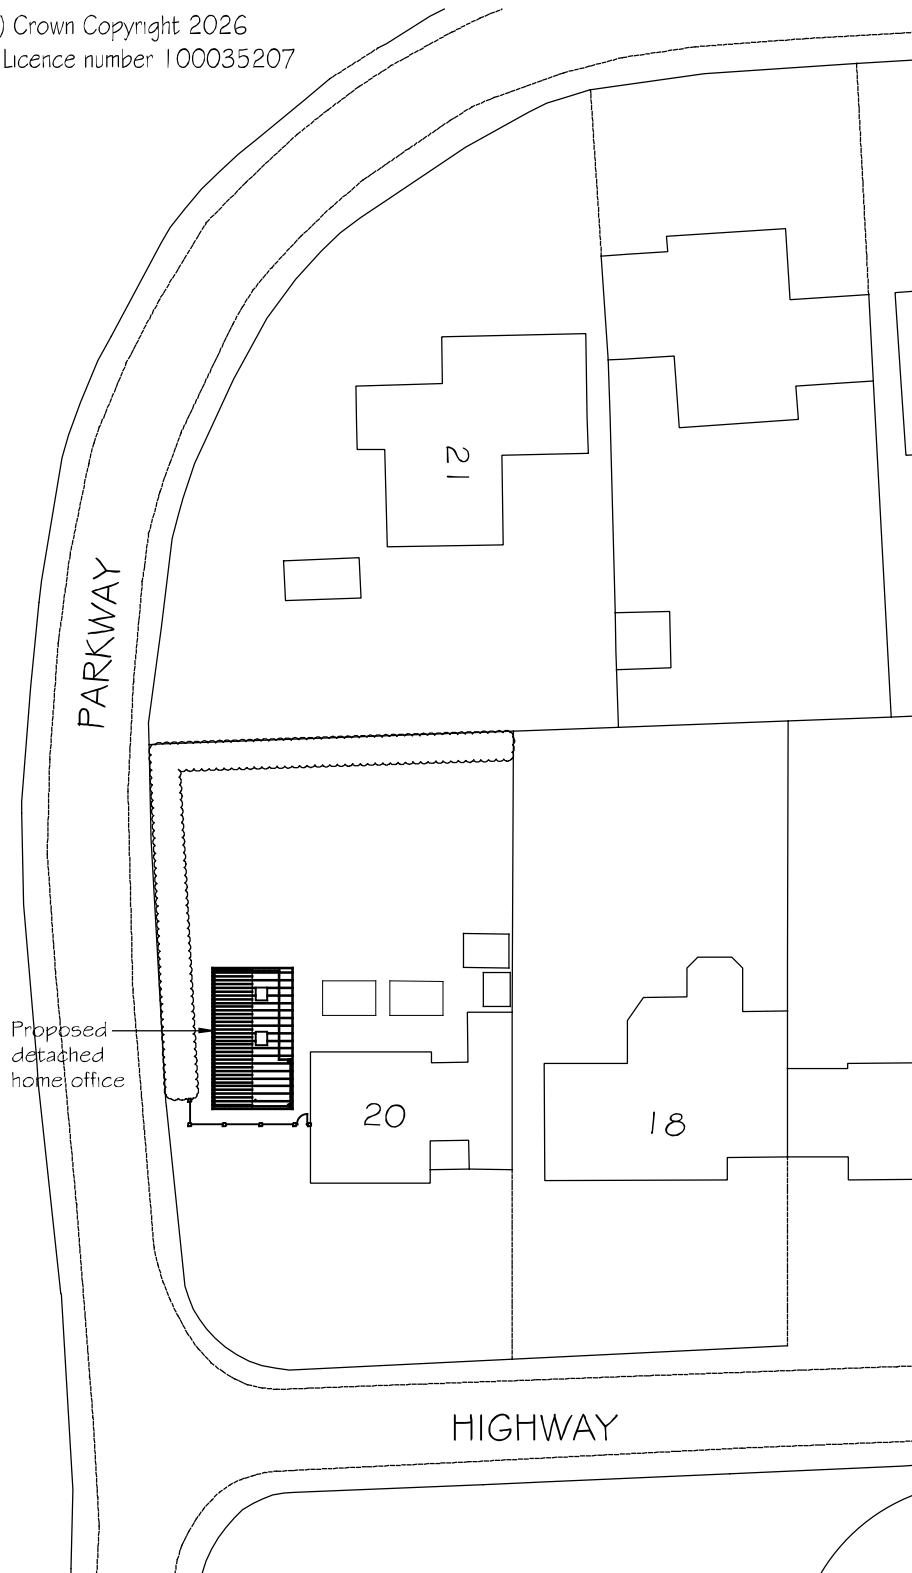

0 10 20m
Scale 1:500

20 Highway Crowthorne
Proposed Home Office Block Plan
Architectural Services 17 Wessex Court, Carence Street, Swindon SN1 2DJ Tel: 07946 872810
Drawing No. 251537/02
Scale: 1:500 Date: Feb 2026
© Copyright