


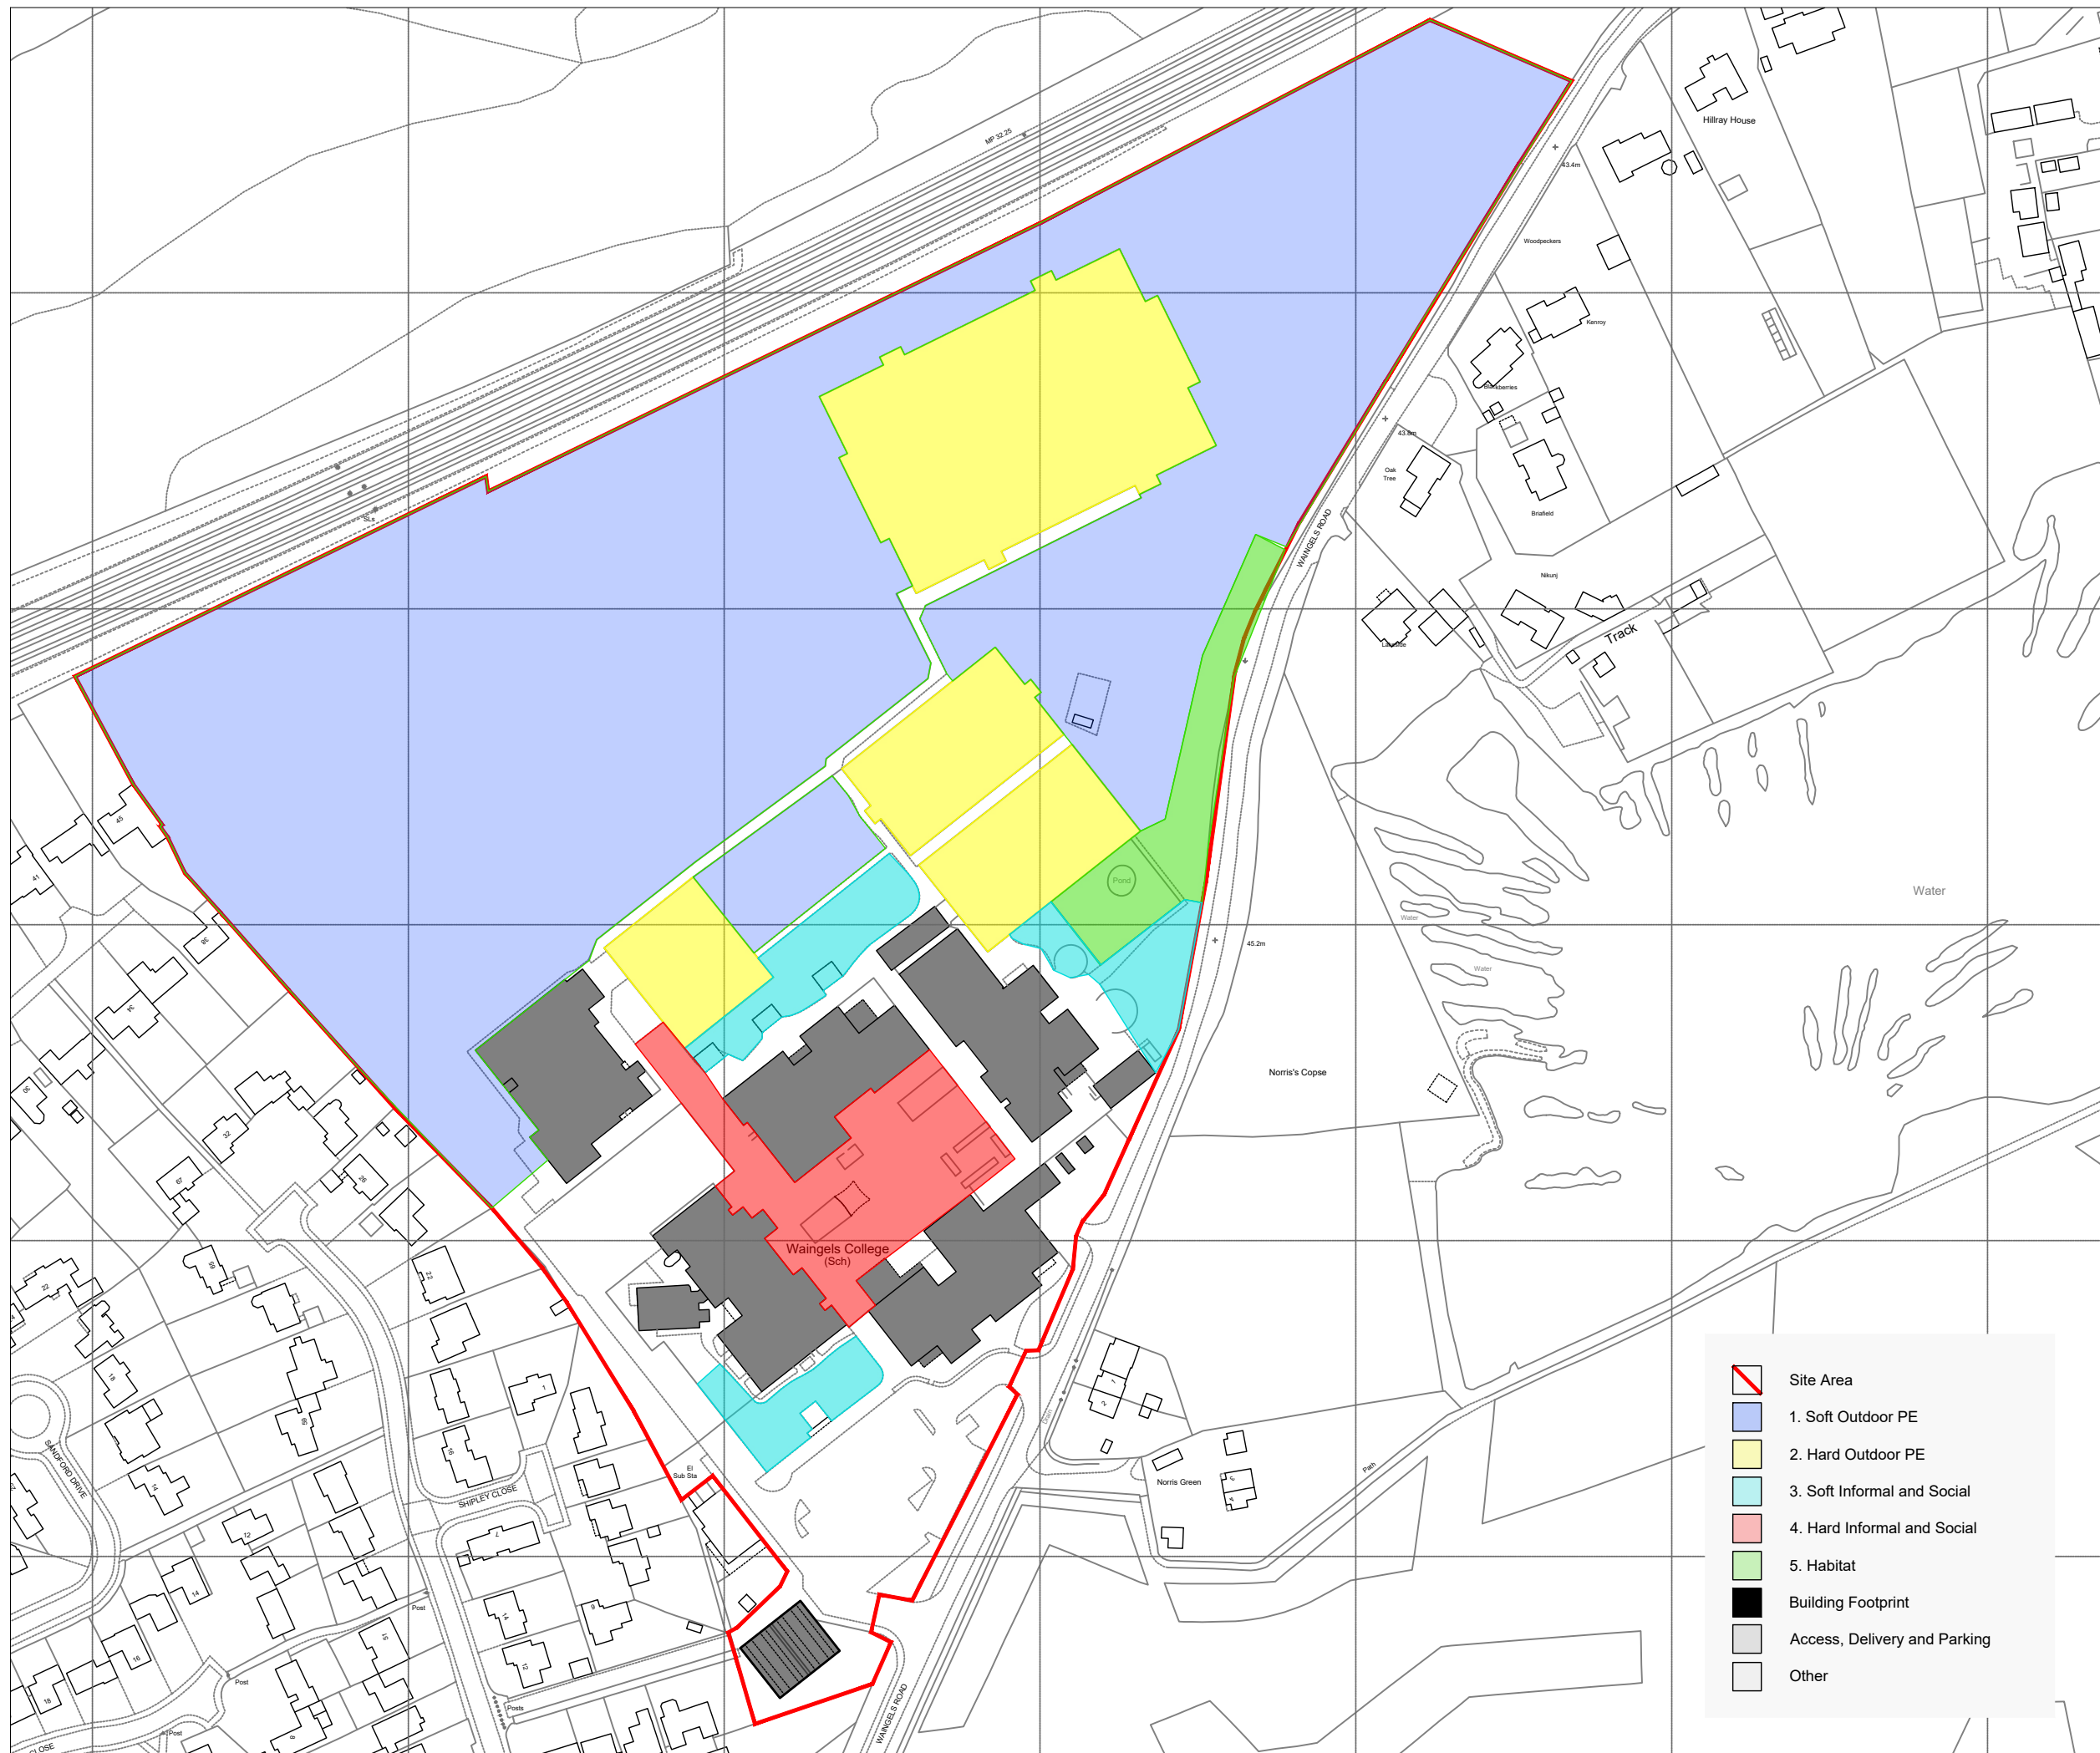

-	-	-	-	-
Rev	Date	Description	By	Checked



Green Bank, University of Reading London Road
Campus, London Road, Reading, RG1 5AQ
T. 01189 869 531
W. www.thamesvalleysurveying.co.uk

Client: **Wokingham Borough Council**

Project: Waingels SEND Unit

Title: BB103 Site Analysis - Existing

Drawn by JW

Date 5/1/26

Scale: 1:2000@A3

Drawing Ref: 240131-10-300 Revision: -