


RH Elevation
(1:100@A3)

Through coloured render


Powder Coated Aluminium Windows
and Doors

Powder Coated canopy frame

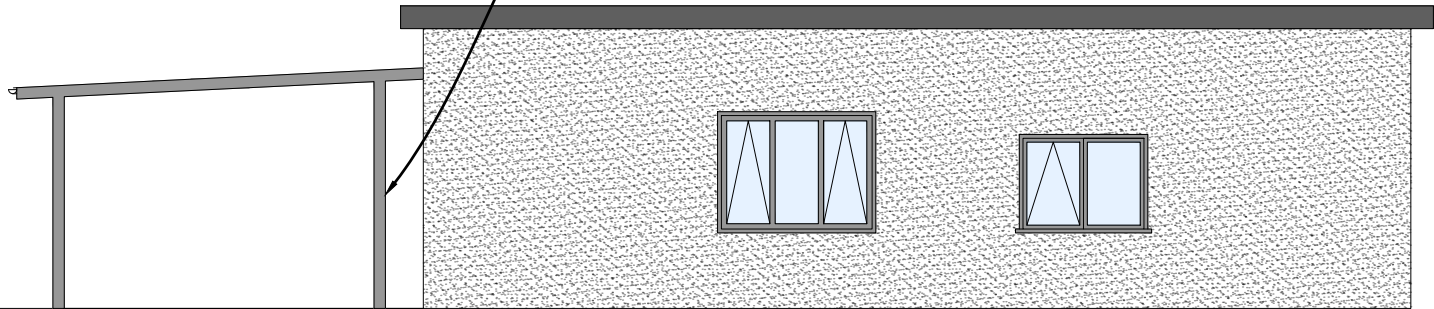

LH Elevation
(1:100@A3)

-	-	-	-	-
Rev	Date	Description	By	Checked

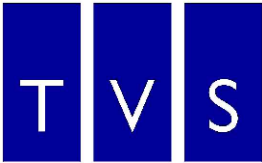

Thames Valley Surveying

Green Bank, University of Reading London Road
Campus, London Road, Reading, RG1 5AQ
T. 01189 869 531
W. www.thamesvalleysurveying.co.uk

Client:	Wokingham Borough Council
Project:	Waingels SEND Unit
Title:	Elevations 1
Drawn by	JW
Date	23/1/26
Scale:	1:100@A3
Drawing Ref:	240131-40-102
Revision:	-