

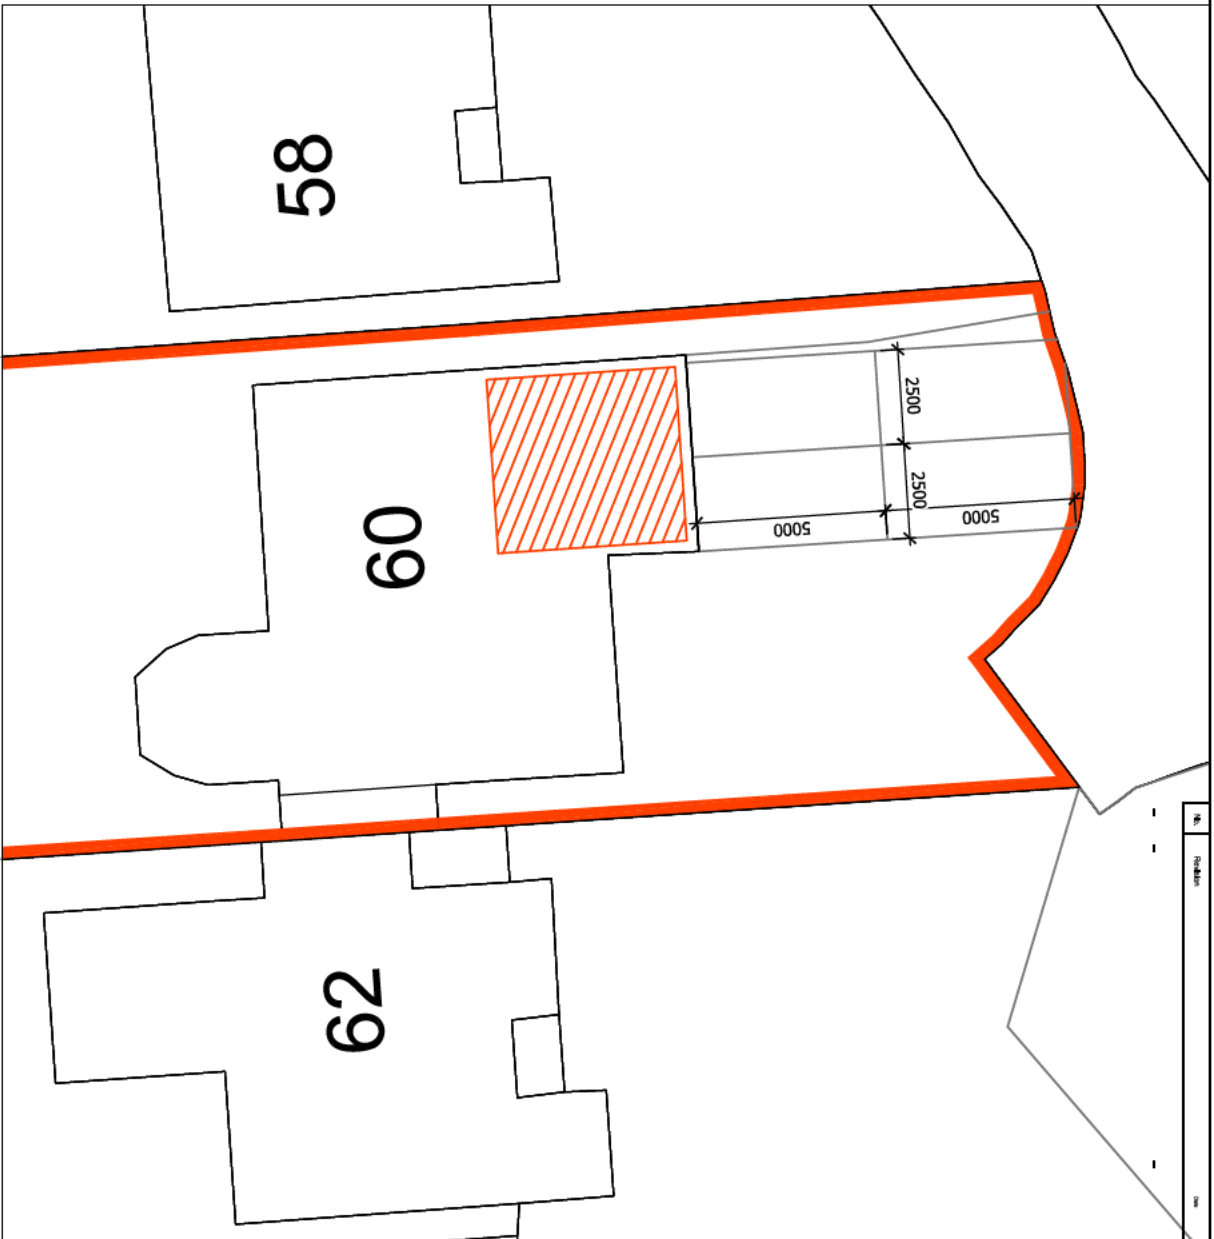
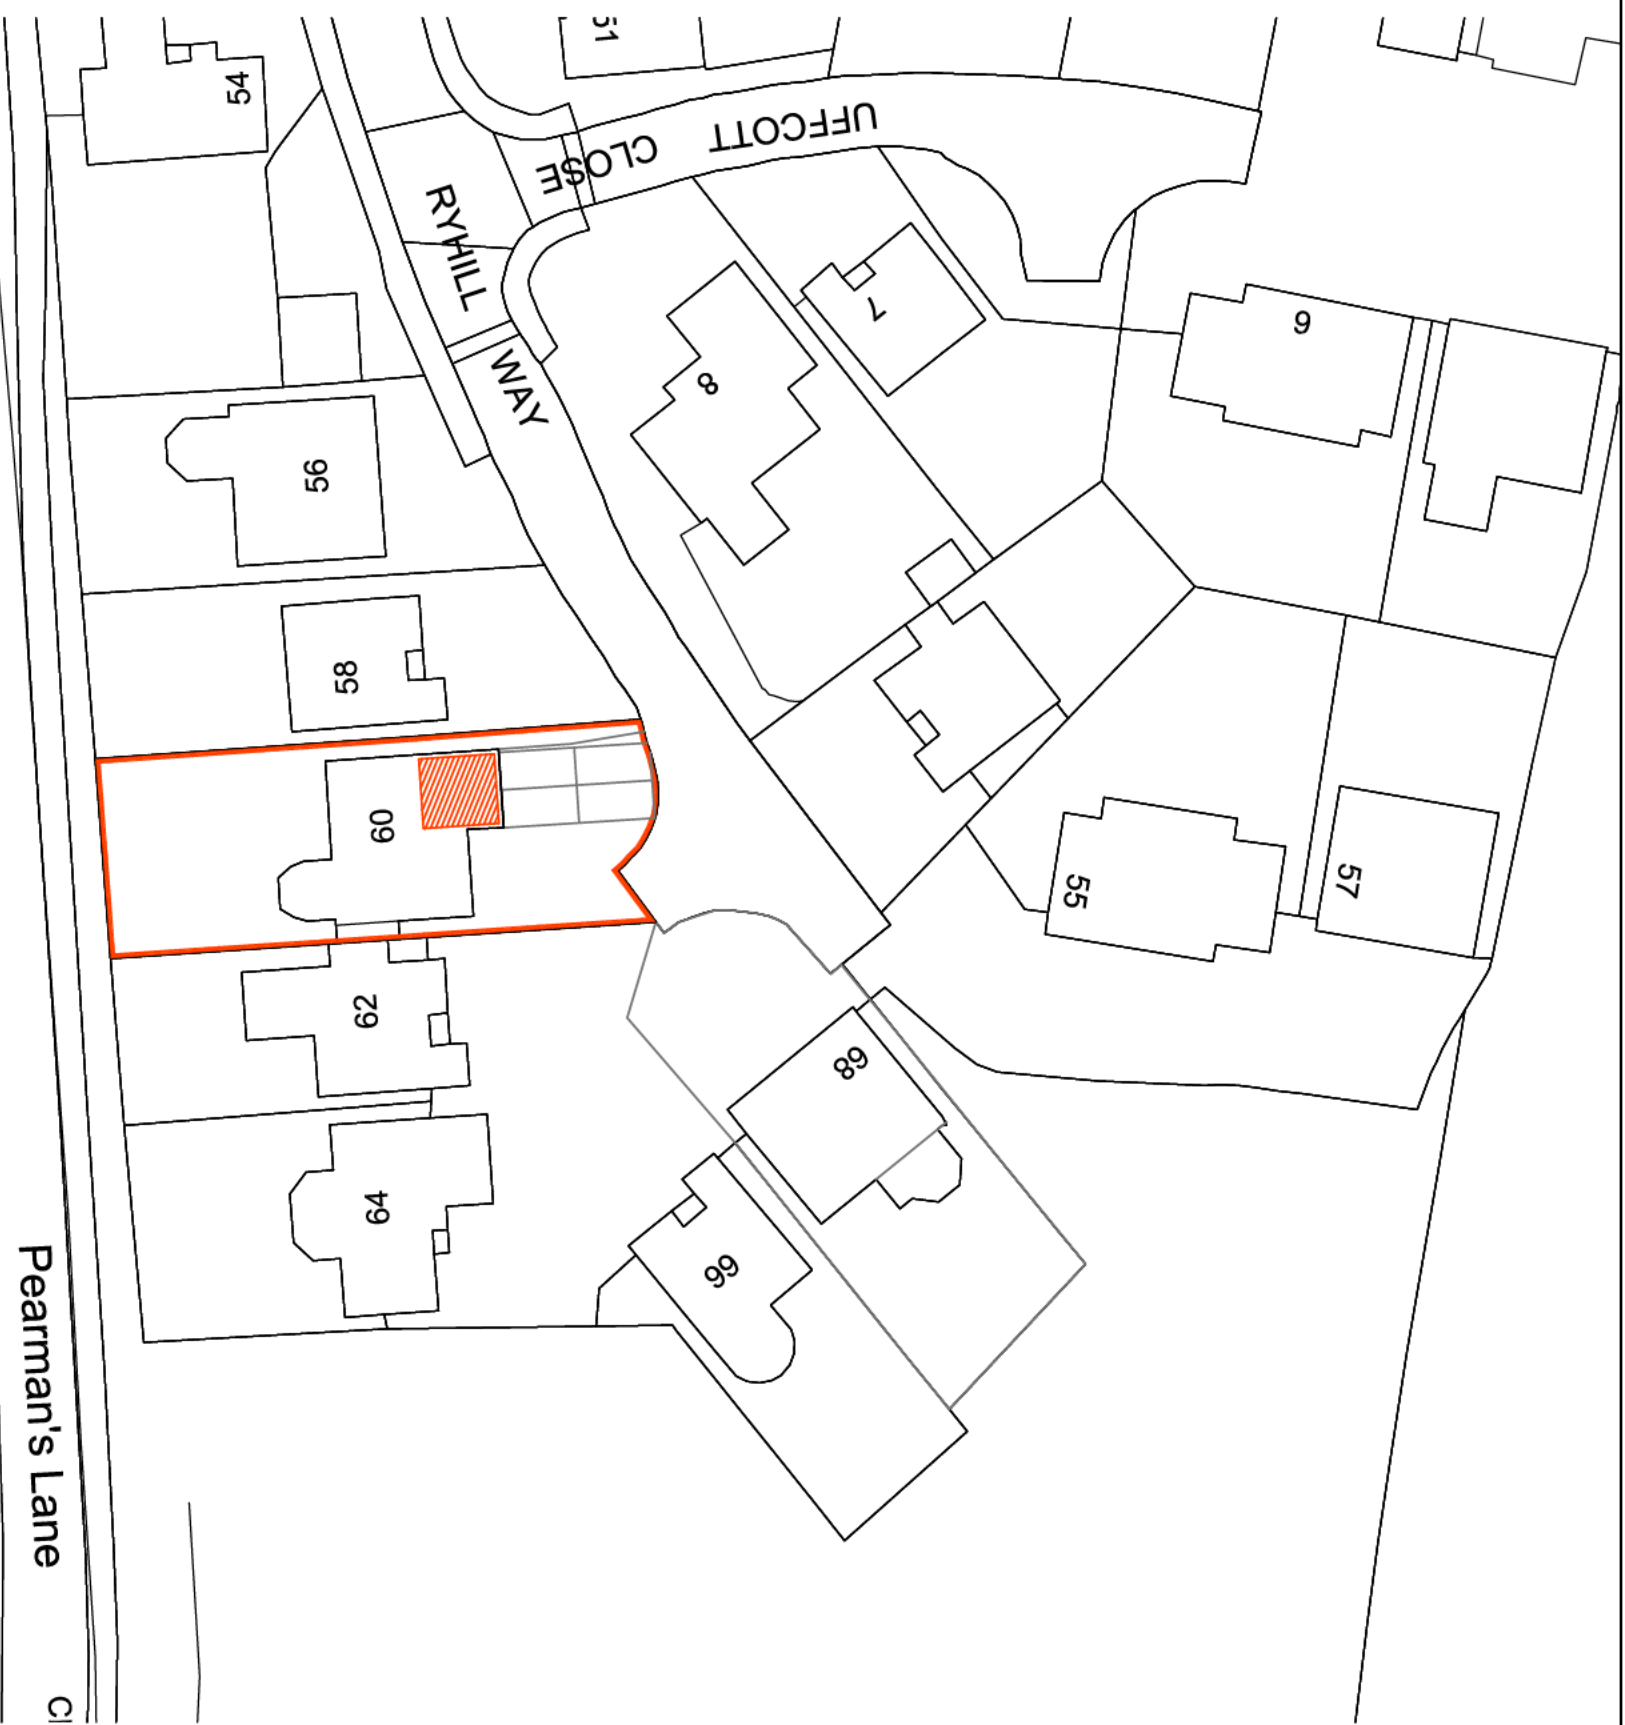


 

BLOCK PLAN 1:500

SITE PLAN 1:200

TO SHOW NUMBERS OF VEHICLES ABLE TO BE ACCOMMODATED OFF STREET

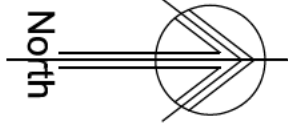

Proposed Conversion of Garage for habitable use
at 60 Ryhill Way Earley RG6 4AZ

SITE & BLOCK PLANS