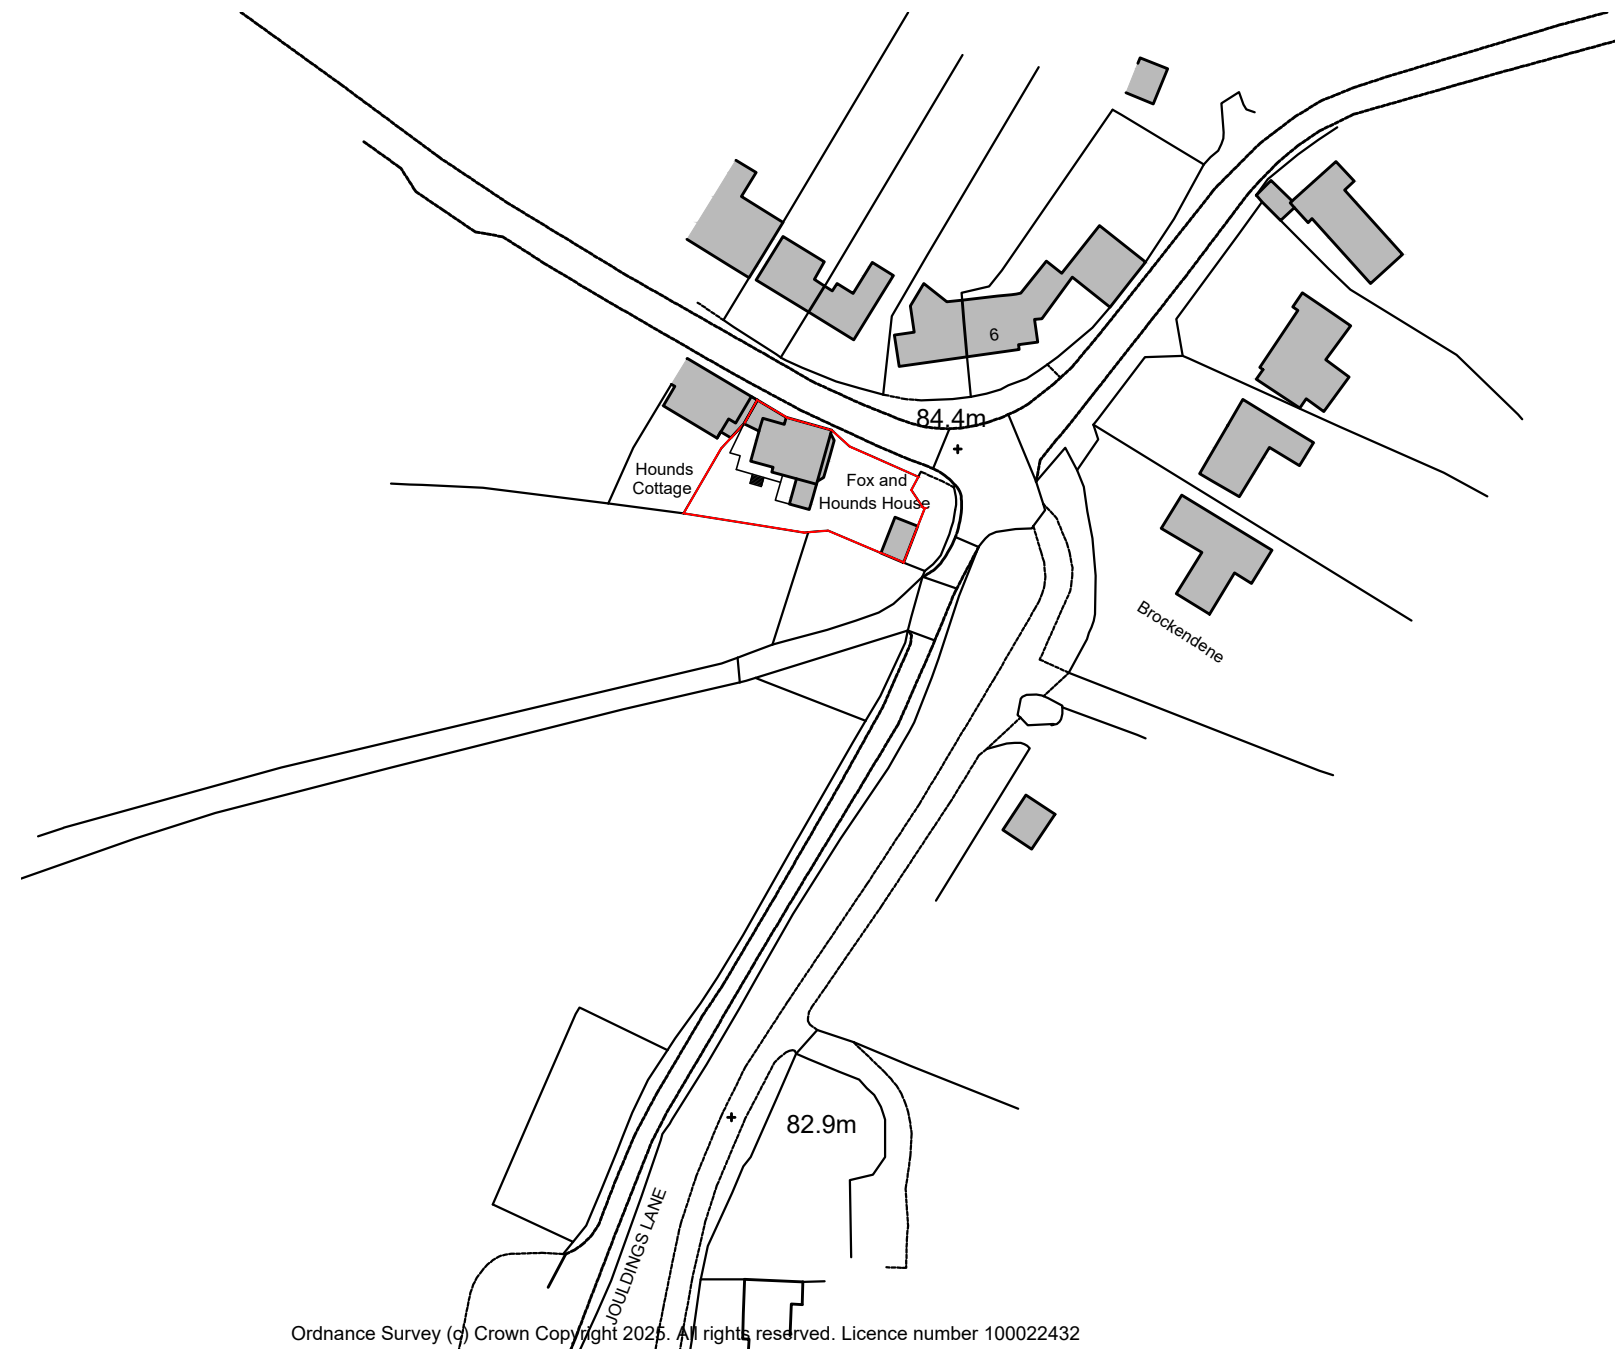
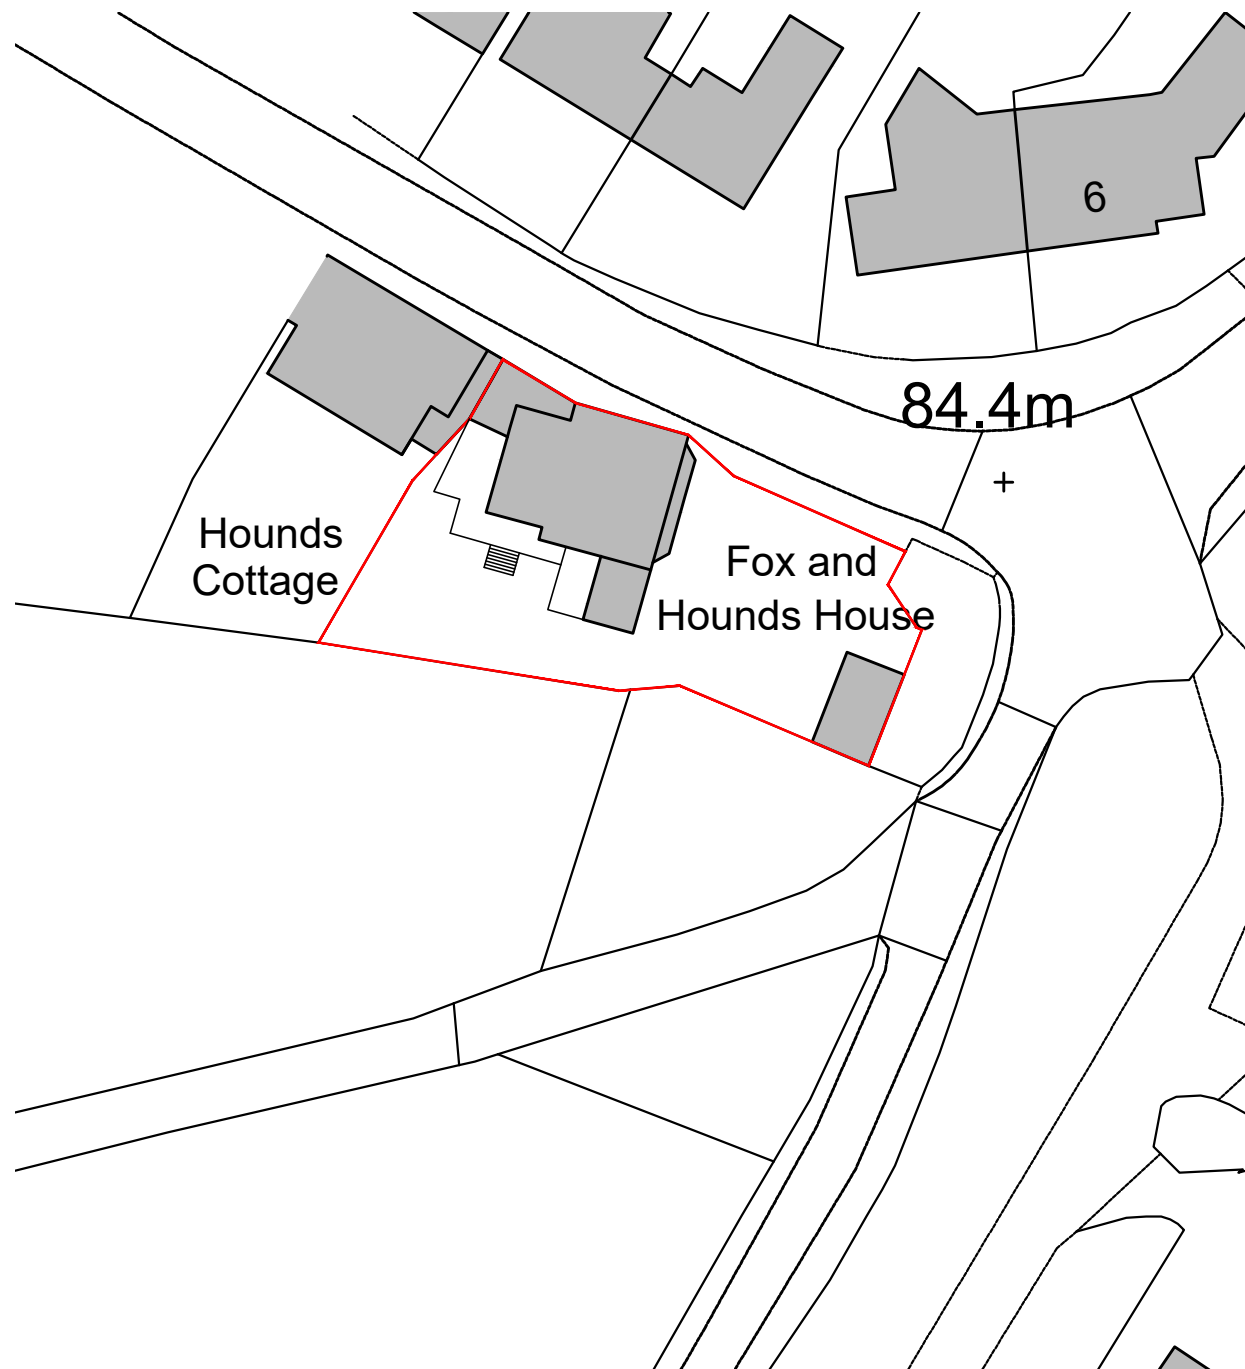


DJK ARCHITECTURE
www.djka.co.uk info@djka.co.uk 07986 869 332

PROJECT Fox and Hound House
 DRAWING LOCATION & BLOCK PLAN EXISTING
 STATUS
 SCALE 1:1250/500 DRAWN DK NO 20070/ 99 REV A

THIS DRAWING MUST NOT BE SCALED UNLESS ISSUED FOR PLANNING PURPOSES. ALL DIMENSIONS ARE TO BE VERIFIED PRIOR TO SETTING OUT, COMMENCING WORK, OR PRODUCTION OF FABRICATION DRAWINGS. REPORT ANY DISCREPANCIES TO THE SUPERVISING OFFICER IMMEDIATELY. ©