
© The tpa Design Company Ltd.




east elevation




south elevation

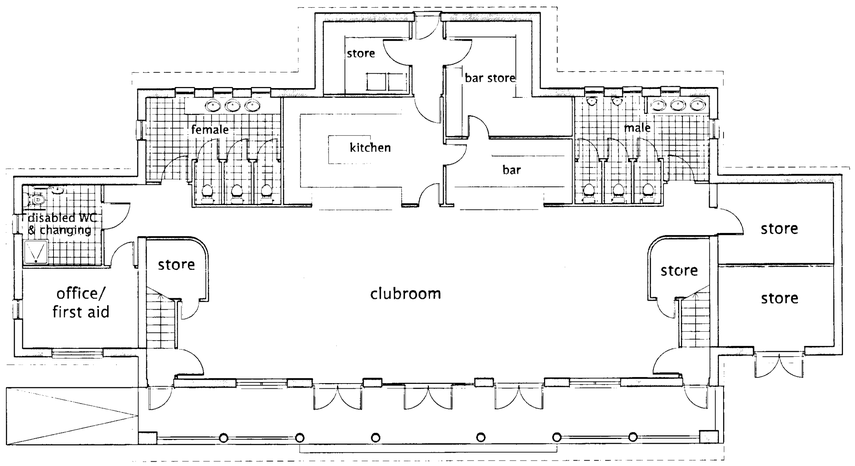


ground floor

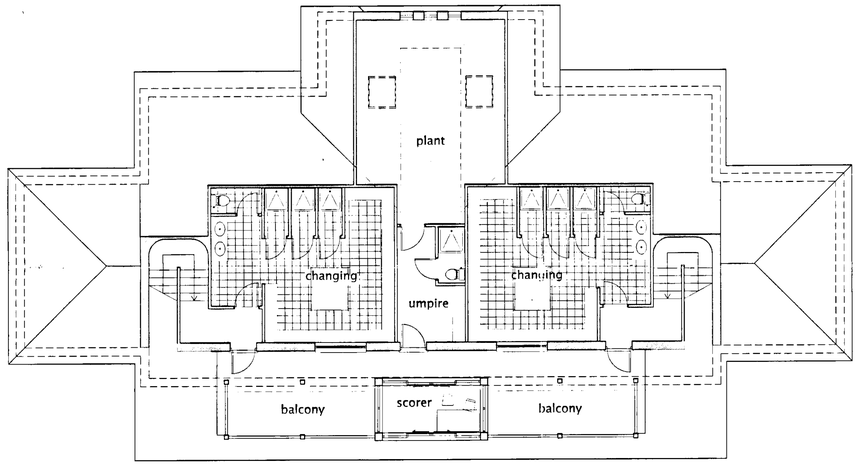

first floor

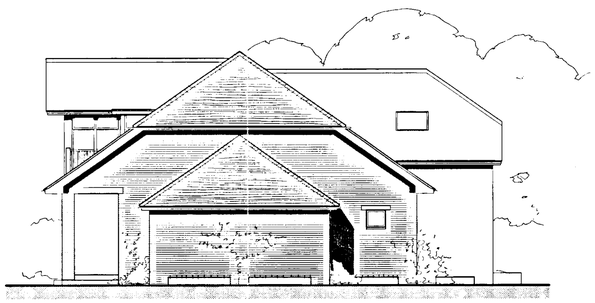

north elevation

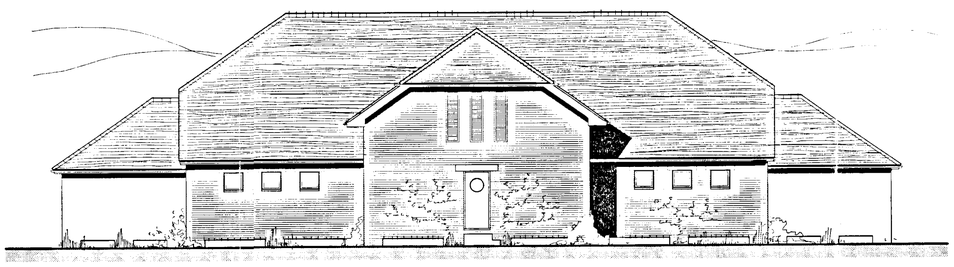

west elevation



27.DEC.2001 • 5636

tpa
Terry Platt Architects
33A St Lukes Road Maidenhead
Berkshire SL6 7DN
Tel. 01628 412388
Fax: 01628 412390
Email tpadesignco@aol.com

Client:
Brakspear & Sons plc/Henley C C

Job title:
Proposed new cricket pitch, pavilion & carpark on land adjacent to Matson Drive, Remenham.

Drawing title:
Pavilion
Plans & elevations

Scale:	Date:	Drawn by:
1:100	10.01	sgb

Drawing no: 1005/101
Rev:

The tpa Design Company Ltd architects landscape architects interior design project management planning supervisors

© The tpa Design Company Ltd.

N

Existing clubhouse and storage sheds demolished.

New store

Existing tree screen to remain

reinforced grass parking surface providing 24 spaces for cricket club

New screen planting

New screen planting

Existing hedge allowed to grow to height of 2.5m

Existing entrance to be improved and new gates to be provided.

REMENHAM LANE

THE LITTLE ANGEL

HENLEY

pavilion

Access for maintenance machinery

Gravel surfaced car park

parking for 60 cars

New post and 3 rail fence

Existing Horse Chestnuts to remain

Existing hedgerow and Lombardy Poplars removed

New all weather strip

New Cricket square

New Cricket field

Existing allotments to remain

New 1.5m high chain link fence planted both sides with mixed hedgerow

New score board

New practice nets

Existing hardstanding to remain as overspill parking area

MATSON DRIVE


WHITE HILL

D Disabled Parking

Existing trees to remain

Existing trees removed

New trees

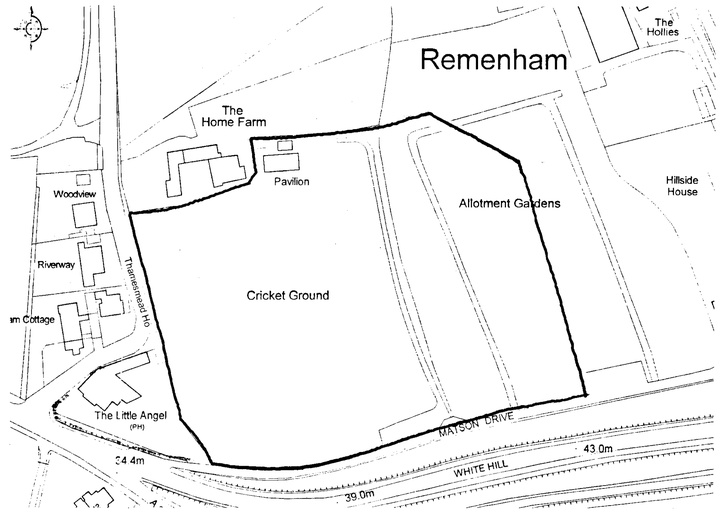

LOCATION PLAN
SCALE: 1:1250

Revisions
A 09.10.01 Club carpark revised.

27.DEC.2001 5656

tpa
Terry Platt Architects
33A St Lukes Road Maidenhead
Berkshire SL6 7DN
Tel. 01628 412388
Fax. 01628 412390
Email tpadesignco@aol.com

Client:
Brakspear & Sons plc/ Henley CC

Job title:
Proposed new cricket pitch, pavilion & car park on land adjacent to Matson Drive, Remenham.


Drawing title:
Site Plan


Scale:	Date:	Drawn by:
1:500	10.01	sgb/ss

Drawing no:	Rev:
1005/100	A

The tpa Design Company Ltd architects landscape architects interior design project management planning supervisors

© The tpa Design Company Ltd.

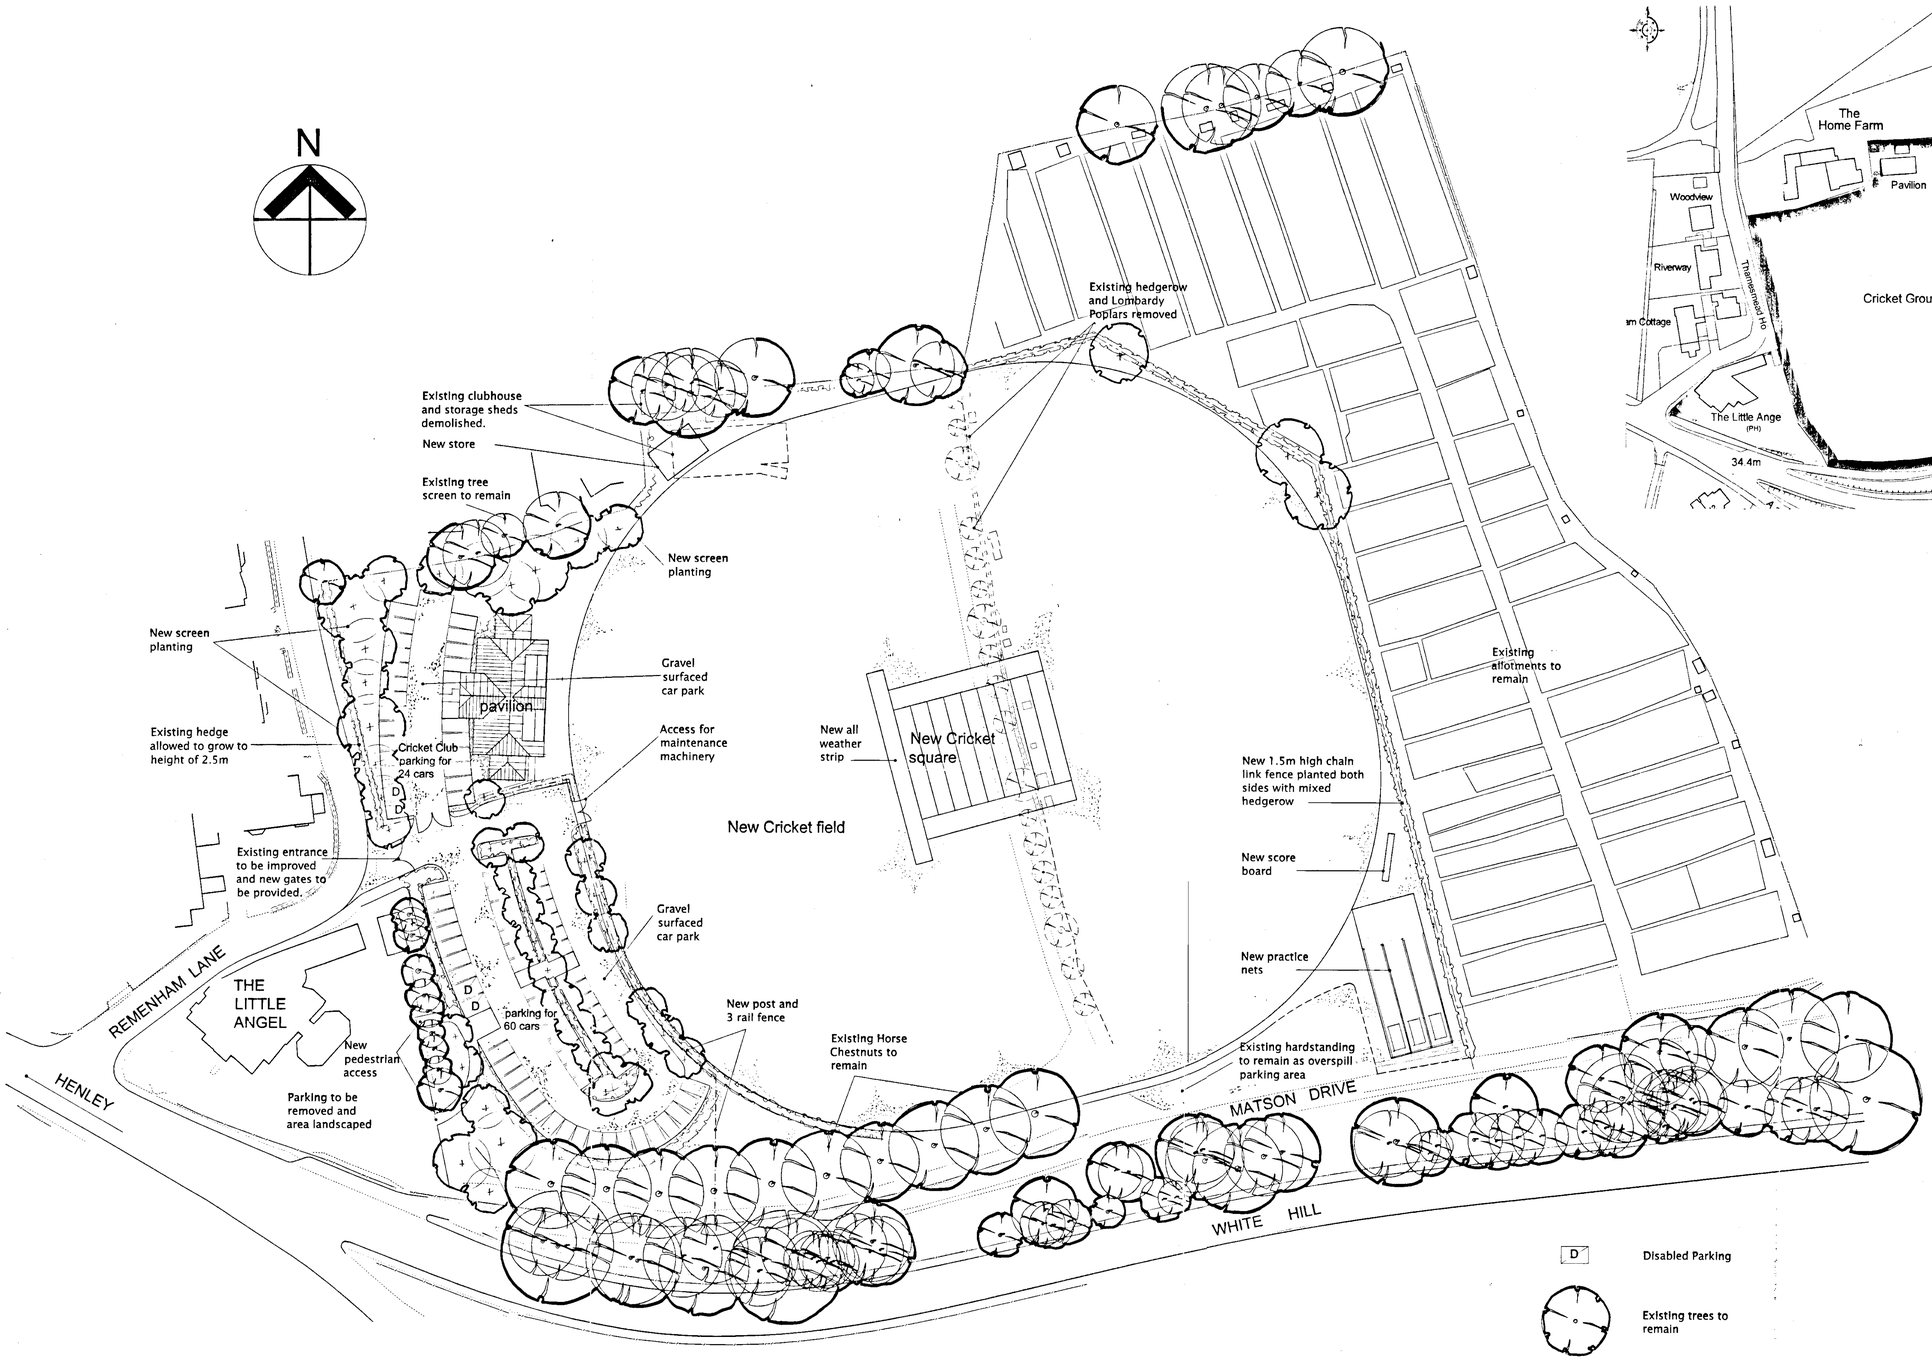

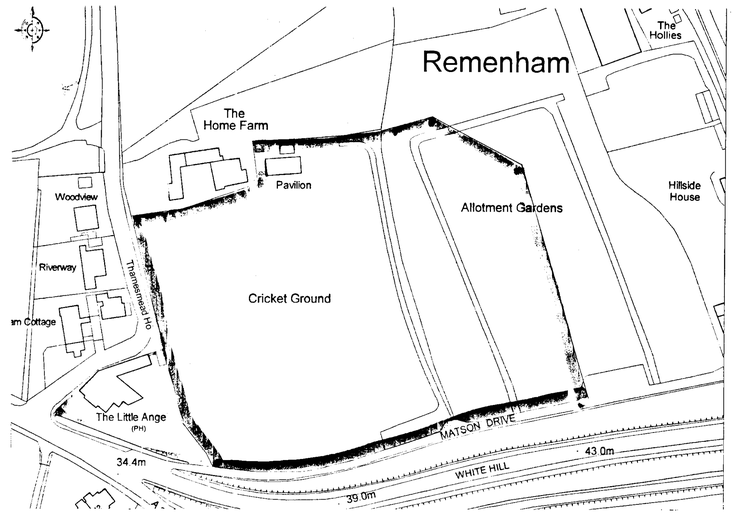

LOCATION PLAN
SCALE: 1:1250

27 DEC 2001 5636

tpa
Terry Platt Architects
33A St Lukes Road Maidenhead
Berkshire SL6 7DN
Tel. 01628 412388
Fax: 01628 412390
Email tpadesignco@aol.com

Client:
Brakspear & Sons plc/ Henley CC

Job title:
Proposed new cricket pitch, pavilion & car park on land adjacent to Matson Drive, Remenham.

Drawing title:
Site Plan

Scale:	Date:	Drawn by:
1:500	10.01	sgb/ss

Drawing no: 1005/100
Rev:

The tpa Design Company Ltd architects landscape architects interior design project management planning supervision

Landscaping Study at the Little Angel Public House Remenham

new trees
cricket pavilion
entrance to cricket club
new field gates
enlarge field gate opening
hedge
small unit paving
brick wall
new softwood picket fence
close boarded fence
yard
Remenham Lane
bound gravel finish
new trees
cricket ground
new hedge
new post and three rail fence
terrace
small unit paving
disabled
disabled
disabled
new trees
new raised planter
pavement
from Henley-on-Thames
terrace
york stone
stepping stones
seating
swing sign
lawn
new hedge
bound gravel finish
post and rail
fence
pavement
pavement
orchard
meadow grass
A 4 3 2
embankment
road markings indicative only
embankment
post and wire fence
Matson Drive
armco barrier
embankment
Remenham Hill
pavement
to Maidenhead
Wargrave Road
armco barrier
pavement

SERVICES: HPT, TLS, ENF
04 MAR 2002
COPIES TO: DOC. FILE:

Application ref F/2002/5636

Details of the landscaping, of the grounds of the public house are provided for illustrative purposes only


BRAKSPEAR

0 10 20 30 40 50 60 70 80 90 100


ANDREW FRENCH
PROPOSED
1 Market Place Mews, Henley-on-Thames
tel 01491 411308 (fax 01491 410129)

client	WH Brakspear & Sons
job title	Little Angel[PH] Remenham
drawing title	Landscaping
scale	1:200
drawn by	AGF
date	15 February 2002
drg no	AGF.02.297.1 rev


© The tpa Design Company Ltd.

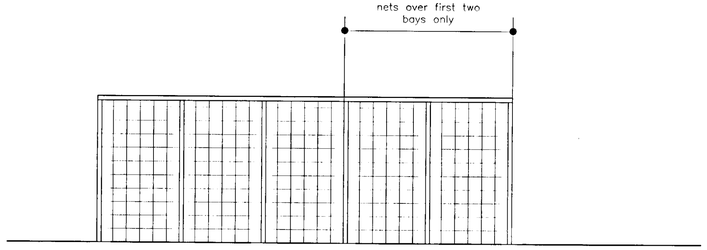

PRACTICE NETS AROUND
CRICKET PRACTICE STRIPS

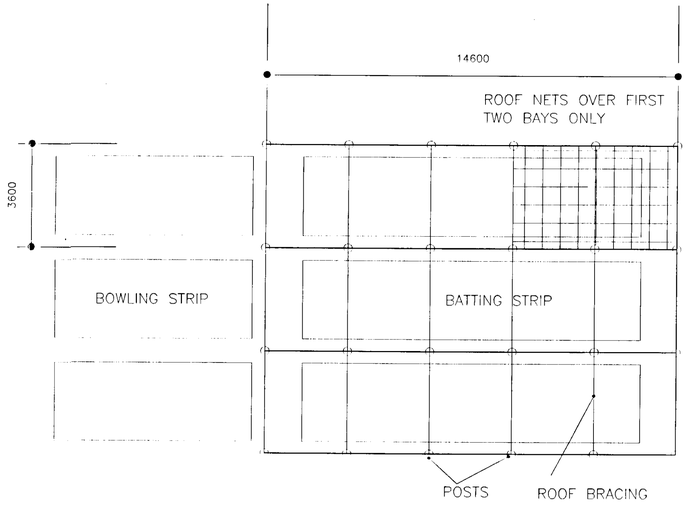


PLAN OF PRACTICE NETS AROUND
CRICKET PRACTICE STRIPS

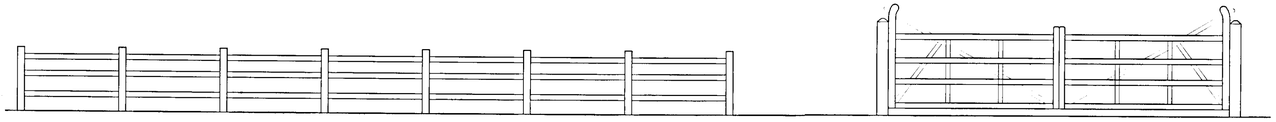

RECESSED POST AND RAIL FENCING

ENTRANCE GATES

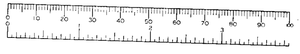

tpa
Terry Platt Architects
93A St Lukes Road Maidenhead
Berkshire SL6 7PW
Tel: 01628 412388
Fax: 01628 412390
Email tpadesignco@aol.com

Client:
Brakspear & Sons plc/ Henley CC

Job title:
Proposed new cricket pitch, pavilion & car park on land adjacent to Matson Drive, Remenham.

Drawing title:
Practice Net Details
and Gate and Fence Details

Scale:	Date:	Drawn by:
1:100 1:50	10.01	sgb/ss

Drawing no: 1005/103 Rev:

The tpa Design Company Ltd
architecture · landscape · interior design · graphic · multimedia · industrial