ARCH-TECH OWN THE COPYRIGHT OF THIS DRAWING. WRITTEN CONSENT MUST BE OBTAINED BEFORE THIS DRAWING IS COPIED OR USED FOR ANY PURPOSE OTHER THAN THE ONE FOR WHICH IT WAS SUPPLIED.

DO NOT SCALE THIS DRAWING. WRITTEN DIMENSIONS TO BE TAKEN ONLY.

ARCH-TECH TO BE IMMEDIATELY INFORMED OF ANY DISCREPANCIES DISCOVERED ON SITE.

SCHOOL ROAD

Block Plan 1:200

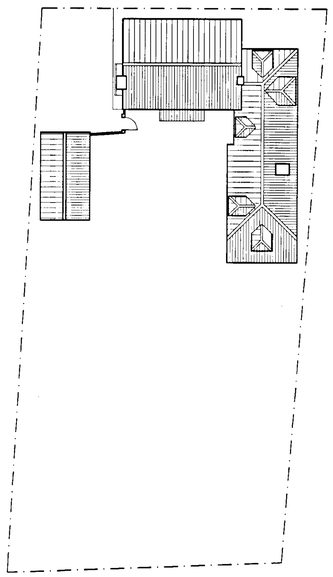

Ground Floor Plan

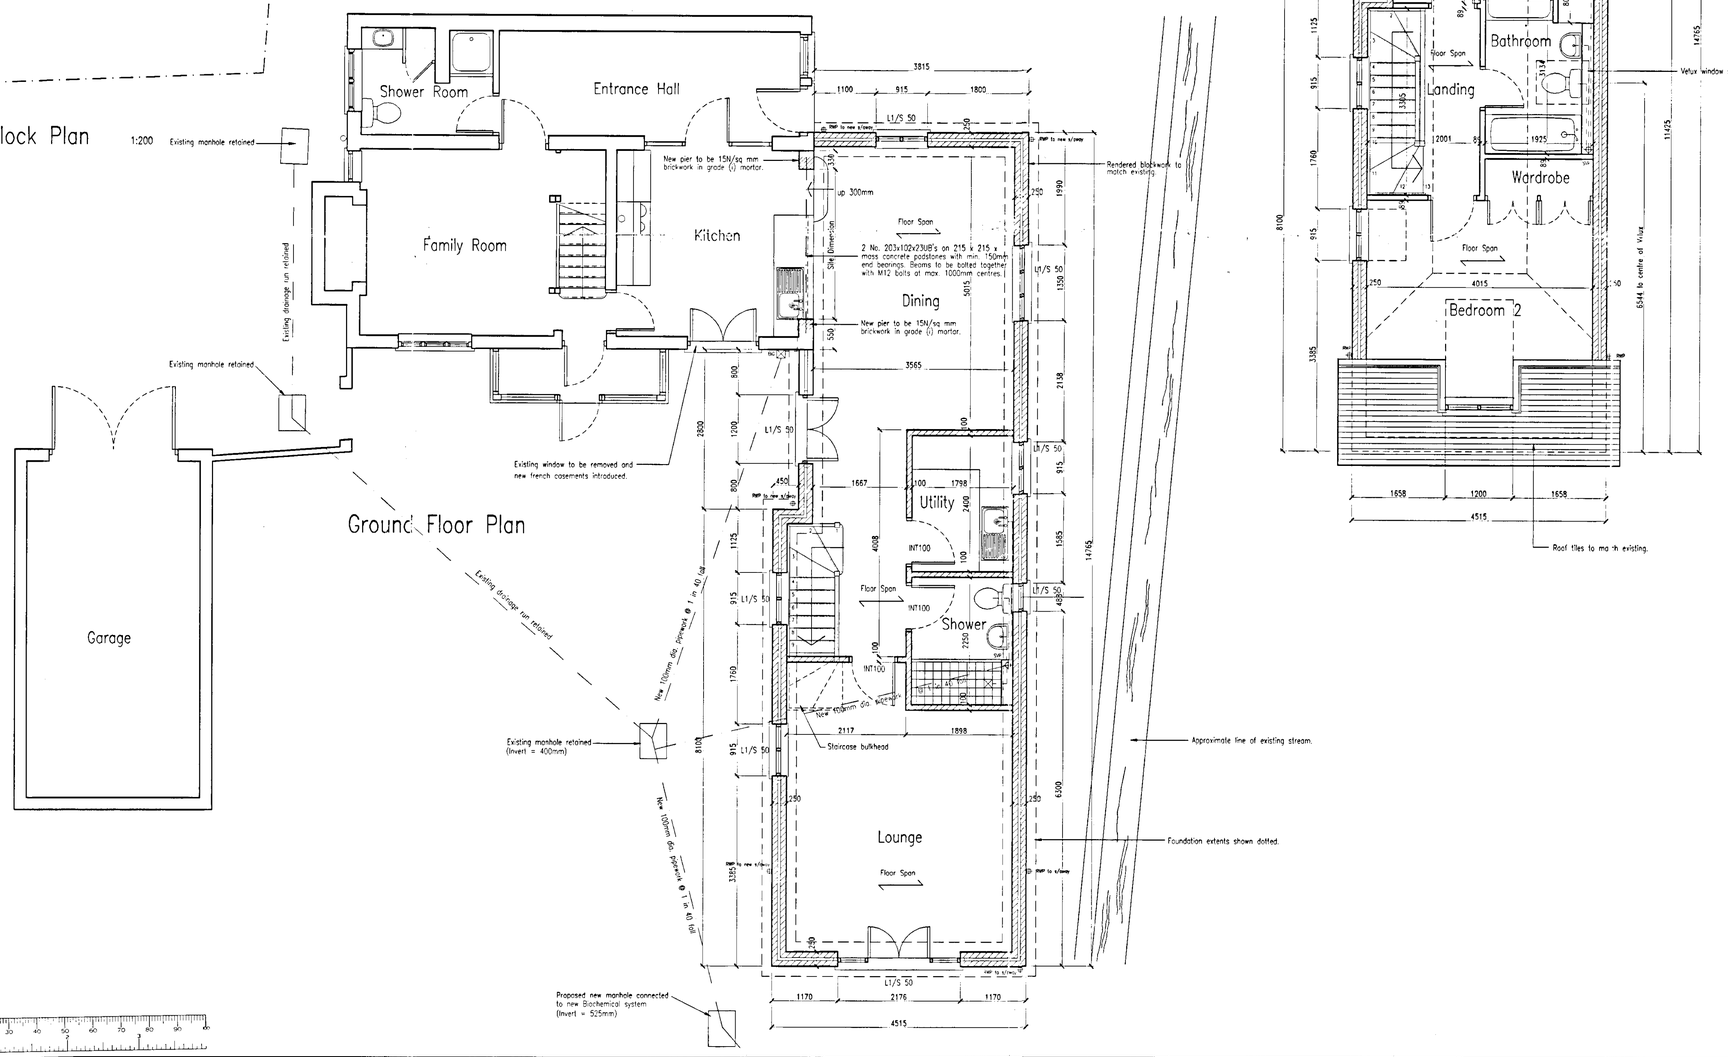

First Floor Plan

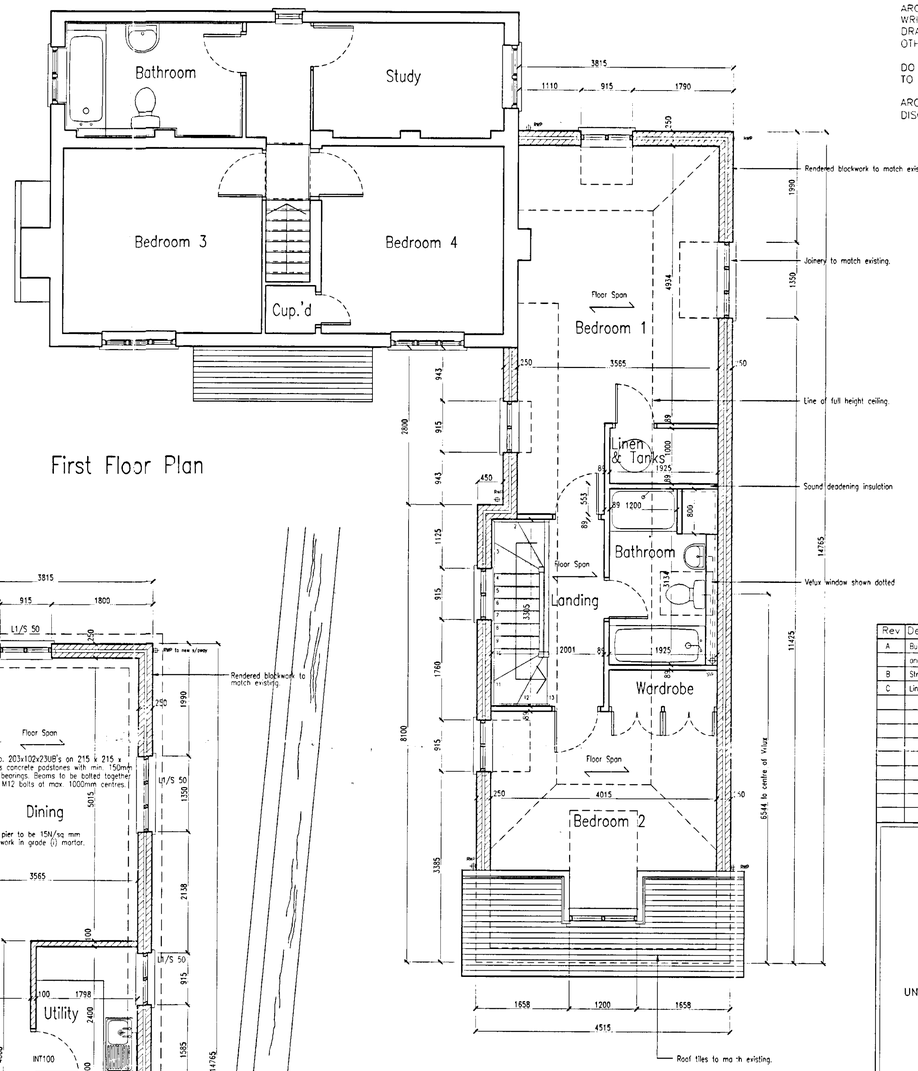

Rev	Description	Date
A	Building Regulation information added. Bed 2 window increased to 1200mm wide. Utility and Shower Rooms handed. A.C. omitted.	13.08.01
B	Structural Engineers beam specification added.	28.08.01
C	Linen and Tank cupboard added to first floor plan.	14.09.01

24 DEC 2001 5586

Arch Tech

ARCHITECTURAL CONSULTANTS

UNIT B7, FAIROAKS AIRPORT, CHOBHAM, SURREY, GU24 8HU

TEL: 01276 856333
FAX: 01276 855556
e-mail: info@arch-tech.co.uk

Client

Mr and Mrs J. King

Site

Proposed Extension & Alterations to:
Riseley Cottage
School Road
RISELEY
Berkshire

APPROVED

Drawing Title

Proposed Plans

Scale	Date	Drawing No.
1:50, 1:200	Oct.'00	795/04C

ARCH-TECH OWN THE COPYRIGHT OF THIS DRAWING. WRITTEN CONSENT MUST BE OBTAINED BEFORE THIS DRAWING IS COPIED OR USED FOR ANY PURPOSE OTHER THAN THE ONE FOR WHICH IT WAS SUPPLIED.

DO NOT SCALE THIS DRAWING. WRITTEN DIMENSIONS TO BE TAKEN ONLY.

ARCH-TECH TO BE IMMEDIATELY INFORMED OF ANY DISCREPANCIES DISCOVERED ON SITE.



Side Elevation



Rear Elevation



Side Elevation

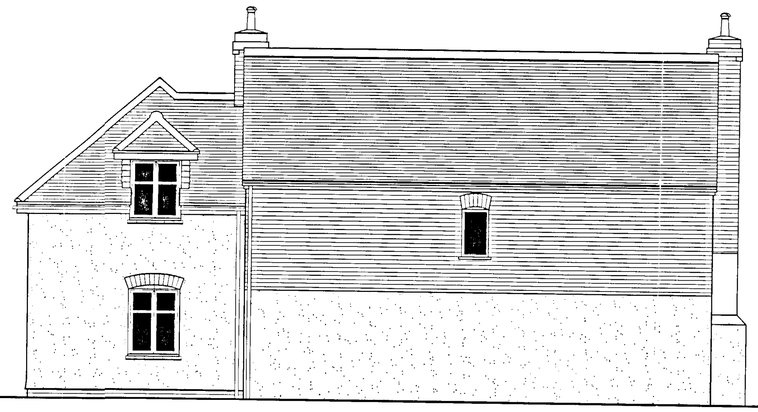

Elevation to School Road

Rev	Description	Date
A.	Dormer to rear elevation amended. Utility and Shower Room windows transposed.	13.08.01

24.DEC.2001 5006

ArchTech

ARCHITECTURAL CONSULTANTS

UNIT B7, FAIROAKS AIRPORT, CHOBHAM, SURREY, GU24 8HU

TEL: 01276 856333
FAX: 01276 855556
e-mail: info@arch-tech.co.uk

Client

Mr and Mrs J. King

Site

Proposed Extension & Alterations to:
Riseley Cottage
School Road
RISELEY
Berkshire

APPROVED

Drawing Title

Proposed Elevations

Scale	Date	Drawing No.
1:50	Oct.'00	795/03A