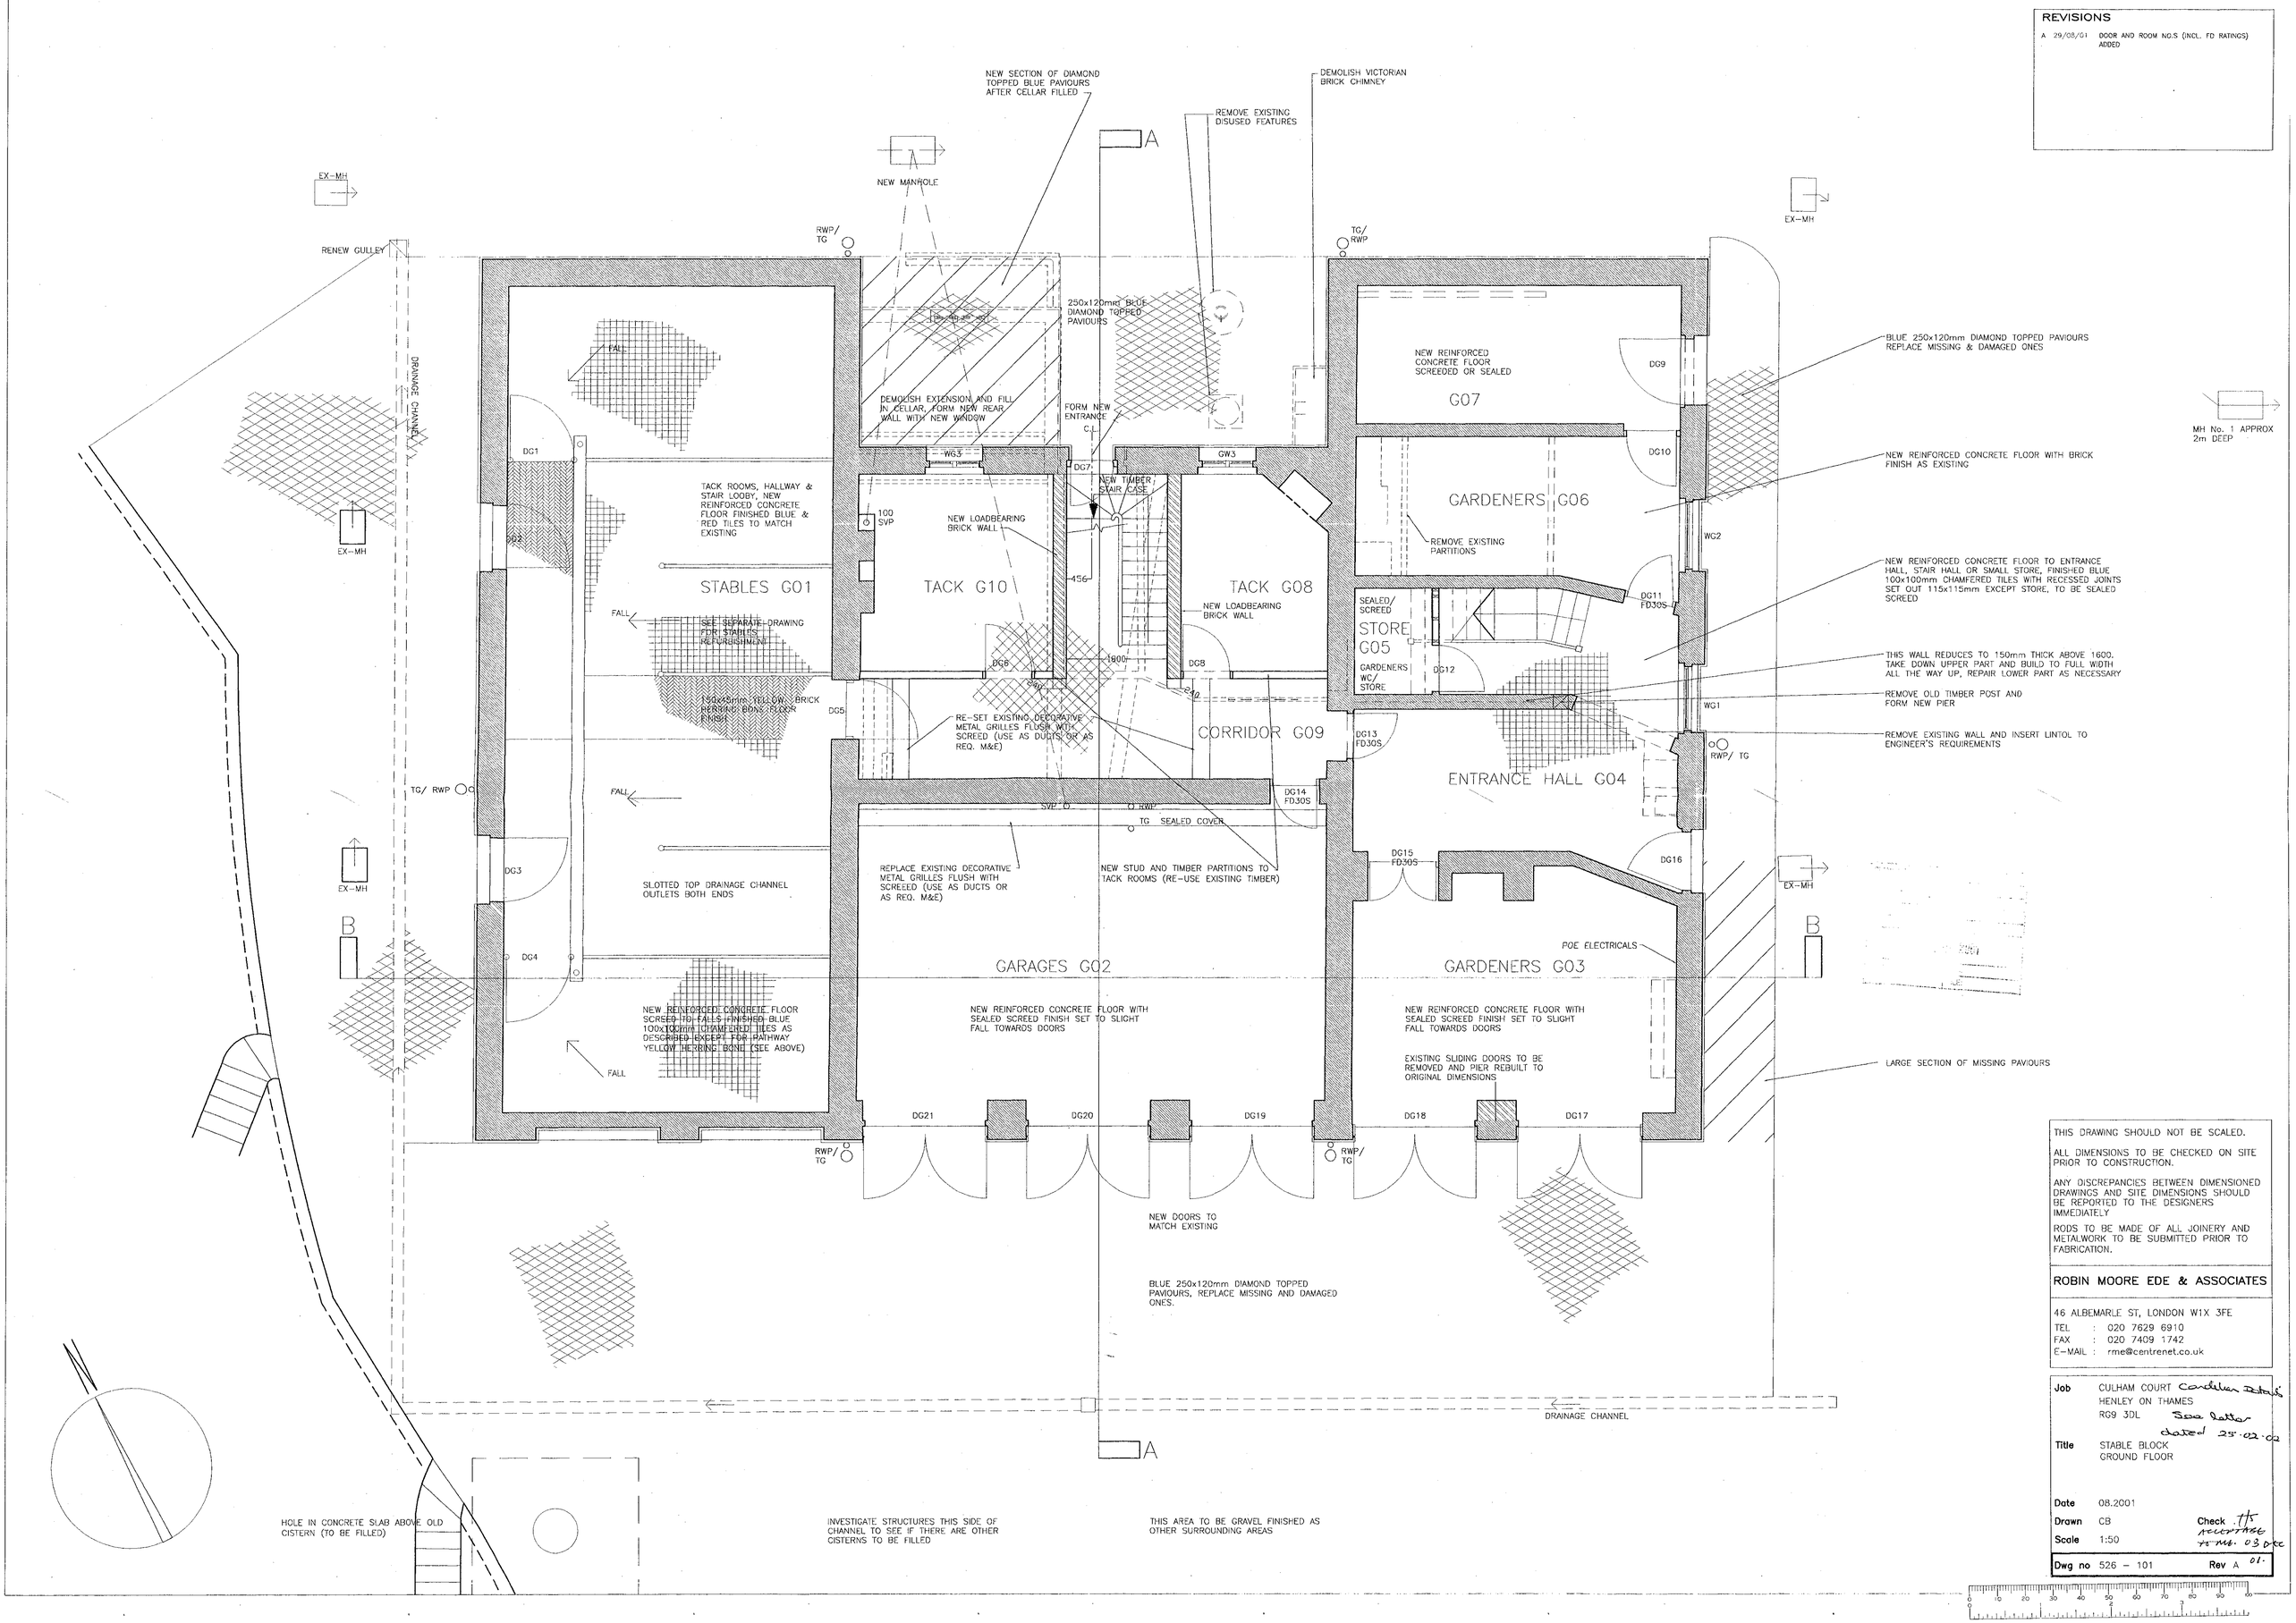

THIS DRAWING SHOULD NOT BE SCALED.

ALL DIMENSIONS TO BE CHECKED ON SITE PRIOR TO CONSTRUCTION.

ANY DISCREPANCIES BETWEEN DIMENSIONED DRAWINGS AND SITE DIMENSIONS SHOULD BE REPORTED TO THE DESIGNERS IMMEDIATELY

RODS TO BE MADE OF ALL JOINERY AND METALWORK TO BE SUBMITTED PRIOR TO FABRICATION.

ROBIN MOORE EDE & ASSOCIATES

46 ALBEMARLE ST, LONDON W1X 3FE
TEL : 020 7629 6910
FAX : 020 7409 1742
E-MAIL : rme@centrenet.co.uk

Job CULHAM COURT Condition Details
HENLEY ON THAMES
RG9 3DL See letter dated 25.02.02

Title STABLE BLOCK GROUND FLOOR

Date 08.2001
Drawn CB
Check ITS ACCEPTABLE to MG. 03 Dec
Scale 1:50

Dwg no 526 - 101 Rev A 01.

REVISIONS

A	29/08/01	ROOM AND DOOR NUMBERS (INCL. FD RATING) ADDED. VELUX DIMS. CHANGED
B	07/09/01	DORMER WINDOW MOVED. STAIR UPDATED
C	20/09/01	MINI KITCHEN AND HOT WATER CYLINDER ADDED IN STAFF F12

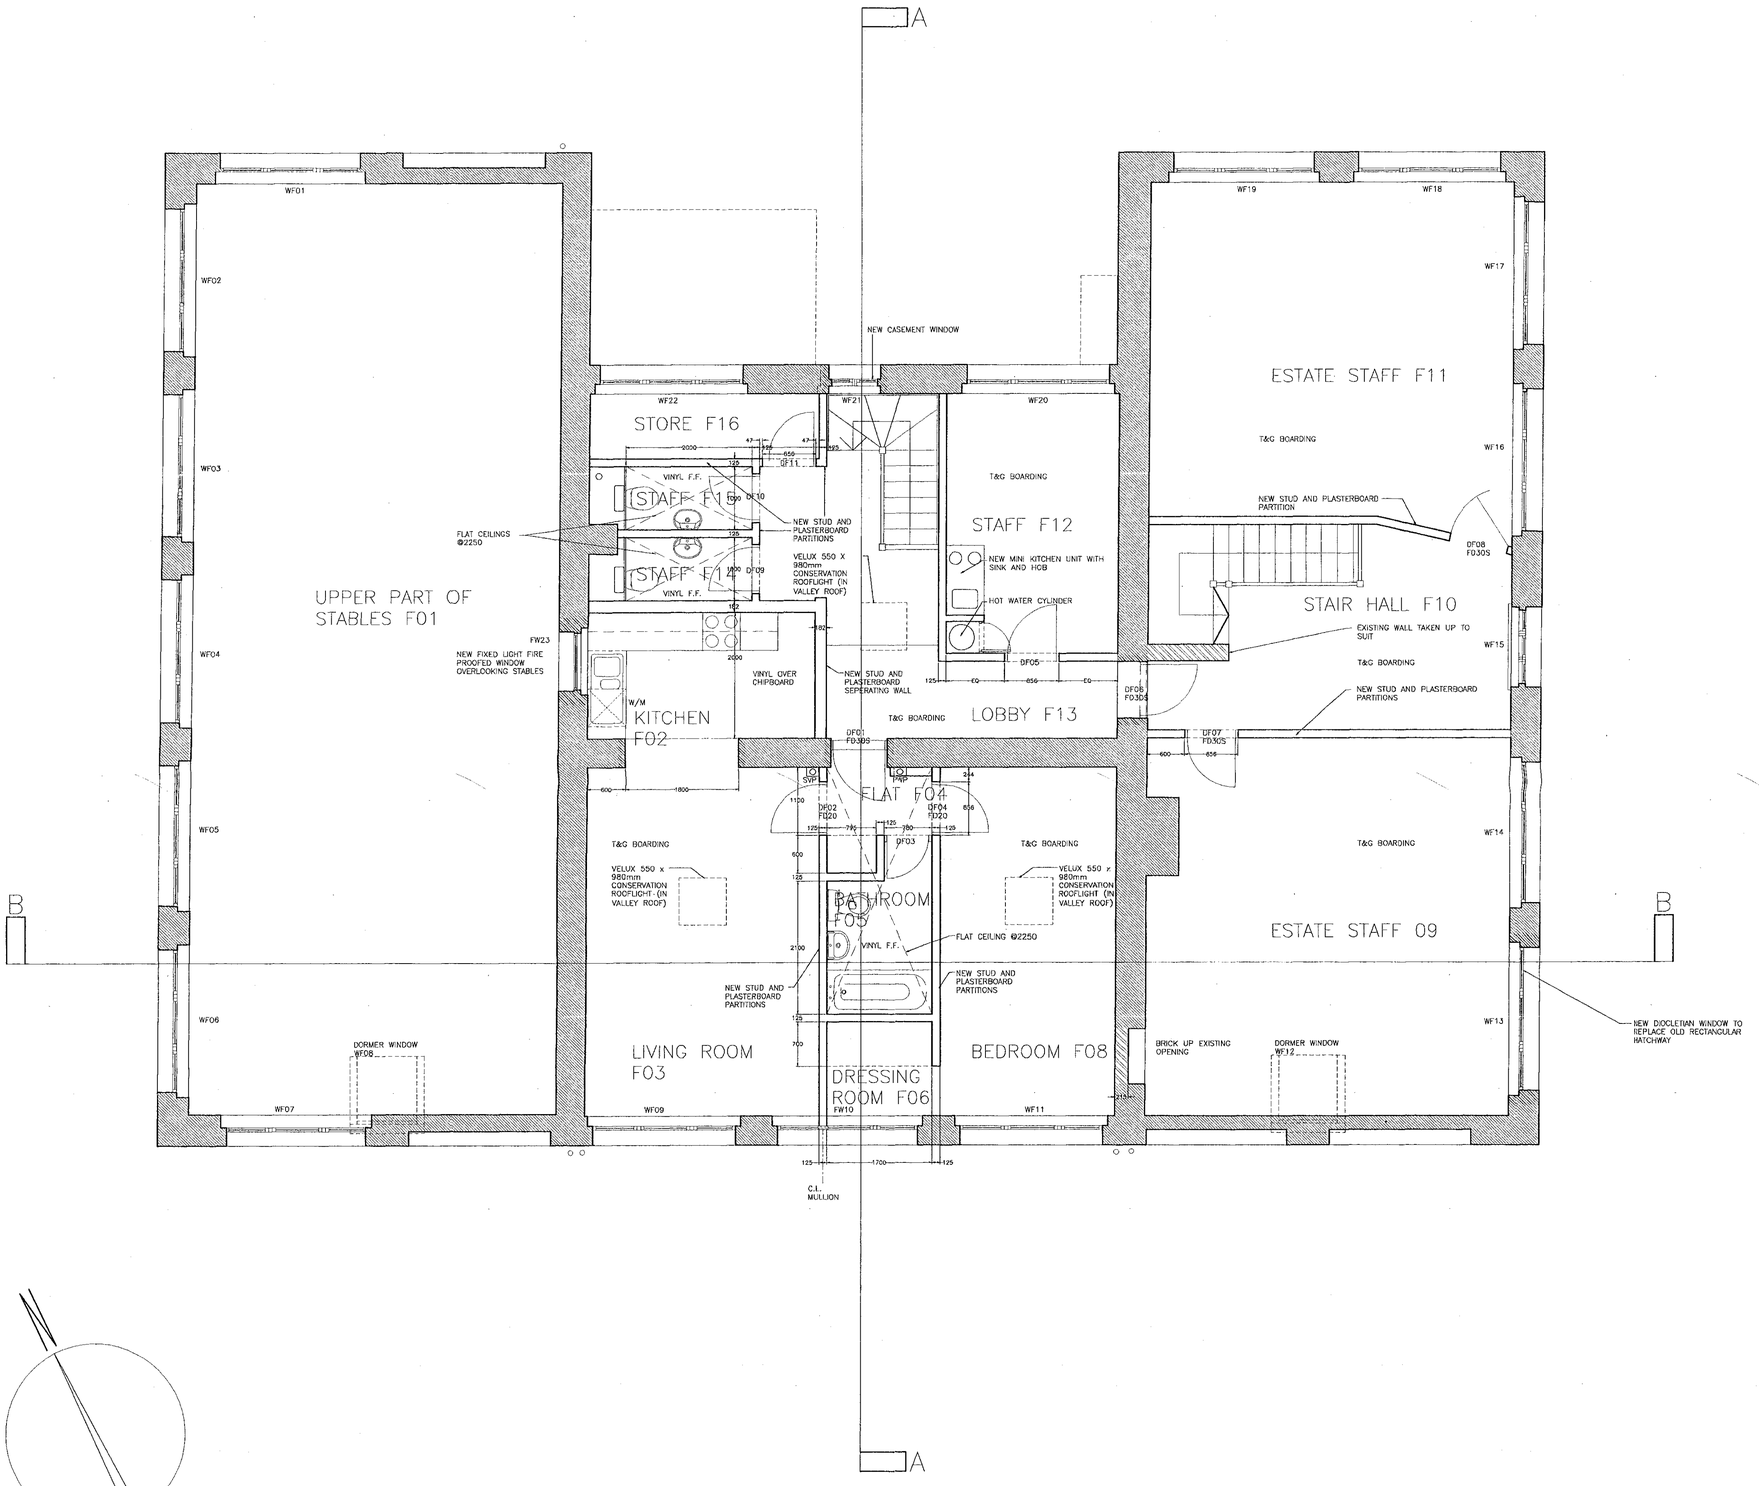

THIS DRAWING SHOULD NOT BE SCALED.

ALL DIMENSIONS TO BE CHECKED ON SITE PRIOR TO CONSTRUCTION.

ANY DISCREPANCIES BETWEEN DIMENSIONED DRAWINGS AND SITE DIMENSIONS SHOULD BE REPORTED TO THE DESIGNERS IMMEDIATELY

RODS TO BE MADE OF ALL JOINERY AND METALWORK TO BE SUBMITTED PRIOR TO FABRICATION.

ROBIN MOORE EDE & ASSOCIATES

46 ALBEMARLE ST, LONDON W1S 4JN

TEL : 020 7629 6910
FAX : 020 7409 1742
E-MAIL : rme@centrenet.co.uk

Job	CULHAM COURT HENLEY ON THAMES RG9 3DL
Title	STABLE BLOCK FIRST FLOOR PLAN
Date	08.2001
Drawn	CB
Scale	1:50
Check	Accepted to NPG 03.
Dwg no	526 – 102
Rev	C Dec. 01

REVISIONS		
A	29/08/01	DETAIL ADDED, CEILING REVISED, VELUX DIMS. CHANGED

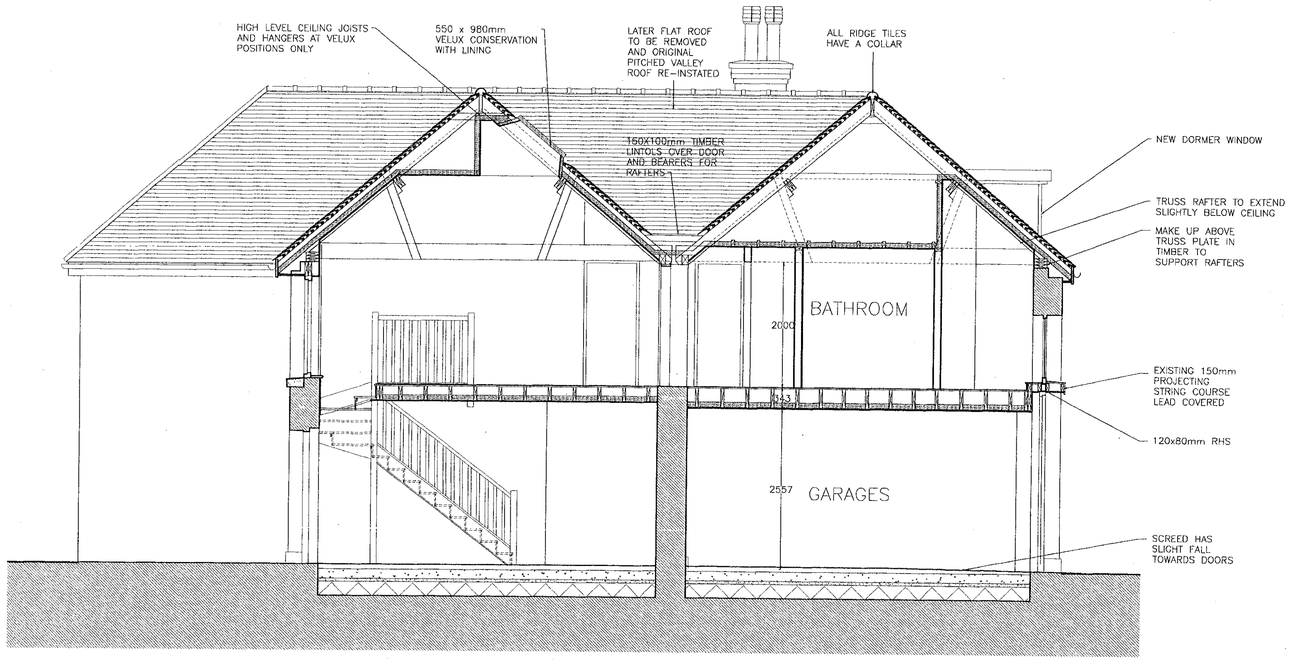

SECTION A – A

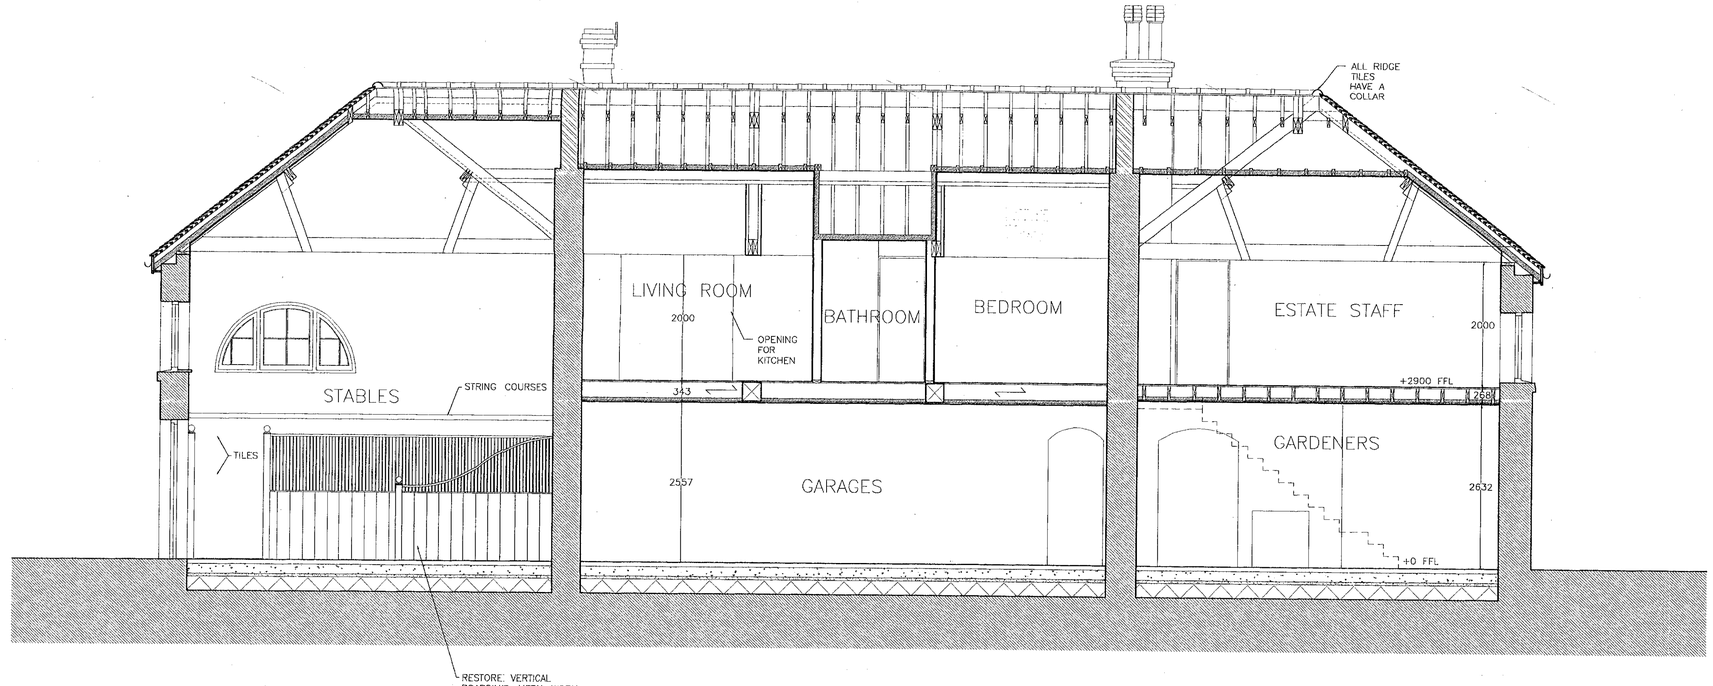

SECTION B – B

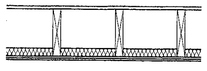

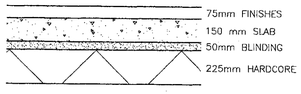

THIS DRAWING SHOULD NOT BE SCALED.

ALL DIMENSIONS TO BE CHECKED ON SITE PRIOR TO CONSTRUCTION.

ANY DISCREPANCIES BETWEEN DIMENSIONED DRAWINGS AND SITE DIMENSIONS SHOULD BE REPORTED TO THE DESIGNERS IMMEDIATELY.

RODS TO BE MADE OF ALL JOINERY AND METALWORK TO BE SUBMITTED PRIOR TO FABRICATION.

ROBIN MOORE EDE & ASSOCIATES

46 ALBEMARLE ST, LONDON W1X 3FE
TEL : 020 7629 6910
FAX : 020 7409 1742
E-MAIL : rme@centrenet.co.uk

Job	CULHAM COURT HENLEY ON THAMES RG9 3DL
Title	STABLE BLOCK SECTIONS
Date	08.2001
Drawn	CB
Scale	1:50
Check	
Dwg no	526 – 103
Rev	A

Conditions contained in letter dated 25.02.02

Accurate details of roofing to be submitted

03.dec.01.

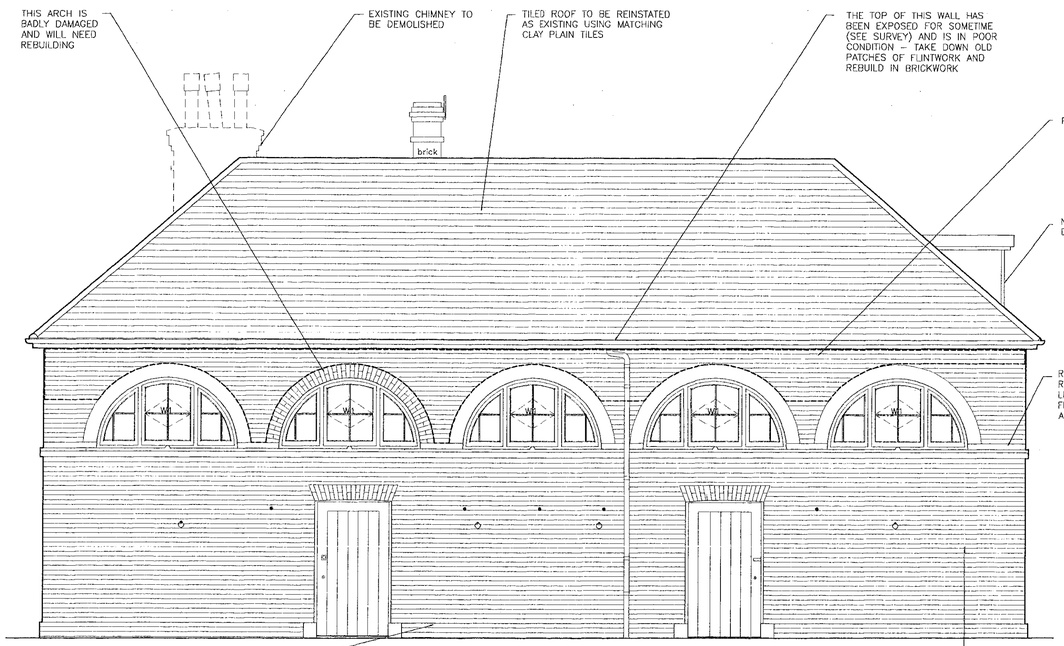

NORTH WEST ELEVATION

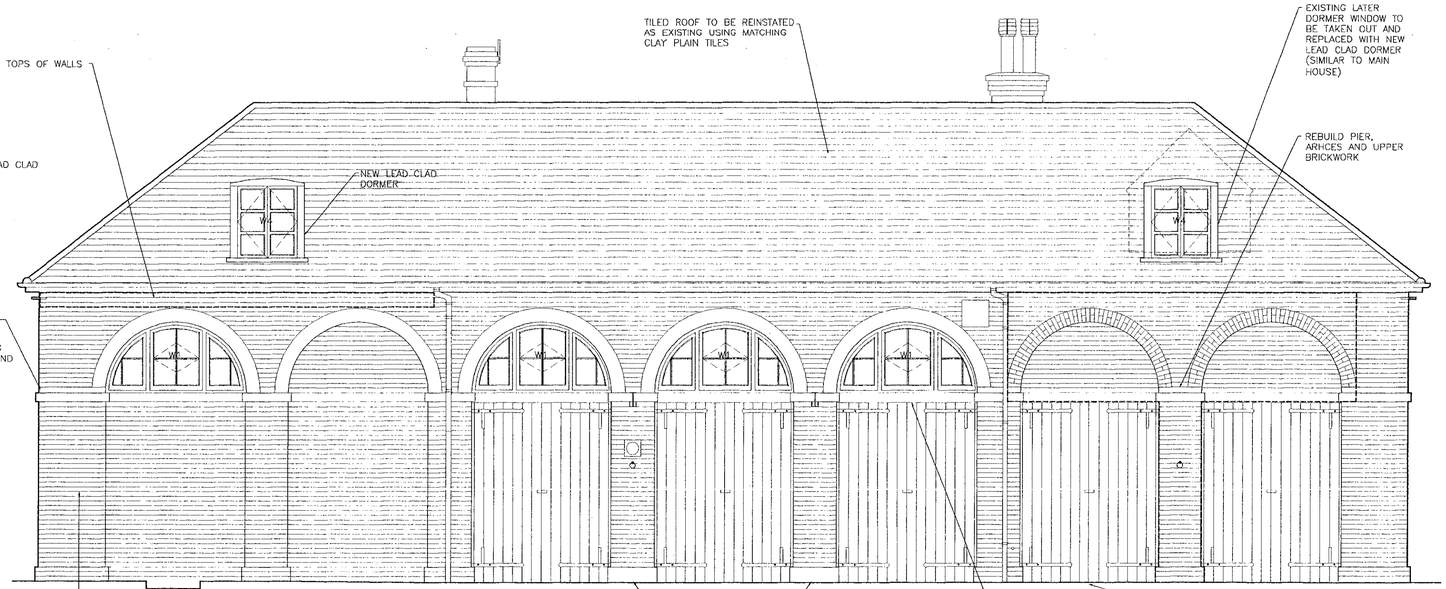

SOUTH WEST ELEVATION

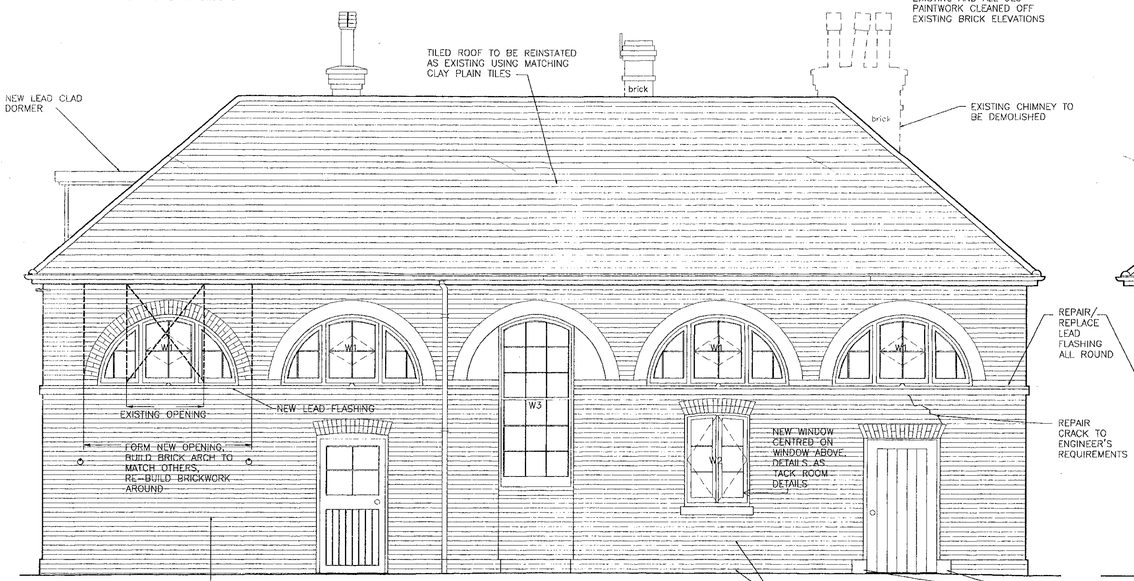

SOUTH EAST ELEVATION

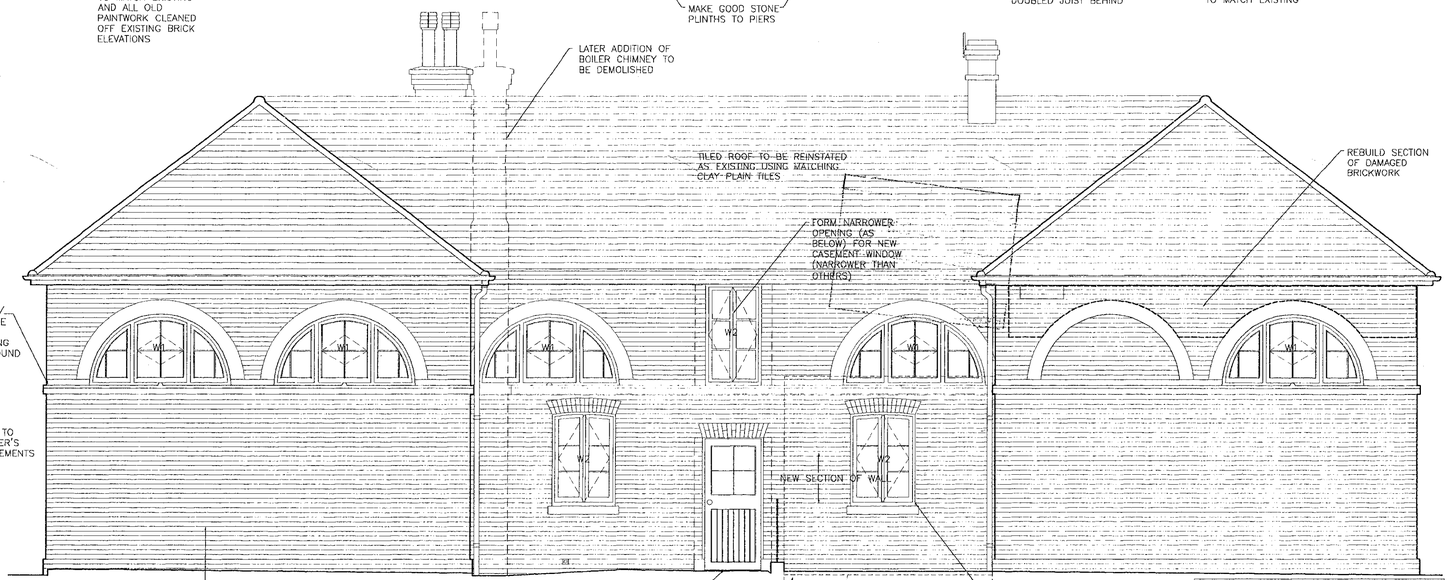

NORTH EAST ELEVATION

EXISTING DOORS AND WINDOWS TO BE REPLACED WITH NEW TO IDENTICAL DESIGN JOINERY QUALITY HARDWOOD

WINDOWS

W1 DIOCLETIAN WINDOW WITH FIXED SIDE LIGHTS AND HORIZONTAL CENTRE HUNG CENTRE LIGHT (TELEFLEX GEAR IN STABLES)

W2 OUTWARD OPENING CASEMENTS

W3 DOUBLE HUNG VERTICAL SLIDING SASH WINDOW

W4 OUTWARD OPENING CASEMENTS IN DORMERS OPERATED BY TELEFLEX GEAR

REVISIONS

A 29/08/01 WALLS TO BE REBUILT INDICATED

THIS DRAWING SHOULD NOT BE SCALED.

ALL DIMENSIONS TO BE CHECKED ON SITE PRIOR TO CONSTRUCTION.

ANY DISCREPANCIES BETWEEN DIMENSIONED DRAWINGS AND SITE DIMENSIONS SHOULD BE REPORTED TO THE DESIGNERS IMMEDIATELY

ROBIN MOORE EDE & ASSOCIATES

46 ALBEMARLE ST, LONDON W1X 3FE
TEL : 020 7629 6910
FAX : 020 7409 1742
E-MAIL : rme@centrenet.co.uk

Job CULHAM COURT
HENLEY ON THAMES
RG9 3DL Conditions cleared
See letter dated

Title STABLE BLOCK ELEVATIONS 26.02.02

Date 08.2001

Drawn CB **Check** .

Scale 1:50

Dwg no 526 - 104 **Rev** A

REVISIONS

A 07.09.01 DORMER CEILINGS ADDED

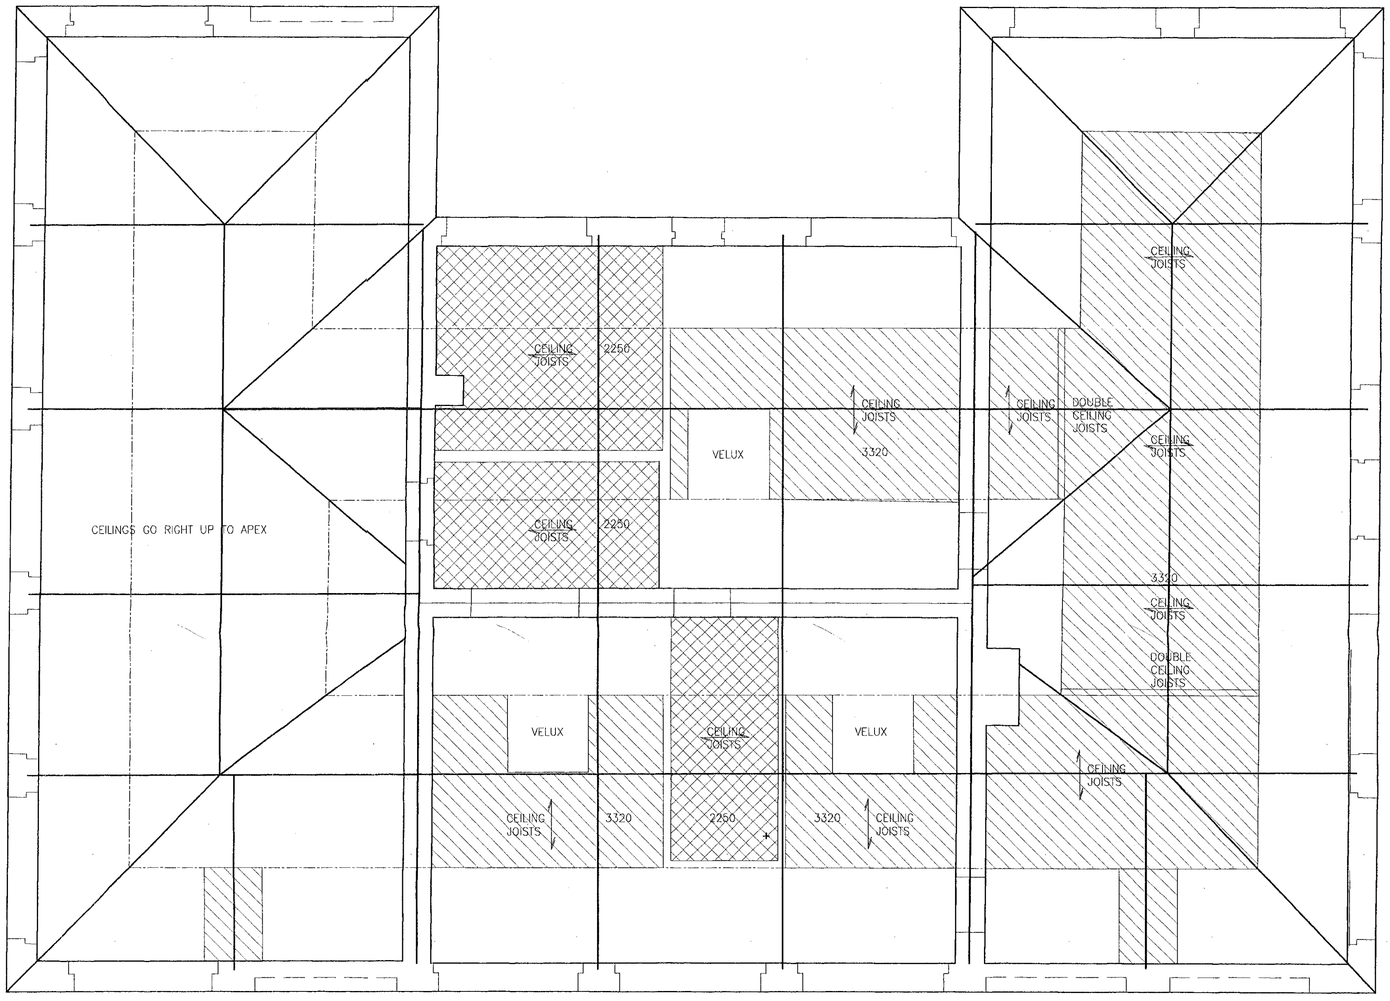

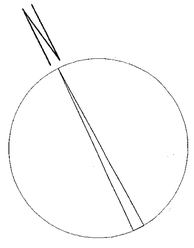

THIS DRAWING SHOULD NOT BE SCALED.

ALL DIMENSIONS TO BE CHECKED ON SITE PRIOR TO CONSTRUCTION.

ANY DISCREPANCIES BETWEEN DIMENSIONED DRAWINGS AND SITE DIMENSIONS SHOULD BE REPORTED TO THE DESIGNERS IMMEDIATELY

RODS TO BE MADE OF ALL JOINERY AND METALWORK TO BE SUBMITTED PRIOR TO FABRICATION.

ROBIN MOORE EDE & ASSOCIATES

46 ALBEMARLE ST, LONDON W1S 4JN
TEL : 020 7629 6910
FAX : 020 7409 1742
E-MAIL : rme@centrenet.co.uk

Job CULHAM COURT
HENLEY ON THAMES
RG9 3DL Condition statute see letter dated

Title STABLE BLOCK 25.02.02.
CEILING PLAN

Date 08.2001

Drawn CB **Check** .

Scale 1:50

Dwg no 526 – 105 **Rev** A

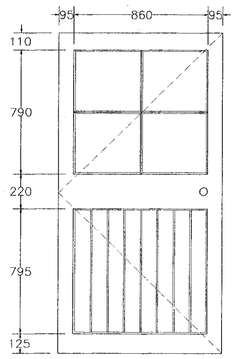

1 NO. +1 NARROWER WIDTH (DG7)

DG7 MAIN ENTRANCE DOOR & DG16 EXTERNAL ELEVATION

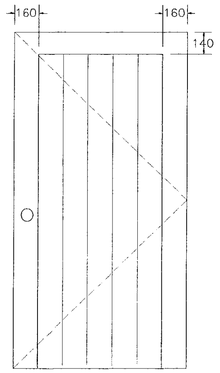

3 NO.

STABLE DOORS DG2 & DG3, AND GARDNER'S ENTRANCE DG9 EXTERNAL ELEVATION

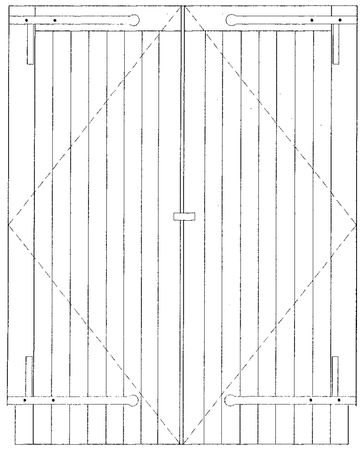

5 NO. PAIRS

GARAGE DOORS DG17, DG18, DG19, DG20 & DG21 EXTERNAL ELEVATION

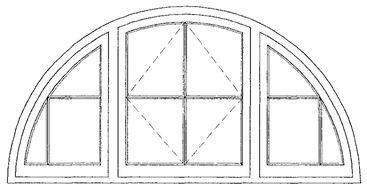

DIOCLETIAN WINDOW WITH FIXED SIDE HUNG CENTRE LIGHT (TELEFLEX GEAR IN STABLES)

18 NO.

W1 EXTERNAL ELEVATION

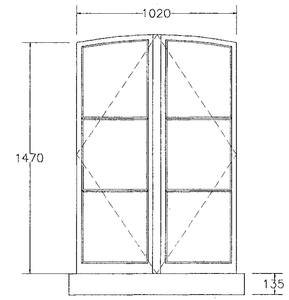

OUTWARD OPENING CASEMENTS

3 NO. + 1 NARROWER WIDTH

W2 EXTERNAL ELEVATION

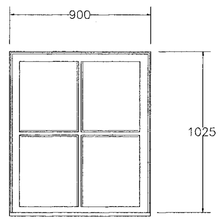

FW23 INTERNAL FIXED WINDOW KITCHEN SIDE ELEVATION

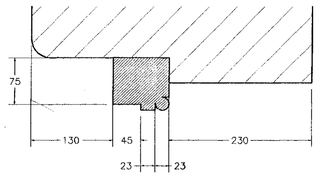

DG7 MAIN ENTRANCE DOOR& DG16 DETAIL 1:5

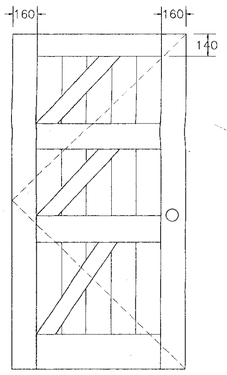

STABLE DOORS DG2 & DG3, AND GARDNER'S ENTRANCE DG9 INTERNAL ELEVATION

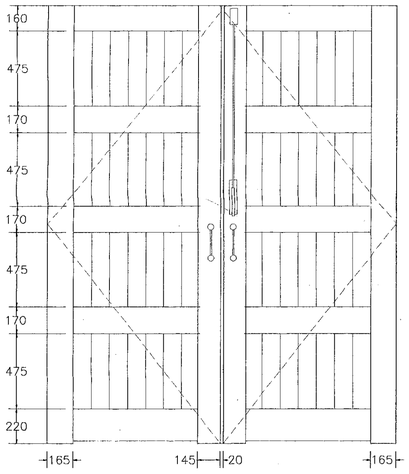

GARAGE DOORS 17, DG18, DG19, DG20 & DG21 INTERNAL ELEVATION

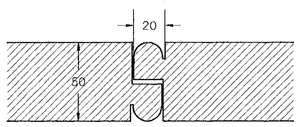

GARAGE DOORS DG17, DG18, DG19, DG20 & DG21 MEETING STYLES 1:2

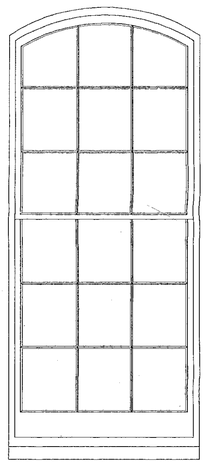

DOUBLE HUNG VERTICAL SLIDING SASH WINDOW

1 NO.

W3 EXTERNAL ELEVATION

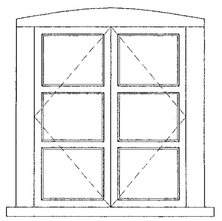

OUTWARD OPENING DORMERS OPERATED BY TELEFLEX GEAR

2 NO.

W4 EXTERNAL ELEVATION

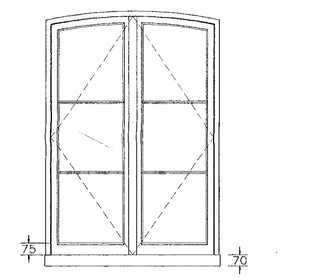

W2 INTERNAL ELEVATION

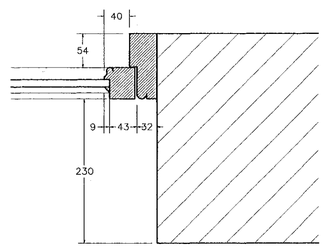

W2 DETAIL 1:5

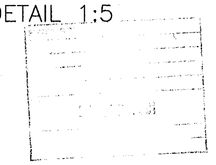

REVISIONS

A 13.09.01 FW23 INTERNAL WINDOW AND DG9 NOTE ADDED

THIS DRAWING SHOULD NOT BE SCALED.

ALL DIMENSIONS TO BE CHECKED ON SITE PRIOR TO CONSTRUCTION.

ANY DISCREPANCIES BETWEEN DIMENSIONED DRAWINGS AND SITE DIMENSIONS SHOULD BE REPORTED TO THE DESIGNERS IMMEDIATELY

RODS TO BE MADE OF ALL JOINERY AND METALWORK AND SUBMITTED PRIOR TO FABRICATION.

ROBIN MOORE EDE & ASSOCIATES

46 ALBEMARLE ST, LONDON W1S 4JN
TEL : 020 7629 6910
FAX : 020 7409 1742
E-MAIL : rme@centrenet.co.uk

condition details inc

Job CULHAM COURT HENLEY ON THAMES RG9 3DL — Letter dated 25.01.02

Title EXTERNAL WINDOWS AND DOORS — DOOR & BRACES.

Date 09.01

Drawn CB — **Check** HS

Scale 1:20 — ACCEPTABLE to ME 02.DEC 01.

Dwg no 526 – 120 — **Rev** A

DG5

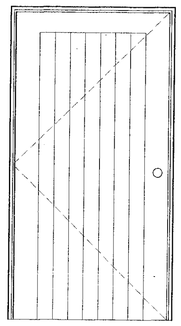

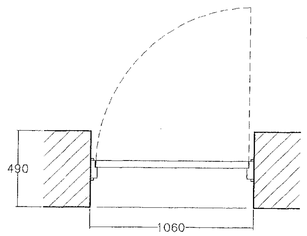

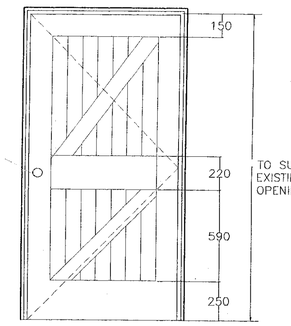

DG6 & DG8

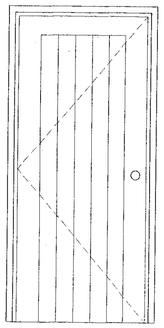

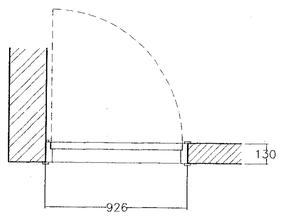

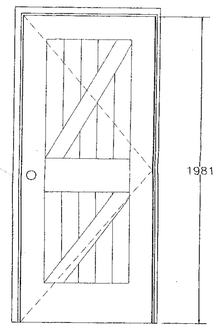

DG10

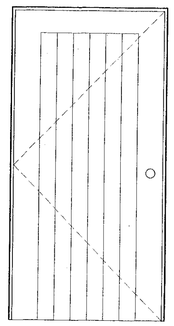

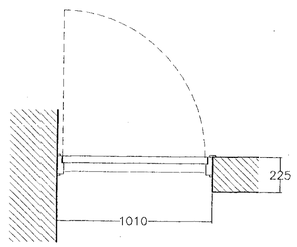

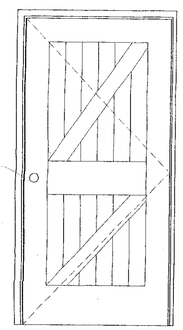

DG11
FD30S

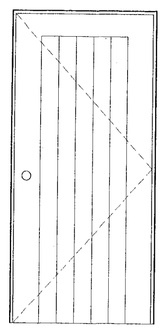

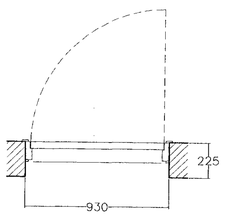

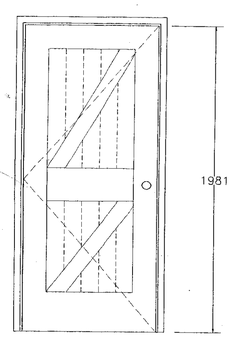

DG12

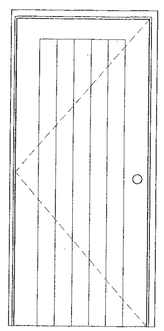

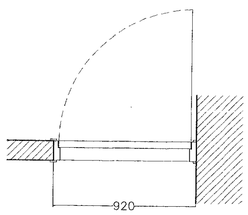

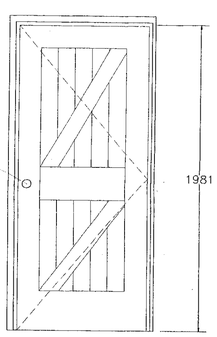

DG13
FD30S

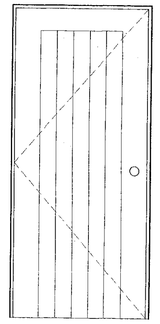

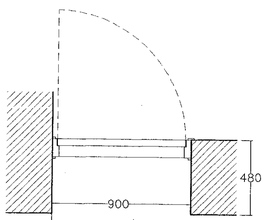

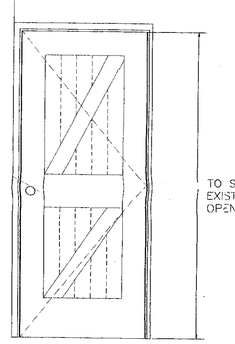

DG14
FD30S

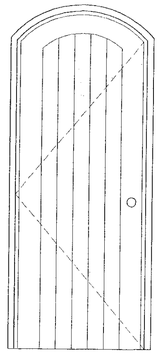

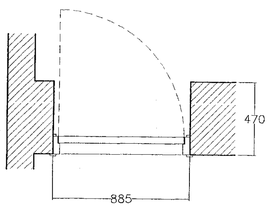

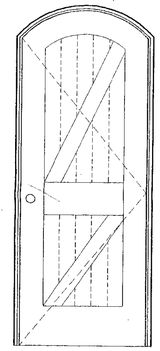

DG15
FD30S

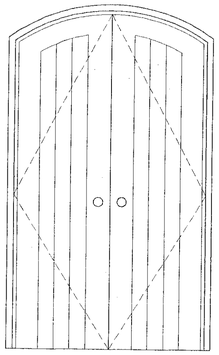

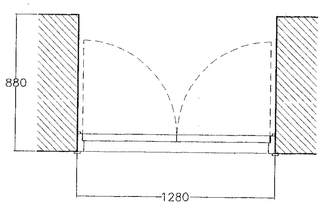

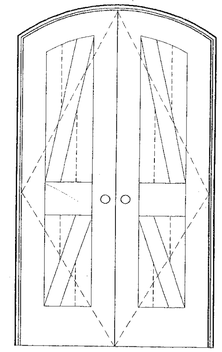

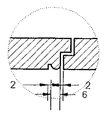

1:2

1:2

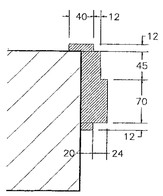

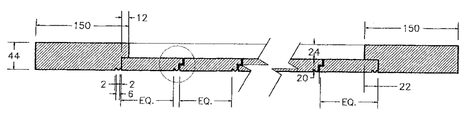

TYPICAL DOOR DETAILS 1:5

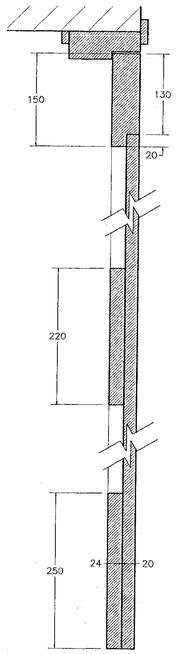

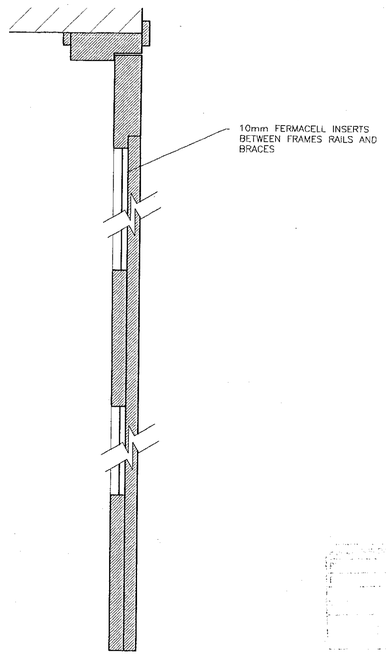

REVISIONS

.

.

THIS DRAWING SHOULD NOT BE SCALED.

ALL DIMENSIONS TO BE CHECKED ON SITE PRIOR TO CONSTRUCTION.

ANY DISCREPANCIES BETWEEN DIMENSIONED DRAWINGS AND SITE DIMENSIONS SHOULD BE REPORTED TO THE DESIGNERS IMMEDIATELY

RODS TO BE MADE OF ALL JOINERY AND METALWORK AND SUBMITTED PRIOR TO FABRICATION.

ROBIN MOORE EDE & ASSOCIATES

46 ALBEMARLE ST, LONDON W1S 4JN
TEL : 020 7629 6910
FAX : 020 7409 1742
E-MAIL : rme@centrenet.co.uk

Condition dated:

Job CULHAM COURT See letter dated
HENLEY ON THAMES 25.02.02
RG9 3DL

Title INTERNAL GROUND FLOOR DOORS

FRAMES

Date 09.01

Drawn CB

Check H/S

Scale 1:20

REVISION ACCEPTABLE TO ME 03.04

Dwg no 526 – 121 Rev . 01.

REVISIONS

DF01
FD30S

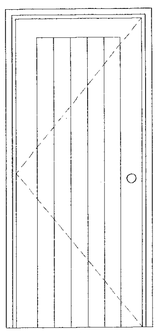

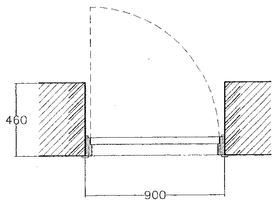

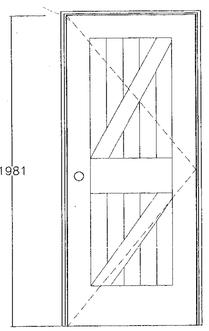

DF02 & DF04
FD20

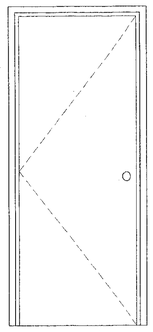

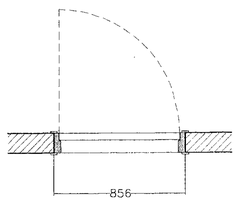

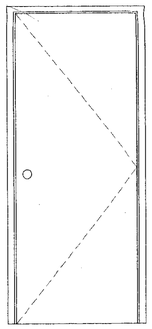

DF03

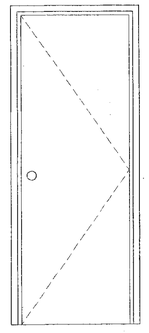

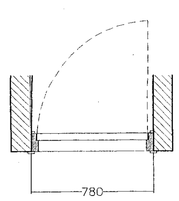

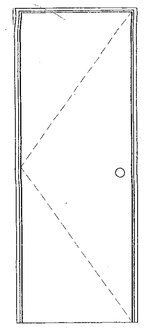

DF05 & DF11

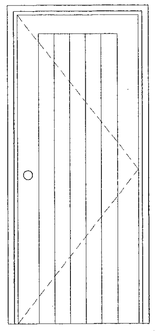

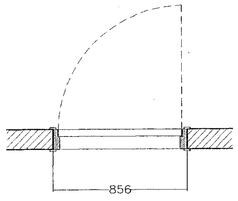

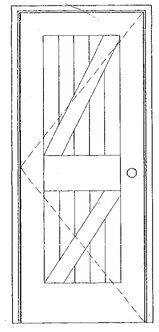

DF06
FD30S

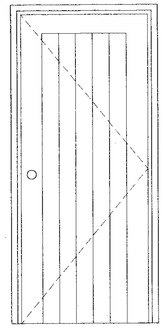

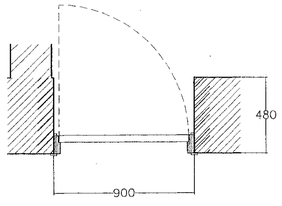

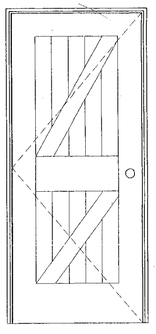

DF07
FD30S

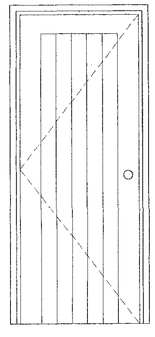

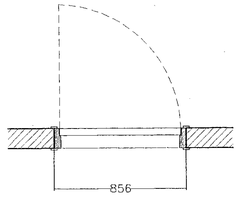

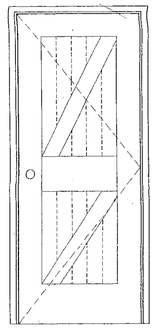

DF08
FD30S

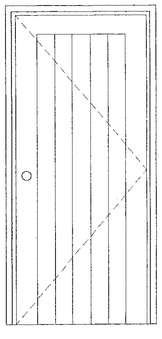

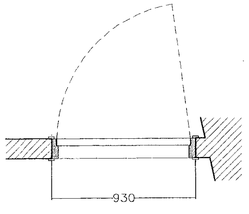

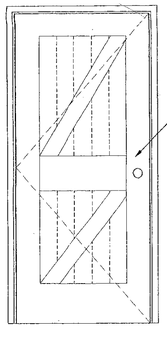

DF09 & DF10

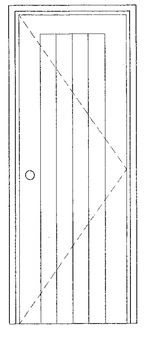

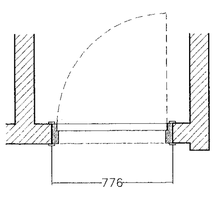

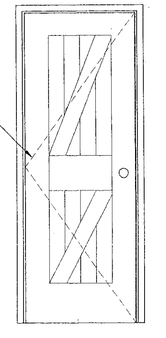

THIS DRAWING SHOULD NOT BE SCALED.

ALL DIMENSIONS TO BE CHECKED ON SITE PRIOR TO CONSTRUCTION.

ANY DISCREPANCIES BETWEEN DIMENSIONED DRAWINGS AND SITE DIMENSIONS SHOULD BE REPORTED TO THE DESIGNERS IMMEDIATELY

RODS TO BE MADE OF ALL JOINERY AND METALWORK AND SUBMITTED PRIOR TO FABRICATION.

ROBIN MOORE EDE & ASSOCIATES

46 ALBEMARLE ST, LONDON W1S 4JN
TEL : 020 7629 6910
FAX : 020 7409 1742
E-MAIL : rme@centrenet.co.uk

caution details
Dated 25.02.02

Job CULHAM COURT
HENLEY ON THAMES
RG9 3DL

Title INTERNAL FIRST FLOOR DOORS

BRACES

Date 09.01

Drawn CB

Check T/S
ACCEPTABLE TO ME 03.04.02

Scale 1:20

Dwg no 526 – 122 **Rev** 01.

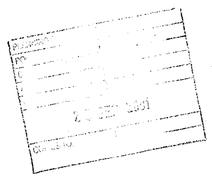

REVISIONS

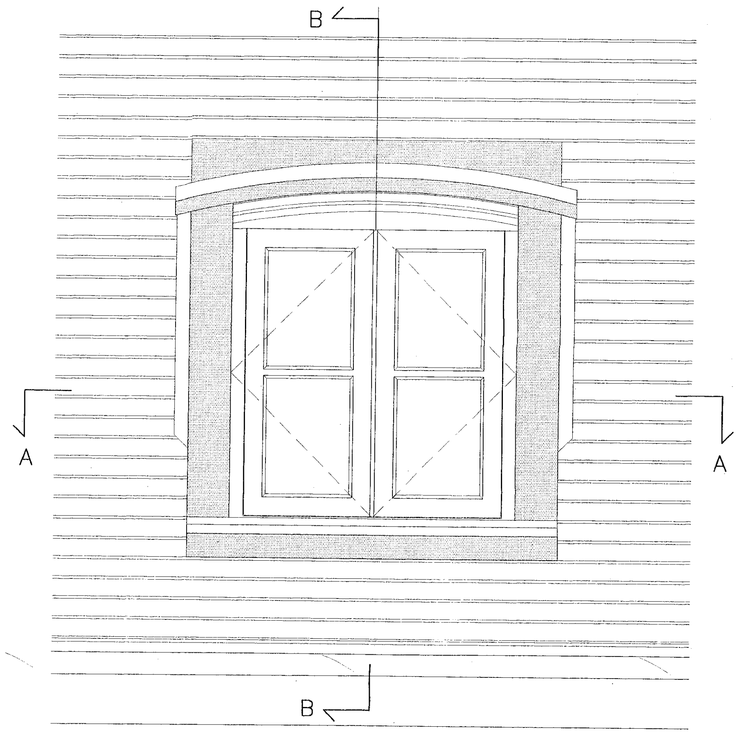

ELEVATION

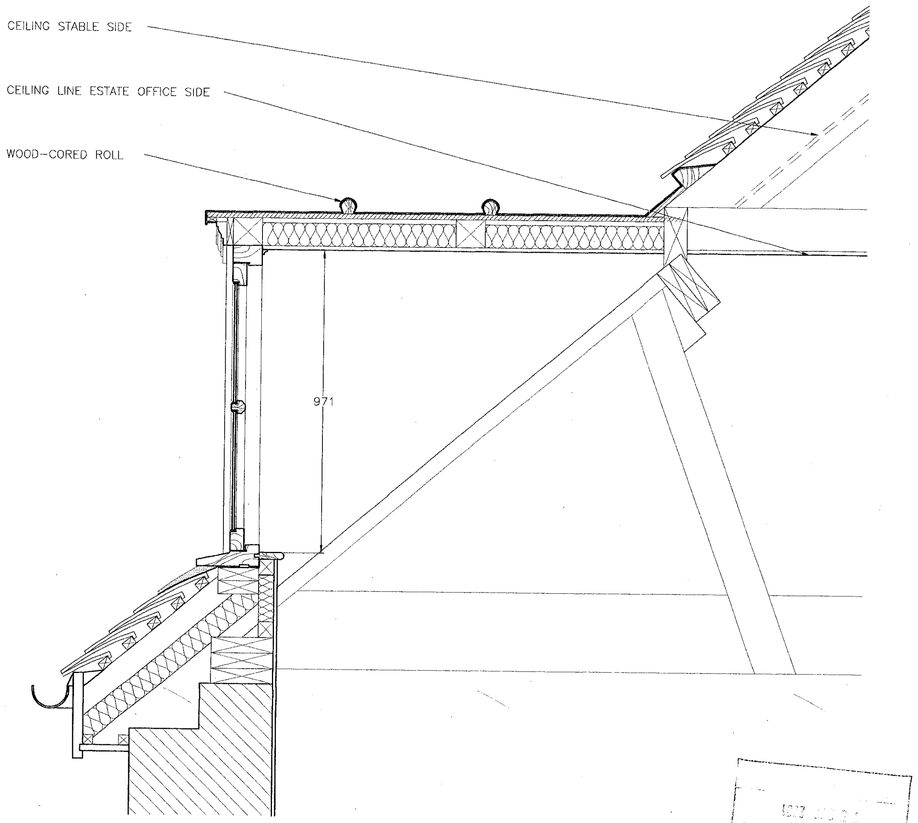

SECTION B

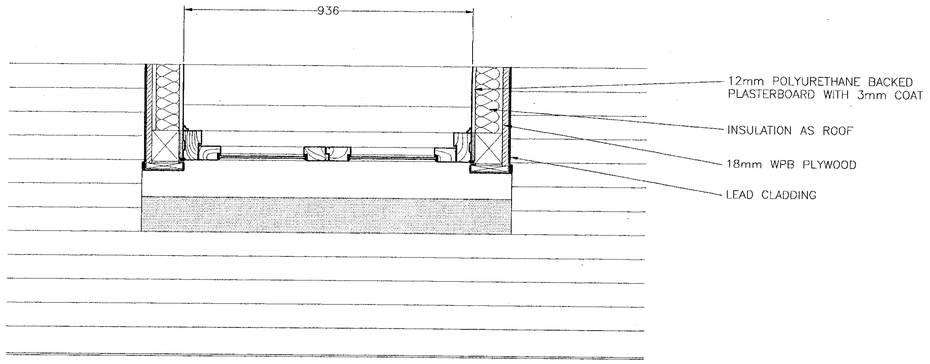

PLAN SECTION A

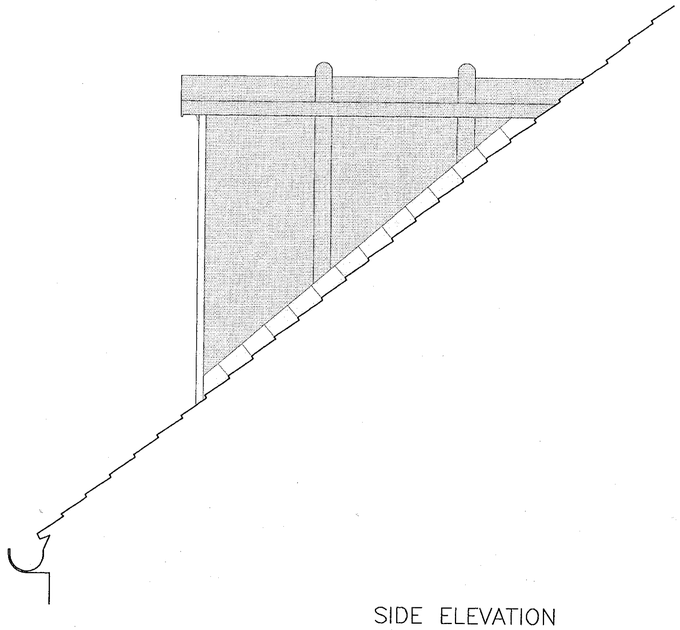

SIDE ELEVATION

THIS DRAWING SHOULD NOT BE SCALED.

ALL DIMENSIONS TO BE CHECKED ON SITE PRIOR TO CONSTRUCTION.

ANY DISCREPANCIES BETWEEN DIMENSIONED DRAWINGS AND SITE DIMENSIONS SHOULD BE REPORTED TO THE DESIGNERS IMMEDIATELY

RODS TO BE MADE OF ALL JOINERY AND METALWORK AND SUBMITTED PRIOR TO FABRICATION.

ROBIN MOORE EDE & ASSOCIATES

46 ALBEMARLE ST, LONDON W1S 4JN
TEL : 020 7629 6910
FAX : 020 7409 1742
E-MAIL : rme@centrenet.co.uk

Condition Details
See letter Dated 25.02.02

Job	CULHAM COURT HENLEY ON THAMES RG9 3DL
Title	STABLE BLOCK DORMER WINDOW WF08 & WF12
Date	09.01
Drawn	CB
Check	.
Scale	1:10
Dwg no	526 – 123
Rev	.

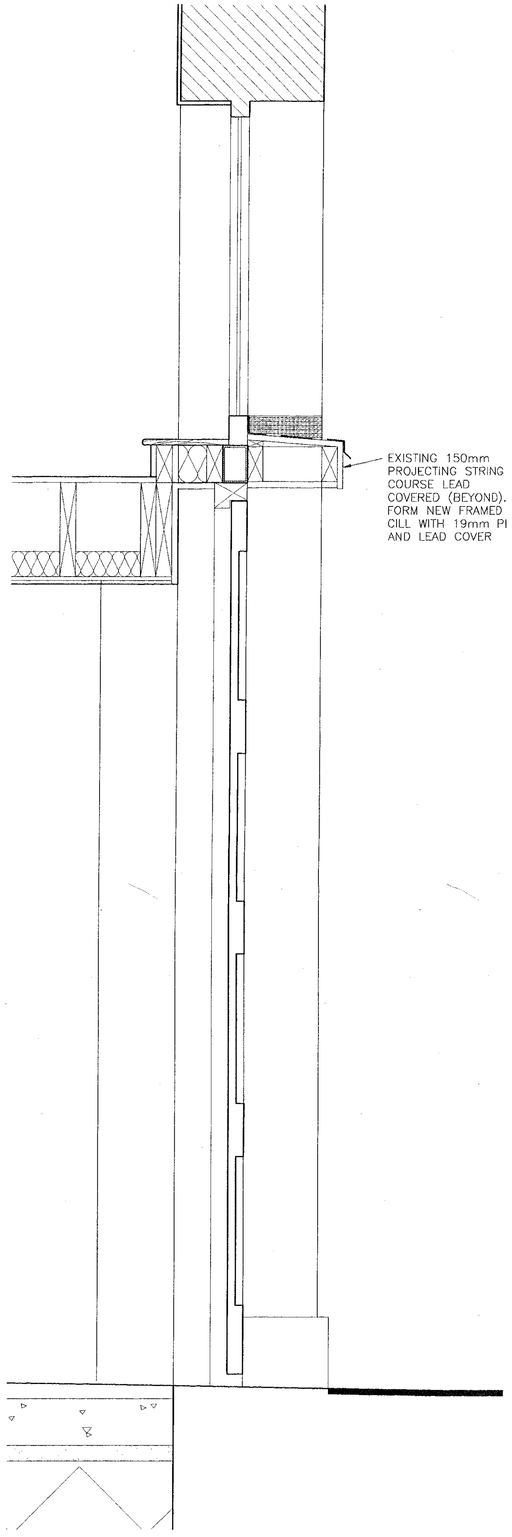

SECTION THROUGH GARAGE DOOR WITH WINDOW ABOVE

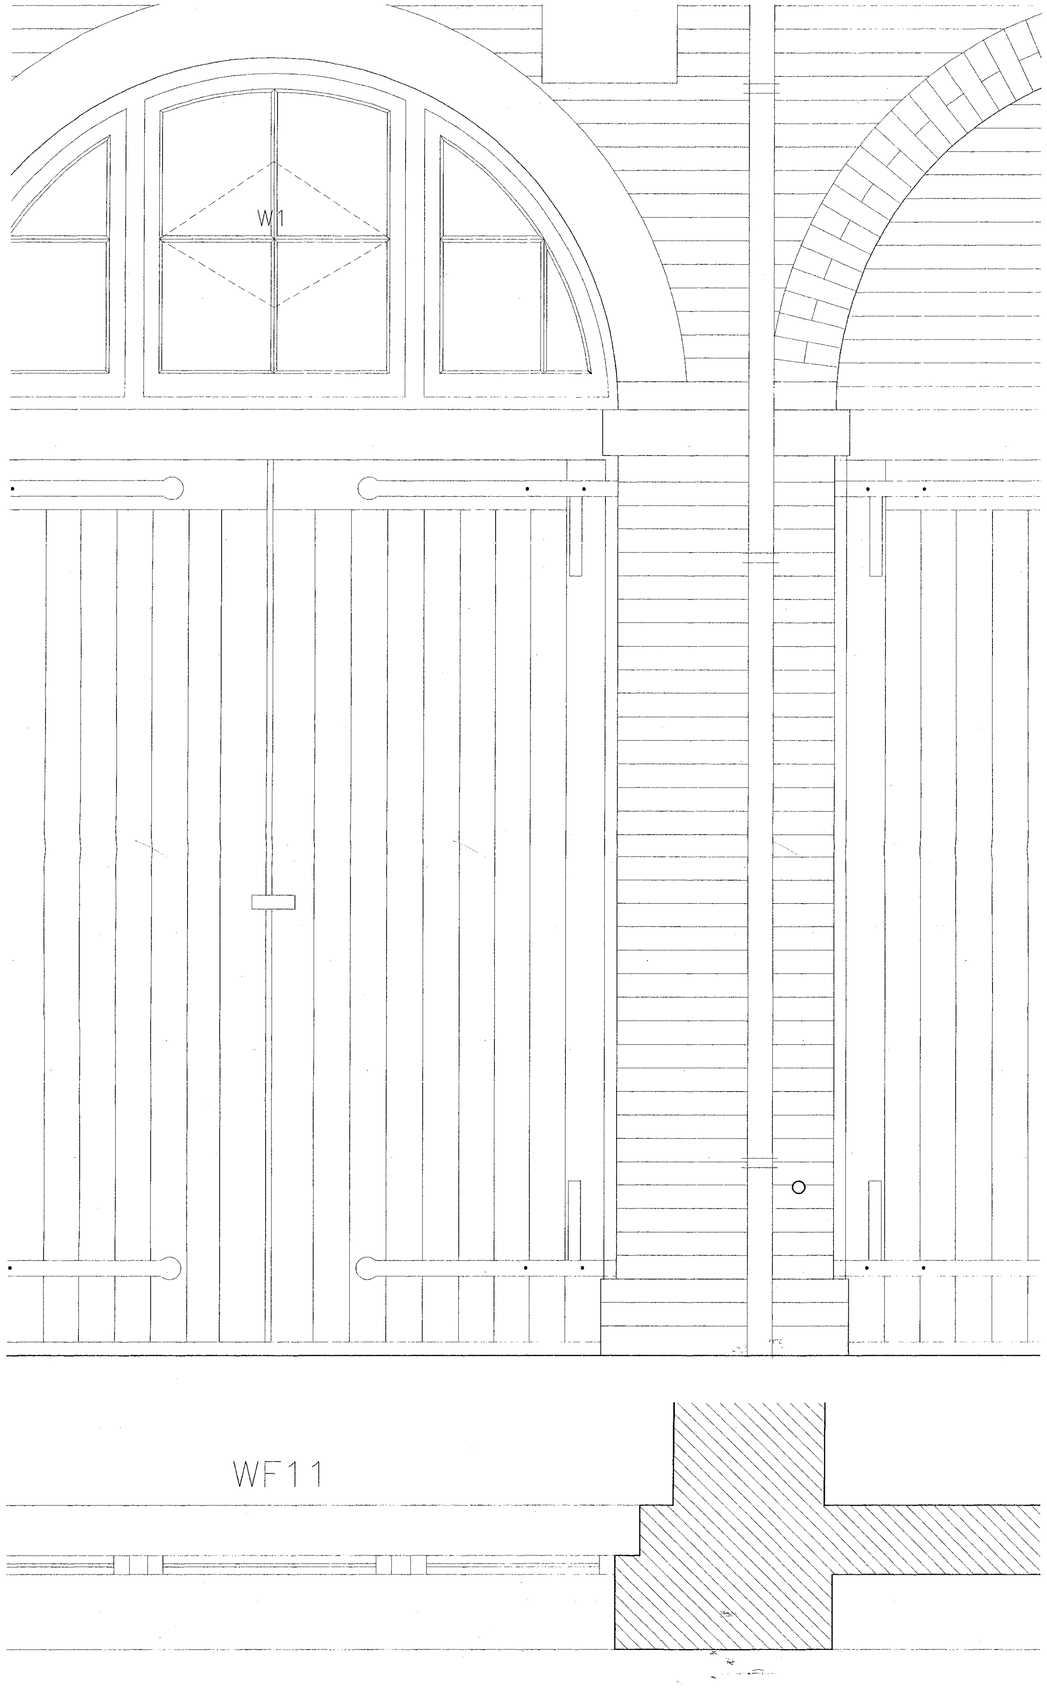

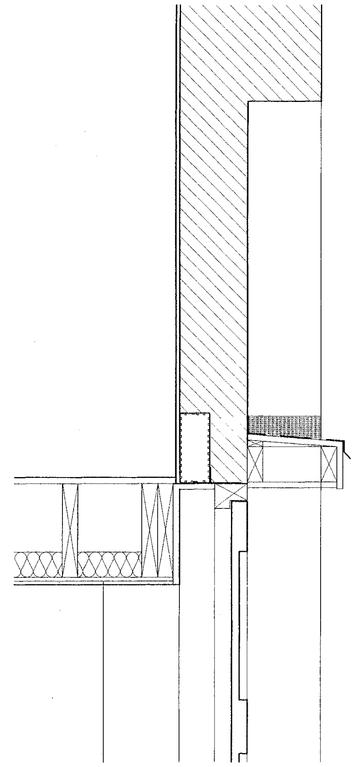

SECTION THROUGH GARAGE DOOR WITH WALL ABOVE

REVISIONS

THIS DRAWING SHOULD NOT BE SCALED.

ALL DIMENSIONS TO BE CHECKED ON SITE PRIOR TO CONSTRUCTION.

ANY DISCREPANCIES BETWEEN DIMENSIONED DRAWINGS AND SITE DIMENSIONS SHOULD BE REPORTED TO THE DESIGNERS IMMEDIATELY.

RODS TO BE MADE OF ALL JOINERY AND METALWORK AND SUBMITTED PRIOR TO FABRICATION.

ROBIN MOORE EDE & ASSOCIATES

46 ALBEMARLE ST, LONDON W1S 4JN
TEL : 020 7629 6910
FAX : 020 7409 1742
E-MAIL : rme@centrenet.co.uk

Job CULHAM COURT
HENLEY ON THAMES
RG9 3DL

Title STABLE BLOCK GARAGE DOOR DETAILS

Date 09.01

Drawn CB Check .

Scale 1:10

Dwg no 526 – 124 Rev .

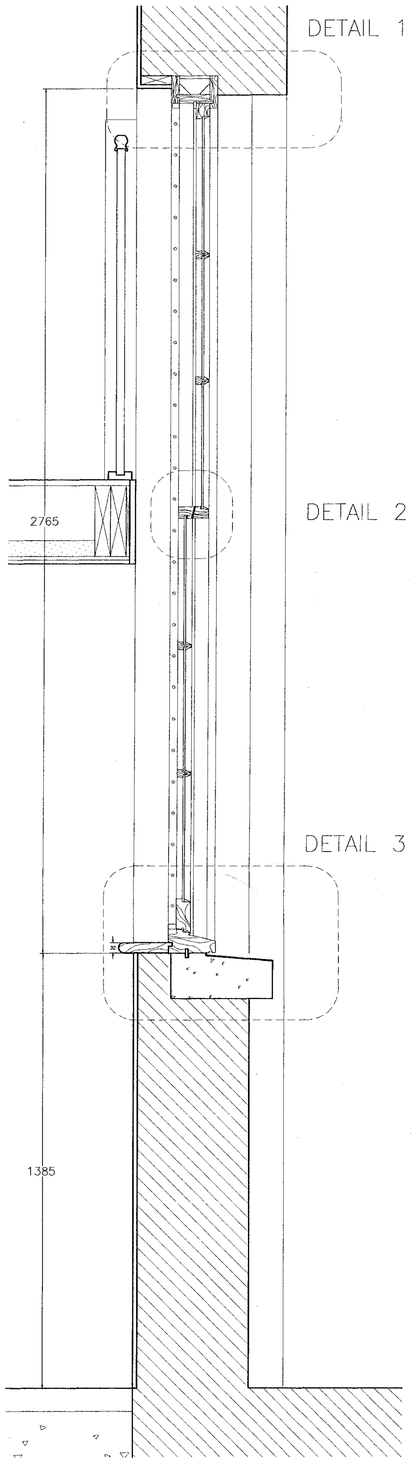

SECTION

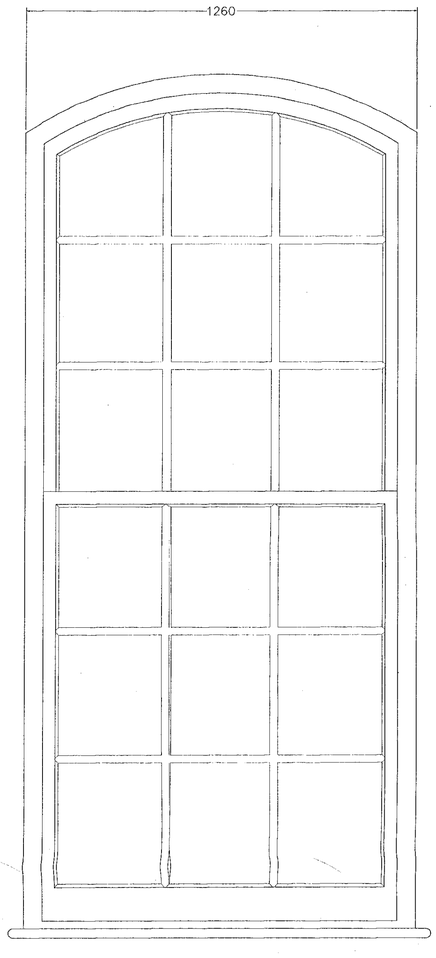

INTERNAL ELEVATION

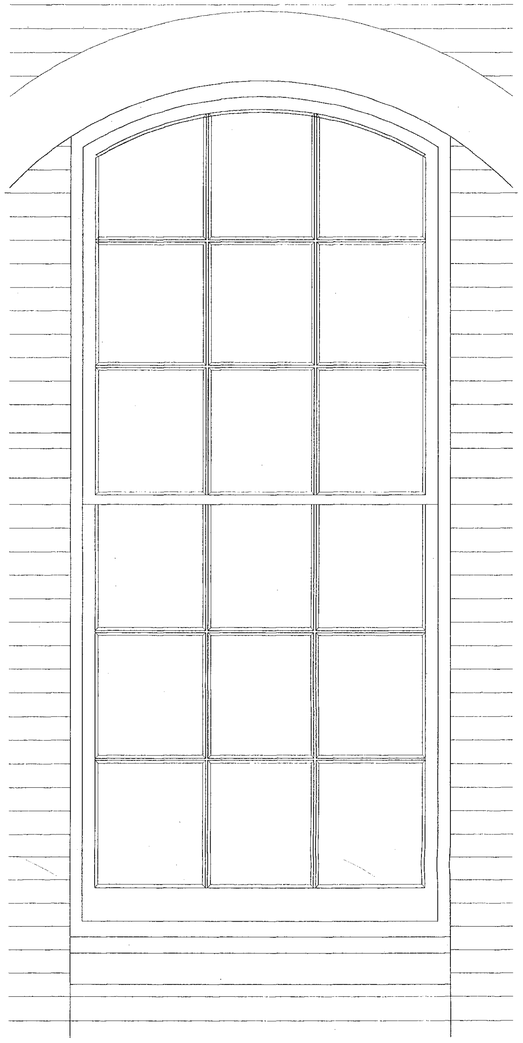

EXTERNAL ELEVATION

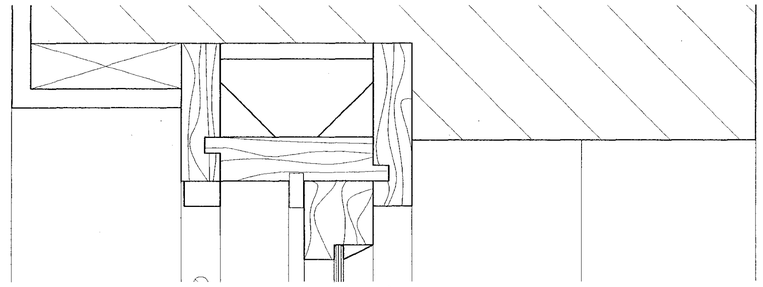

DETAIL 1 (1:2)

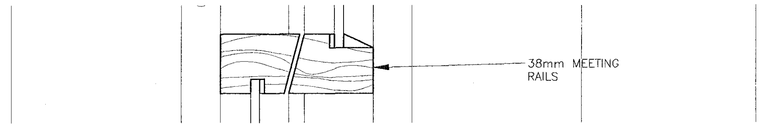

DETAIL 2 (1:2)

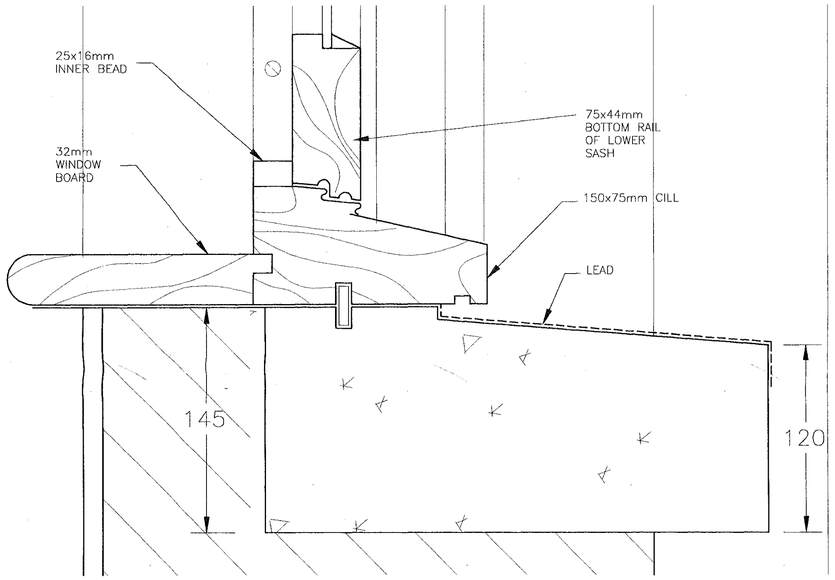

DETAIL 3 (1:2)

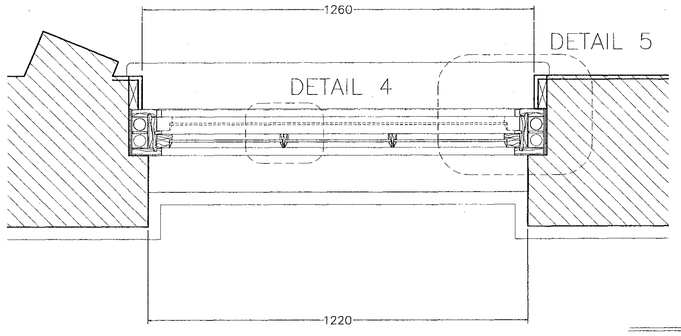

PLAN

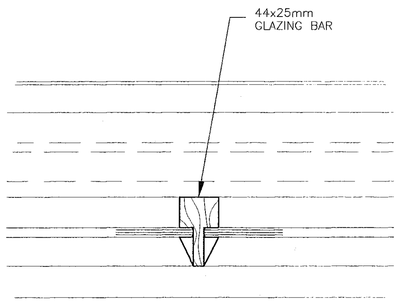

DETAIL 4 (1:2)

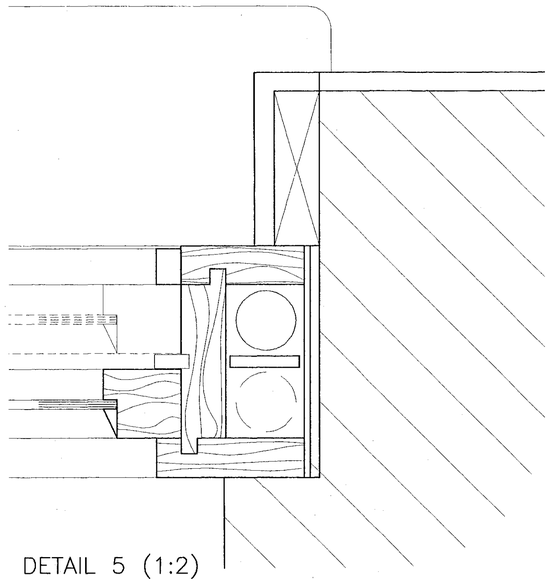

DETAIL 5 (1:2)



REVISIONS

THIS DRAWING SHOULD NOT BE SCALED.

ALL DIMENSIONS TO BE CHECKED ON SITE PRIOR TO CONSTRUCTION.

ANY DISCREPANCIES BETWEEN DIMENSIONED DRAWINGS AND SITE DIMENSIONS SHOULD BE REPORTED TO THE DESIGNERS IMMEDIATELY

RODS TO BE MADE OF ALL JOINERY AND METALWORK AND SUBMITTED PRIOR TO FABRICATION.

ROBIN MOORE EDE & ASSOCIATES

46 ALBEMARLE ST, LONDON W1S 4JN
TEL : 020 7629 6910
FAX : 020 7409 1742
E-MAIL : rme@centrenet.co.uk

Condition Details

Job CULHAM COURT See letter
HENLEY ON THAMES dated 25.02.02
RG9 3DL

Title SASH WINDOW W3

Date 09.01
Drawn CB
Check HF
Scale 1:10 and 1:2 ACCEPTABLE to MK. 03

Dwg no 526 – 125 **Rev** Dec. 01

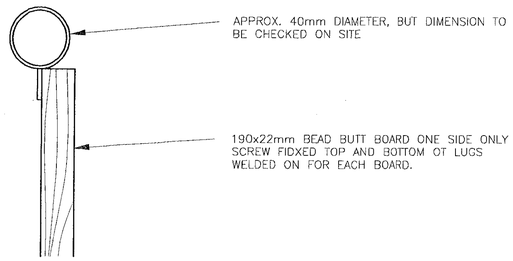

BOARD FIXING TO METAL STALL DIVIDERS WITHOUT INTERMEDIATE BALUSTRADING

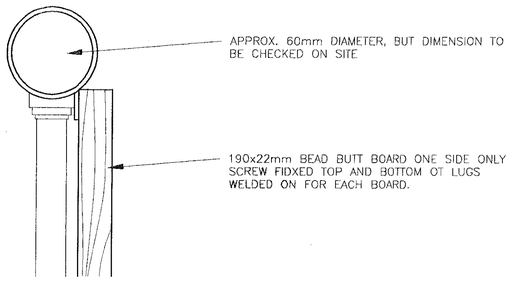

BOARD FIXING TO METAL STALL DIVIDERS WITH INTERMEDIATE BALUSTRADING

HORSE DIVIDERS DETAIL 1:2

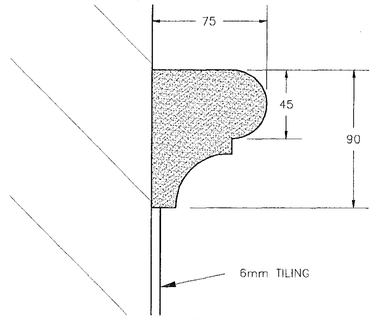

DETAIL 1 1:2

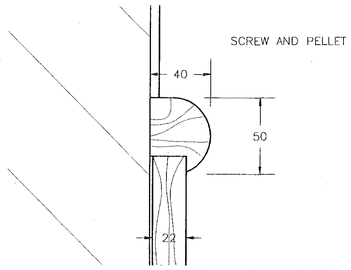

DETAIL 2 1:2

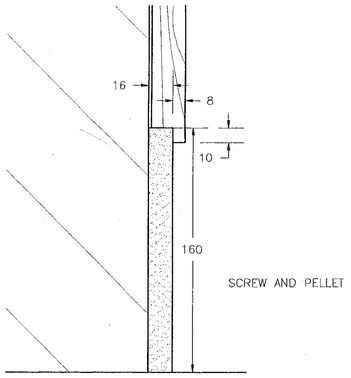

DETAIL 3 1:2

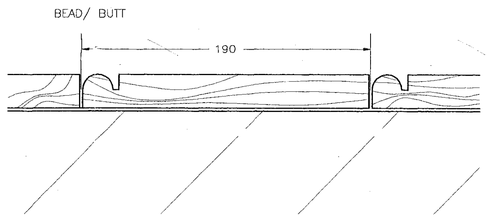

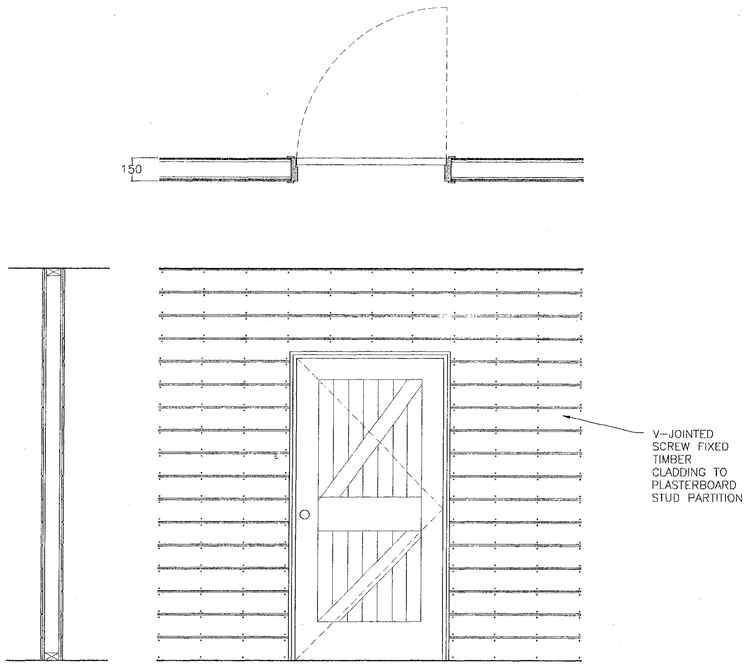

TIMBER BOARDING 1:20

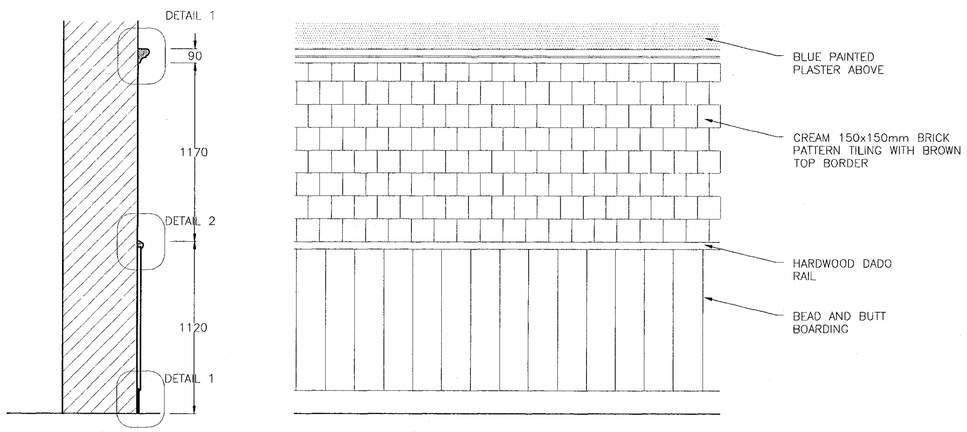

STABLE WALLS 1:20

REVISIONS

THIS DRAWING SHOULD NOT BE SCALED.

ALL DIMENSIONS TO BE CHECKED ON SITE PRIOR TO CONSTRUCTION.

ANY DISCREPANCIES BETWEEN DIMENSIONED DRAWINGS AND SITE DIMENSIONS SHOULD BE REPORTED TO THE DESIGNERS IMMEDIATELY

RODS TO BE MADE OF ALL JOINERY AND METALWORK AND SUBMITTED PRIOR TO FABRICATION.

ROBIN MOORE EDE & ASSOCIATES

46 ALBEMARLE ST, LONDON W1S 4JN
TEL : 020 7629 6910
FAX : 020 7409 1742
E-MAIL : rme@centrenet.co.uk

Condition Details 3.00

Job CULHAM COURT HENLEY ON THAMES RG9 3DL

Letter dated 25.02.02

Title STABLE DETAILS AND FINISHES

Date 09.01

Drawn CB

Check HS

Scale 1:20, 1:2

03.DEC.01

Dwg no 526 – 126

Rev .

PRINCIPLES ACCEPTABLE TO ME

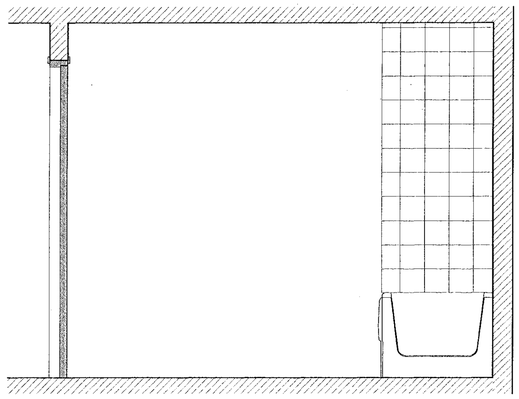

SECTION A

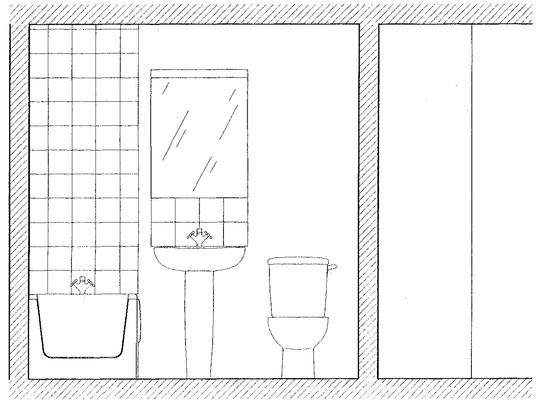

SECTION B

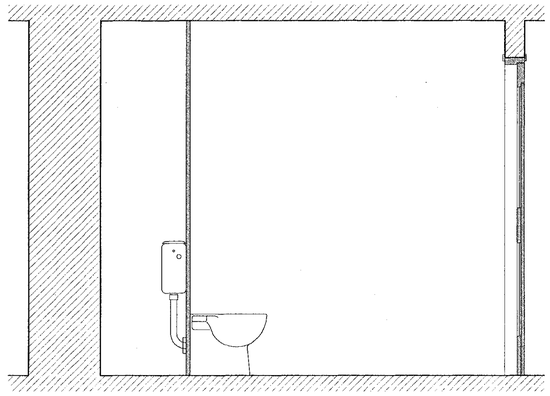

SECTION W

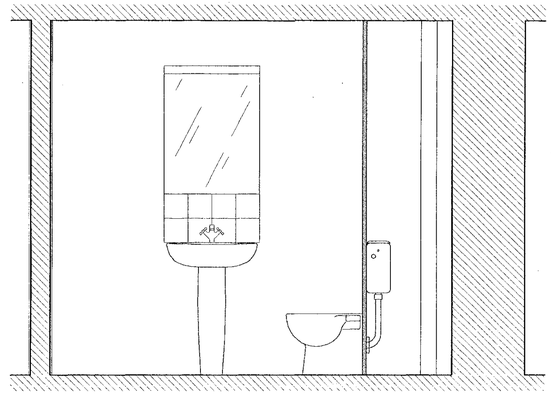

SECTION X

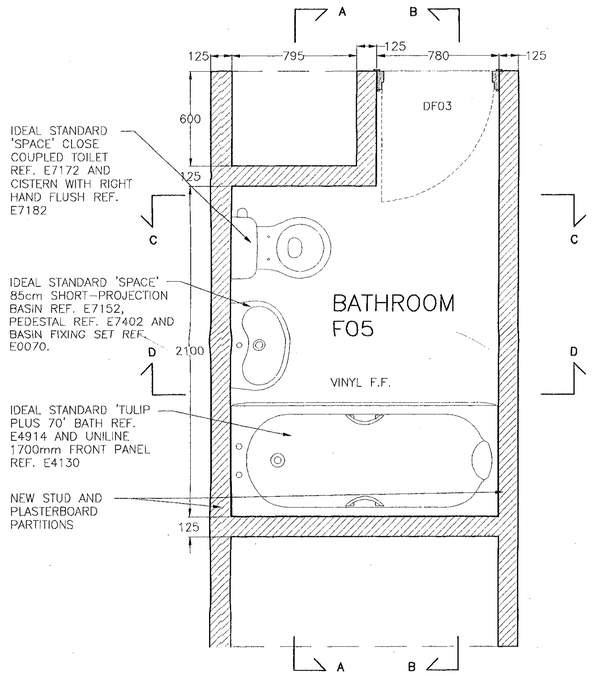

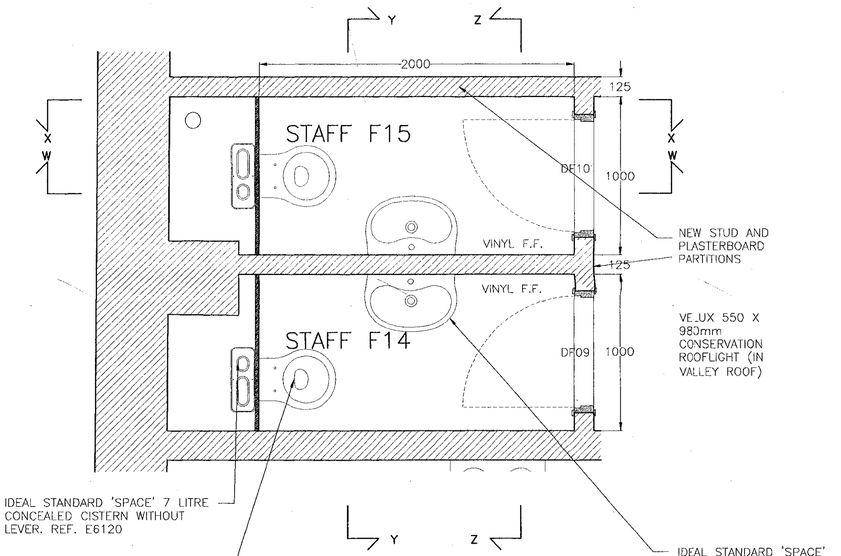

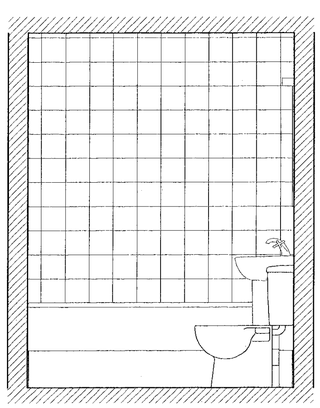

SECTION C

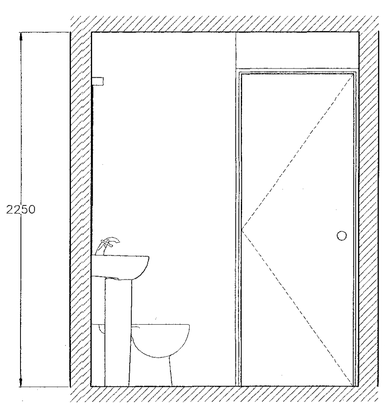

SECTION D

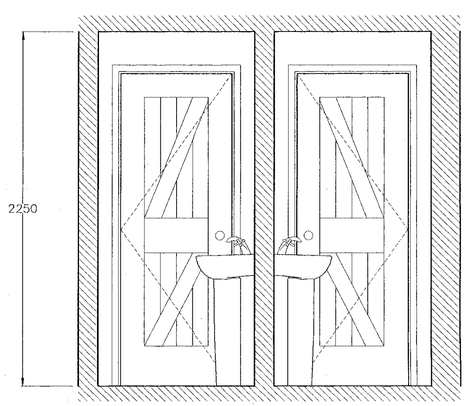

SECTION Y

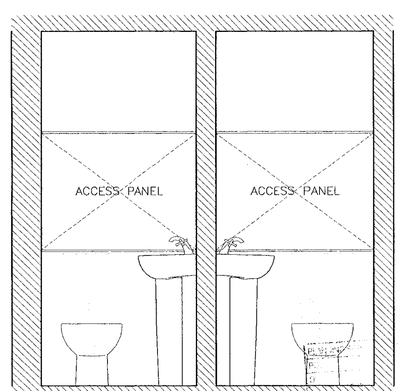

SECTION Z

THIS DRAWING SHOULD NOT BE SCALED.

ALL DIMENSIONS TO BE CHECKED ON SITE PRIOR TO CONSTRUCTION.

ANY DISCREPANCIES BETWEEN DIMENSIONED DRAWINGS AND SITE DIMENSIONS SHOULD BE REPORTED TO THE DESIGNERS IMMEDIATELY

RODS TO BE MADE OF ALL JOINERY AND METALWORK AND SUBMITTED PRIOR TO FABRICATION.

ROBIN MOORE EDE & ASSOCIATES

46 ALBEMARLE ST, LONDON W1S 4JN
TEL : 020 7629 6910
FAX : 020 7409 1742
E-MAIL : rme@centrenet.co.uk

Job CULHAM COURT Conditions cleared 25.02.02 letter
HENLEY ON THAMES
RG9 3DL

Title STABLE BLOCK BATHROOM F05 AND STAFF TOILETS F14 & F15

Date 09.01 ACCEPTABLE TO ME

Drawn CB Check HS

Scale 1:20 03. DEC. 01

Dwg no 526 - 130 Rev .

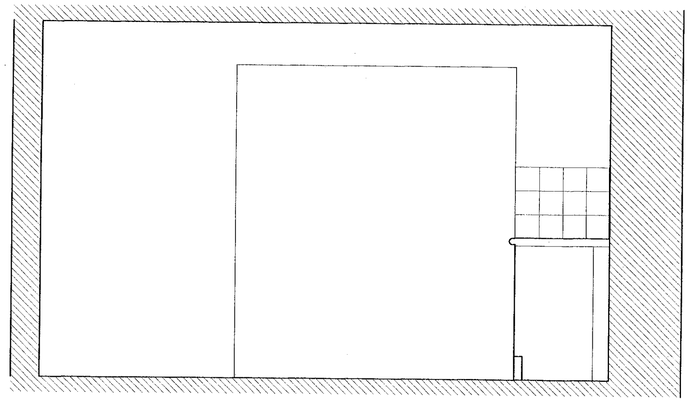

SECTION C

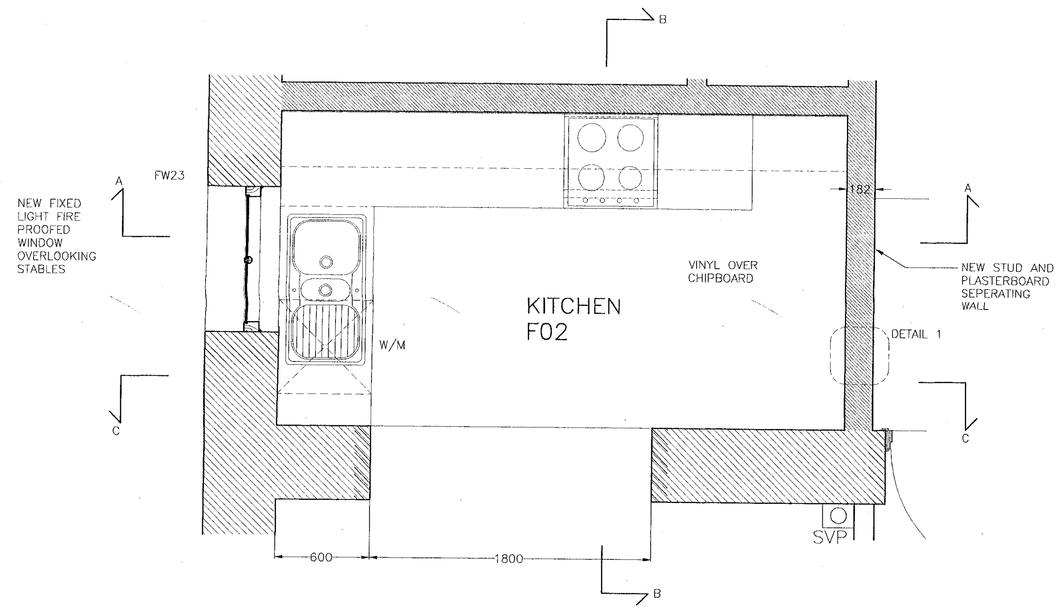

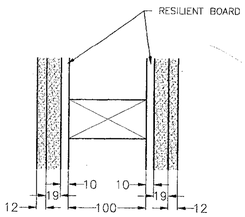

DETAIL 1

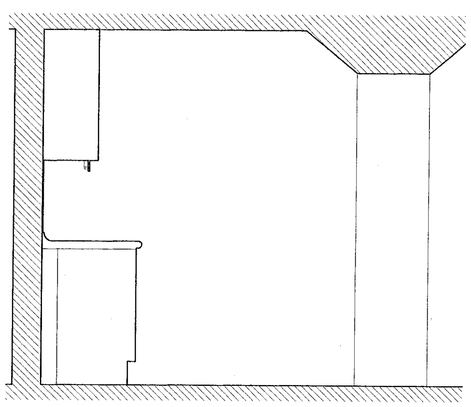

SECTION B

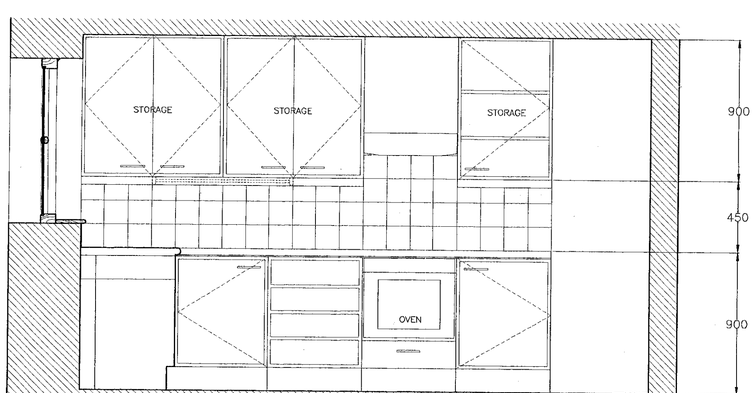

SECTION A

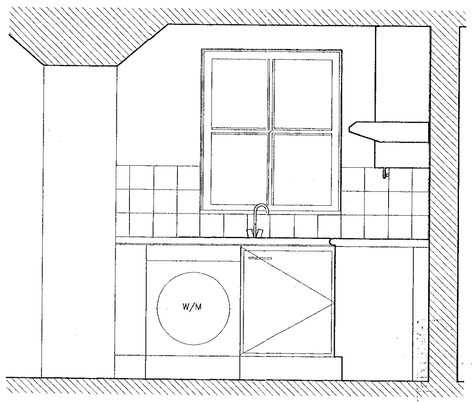

SECTION D

THIS DRAWING SHOULD NOT BE SCALED.

ALL DIMENSIONS TO BE CHECKED ON SITE PRIOR TO CONSTRUCTION.

ANY DISCREPANCIES BETWEEN DIMENSIONED DRAWINGS AND SITE DIMENSIONS SHOULD BE REPORTED TO THE DESIGNERS IMMEDIATELY

RODS TO BE MADE OF ALL JOINERY AND METALWORK AND SUBMITTED PRIOR TO FABRICATION.

ROBIN MOORE EDE & ASSOCIATES

46 ALBEMARLE ST, LONDON W1S 4JN
TEL : 020 7629 6910
FAX : 020 7409 1742
E-MAIL : rme@centrenet.co.uk

Condition Detail 300
Letter dated 25.02.02

Job CULHAM COURT
HENLEY ON THAMES
RG9 3DL

Title STABLE BLOCK KITCHEN F02

DETAILS OF PARTITIONS ?
KITCHEN LAYOUTS ACCEPTABLE

Date 09.01
Drawn CB
Check HS.
Scale 1:20
03 Dec. 01

Dwg no 526 - 131 Rev .

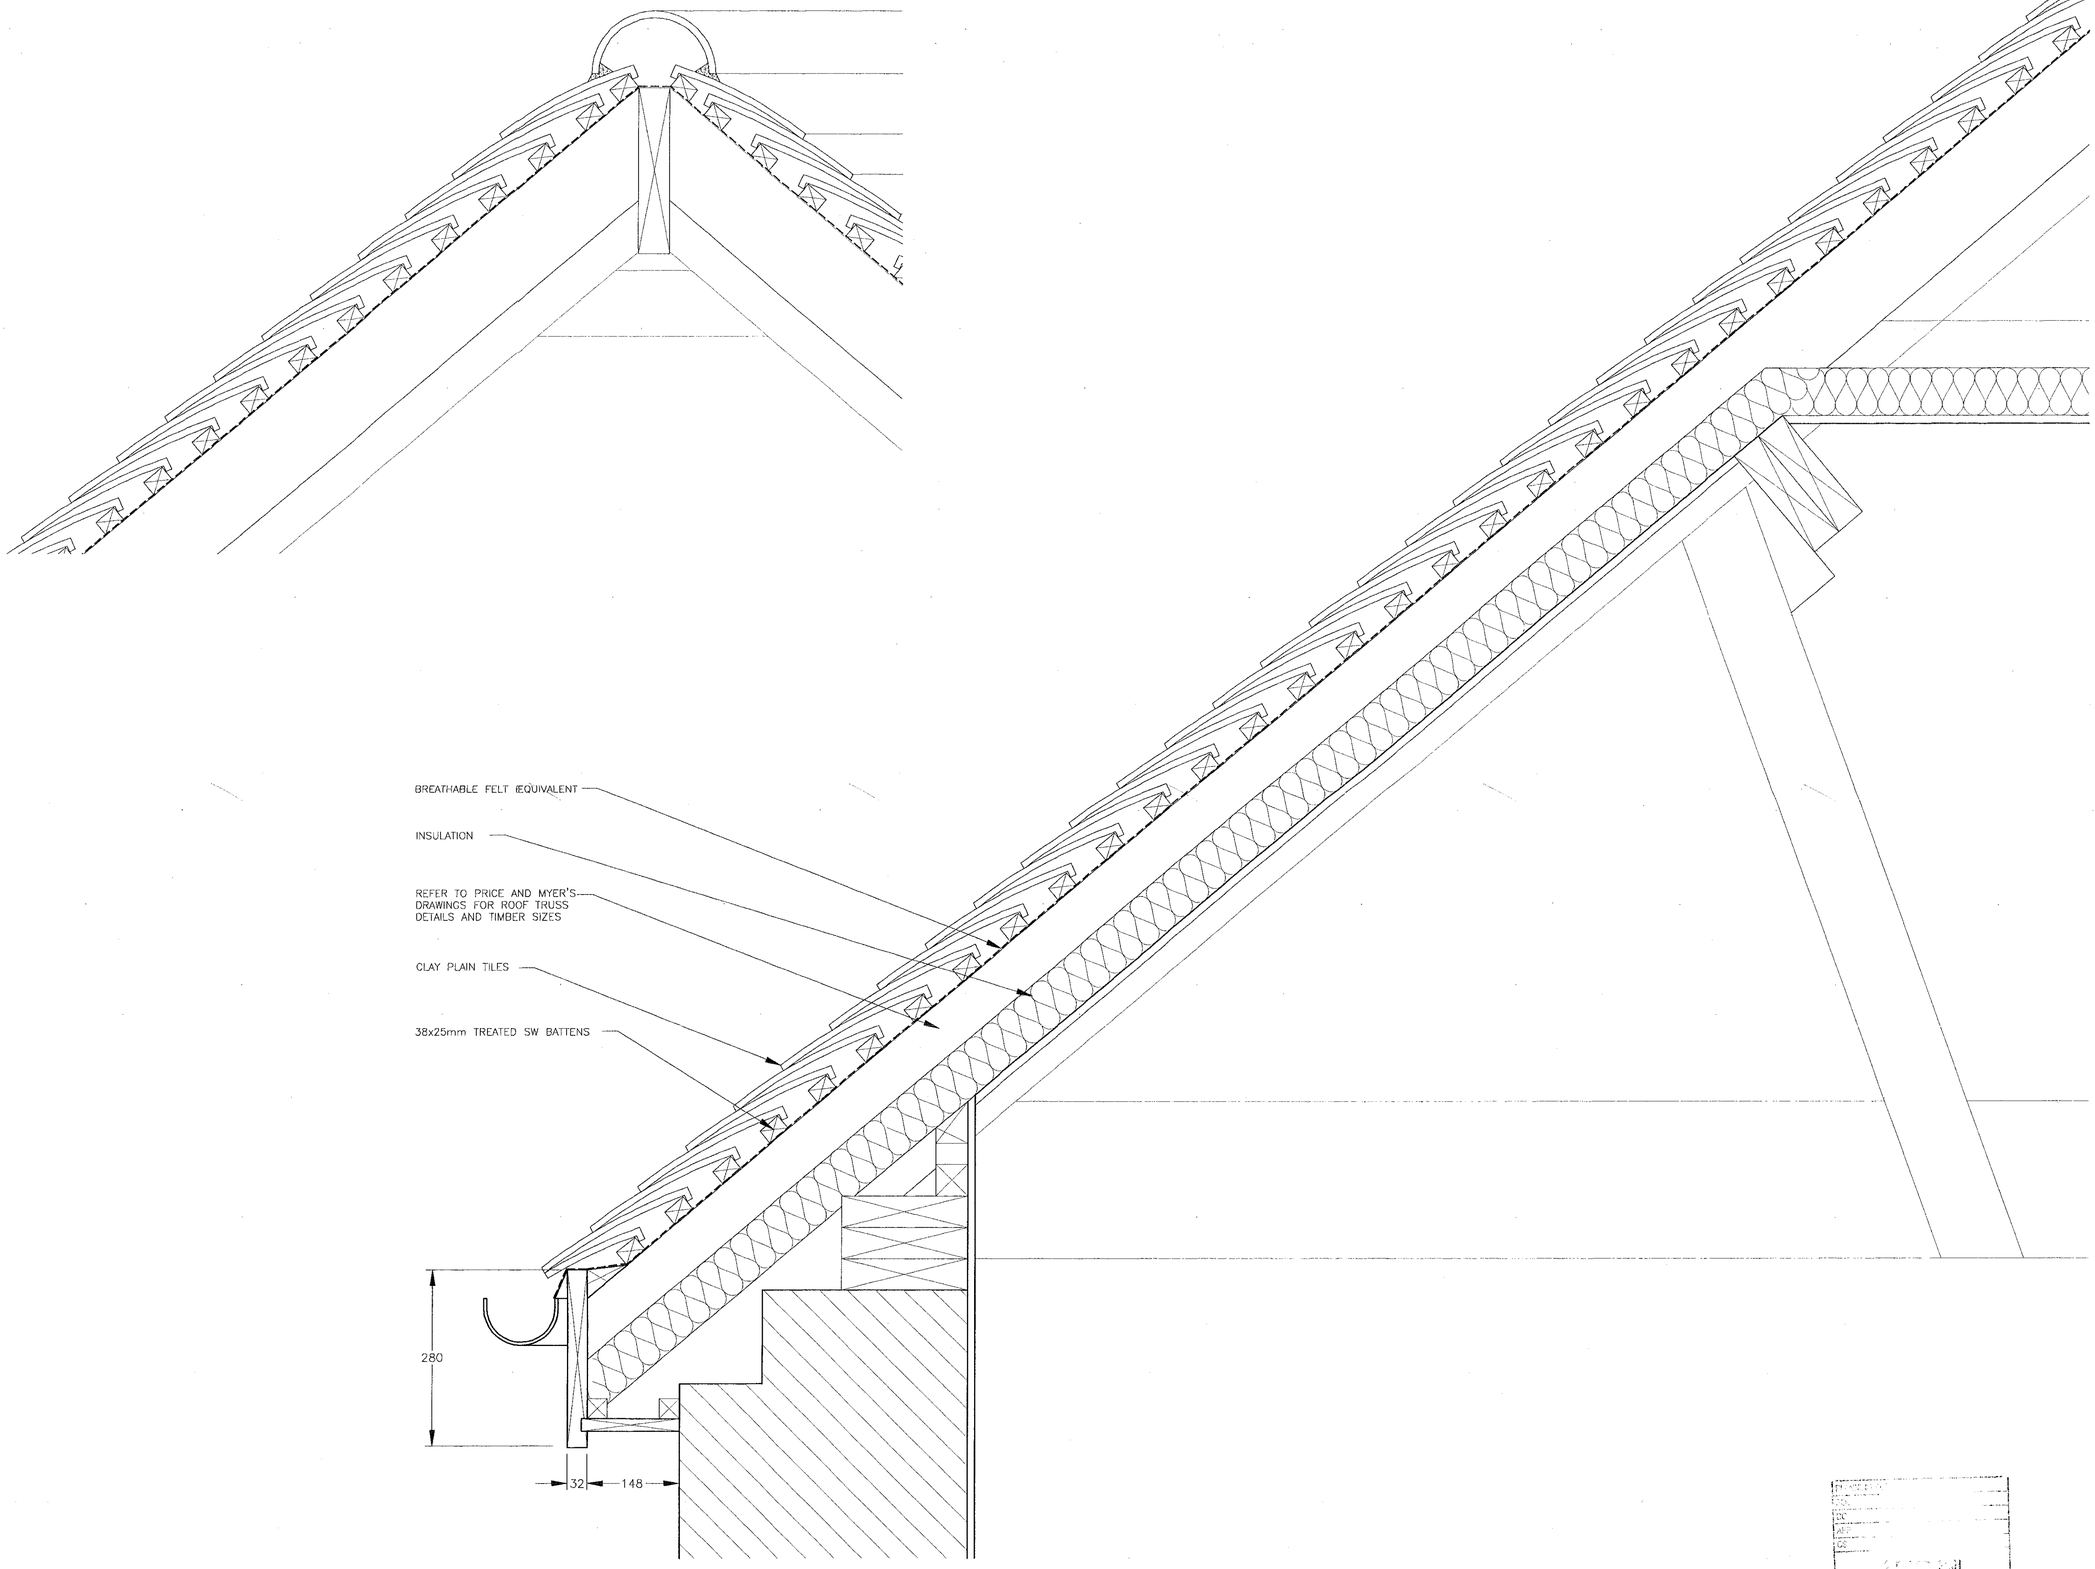

SECTION B

REVISIONS

THIS DRAWING SHOULD NOT BE SCALED.

ALL DIMENSIONS TO BE CHECKED ON SITE PRIOR TO CONSTRUCTION.

ANY DISCREPANCIES BETWEEN DIMENSIONED DRAWINGS AND SITE DIMENSIONS SHOULD BE REPORTED TO THE DESIGNERS IMMEDIATELY

RODS TO BE MADE OF ALL JOINERY AND METALWORK AND SUBMITTED PRIOR TO FABRICATION.

ROBIN MOORE EDE & ASSOCIATES

46 ALBEMARLE ST, LONDON W1S 4JN
TEL : 020 7629 6910
FAX : 020 7409 1742
E-MAIL : rme@centrenet.co.uk

Condition details see letter dated 25.02.02

Job	CULHAM COURT HENLEY ON THAMES RG9 3DL
Title	STABLE BLOCK ROOF DETAILS ACCEPTABLE TO ME BUT OUTLINE ROOFLINE PROFILE
Date	09.01
Drawn	CB
Check	HT
Scale	1:5
	03. DEC. 01
Dwg no	526 – 150
Rev	.

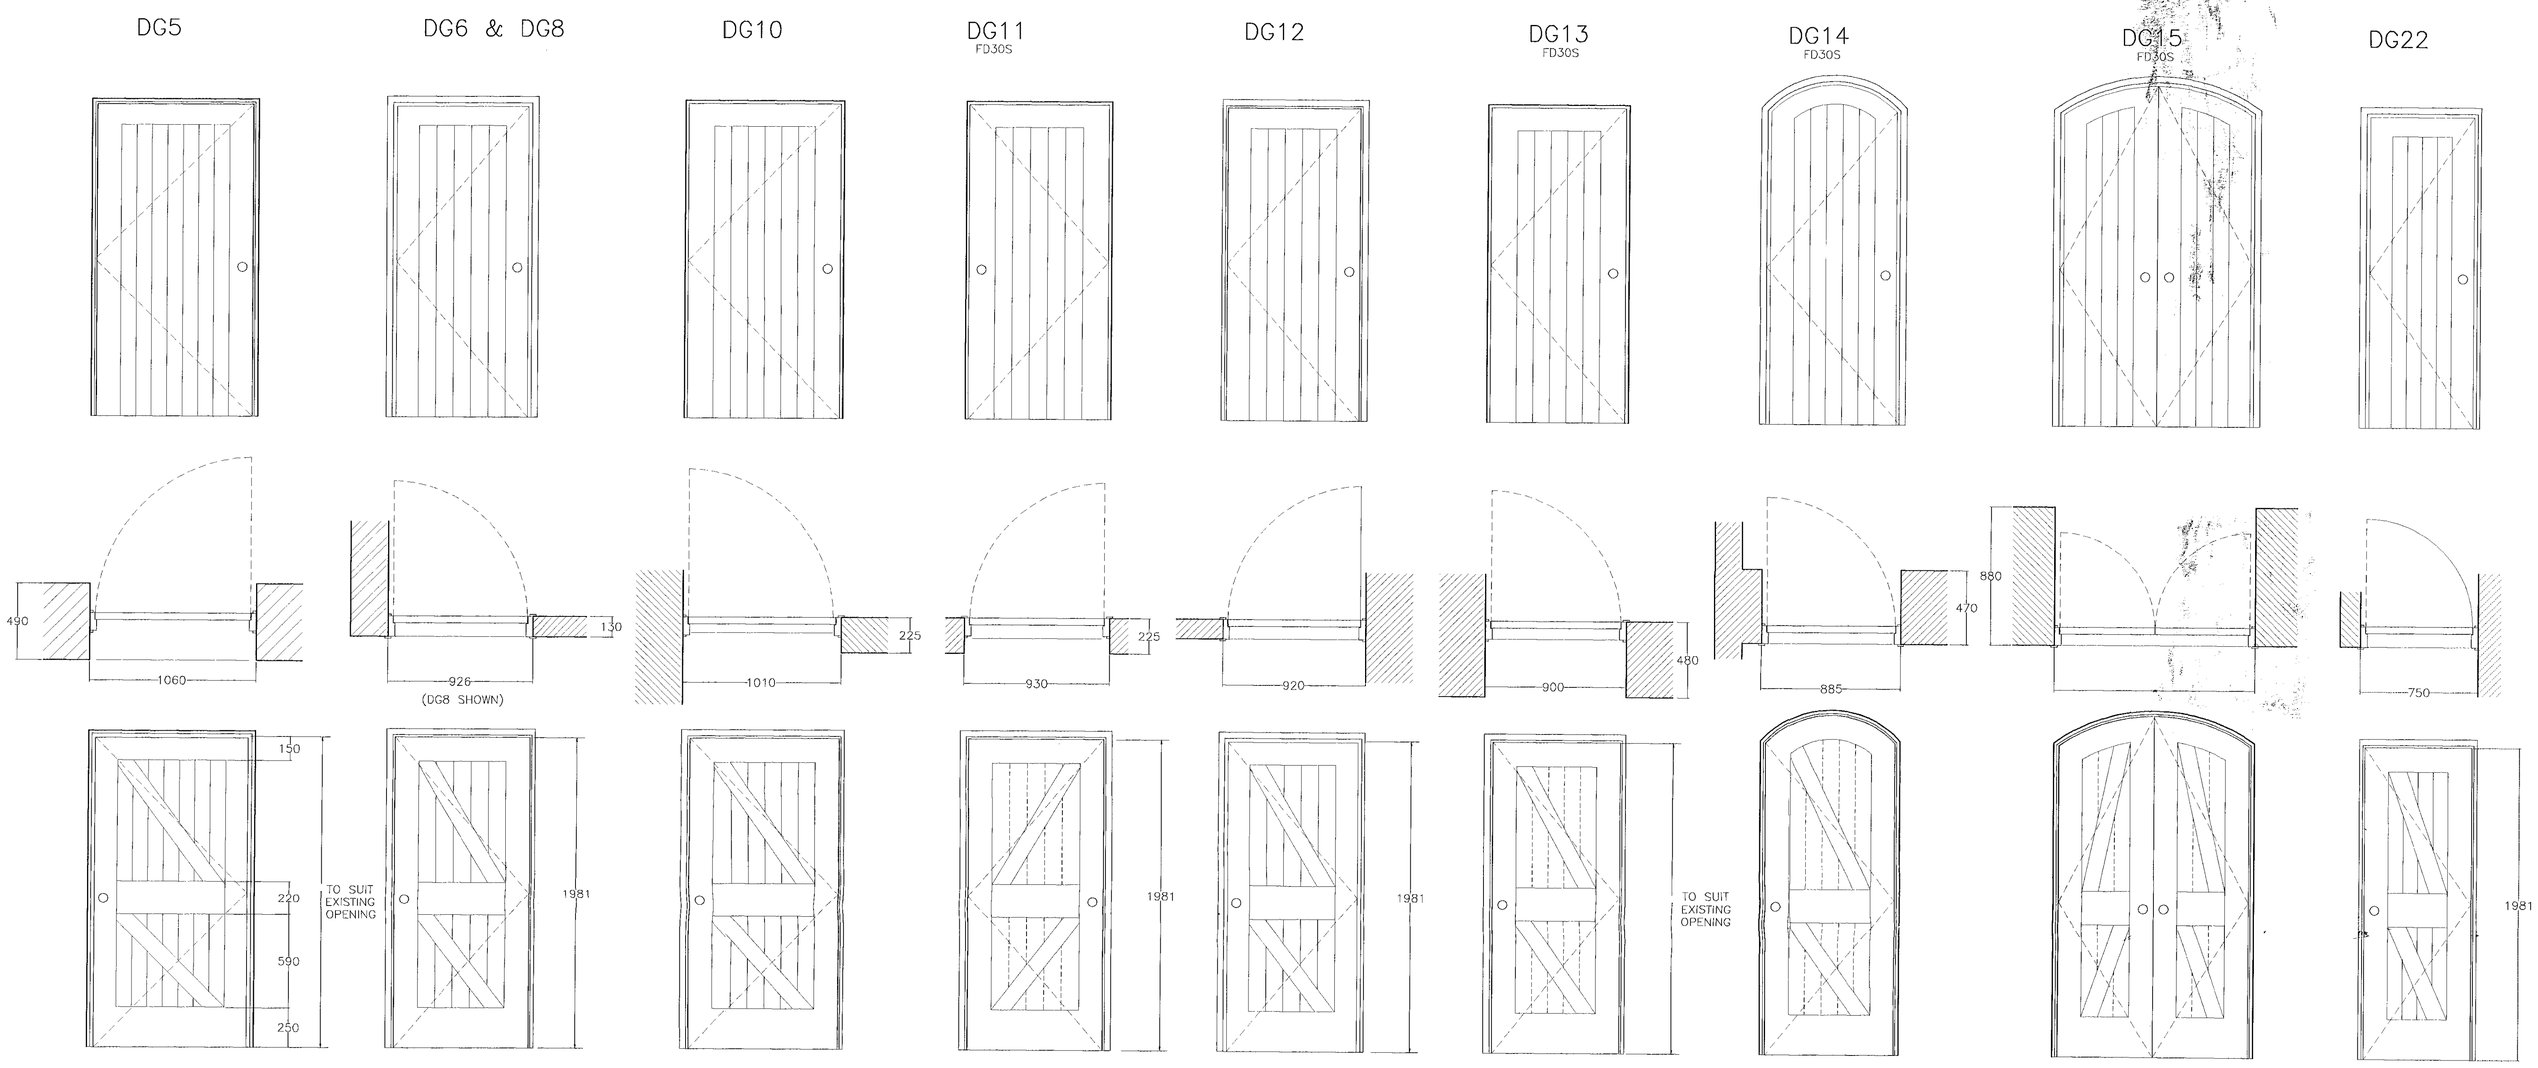

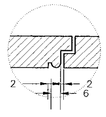

1:2

1:2

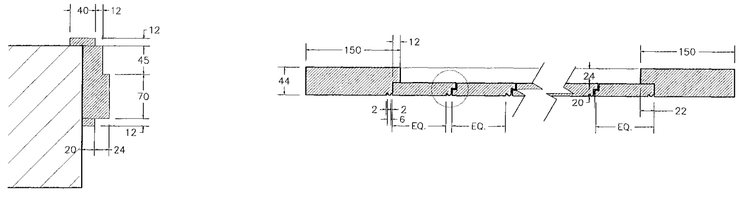

TYPICAL DOOR DETAILS 1:5

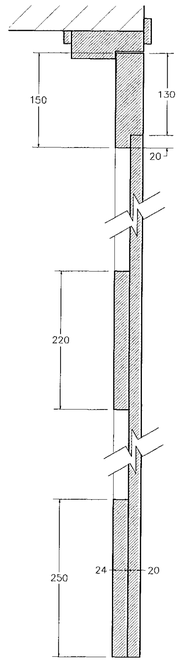

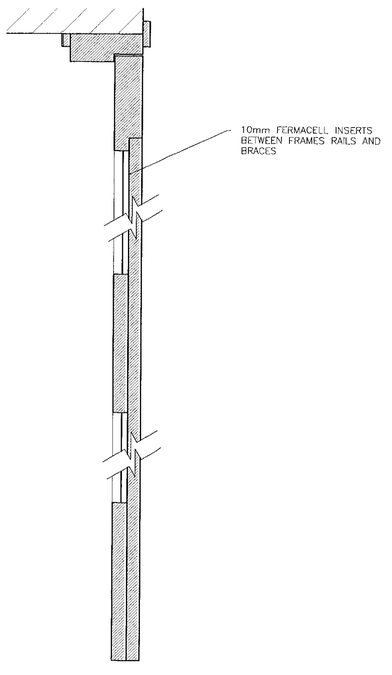

REVISIONS

A 11.12.01 SLIGHT ALTERATIONS TO ALL DOORS

THIS DRAWING SHOULD NOT BE SCALED.

ALL DIMENSIONS TO BE CHECKED ON SITE PRIOR TO CONSTRUCTION.

ANY DISCREPANCIES BETWEEN DIMENSIONED DRAWINGS AND SITE DIMENSIONS SHOULD BE REPORTED TO THE DESIGNERS IMMEDIATELY

RODS TO BE MADE OF ALL JOINERY AND METALWORK AND SUBMITTED PRIOR TO FABRICATION.

ROBIN MOORE EDE & ASSOCIATES

46 ALBEMARLE ST, LONDON W1S 4JN
TEL : 020 7629 6910
FAX : 020 7409 1742
E-MAIL : rme@centrenet.co.uk

Plans approved
For Condition
Details - see
letter 25.02.02

Job	CULHAM COURT HENLEY ON THAMES RG9 3DL
Title	INTERNAL GROUND FLOOR DOORS
Date	09.01
Drawn	CB
Check	.
Scale	1:20
Dwg no	526 - 121
Rev	A

REVISIONS

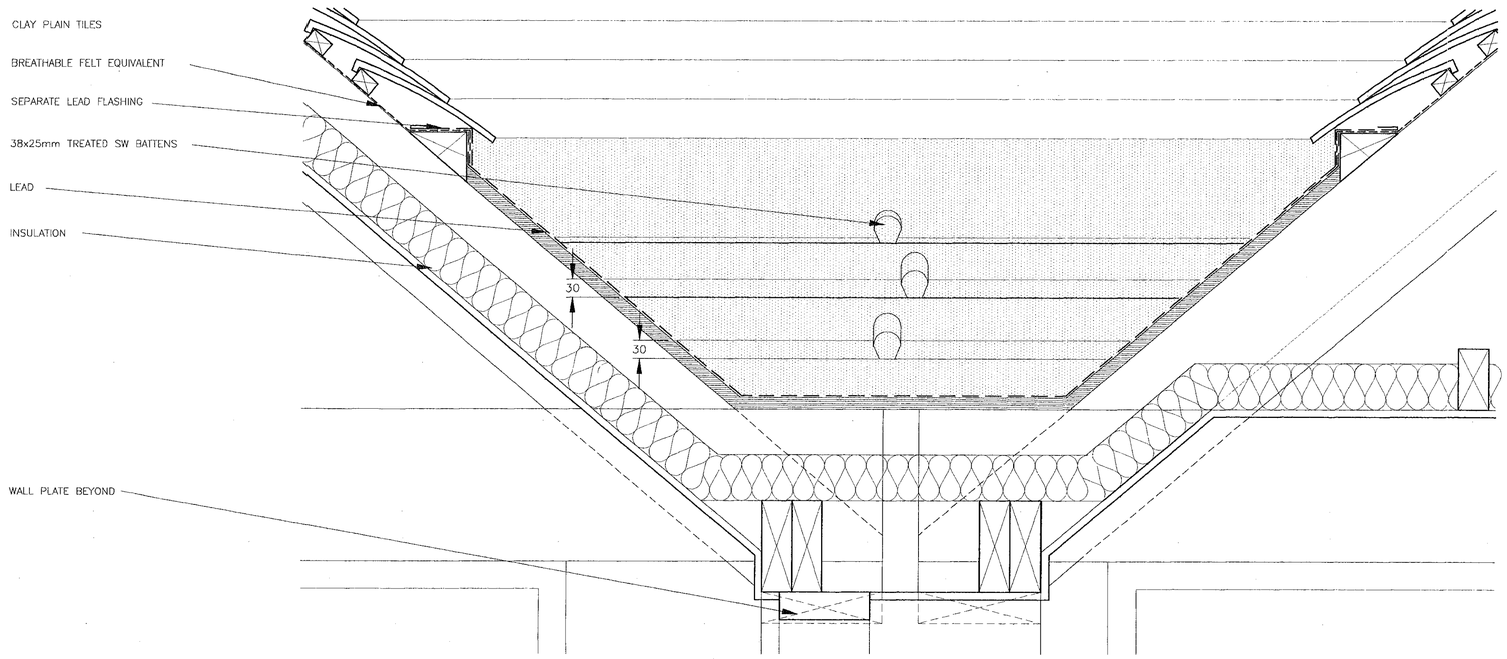

SECTION THROUGH GUTTER

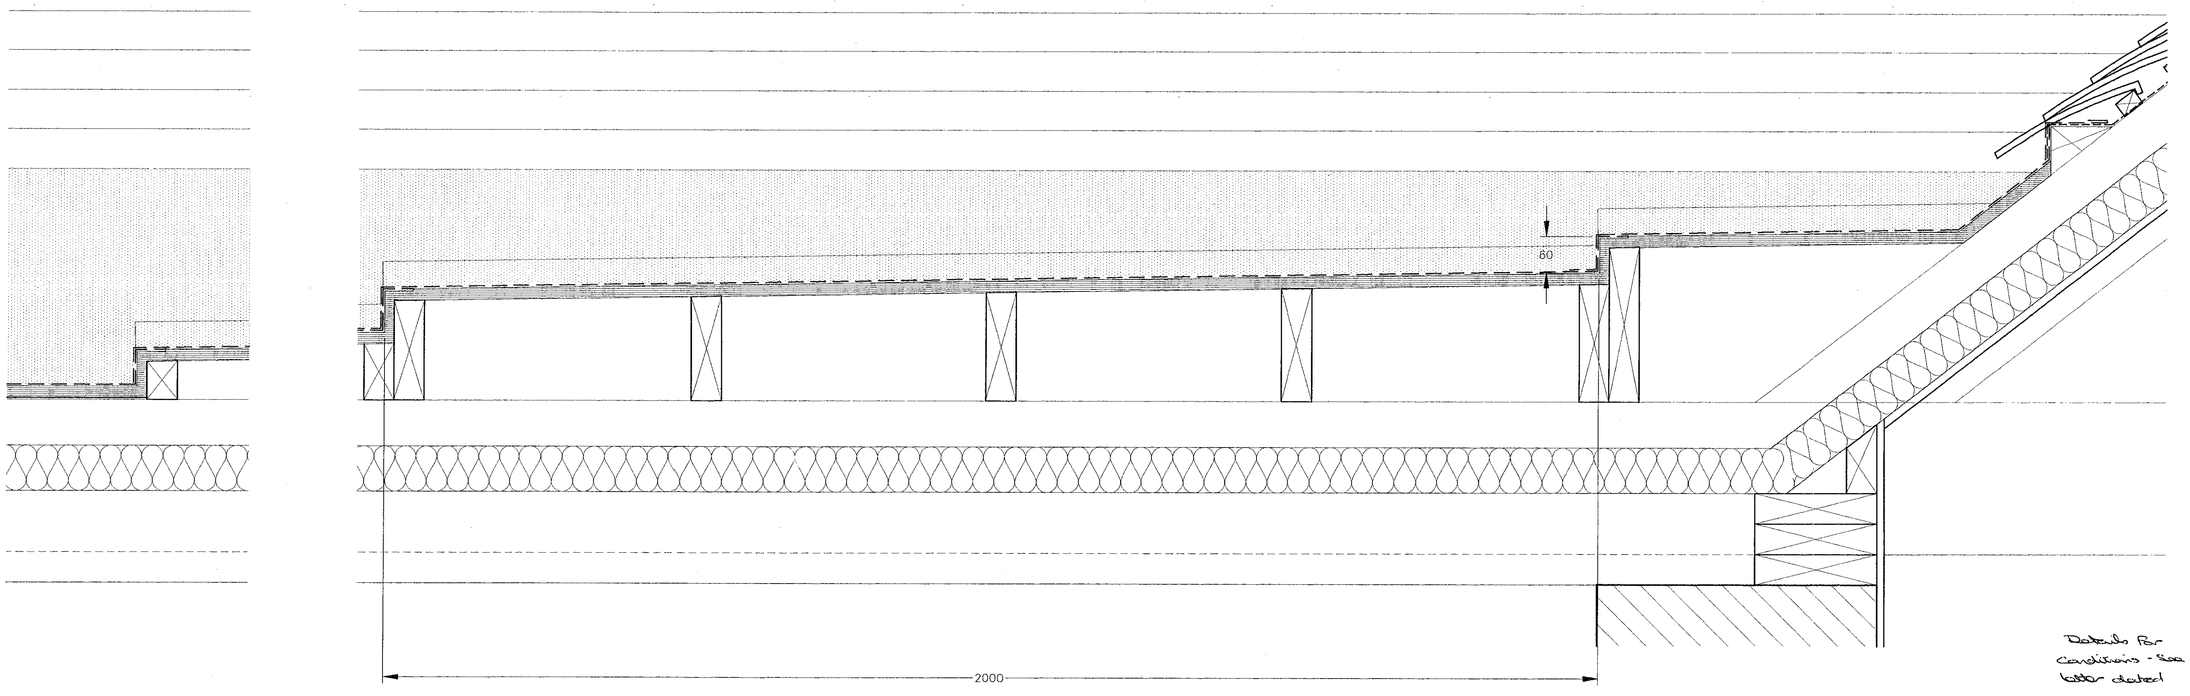

SECTION ALONG GUTTER

1967 435 C 2

Details for conditions - see letter dated 25.02.02

THIS DRAWING SHOULD NOT BE SCALED.

ALL DIMENSIONS TO BE CHECKED ON SITE PRIOR TO CONSTRUCTION.

ANY DISCREPANCIES BETWEEN DIMENSIONED DRAWINGS AND SITE DIMENSIONS SHOULD BE REPORTED TO THE DESIGNERS IMMEDIATELY

RODS TO BE MADE OF ALL JOINERY AND METALWORK AND SUBMITTED PRIOR TO FABRICATION.

ROBIN MOORE EDE & ASSOCIATES

46 ALBEMARLE ST, LONDON W1S 4JN
TEL : 020 7629 6910
FAX : 020 7409 1742
E-MAIL : rme@centrenet.co.uk

Job	CULHAM COURT HENLEY ON THAMES RG9 3DL
Title	ROOF VALLEY DETAIL
	VERY. ACCEPTABLE to ME.
Date	09.01
Drawn	CB
Check	HB
Scale	1:5
	03-DEC-01
Dwg no	526 – 151
Rev	-

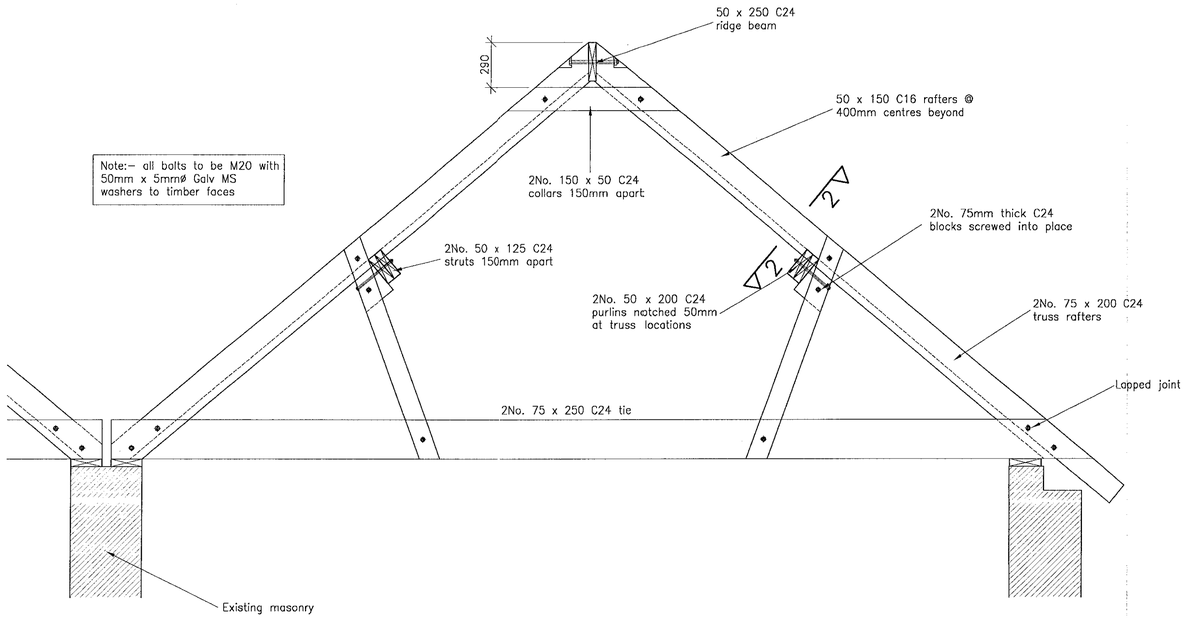

SECTION 1 – 1

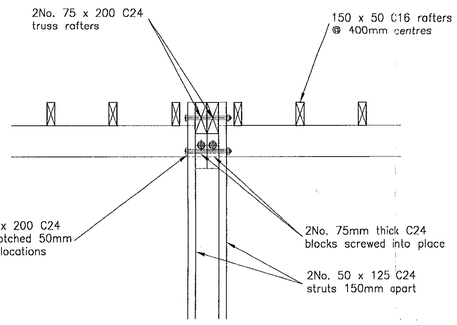

SECTION 2–2

10 85mm.
12 4

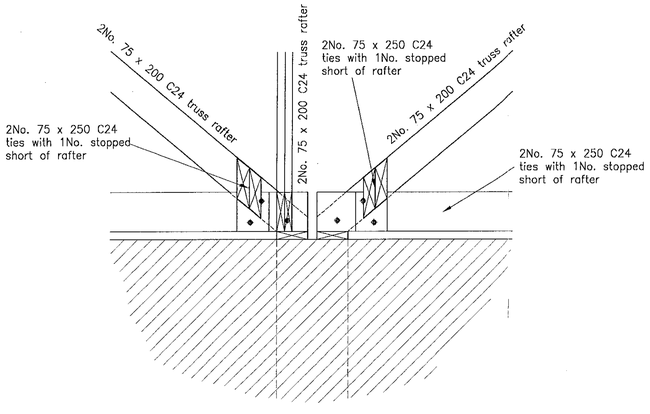

SECTION 3–3

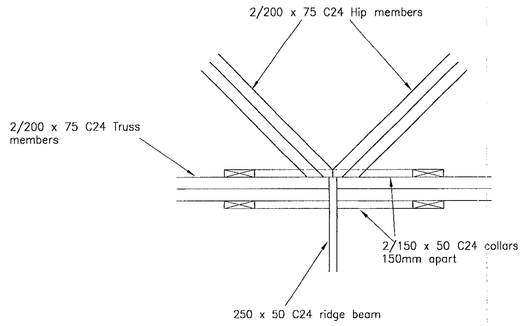

PLAN 1

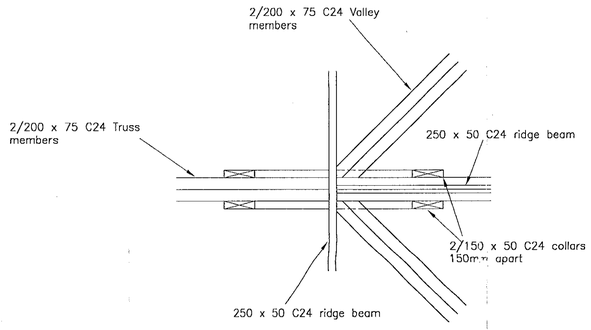

PLAN 2

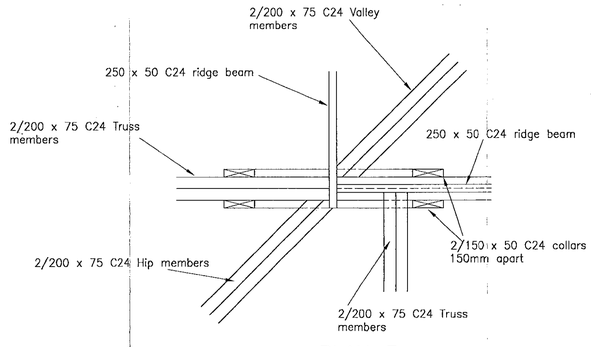

PLAN 3

NOTES:–

PRELIMINARY

Rev	Date	Drawn	Amendment
P2	06.08.01	SKV	Section 1 and 2 revised
P1	31.7.01	DEE	Preliminary

PRICE & MYERS
CONSULTING ENGINEERS
30 Newman Street London W1T 1LT
Tel: 020 7631 5128 Fax: 020 7462 1390
E-mail: mail@PriceMyers.com

CULHAM COURT

condition details
See letter dated
25.02.02.

ROOF DETAILS

PRINCIPLE STRUCTURE ACCEPTABLE TO ME HS.
20
03. DEC. 01.

Scales	1:10		
Drawn	DEE	Checked	Date JULY 2001
Drawing No.	8918/10		Rev. P2

REVISIONS

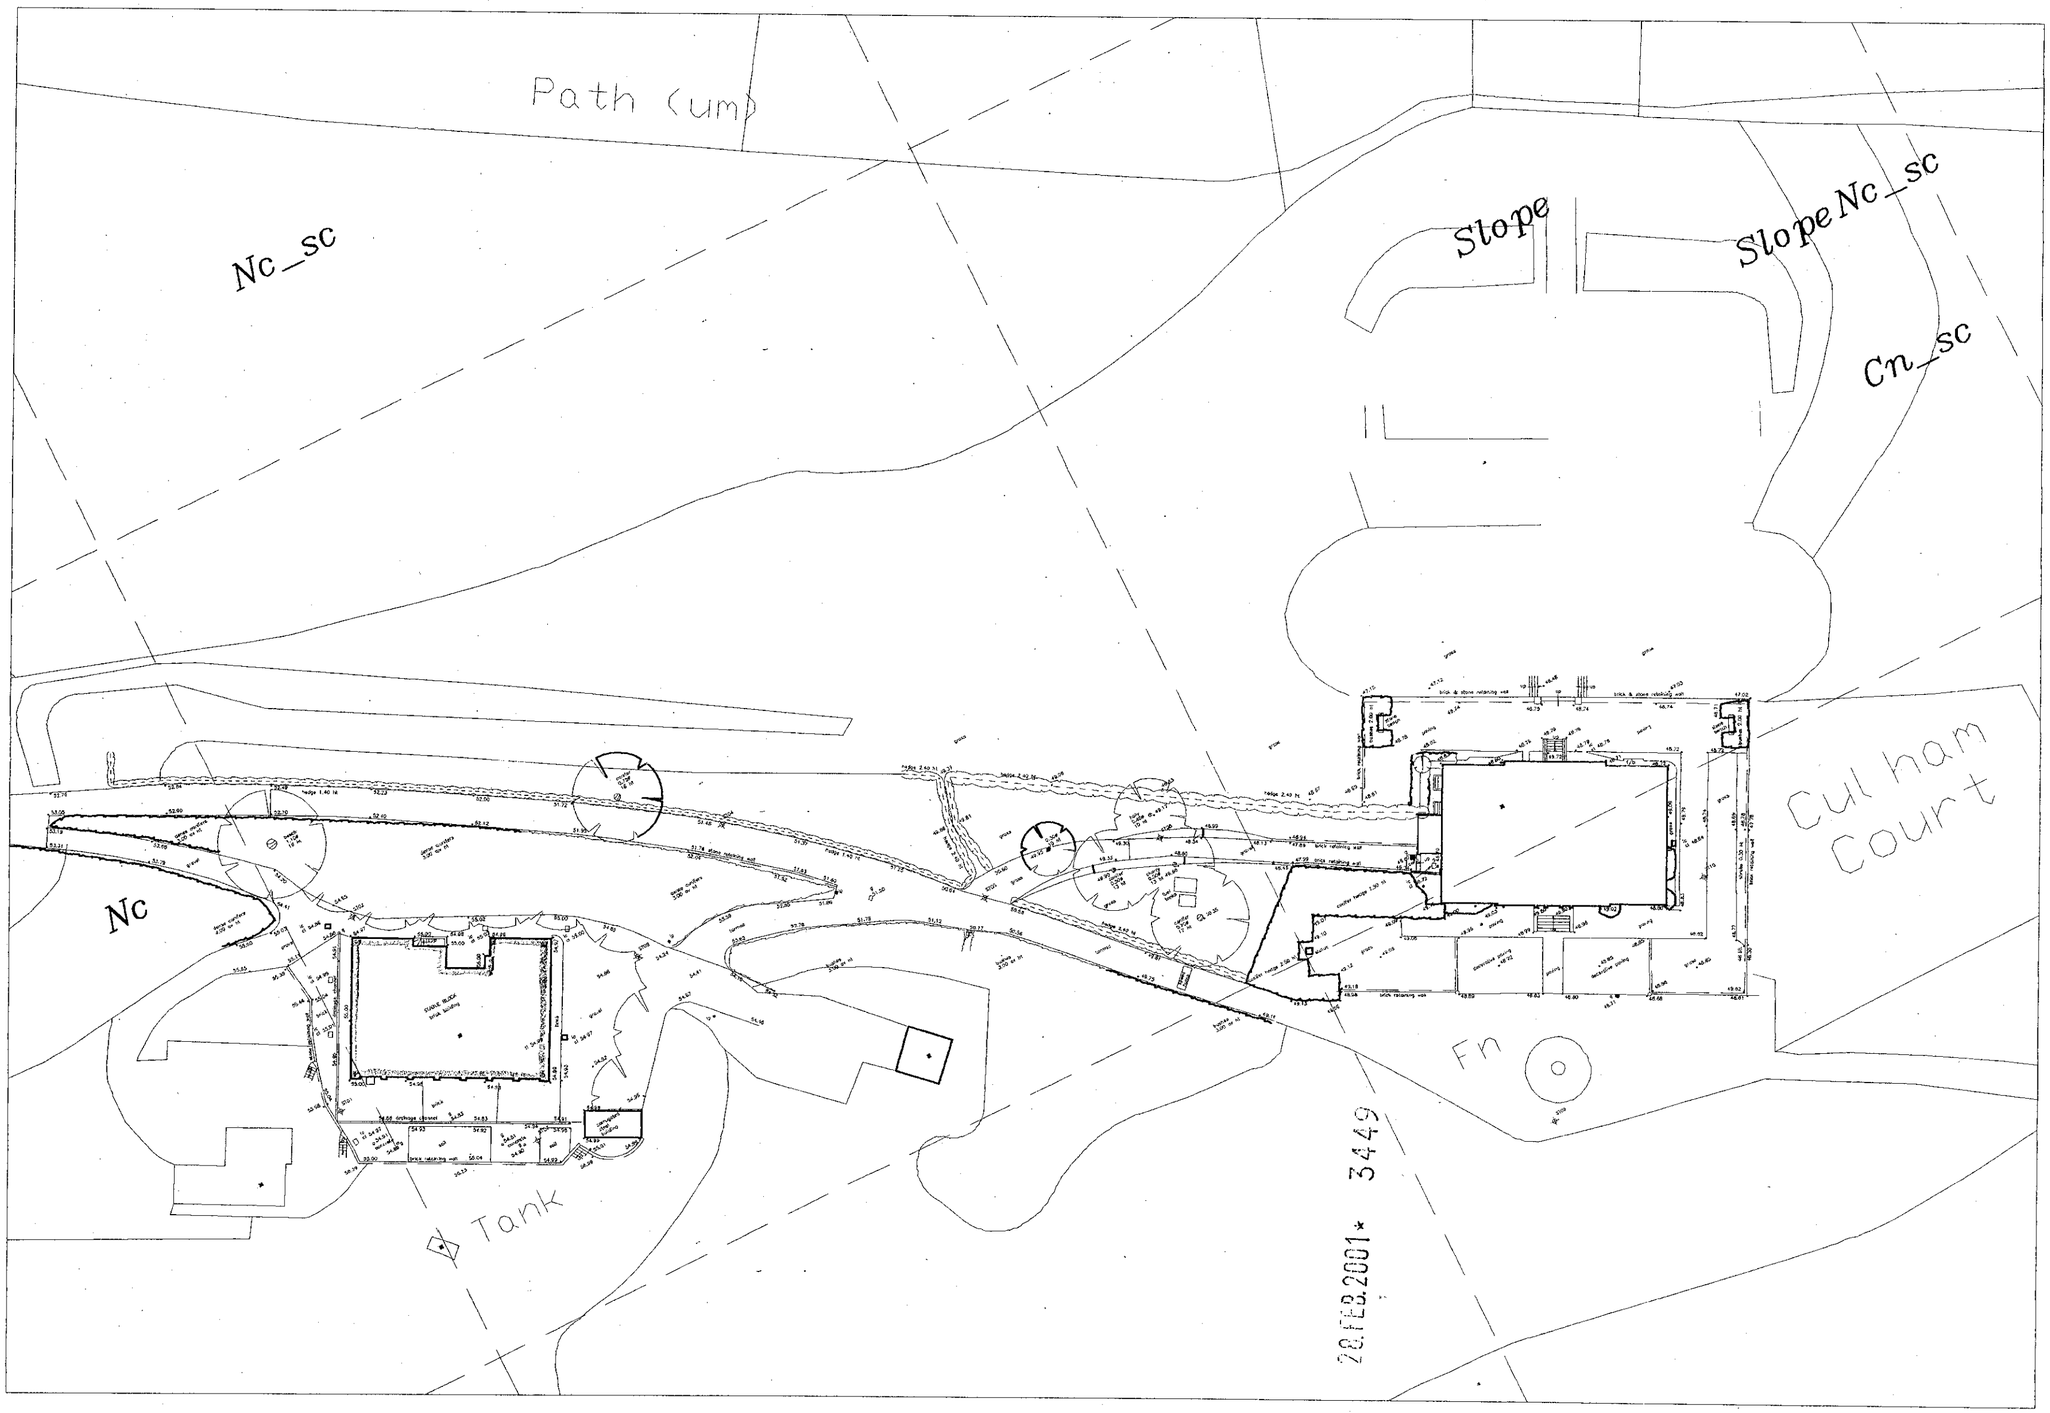

APPROVED

THIS DRAWING SHOULD NOT BE SCALED.

ALL DIMENSIONS TO BE CHECKED ON SITE PRIOR TO CONSTRUCTION.

ANY DISCREPANCIES BETWEEN DIMENSIONED DRAWINGS AND SITE DIMENSIONS SHOULD BE REPORTED TO THE DESIGNERS IMMEDIATELY

ROBIN MOORE EDE & ASSOCIATES

46 ALBERMARLE ST, LONDON W1 3FE
TEL : 0171-629-6910
FAX 0171-409-1742

Job	CULHAM COURT HENLY ON THAMES BUCKINGHAMSHIRE
Title	SITE LOCATION PLAN (DETAIL)
Date	JUNE 1998
Drawn	**Check**
Scale	1:500
Dwg no	496 - 016 Rev .

0 10 20 30 40 50 60 70 80 90 100

REVISIONS

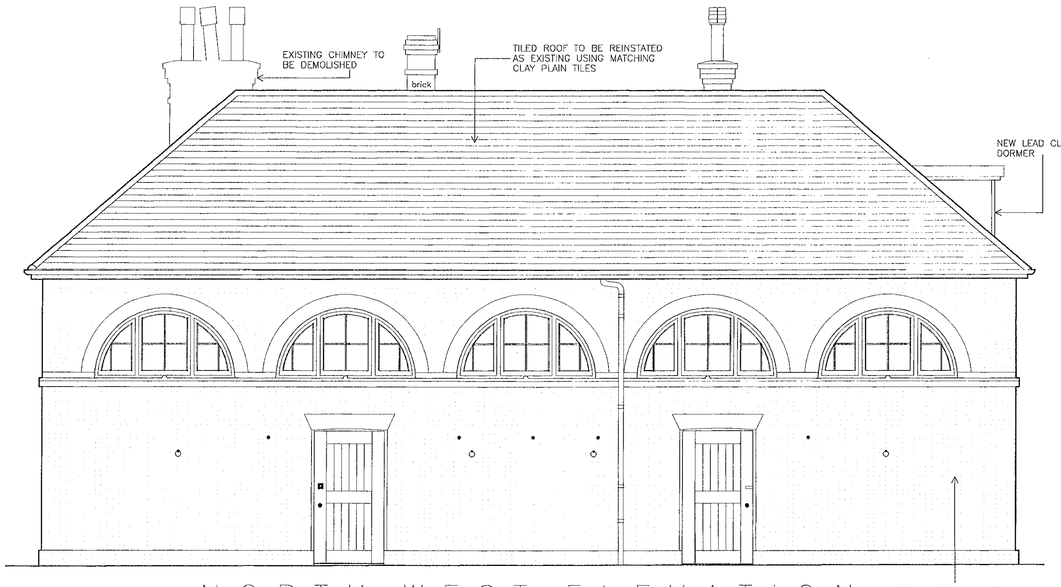

NORTH WEST ELEVATION



SOUTH WEST ELEVATION

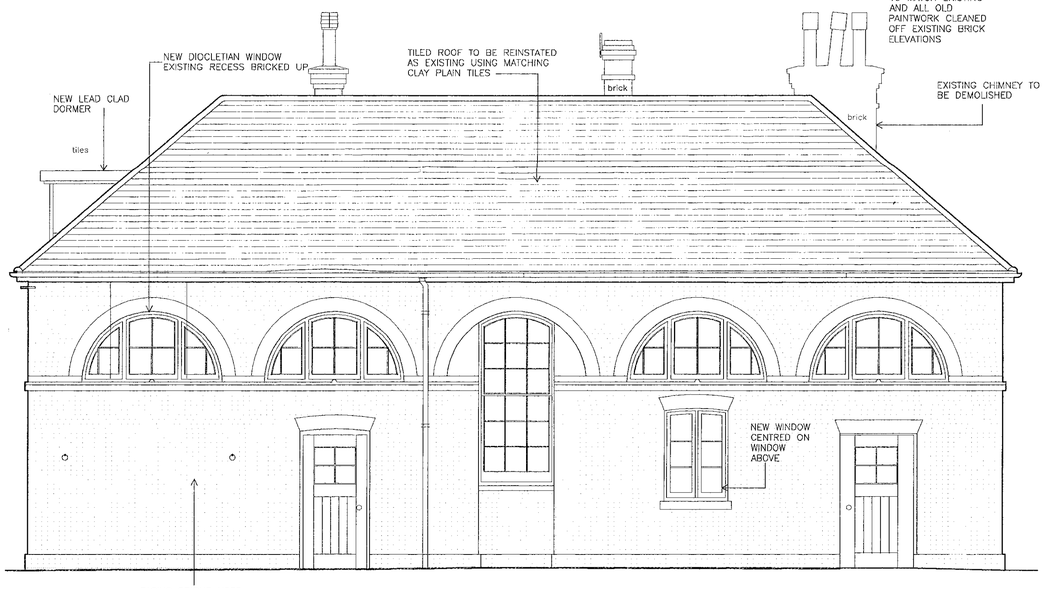

SOUTH EAST ELEVATION



NORTH EAST ELEVATION

20 FEB 2001 • 3449

THIS DRAWING SHOULD NOT BE SCALED.

ALL DIMENSIONS TO BE CHECKED ON SITE PRIOR TO CONSTRUCTION.

ANY DISCREPANCIES BETWEEN DIMENSIONED DRAWINGS AND SITE DIMENSIONS SHOULD BE REPORTED TO THE DESIGNERS IMMEDIATELY

APPROVED

REVISIONS

A	22.02.01	GROUND FLOOR WINDOW ADDED TO SOUTH EAST ELEVATION

ROBIN MOORE EDE & ASSOCIATES

46 ALBEMARLE ST, LONDON W1X 3FE
TEL : 0171-629-6910
FAX : 0171-409-1742

Job	CULHAM COURT HENLEY ON THAMES BERKSHIRE
Title	STABLE BLOCK ELEVATIONS
Date	JAN 2001
Drawn	Check
Scale	1:50
Dwg no	496 – SB001 Rev A

REVISIONS

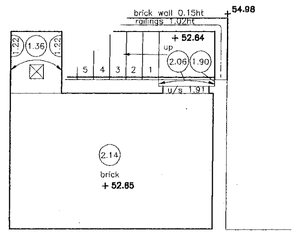

BASEMENT FLOOR PLAN

1/50.

ALL LEVELS ARE IN METRES RELATED TO AN ORDNANCE SURVEY BENCH MARK LOCATED ON A BRICK WALL OF HIGHWAY COTTAGE , ASTON LANE , ASTON (value 38.82m)

sh	sill to head height
fs	floor to sill height
u/s	underside height
t/s	topside height
dh	door height
fb	floorboard direction
conc	concrete
rl	roof light
cup'd	cupboard
fp	fireplace
svp	soil and vent pipe
rwp	rain water pipe
3.17	room height
	roof slope

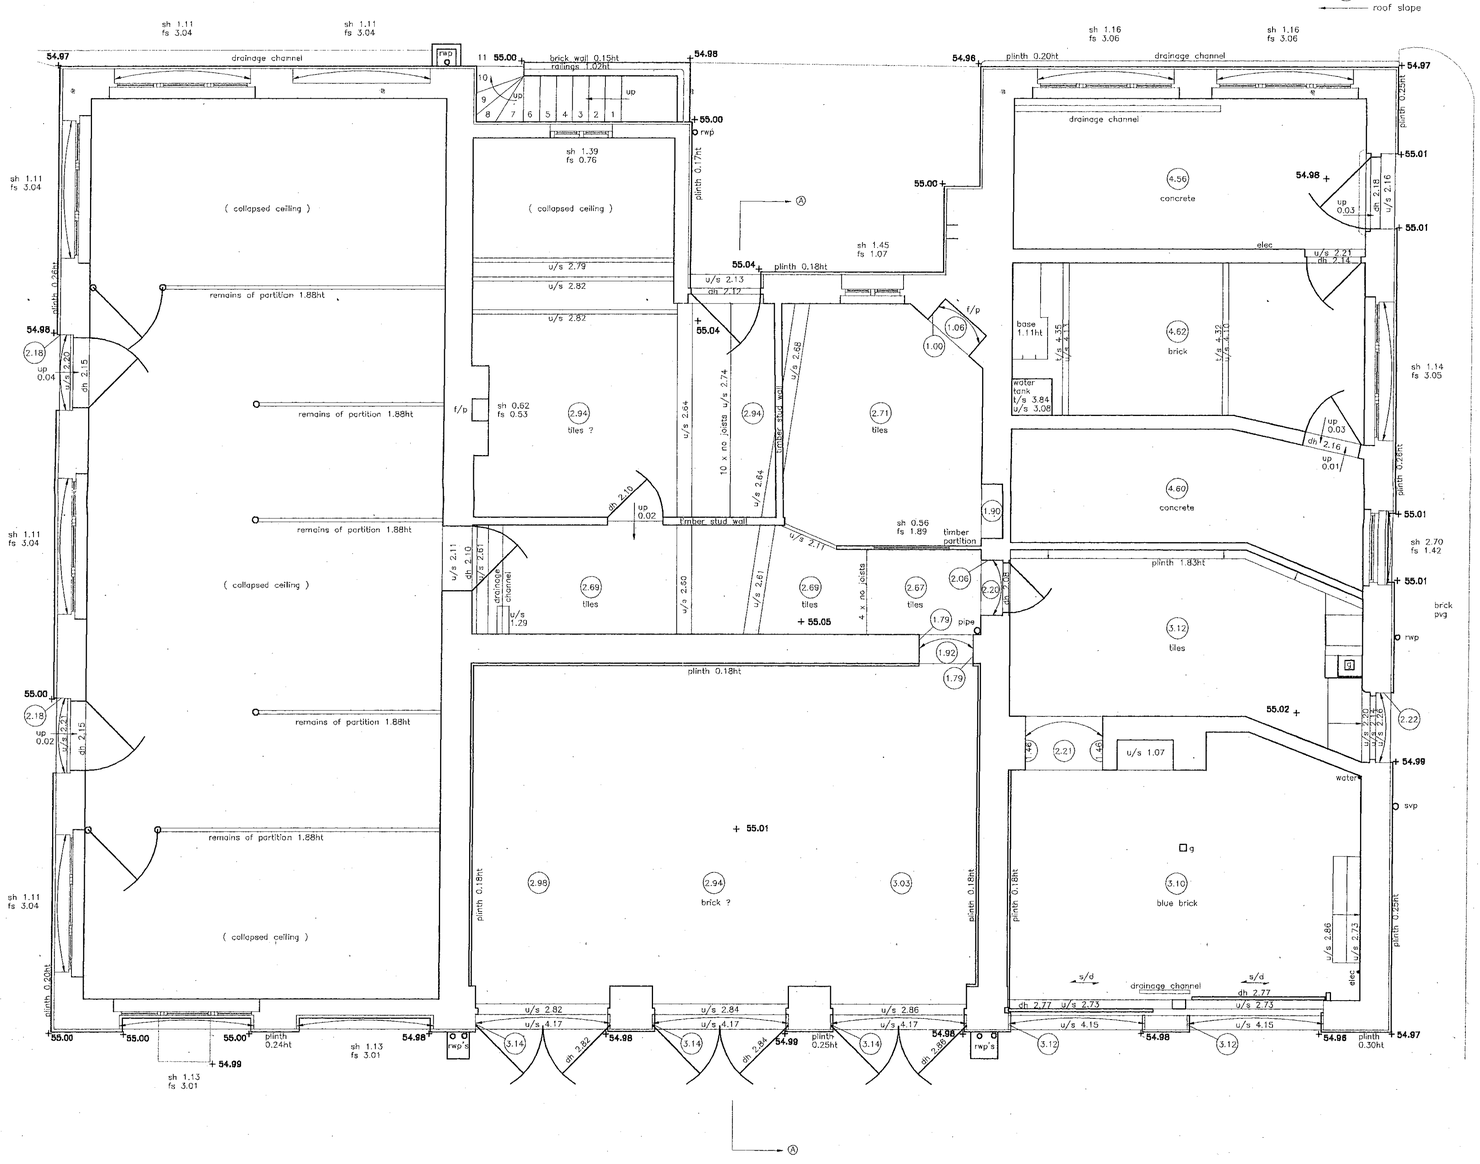

APPROVED

THIS DRAWING SHOULD NOT BE SCALED.

ALL DIMENSIONS TO BE CHECKED ON SITE PRIOR TO CONSTRUCTION.

ANY DISCREPANCIES BETWEEN DIMENSIONED DRAWINGS AND SITE DIMENSIONS SHOULD BE REPORTED TO THE DESIGNERS IMMEDIATELY

ROBIN MOORE EDE & ASSOCIATES

46 ALBERMARLE ST, LONDON W1 3FE
TEL : 0171-629-6910
FAX 0171-409-1742

Job	CULHAM COURT HENLEY ON THAMES BERKSHIRE
Title	STABLE BLOCK (SURVEY) GROUND FLOOR
Date	JUNE 1998
Drawn	Check
Scale	1:50
Dwg no	496 – S010 Rev .

1/50.

ALL LEVELS ARE IN METRES RELATED TO AN ORDNANCE SURVEY BENCH MARK LOCATED ON A BRICK WALL OF HIGHWAY COTTAGE , ASTON LANE , ASTON (value 38.82m)

sh	sill to head height
fs	floor to sill height
u/s	underside height
t/s	topside height
dh	door height
f/b	floorboard direction
conc	concrete
rl	roof light
cup'd	cupboard
fp	fireplace
svp	soil and vent pipe
rwp	rain water pipe
(3.17)	room height
←———	roof slope

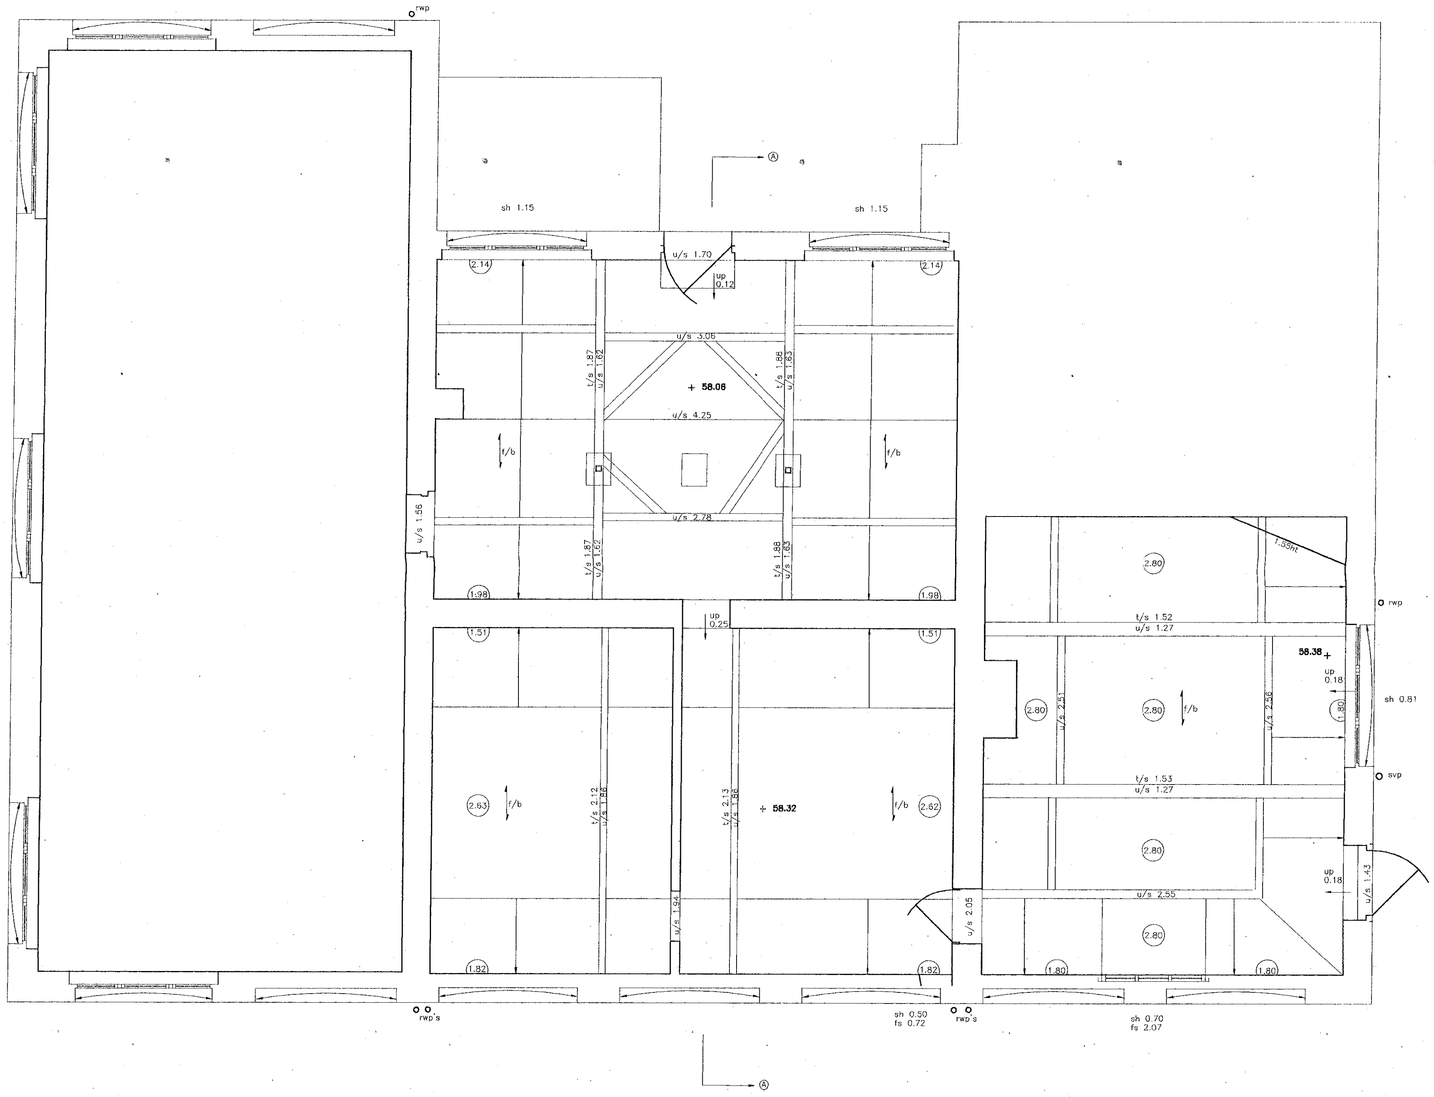

REVISIONS

20 FEB 2001 3449

APPROVED

THIS DRAWING SHOULD NOT BE SCALED.

ALL DIMENSIONS TO BE CHECKED ON SITE PRIOR TO CONSTRUCTION.

ANY DISCREPANCIES BETWEEN DIMENSIONED DRAWINGS AND SITE DIMENSIONS SHOULD BE REPORTED TO THE DESIGNERS IMMEDIATELY

ROBIN MOORE EDE & ASSOCIATES

46 ALBERMARLE ST, LONDON W1 3FE
TEL : 0171-629-6910
FAX 0171-409-1742

Job	CULHAM COURT HENLEY ON THAMES BERKSHIRE
Title	STABLE BLOCK (SURVEY) FIRST FLOOR PLAN
Date	JUNE 1998
Drawn	Check
Scale	1:50
Dwg no	496 – SO.11 Rev



NORTH WEST ELEVATION

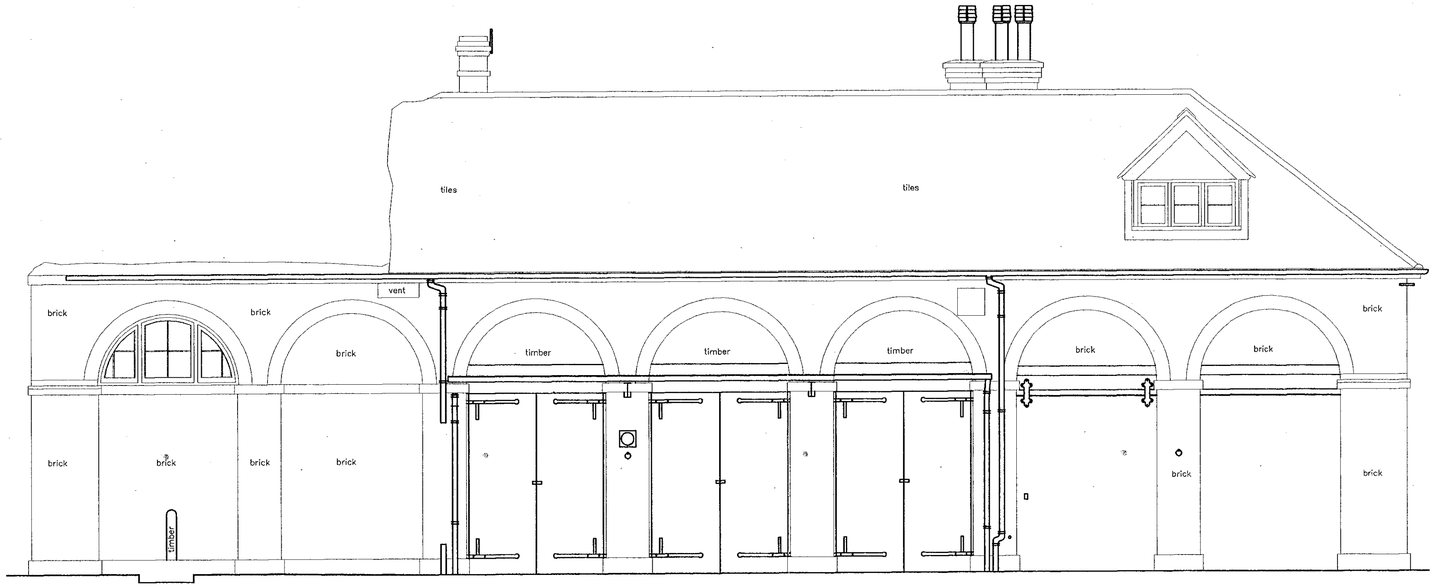

SOUTH WEST ELEVATION

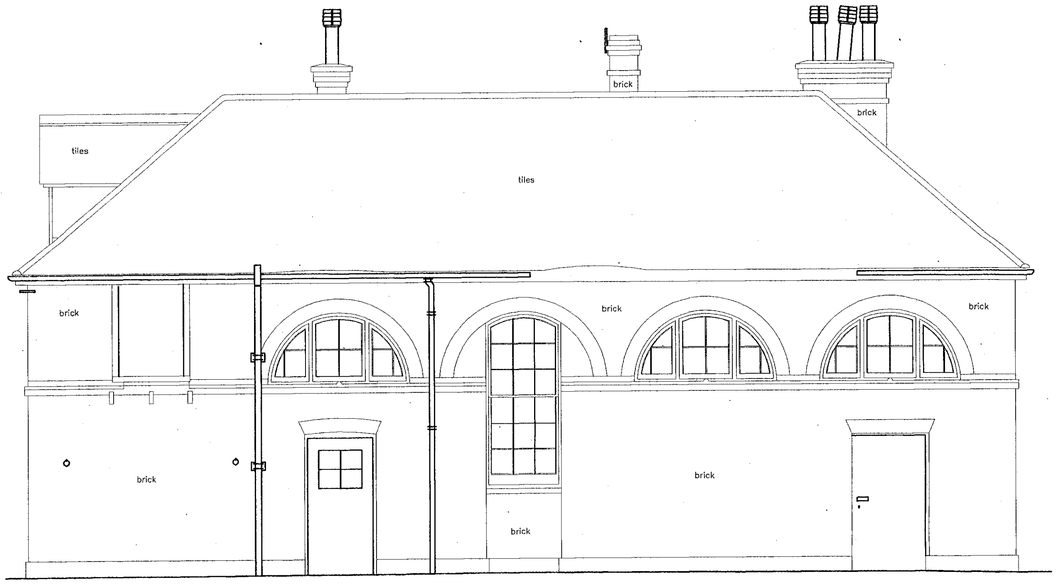

SOUTH EAST ELEVATION



NORTH EAST ELEVATION

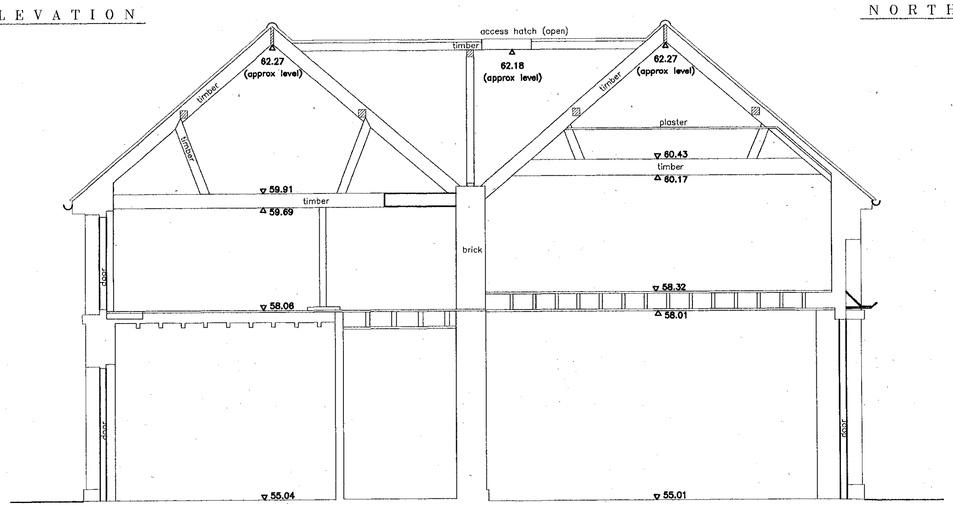

SECTION A - A

THIS DRAWING SHOULD NOT BE SCALED.

ALL DIMENSIONS TO BE CHECKED ON SITE PRIOR TO CONSTRUCTION.

ANY DISCREPANCIES BETWEEN DIMENSIONED DRAWINGS AND SITE DIMENSIONS SHOULD BE REPORTED TO THE DESIGNERS IMMEDIATELY

RODS TO BE MADE OF ALL JOINERY AND METALWORK TO BE SUBMITTED PRIOR TO FABRICATION.

ROBIN MOORE EDE & ASSOCIATES

46 ALBEMARLE ST, LONDON W1X 3FE
TEL : 020 7629 6910
FAX : 020 7409 1742
E-MAIL : rme@centrenet.co.uk

APPROVED

28.FEB.2001 - 3449

Job	CULHAM COURT HENLEY ON THAMES BERKSHIRE
Title	STABLE BLOCK (SURVEY) GROUND FLOOR - EXISTING
Date	SEPT 2000
Drawn	OCS **Check** .
Scale	1:50
Dwg no	496 - S012 **Rev** .

REVISIONS		
A	01.05.01	CONSTRUCTION NOTES ADDED
B	16.05.01	fire place in Tack room reinstated, entrance stair amended
C	24.05.01	Tack room window position amended

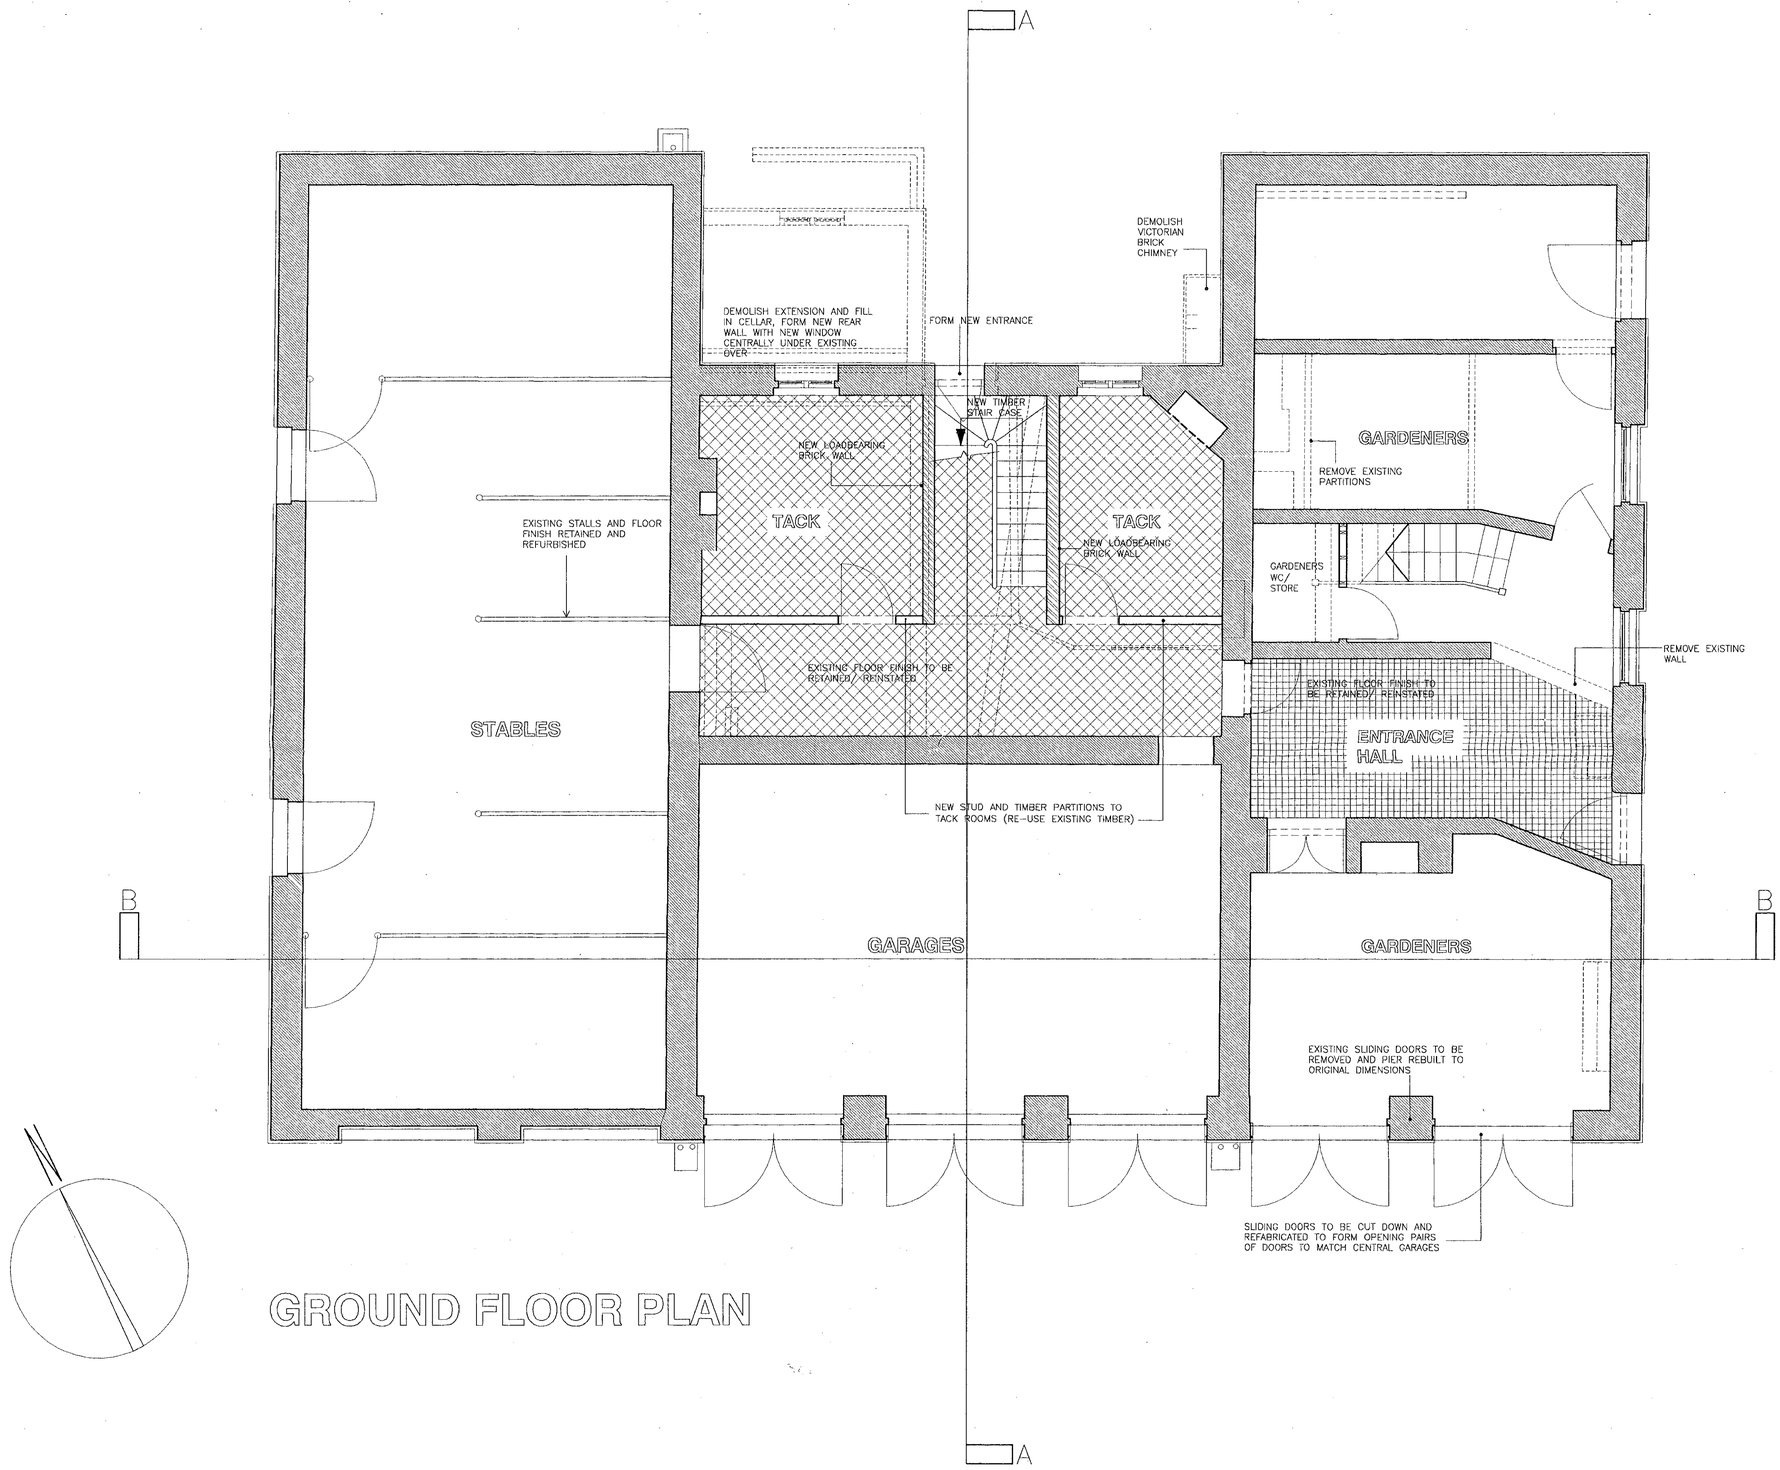

GROUND FLOOR PLAN

APPROVED

PLANNING DEPARTMENT	INITIAL
PPE	
SC	
APP	
CS	29 MAY 2001
COPIES TO:	ACK:
	FILE:

THIS DRAWING SHOULD NOT BE SCALED.

ALL DIMENSIONS TO BE CHECKED ON SITE PRIOR TO CONSTRUCTION.

ANY DISCREPANCIES BETWEEN DIMENSIONED DRAWINGS AND SITE DIMENSIONS SHOULD BE REPORTED TO THE DESIGNERS IMMEDIATELY

ROBIN MOORE EDE & ASSOCIATES

46 ALBERMARLE ST, LONDON W1 3FE
TEL : 0171-629-6910
FAX 0171-409-1742

Job	CULHAM COURT HENLY ON THAMES BUCKINGHAMSHIRE
Title	STABLE BLOCK GROUND FLOOR
Date	JUNE 1998
Drawn	Check
Scale	1:50
Dwg no	496 – S020 Rev C

REVISIONS		
A	01.05.01	CONSTRUCTION NOTES ADDED
B	16.05.01	STAIR TO ESTATE STAFF AMENDED

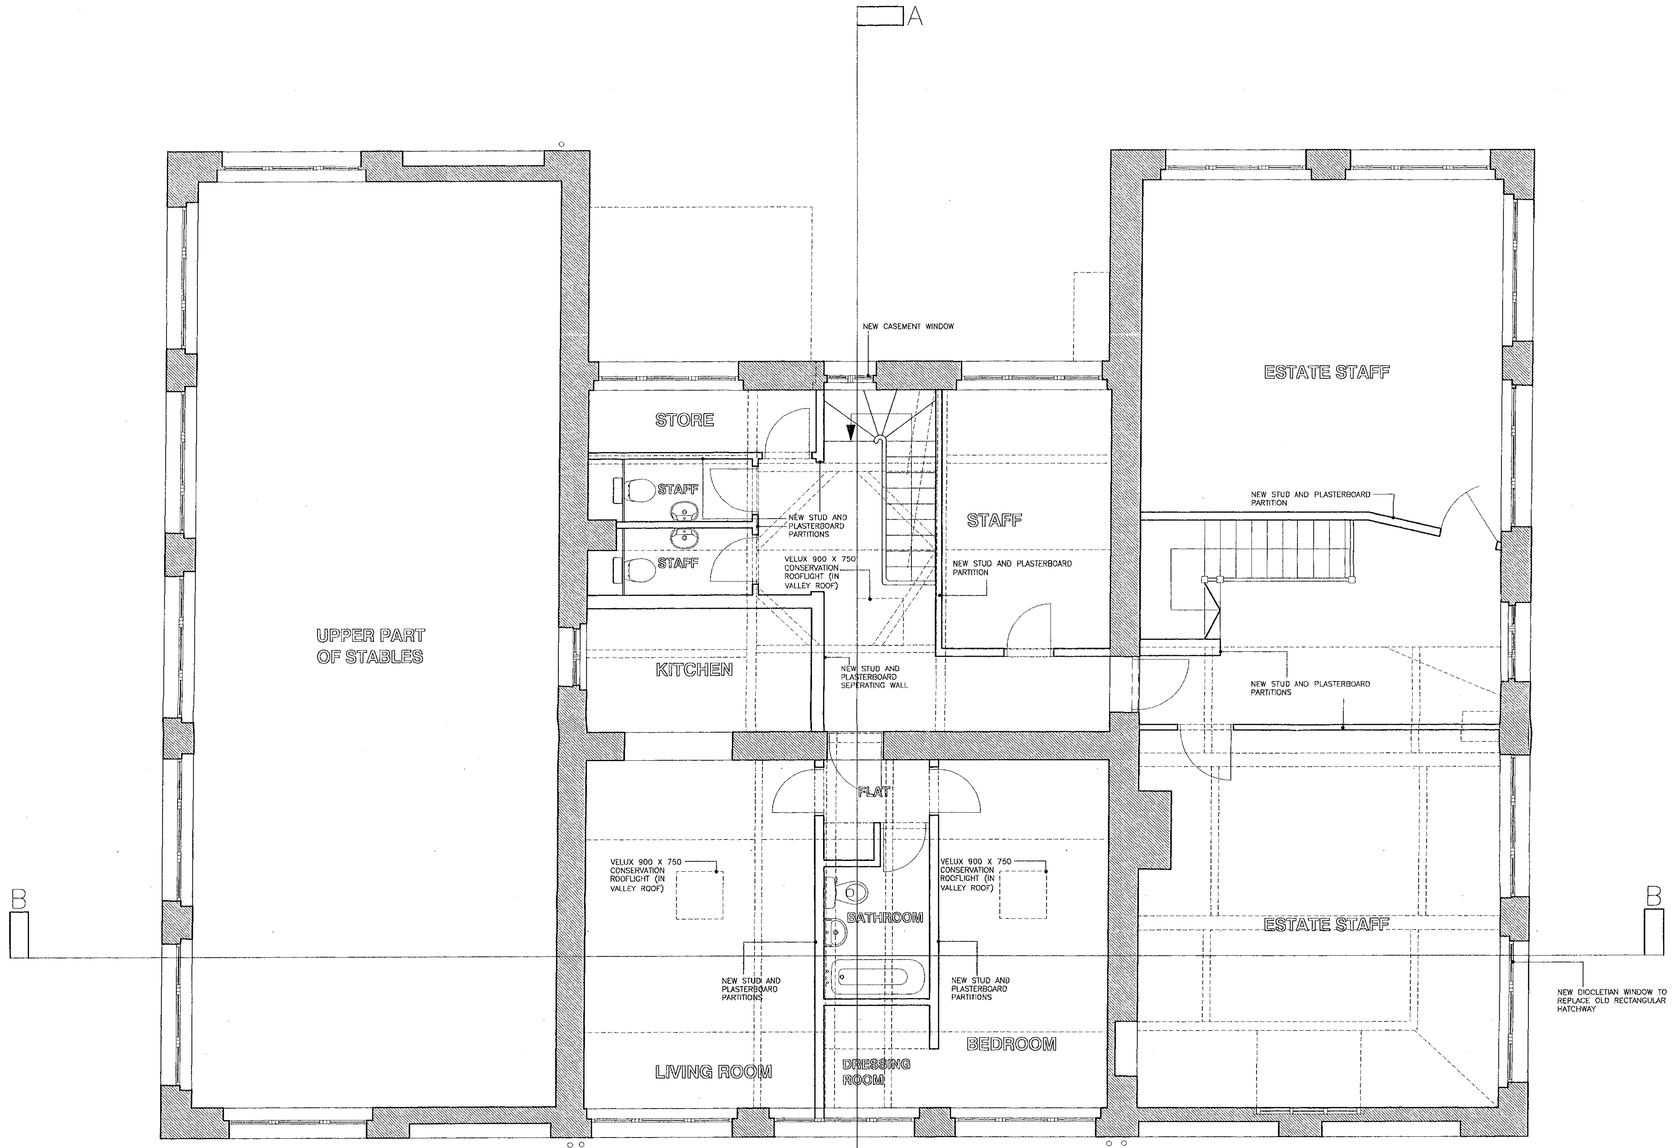

FIRST FLOOR PLAN

APPROVED

THIS DRAWING SHOULD NOT BE SCALED.

ALL DIMENSIONS TO BE CHECKED ON SITE PRIOR TO CONSTRUCTION.

ANY DISCREPANCIES BETWEEN DIMENSIONED DRAWINGS AND SITE DIMENSIONS SHOULD BE REPORTED TO THE DESIGNERS IMMEDIATELY

ROBIN MOORE EDE & ASSOCIATES

46 ALBERMARLE ST, LONDON W1 3FE
TEL : 0171--629--6910
FAX 0171--409--1742

Job	CULHAM COURT HENLY ON THAMES BUCKINGHAMSHIRE
Title	STABLE BLOCK FIRST FLOOR PLAN
Date	JUNE 1998
Drawn	Check
Scale	1:50
Dwg no	496 – S021 Rev B

PLANNING SERVICES Rec'd
18 MAY 2001
COPIES TO:
ACK:
FILE:

REVISIONS

A	01.05.01	CONSTRUCTION NOTES ADDED
B	16.05.01	STAIR AMENDED (SECTION B-B)

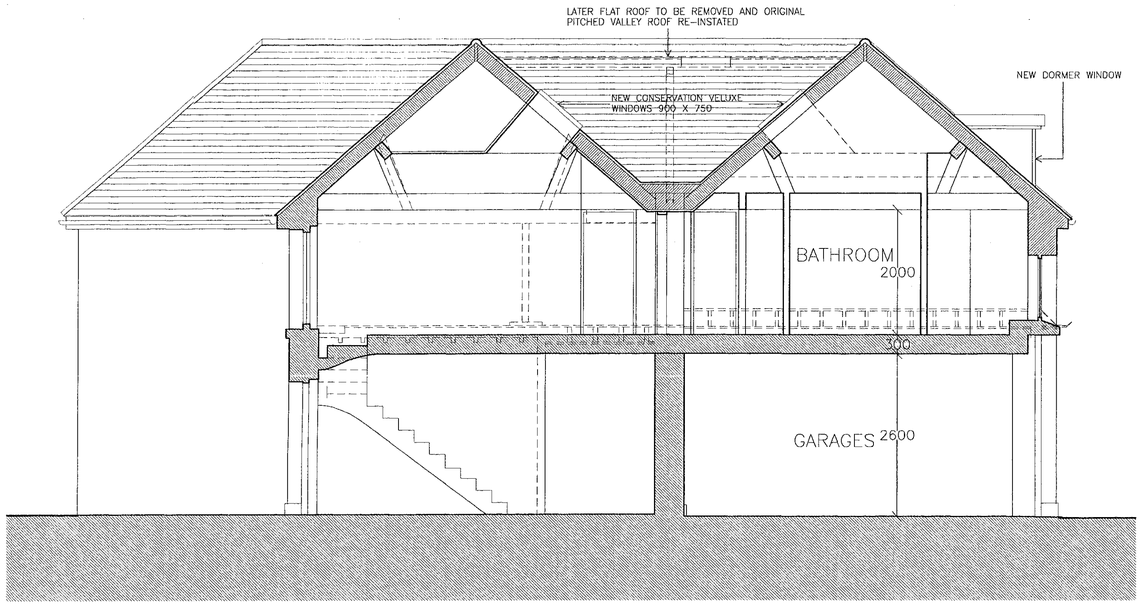

SECTION A – A

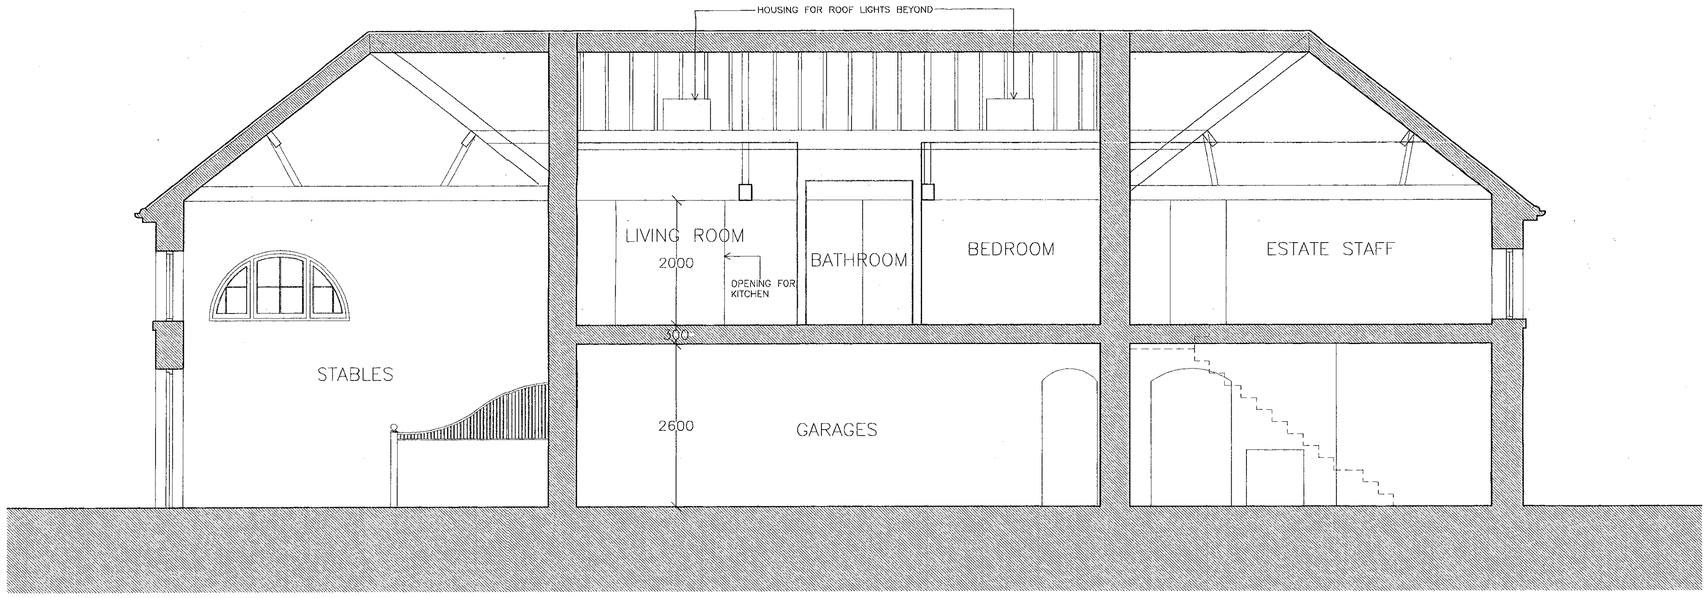

SECTION B – B

PLANNING
POL
DC
APP
CS
18 2001
COPIES TO:

THIS DRAWING SHOULD NOT BE SCALED.

ALL DIMENSIONS TO BE CHECKED ON SITE PRIOR TO CONSTRUCTION.

ANY DISCREPANCIES BETWEEN DIMENSIONED DRAWINGS AND SITE DIMENSIONS SHOULD BE REPORTED TO THE DESIGNERS IMMEDIATELY

ROBIN MOORE EDE & ASSOCIATES

46 ALBERMARLE ST, LONDON W1 3FE
TEL : 0171-629-6910
FAX 0171-409-1742

APPROVED

Job	CULHAM COURT HENLY ON THAMES BUCKINGHAMSHIRE
Title	STABLE BLOCK SECTIONS
Date	JUNE 1998
Drawn	**Check**
Scale	1:50
Dwg no	496 – S022 Rev B

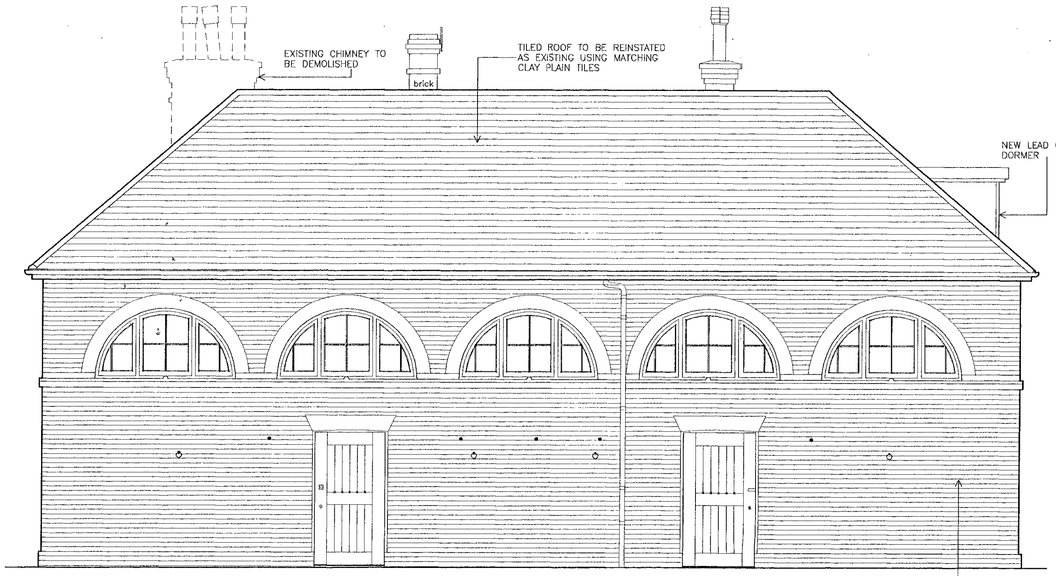

NORTH WEST ELEVATION

FACING BRICKS USED IN ANY MAKING GOOD TO MATCH EXISTING AND ALL OLD PAINTWORK CLEANED OFF EXISTING BRICK ELEVATIONS

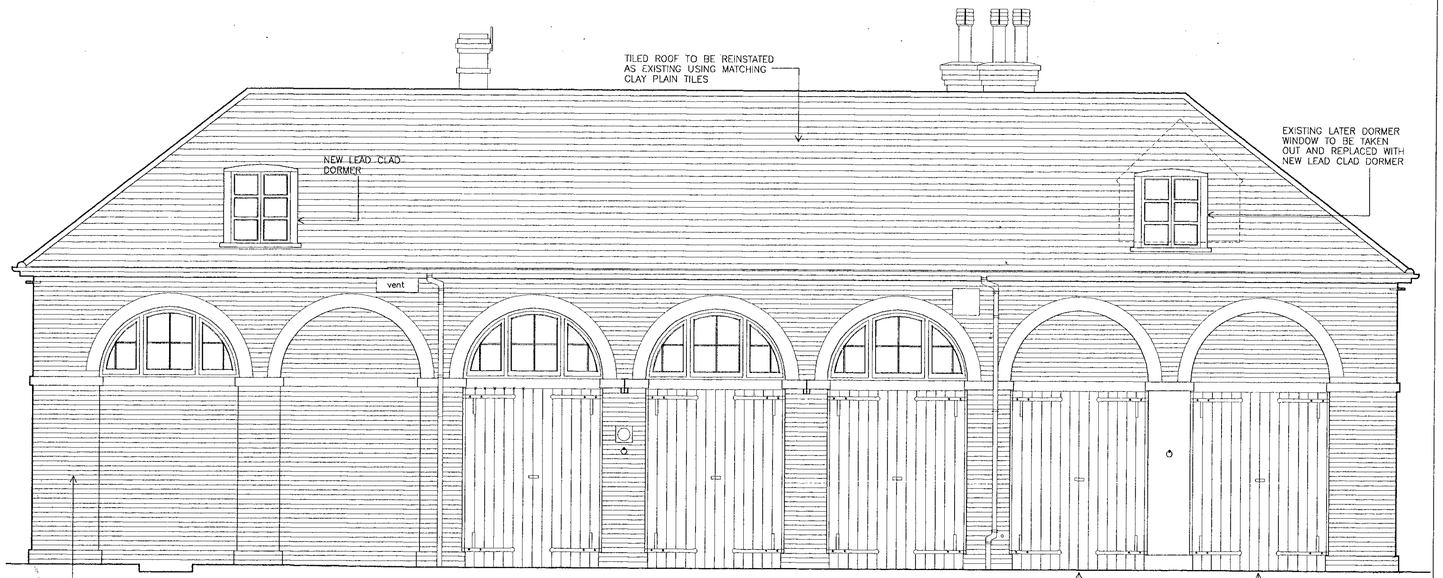

FACING BRICKS USED IN ANY MAKING GOOD TO MATCH EXISTING AND ALL OLD PAINTWORK CLEANED OFF EXISTING BRICK ELEVATIONS

SOUTH WEST ELEVATION

EXISTING SLIDING DOORS REPLACED WITH PAIR OF HINGED TIMBER DOORS TO MATCH EXISTING

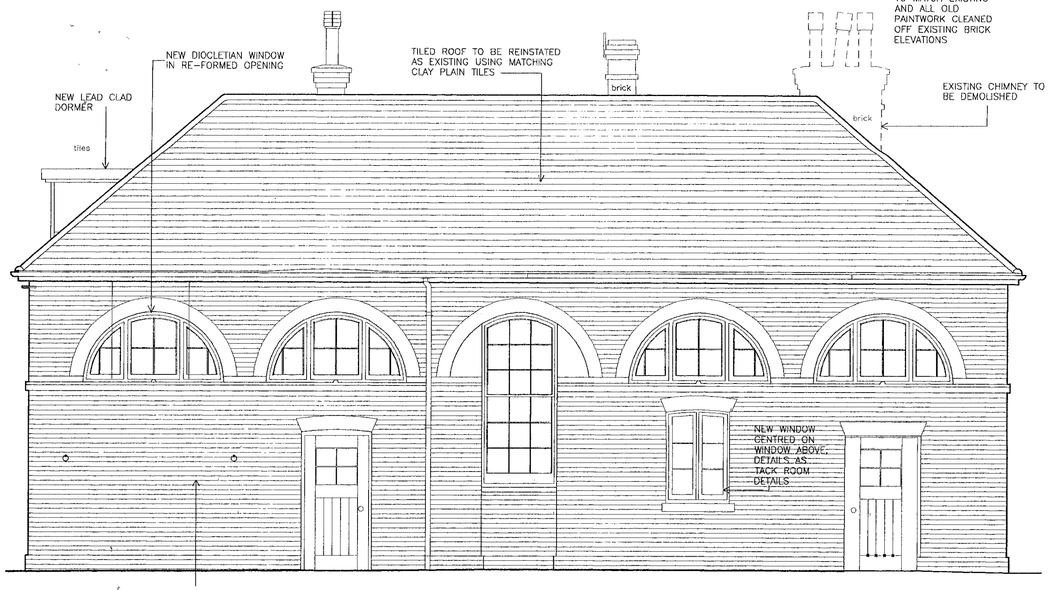

FACING BRICKS USED IN ANY MAKING GOOD TO MATCH EXISTING AND ALL OLD PAINTWORK CLEANED OFF EXISTING BRICK ELEVATIONS

SOUTH EAST ELEVATION

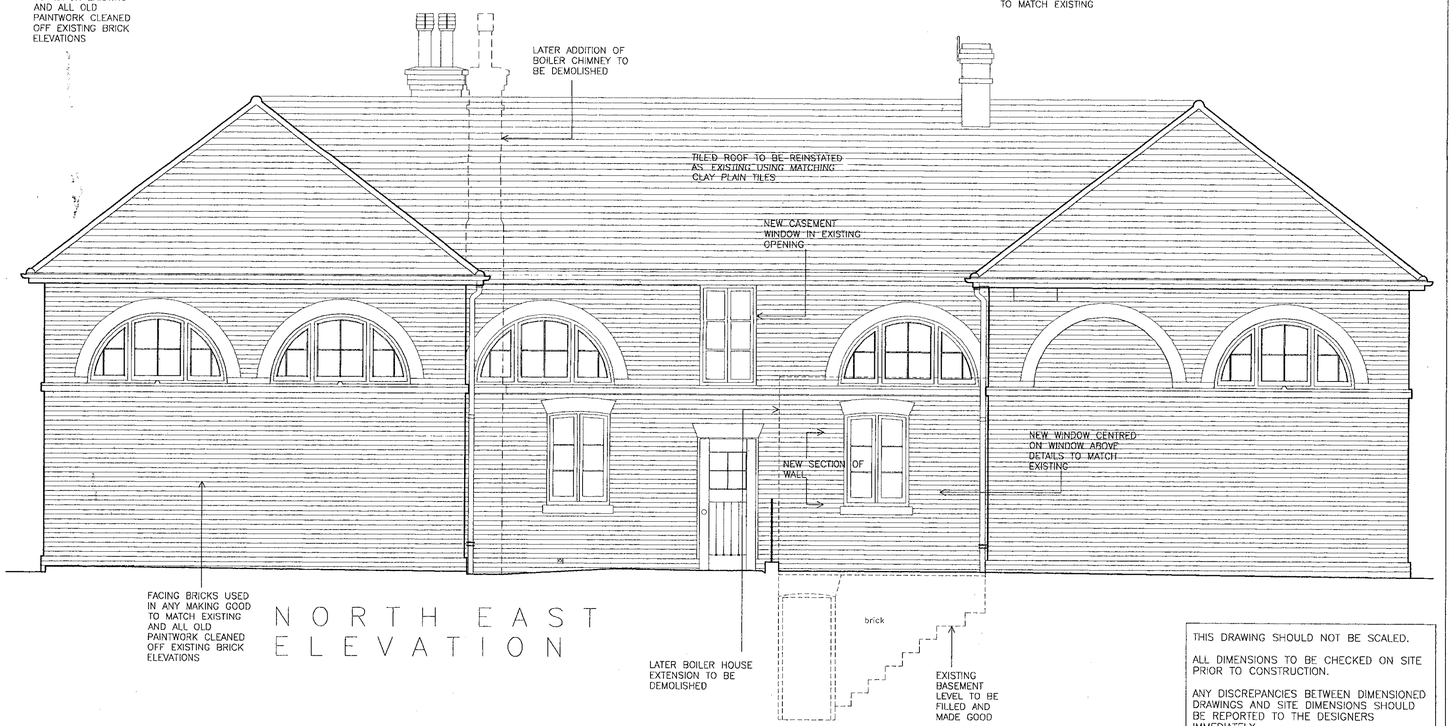

FACING BRICKS USED IN ANY MAKING GOOD TO MATCH EXISTING AND ALL OLD PAINTWORK CLEANED OFF EXISTING BRICK ELEVATIONS

NORTH EAST ELEVATION

LATER BOILER HOUSE EXTENSION TO BE DEMOLISHED

EXISTING BASEMENT LEVEL TO BE FILLED AND MADE GOOD

APPROVED

REVISIONS

A	22.02.01	GROUND FLOOR WINDOW ADDED TO SOUTH EAST ELEVATION
B	02.05.01	WINDOWS CORRECTED
C	16.05.01	NORTH EAST ELEVATION FENESTRATION AMENDED
D	24.05.01	NORTH EAST ELEVATION FENESTRATION AMENDED

THIS DRAWING SHOULD NOT BE SCALED.

ALL DIMENSIONS TO BE CHECKED ON SITE PRIOR TO CONSTRUCTION.

ANY DISCREPANCIES BETWEEN DIMENSIONED DRAWINGS AND SITE DIMENSIONS SHOULD BE REPORTED TO THE DESIGNERS IMMEDIATELY

ROBIN MOORE EDE & ASSOCIATES

46 ALBEMARLE ST, LONDON W1X 3FE
TEL : 0171-629-6910
FAX : 0171-409-1742

Job	CULHAM COURT HENLEY ON THAMES BERKSHIRE
Title	STABLE BLOCK ELEVATIONS
Date	JAN 2001
Drawn	**Check**
Scale	1:50
Dwg no	496 – SB023 Rev D

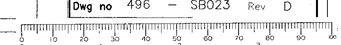

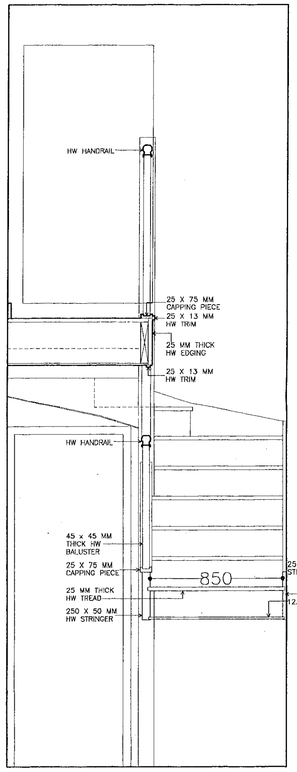

SECTION C – C

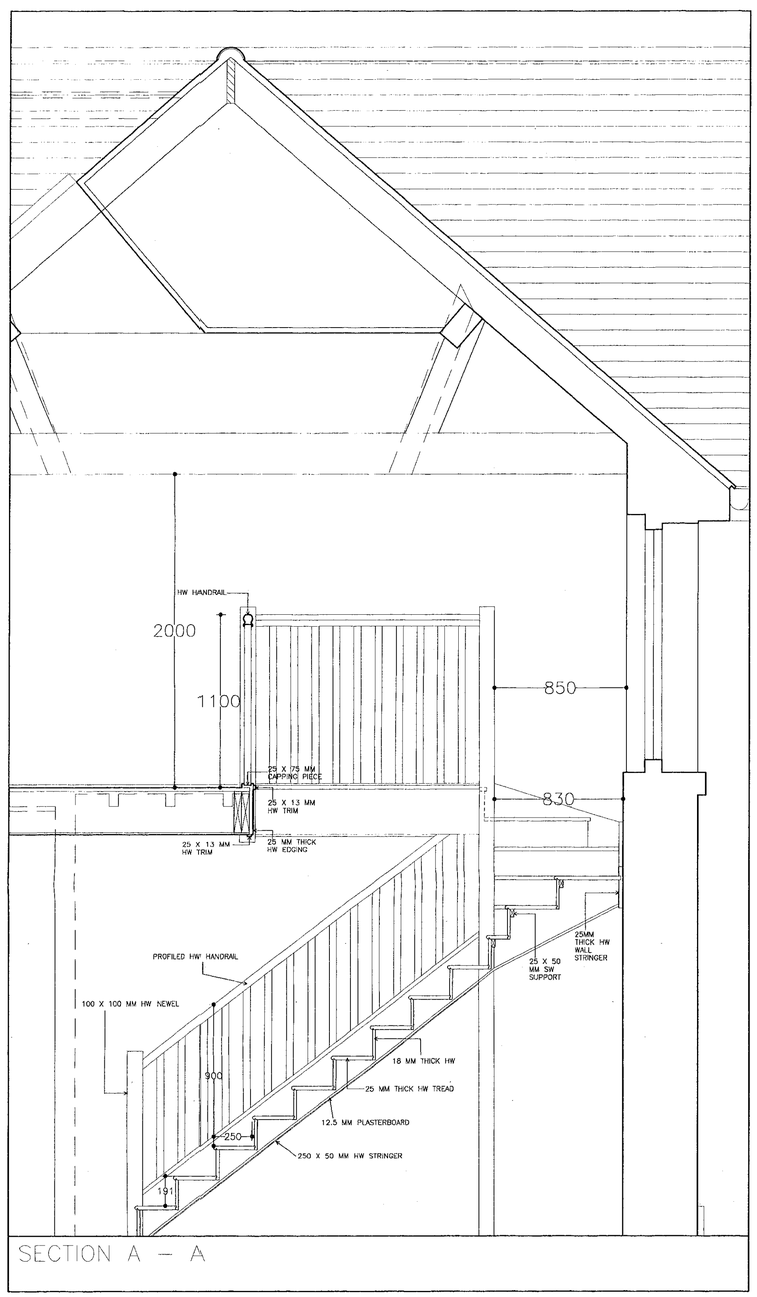

SECTION A – A

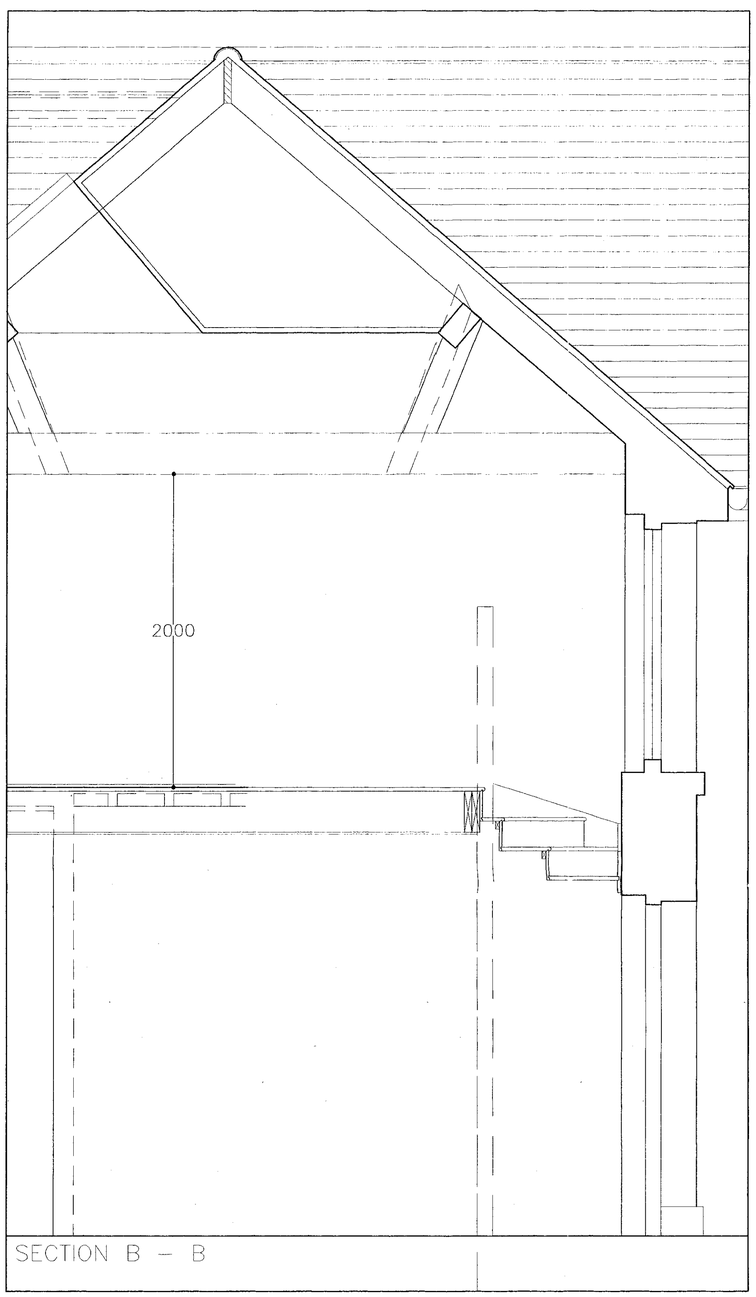

SECTION B – B

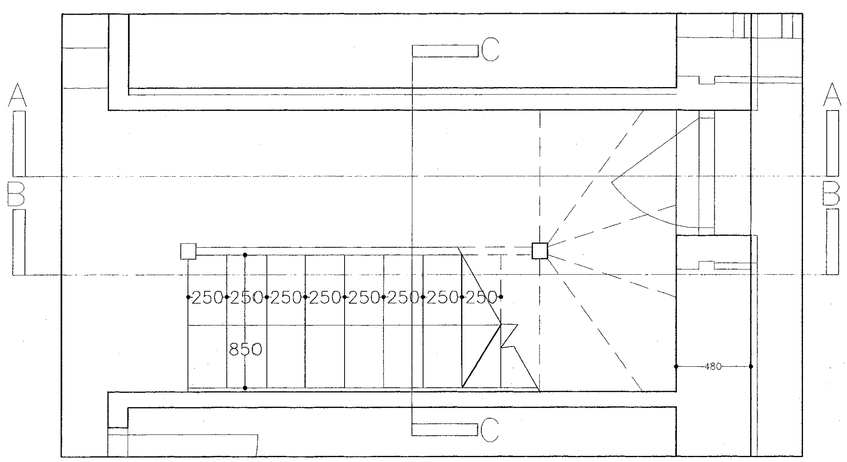

GROUND FLOOR PLAN

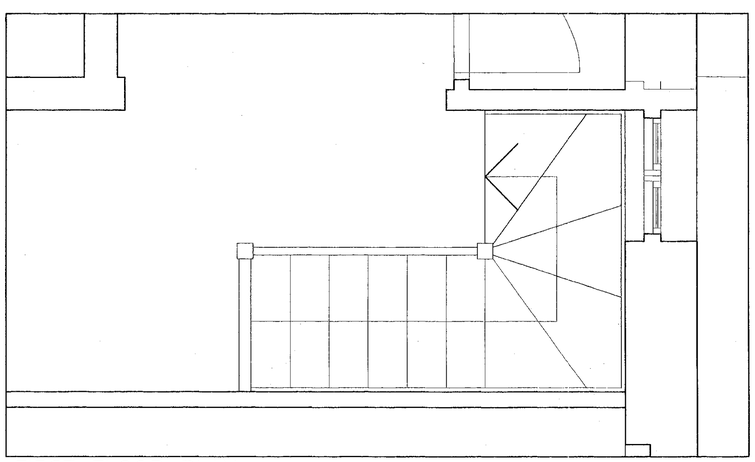

FIRST FLOOR PLAN

REVISIONS

THIS DRAWING SHOULD NOT BE SCALED.

ALL DIMENSIONS TO BE CHECKED ON SITE PRIOR TO CONSTRUCTION.

ANY DISCREPANCIES BETWEEN DIMENSIONED DRAWINGS AND SITE DIMENSIONS SHOULD BE REPORTED TO THE DESIGNERS IMMEDIATELY

RODS TO BE MADE OF ALL JOINERY AND METALWORK AND SUBMITTED PRIOR TO FABRICATION.

ROBIN MOORE EDE & ASSOCIATES

46 ALBEMARLE ST, LONDON W1X 3FE
TEL : 020 7629 6910
FAX : 020 7409 1742
E-MAIL : rme@centrenet.co.uk

Job CULHAM COURT
HENLEY ON THAMES
BERKSHIRE

Title BACK STAIR DETAILS

APPROVED

Date 12.04.01

Drawn AR Check .

Scale 1:20

Dwg no 526 – 031 Rev .

REVISIONS

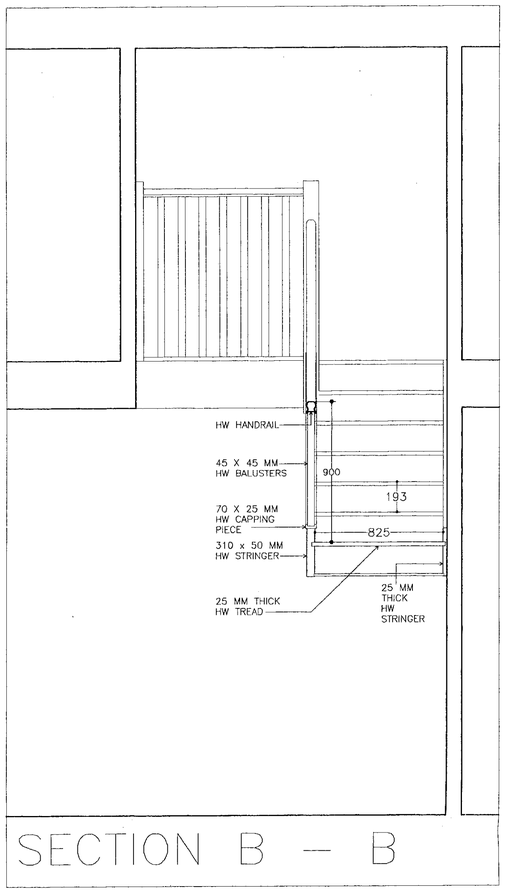

SECTION B – B

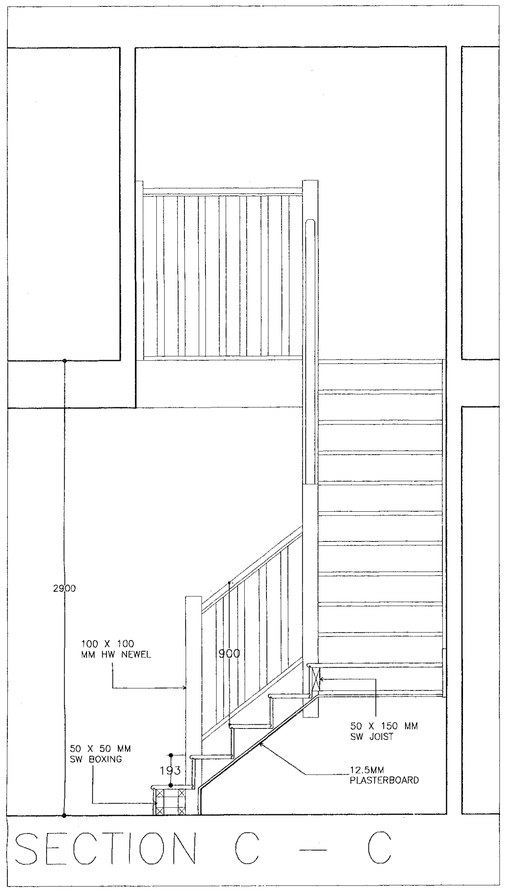

SECTION C – C

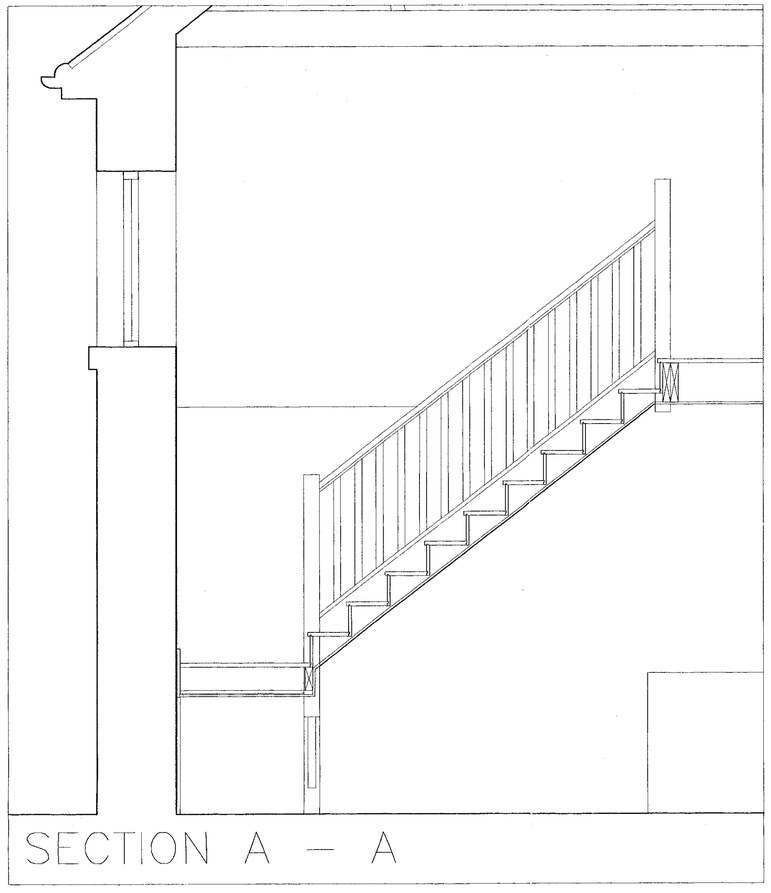

SECTION A – A

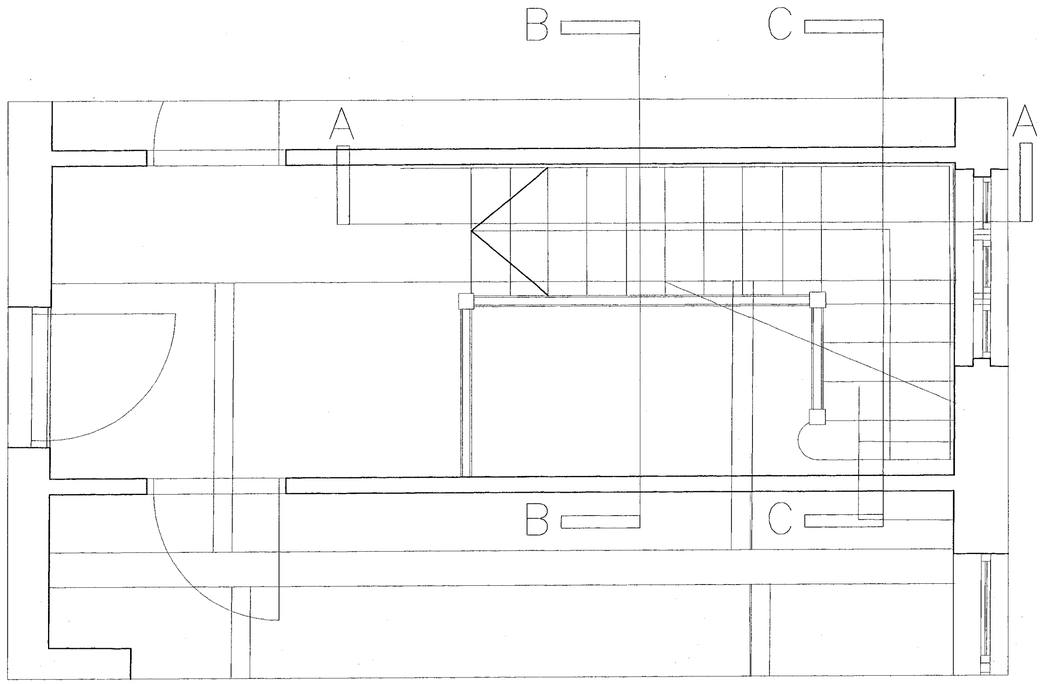

FIRST FLOOR PLAN

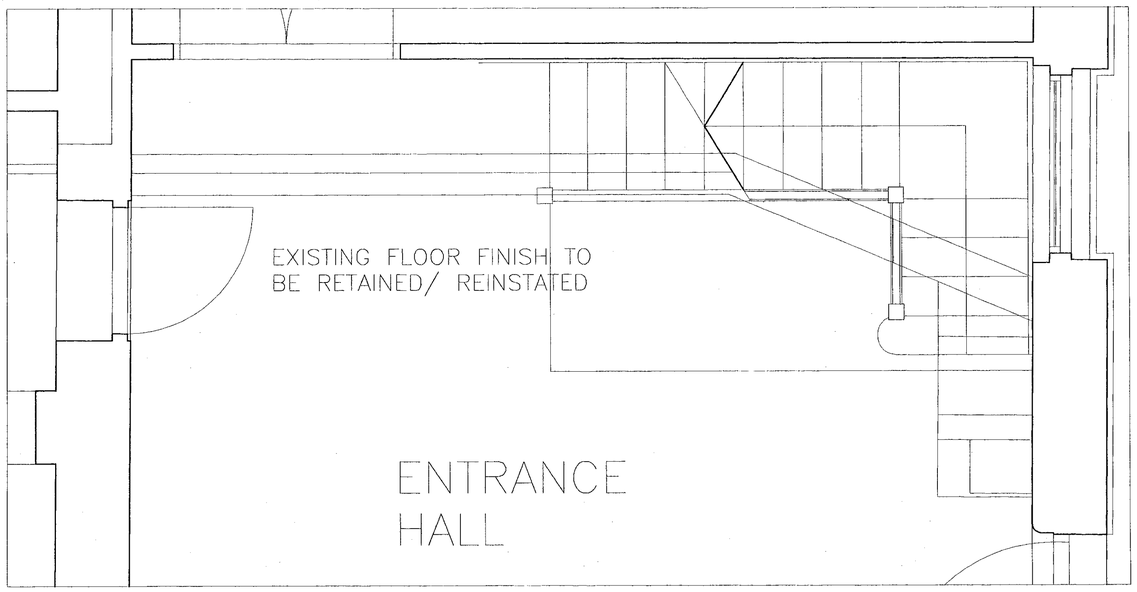

SECOND FLOOR PLAN

THIS DRAWING SHOULD NOT BE SCALED.

ALL DIMENSIONS TO BE CHECKED ON SITE PRIOR TO CONSTRUCTION.

ANY DISCREPANCIES BETWEEN DIMENSIONED DRAWINGS AND SITE DIMENSIONS SHOULD BE REPORTED TO THE DESIGNERS IMMEDIATELY

RODS TO BE MADE OF ALL JOINERY AND METALWORK AND SUBMITTED PRIOR TO FABRICATION.

ROBIN MOORE EDE & ASSOCIATES

46 ALBEMARLE ST, LONDON W1X 3FE

TEL : 020 7629 6910
FAX : 020 7409 1742
E-MAIL : rme@centrenet.co.uk

Job CULHAM COURT
HENLEY ON THAMES
BERKSHIRE

Title ENTRANCE HALL STAIR DETAILS

APPROVED

Date 12.04.01

Drawn AR Check .

Scale 1:20

Dwg no 526 – 032 Rev .

REVISIONS

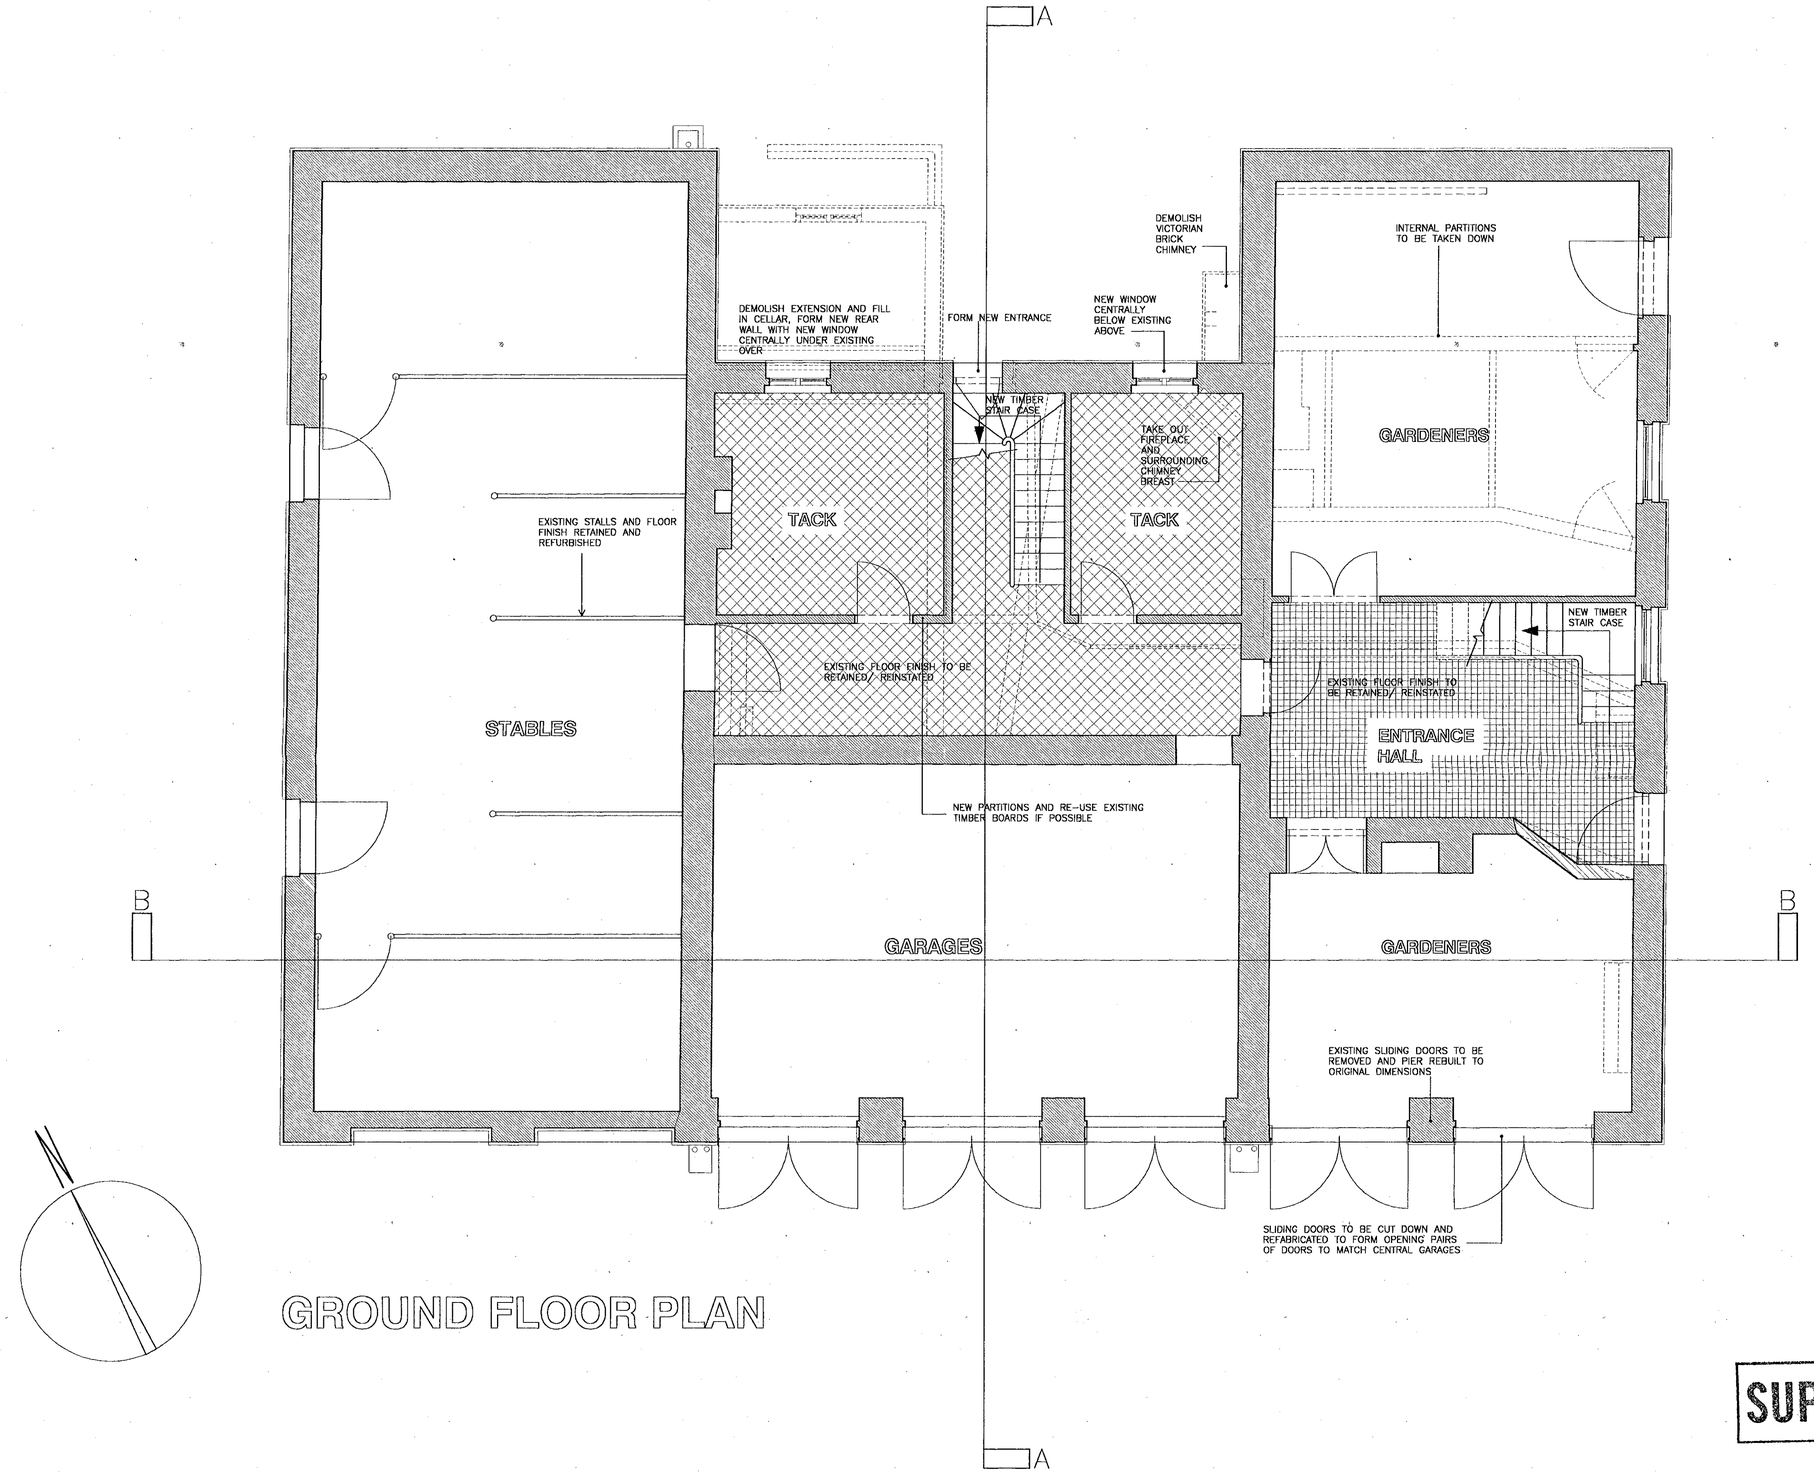

GROUND FLOOR PLAN

28 FEB 2001 3449

SUPERSEDED

THIS DRAWING SHOULD NOT BE SCALED.

ALL DIMENSIONS TO BE CHECKED ON SITE PRIOR TO CONSTRUCTION.

ANY DISCREPANCIES BETWEEN DIMENSIONED DRAWINGS AND SITE DIMENSIONS SHOULD BE REPORTED TO THE DESIGNERS IMMEDIATELY

ROBIN MOORE EDE & ASSOCIATES

46 ALBERMARLE ST, LONDON W1 3FE
TEL : 0171-629-6910
FAX 0171-409-1742

Job	CULHAM COURT HENLEY ON THAMES BERKSHIRE
Title	STABLE BLOCK GROUND FLOOR
Date	JUNE 1998
Drawn	Check
Scale	1:50
Dwg no	496 – S020 Rev .

REVISIONS

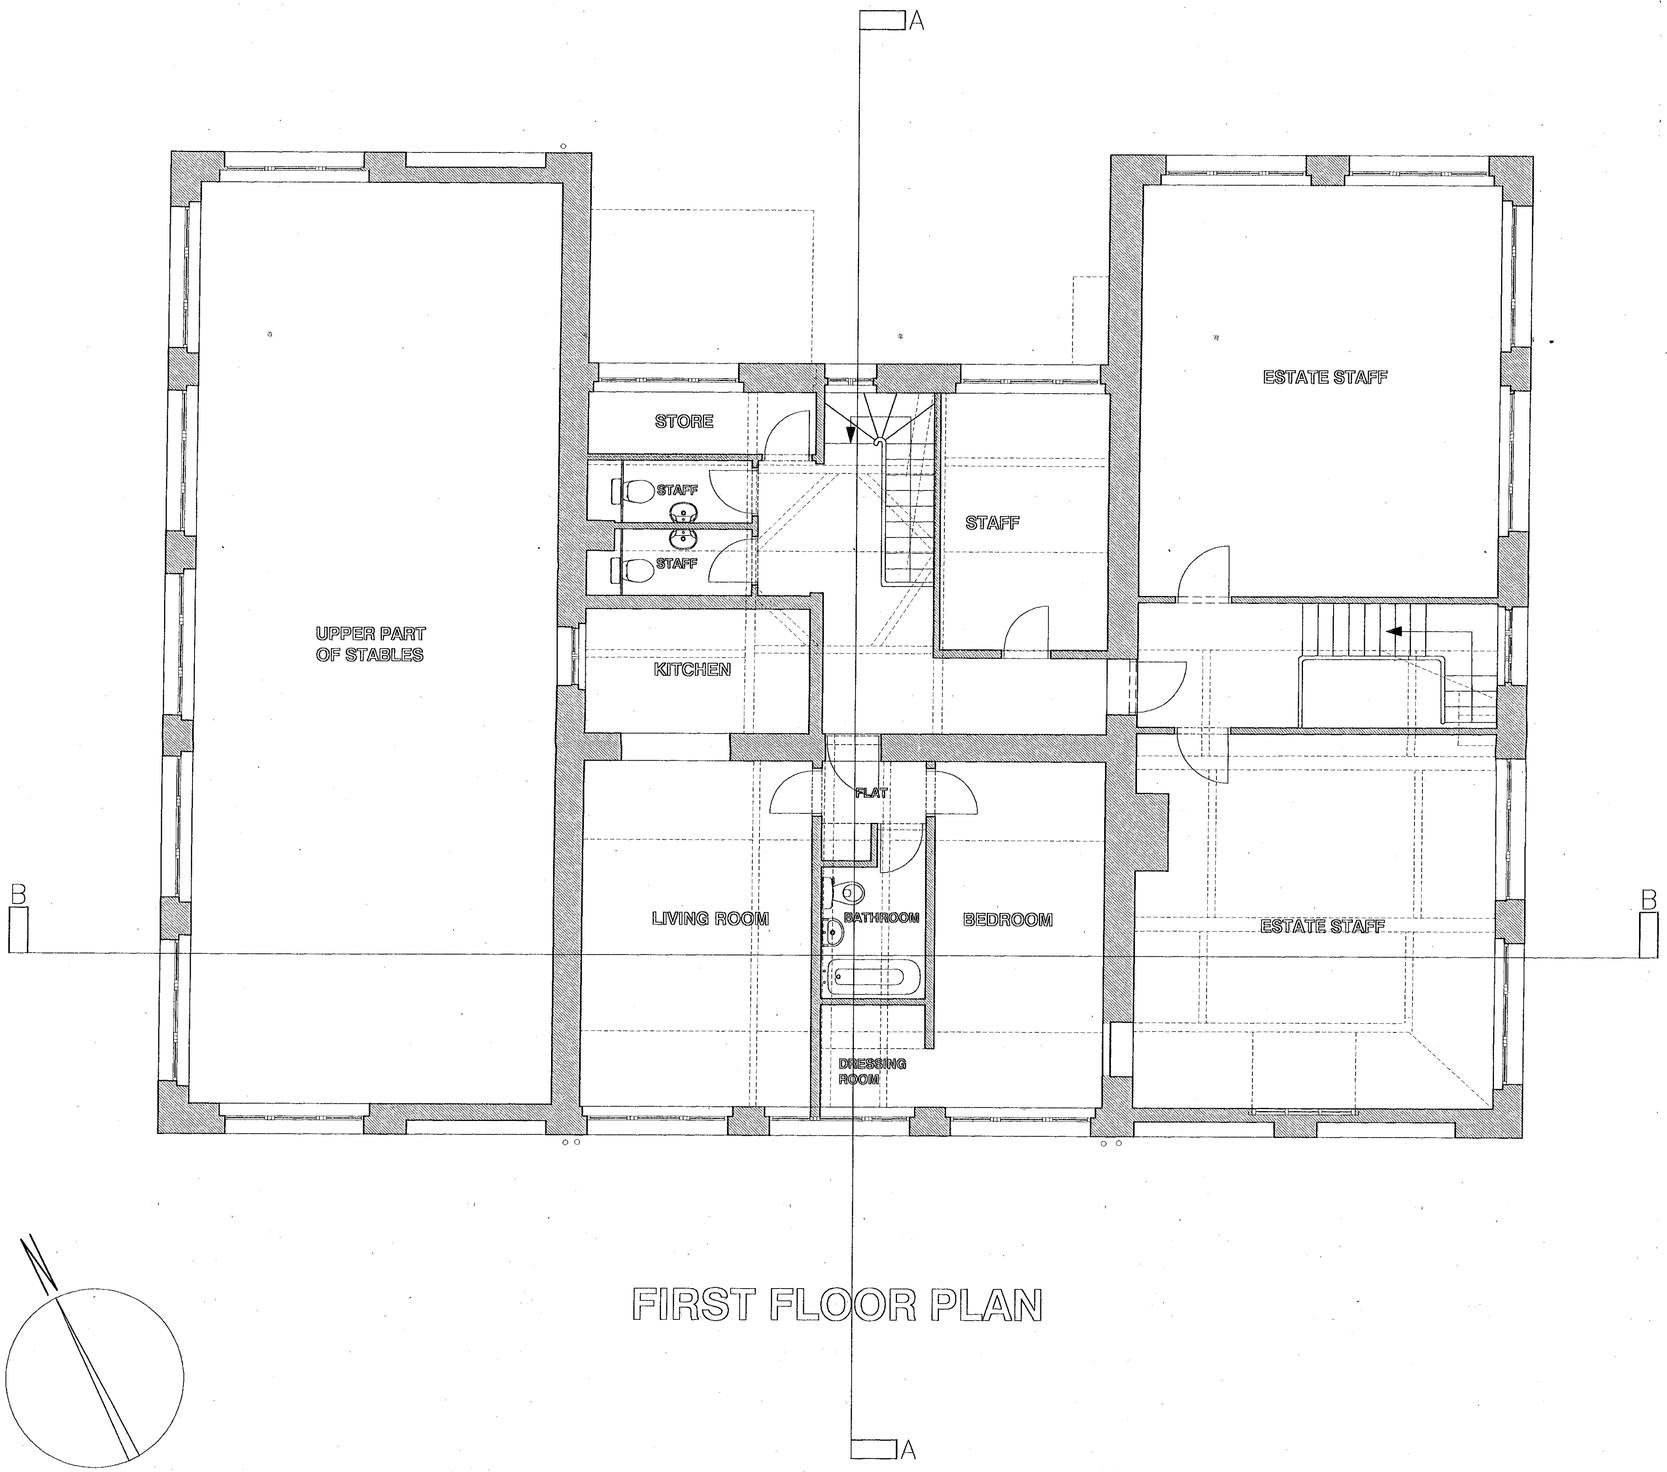

FIRST FLOOR PLAN

7 FEB 2001 3449

SUPERSEDED

THIS DRAWING SHOULD NOT BE SCALED.

ALL DIMENSIONS TO BE CHECKED ON SITE PRIOR TO CONSTRUCTION.

ANY DISCREPANCIES BETWEEN DIMENSIONED DRAWINGS AND SITE DIMENSIONS SHOULD BE REPORTED TO THE DESIGNERS IMMEDIATELY

ROBIN MOORE EDE & ASSOCIATES

46 ALBERMARLE ST, LONDON W1 3FE
TEL : 0171-629-6910
FAX 0171-409-1742

Job	CULHAM COURT HENLEY ON THAMES BERKSHIRE
Title	STABLE BLOCK FIRST FLOOR PLAN
Date	JUNE 1998
Drawn	Check
Scale	1:50
Dwg no	496 – S021 Rev .

REVISIONS

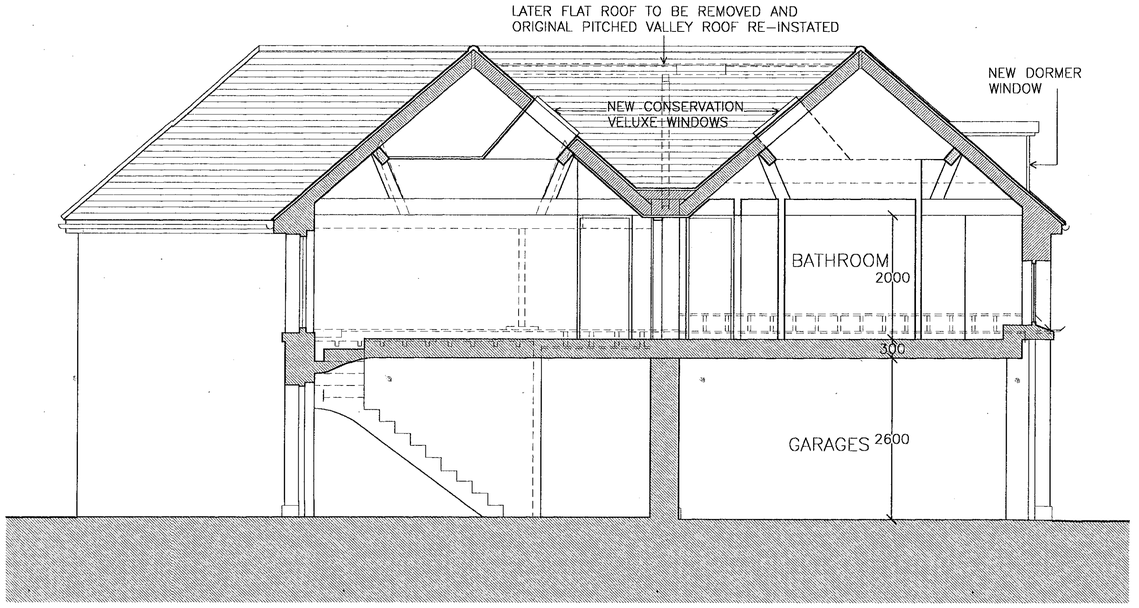

SECTION A – A

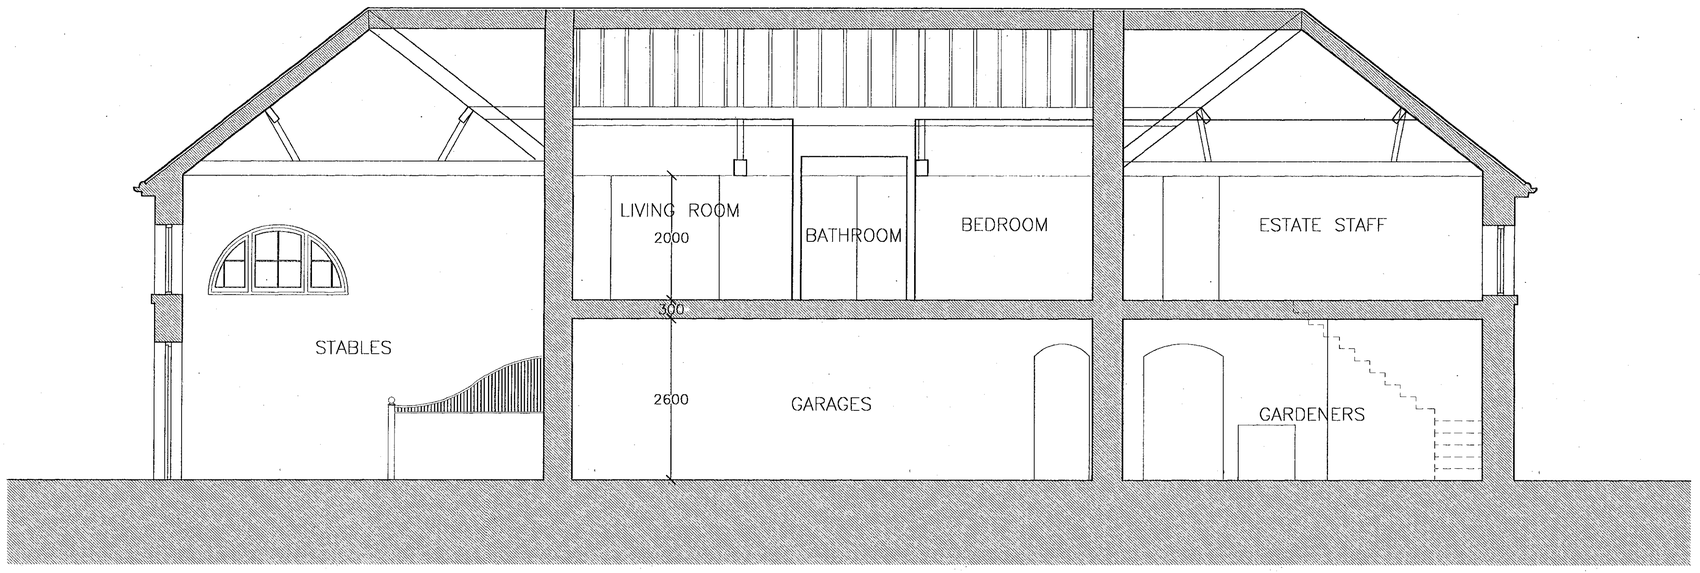

SECTION B – B

28.FEB.2001. 3449

SUPERSEDED

THIS DRAWING SHOULD NOT BE SCALED.

ALL DIMENSIONS TO BE CHECKED ON SITE PRIOR TO CONSTRUCTION.

ANY DISCREPANCIES BETWEEN DIMENSIONED DRAWINGS AND SITE DIMENSIONS SHOULD BE REPORTED TO THE DESIGNERS IMMEDIATELY

ROBIN MOORE EDE & ASSOCIATES

46 ALBERMARLE ST, LONDON W1 3FE
TEL : 0171-629-6910
FAX 0171-409-1742

Job	CULHAM COURT HENLEY ON THAMES BERKSHIRE
Title	STABLE BLOCK SECTIONS
Date	JUNE 1998
Drawn	Check
Scale	1:50
Dwg no	496 – S022. Rev .

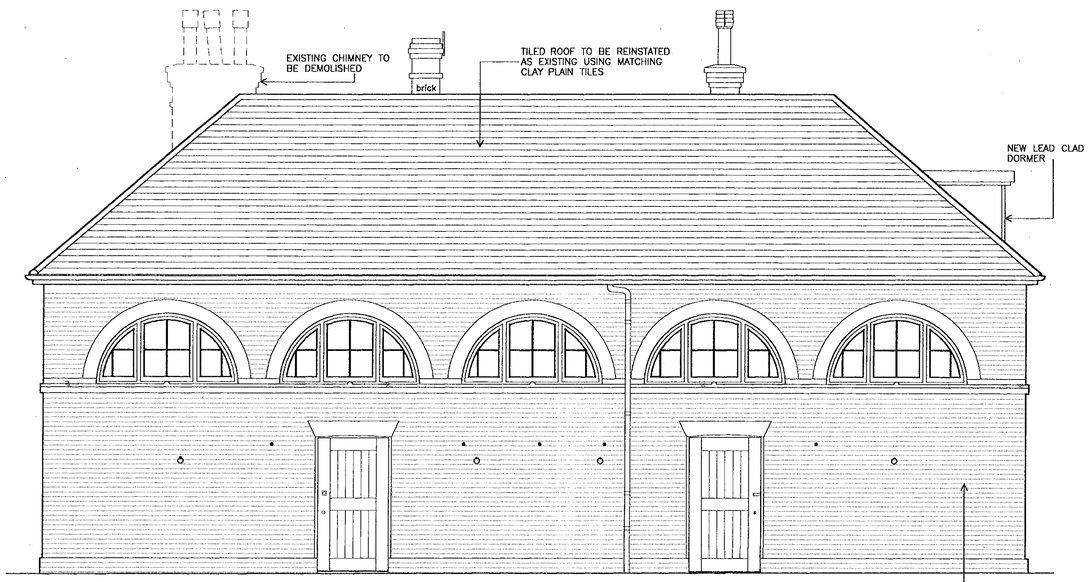

NORTH WEST ELEVATION

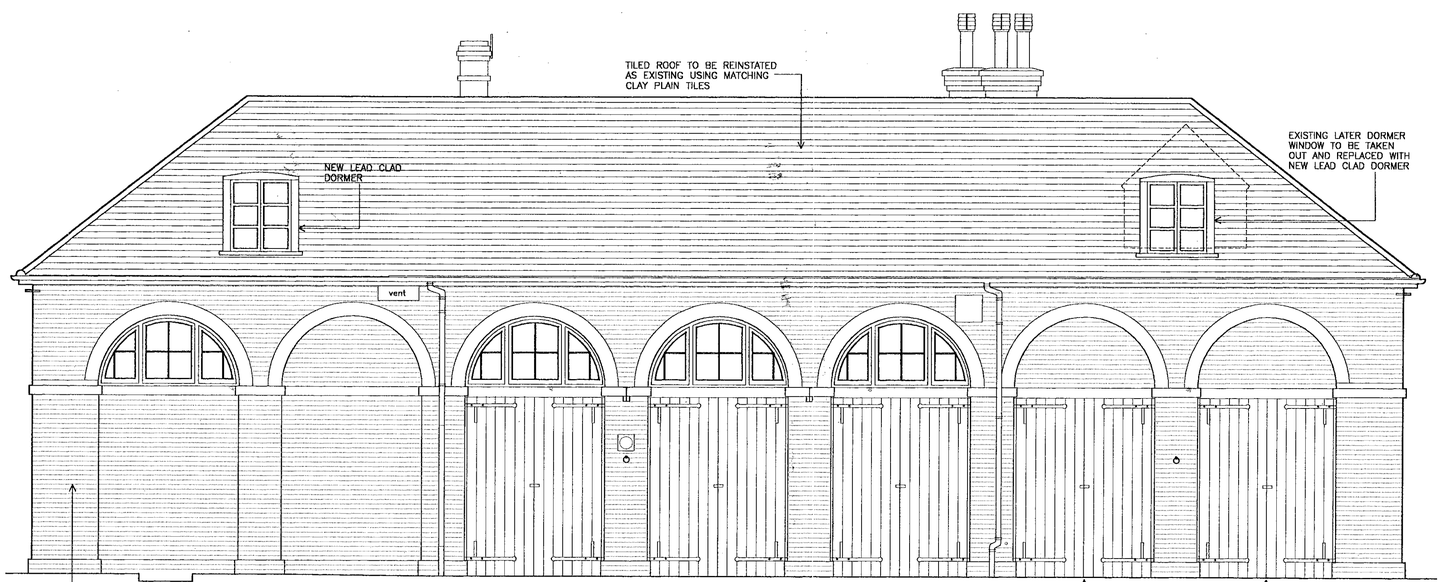

SOUTH WEST ELEVATION

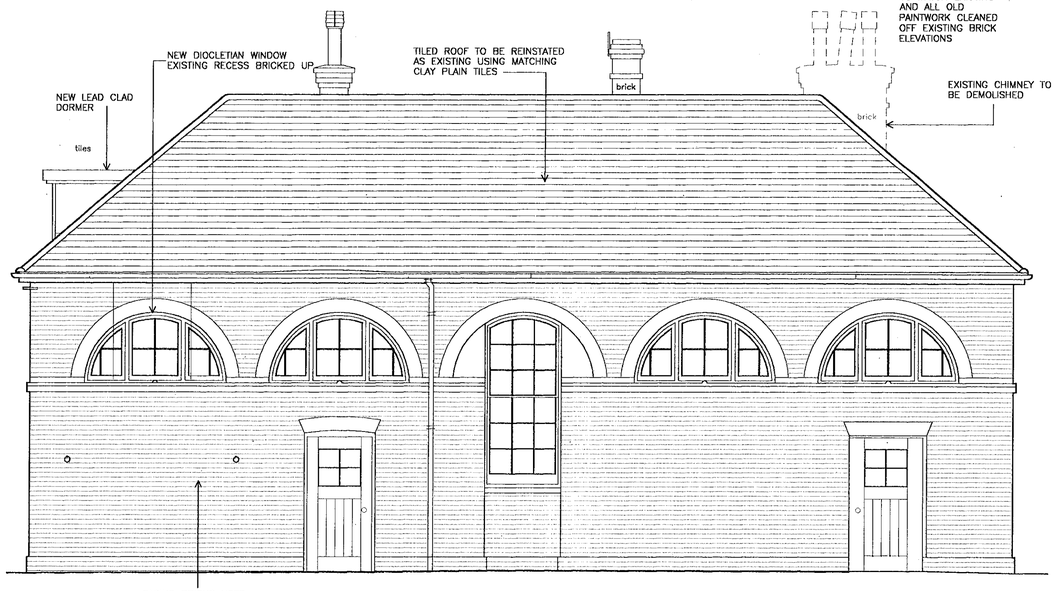

SOUTH EAST ELEVATION



NORTH EAST ELEVATION

28 FEB 2001 21449

THIS DRAWING SHOULD NOT BE SCALED

ALL DIMENSIONS TO BE CHECKED ON SITE PRIOR TO CONSTRUCTION.

ANY DISCREPANCIES BETWEEN DIMENSIONED DRAWINGS AND SITE DIMENSIONS SHOULD BE REPORTED TO THE DESIGNERS IMMEDIATELY

SUPERSEDED

REVISIONS

ROBIN MOORE EDE & ASSOCIATES

46 ALBEMARLE ST, LONDON W1X 3FE
TEL : 0171-629-6910
FAX : 0171-409-1742

Job	CULHAM COURT HENLEY ON THAMES BERKSHIRE
Title	STABLE BLOCK ELEVATIONS
Date	JAN 2001
Drawn	Check
Scale	1:50
Dwg no	496 – SB023 Rev .