REVISIONS

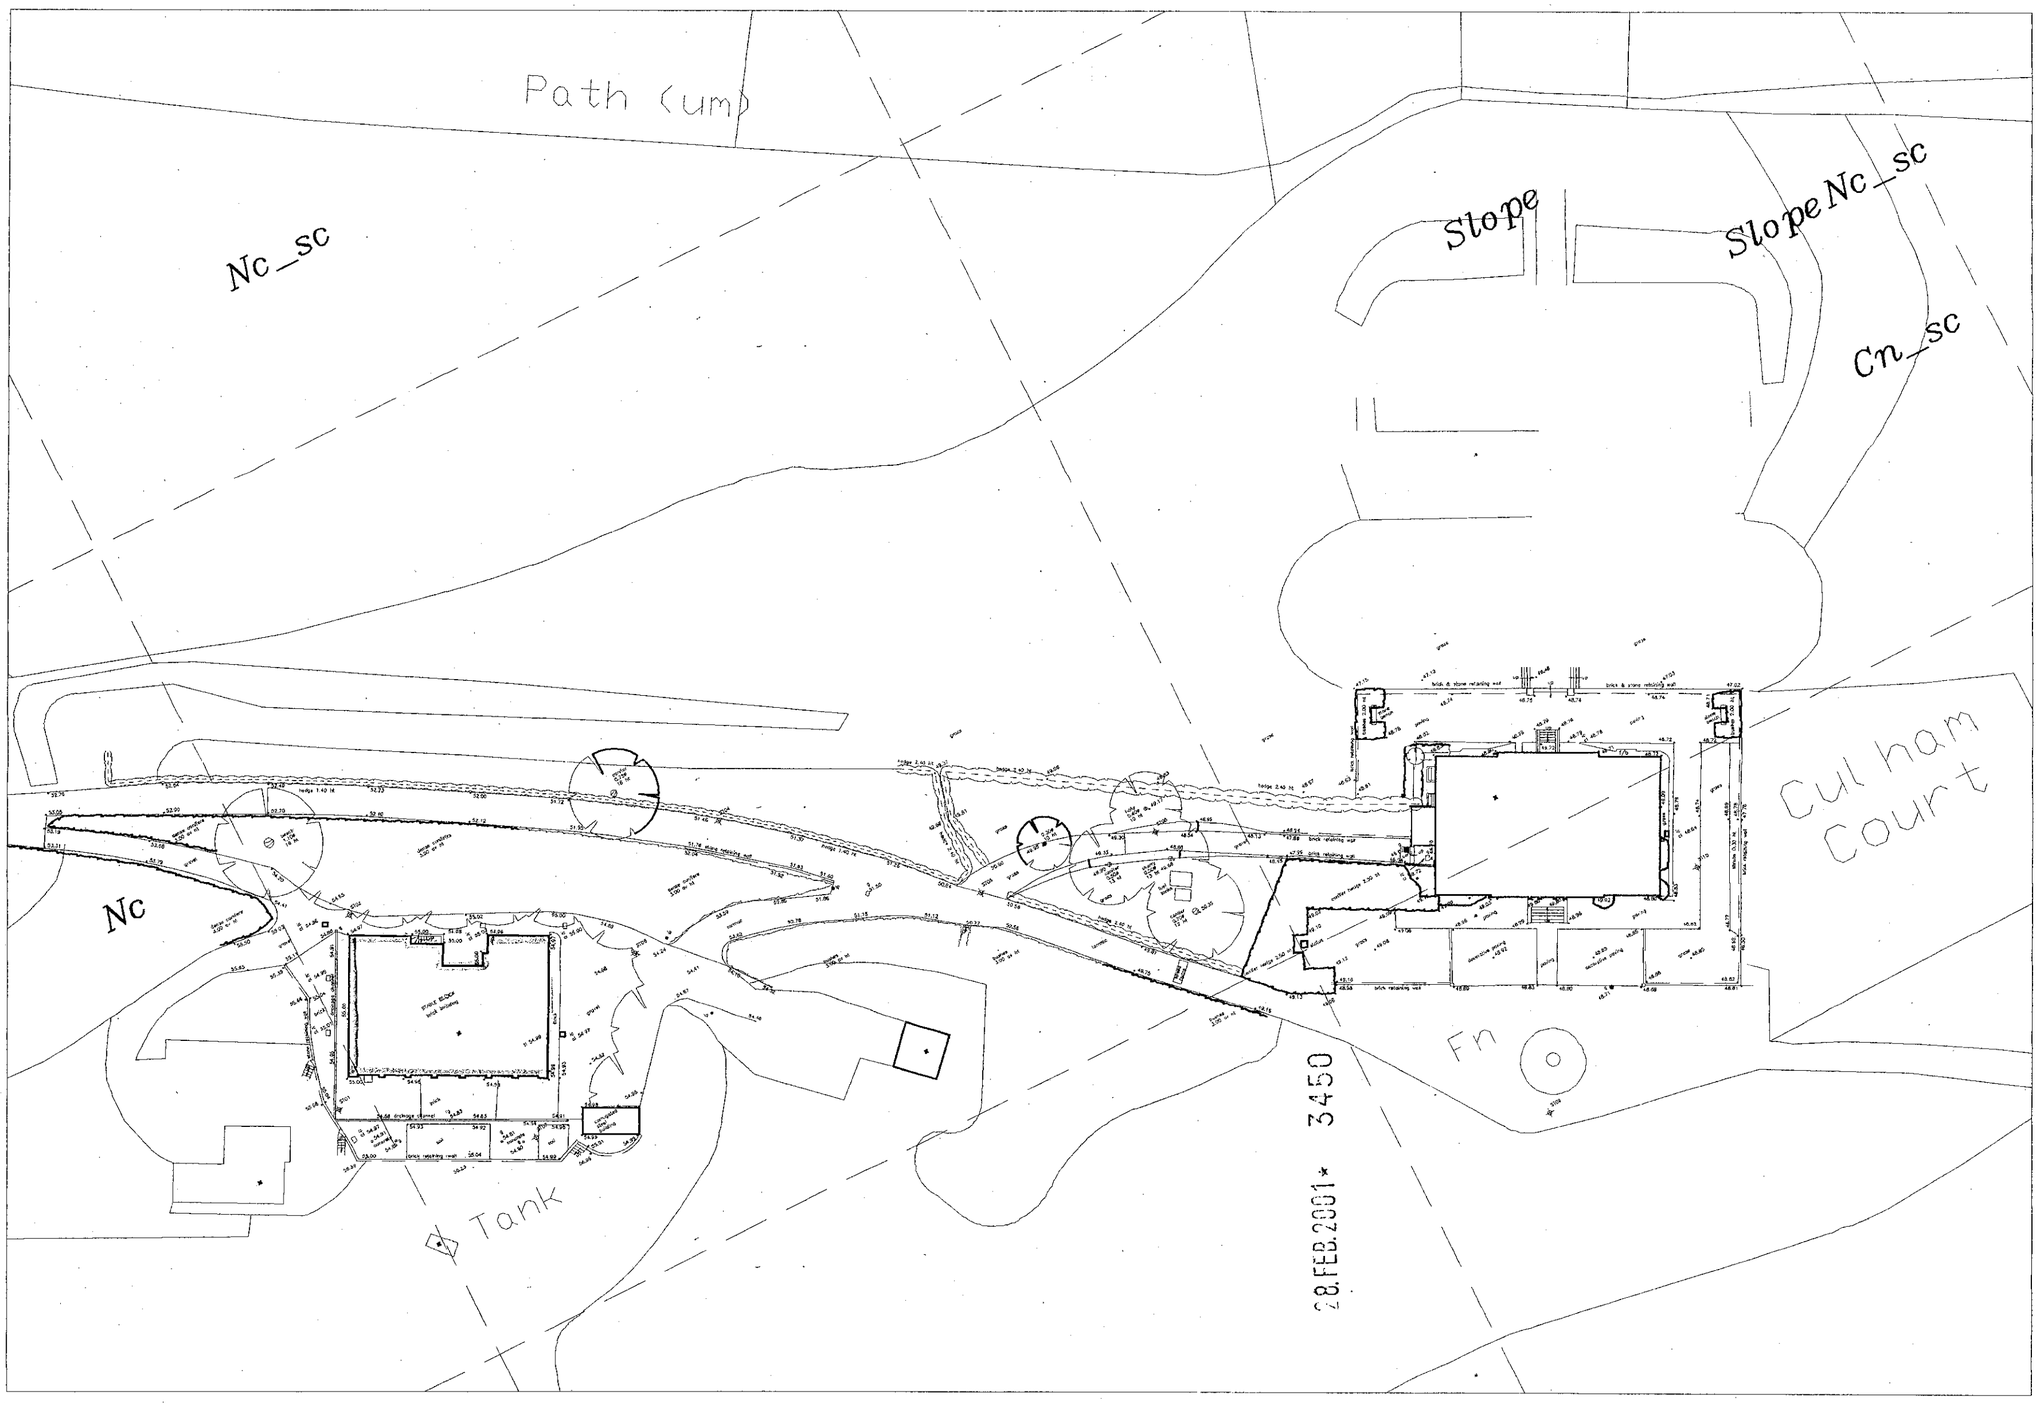

APPROVED

THIS DRAWING SHOULD NOT BE SCALED.

ALL DIMENSIONS TO BE CHECKED ON SITE PRIOR TO CONSTRUCTION.

ANY DISCREPANCIES BETWEEN DIMENSIONED DRAWINGS AND SITE DIMENSIONS SHOULD BE REPORTED TO THE DESIGNERS IMMEDIATELY

ROBIN MOORE EDE & ASSOCIATES

46 ALBERMARLE ST, LONDON W1 3FE
TEL : 0171-629-6910
FAX 0171-409-1742

Job	CULHAM COURT HENLY ON THAMES BUCKINGHAMSHIRE
Title	SITE LOCATION PLAN (DETAIL)
Date	JUNE 1998
Drawn	**Check**
Scale	1:500
Dwg no	496 – 016 Rev .

REVISIONS

28.FEB.2001* 3450

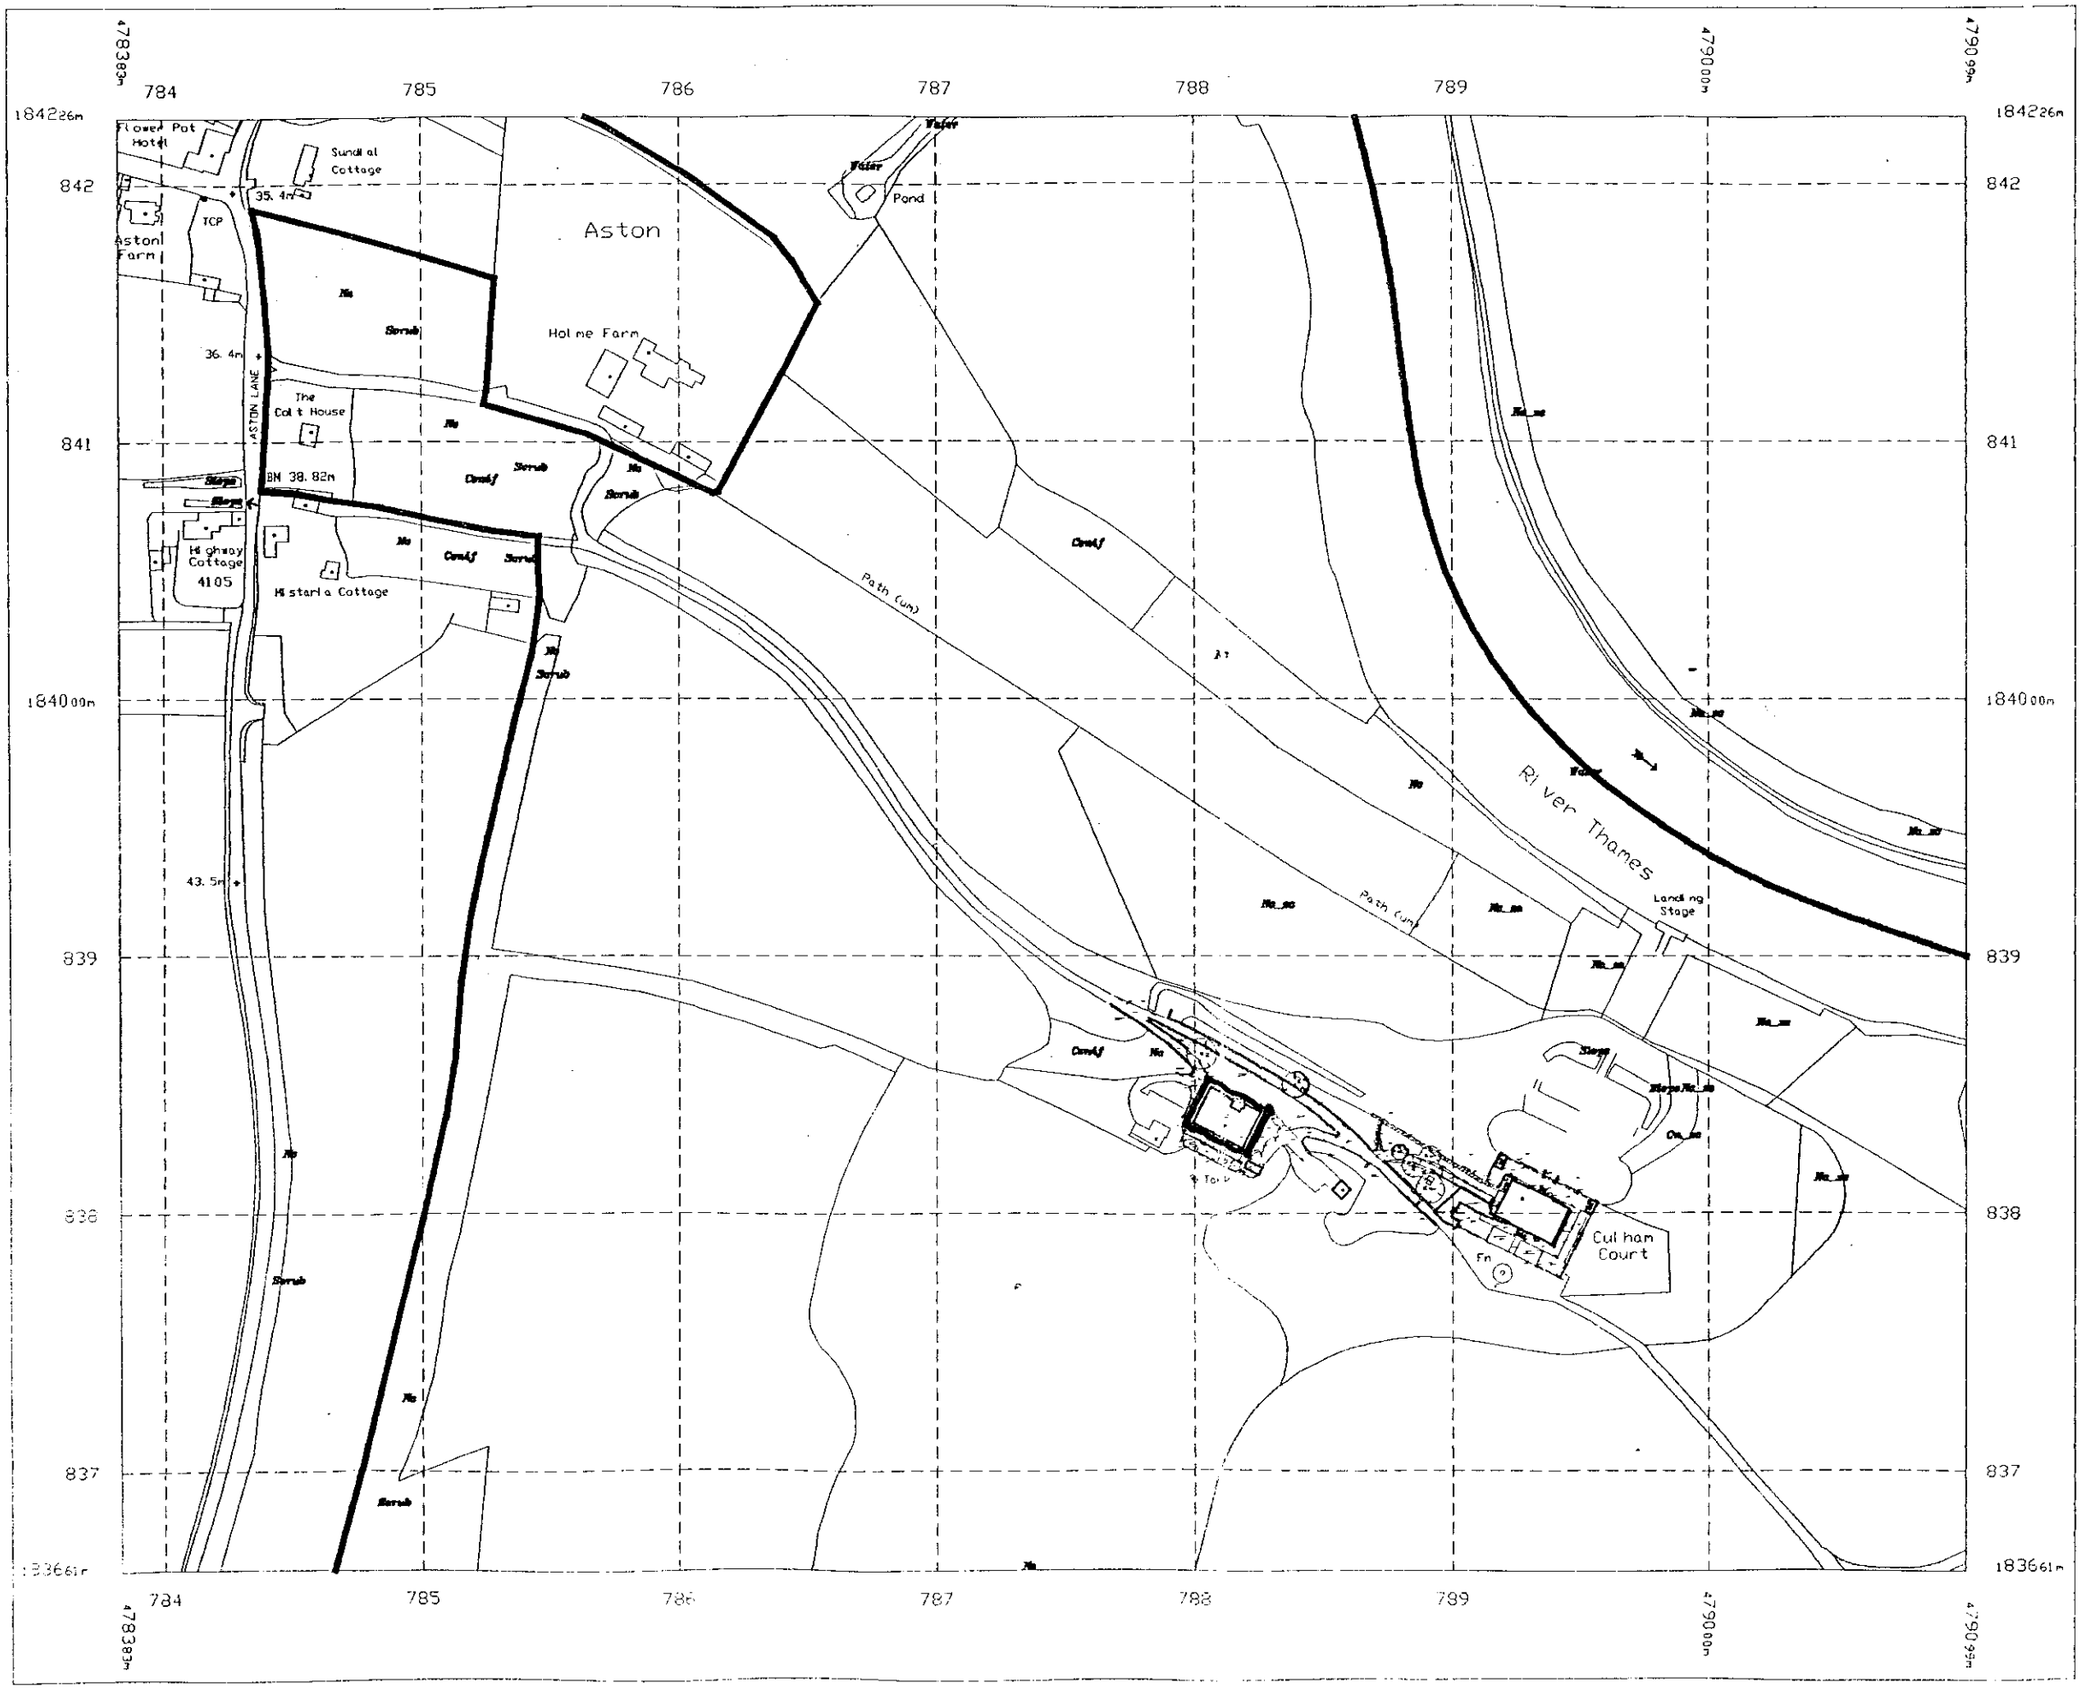

APPROVED

THIS DRAWING SHOULD NOT BE SCALED.

ALL DIMENSIONS TO BE CHECKED ON SITE PRIOR TO CONSTRUCTION.

ANY DISCREPANCIES BETWEEN DIMENSIONED DRAWINGS AND SITE DIMENSIONS SHOULD BE REPORTED TO THE DESIGNERS IMMEDIATELY

ROBIN MOORE EDE & ASSOCIATES

46 ALBERMARLE ST, LONDON W1 3FE
TEL : 0171-629-6910
FAX 0171-409-1742

Job	CULHAM COURT HENLY ON THAMES BUCKINGHAMSHIRE
Title	LOCATION PLAN
Date	JUNE 1998
Drawn	Check
Scale	1:2500
Dwg no	496 - 015 Rev .

REVISIONS

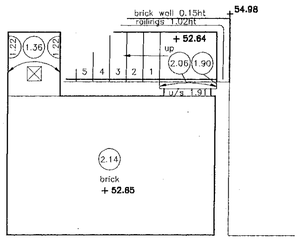

BASEMENT FLOOR PLAN

1/50.

ALL LEVELS ARE IN METRES RELATED TO AN ORDNANCE SURVEY BENCH MARK LOCATED ON A BRICK WALL OF HIGHWAY COTTAGE , ASTON LANE , ASTON (value 38.82m)

sh	sill to head height
fs	floor to sill height
u/s	underside height
t/s	topside height
dh	door height
fb	floorboard direction
conc	concrete
rl	roof light
cup'd	cupboard
fp	fireplace
svp	soil and vent pipe
rwp	rain water pipe
(3.17)	room height
←	roof slope

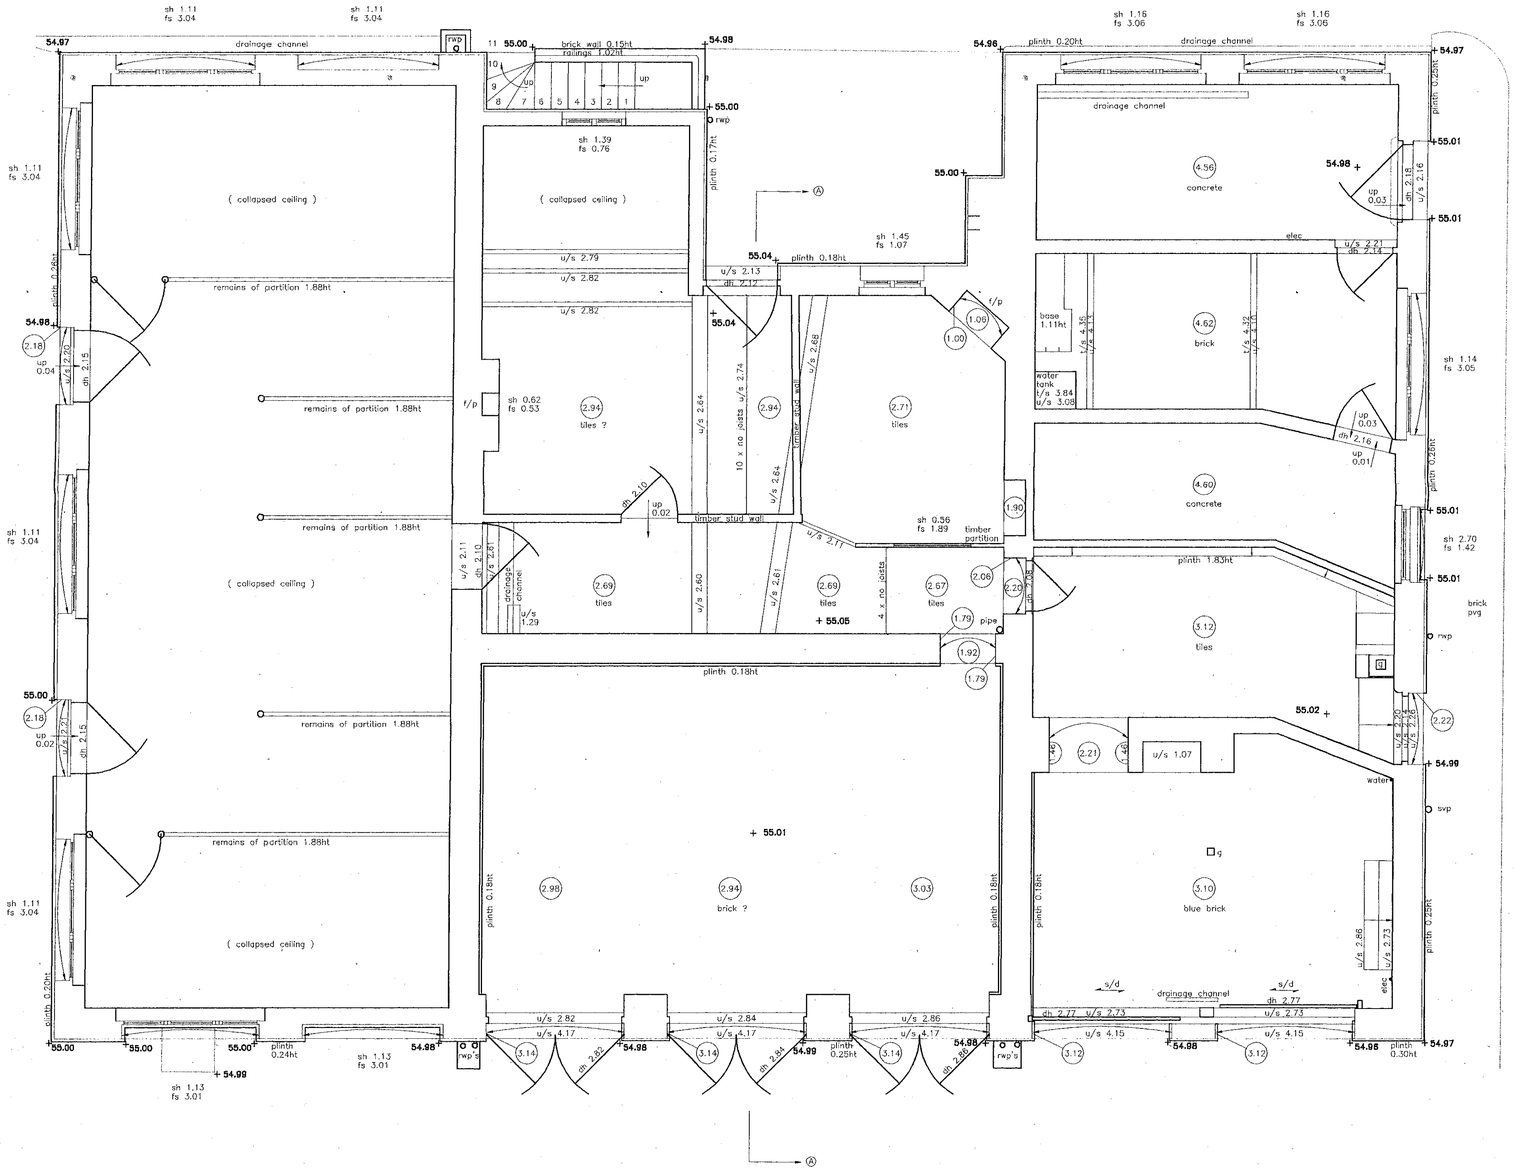

APPROVED

THIS DRAWING SHOULD NOT BE SCALED.

ALL DIMENSIONS TO BE CHECKED ON SITE PRIOR TO CONSTRUCTION.

ANY DISCREPANCIES BETWEEN DIMENSIONED DRAWINGS AND SITE DIMENSIONS SHOULD BE REPORTED TO THE DESIGNERS IMMEDIATELY

ROBIN MOORE EDE & ASSOCIATES

46 ALBERMARLE ST, LONDON W1 3FE
TEL : 0171-629-6910
FAX 0171-409-1742

Job	CULHAM COURT HENLEY ON THAMES BERKSHIRE
Title	STABLE BLOCK (SURVEY) GROUND FLOOR
Date	JUNE 1998
Drawn	Check
Scale	1:50
Dwg no	496 – S010 Rev .

REVISIONS

1/50.

ALL LEVELS ARE IN METRES RELATED TO AN ORDNANCE SURVEY BENCH MARK LOCATED ON A BRICK WALL OF HIGHWAY COTTAGE , ASTON LANE , ASTON (value 38.82m)

sh	sill to head height
fs	floor to sill height
u/s	underside height
t/s	topside height
dh	door height
f/b	floorboard direction
conc	concrete
rl	roof light
cup'd	cupboard
fp	fireplace
svp	soil and vent pipe
rwp	rain water pipe
(3.17)	room height
	roof slope

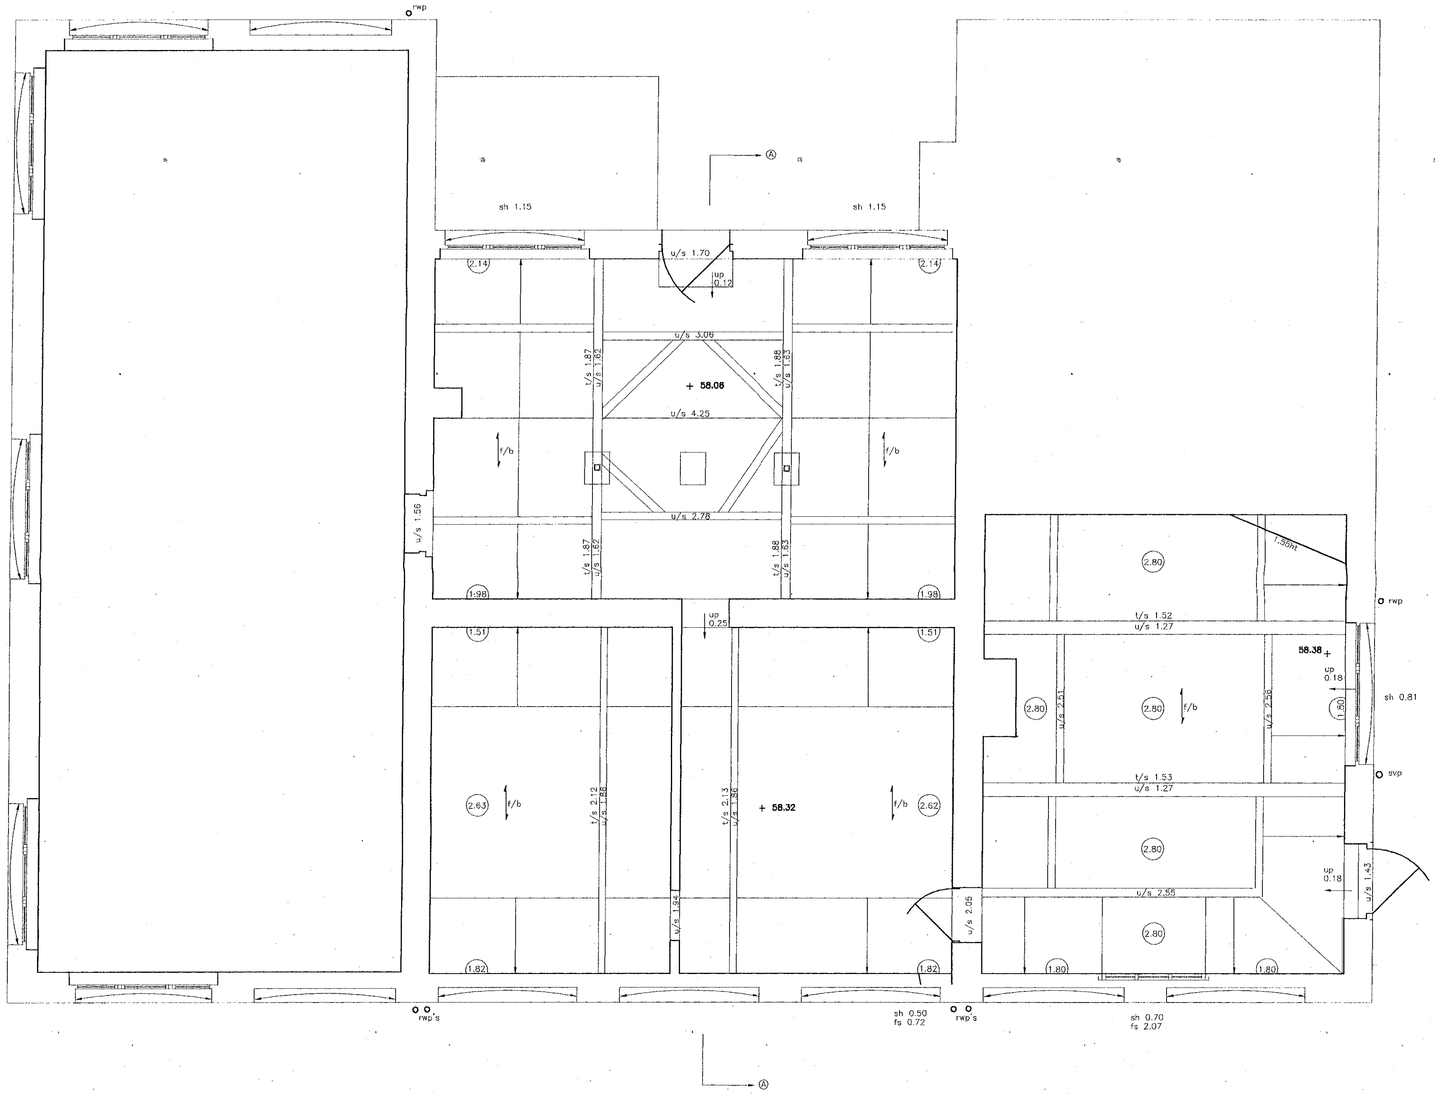

28.FEB.2001 3450

APPROVED

THIS DRAWING SHOULD NOT BE SCALED.

ALL DIMENSIONS TO BE CHECKED ON SITE PRIOR TO CONSTRUCTION.

ANY DISCREPANCIES BETWEEN DIMENSIONED DRAWINGS AND SITE DIMENSIONS SHOULD BE REPORTED TO THE DESIGNERS IMMEDIATELY

ROBIN MOORE EDE & ASSOCIATES

46 ALBERMARLE ST, LONDON W1 3FE
TEL : 0171-629-6910
FAX 0171-409-1742

Job	CULHAM COURT HENLEY ON THAMES BERKSHIRE
Title	STABLE BLOCK (SURVEY) FIRST FLOOR PLAN
Date	JUNE 1998
Drawn	Check
Scale	1:50
Dwg no	496 – S0.11 Rev

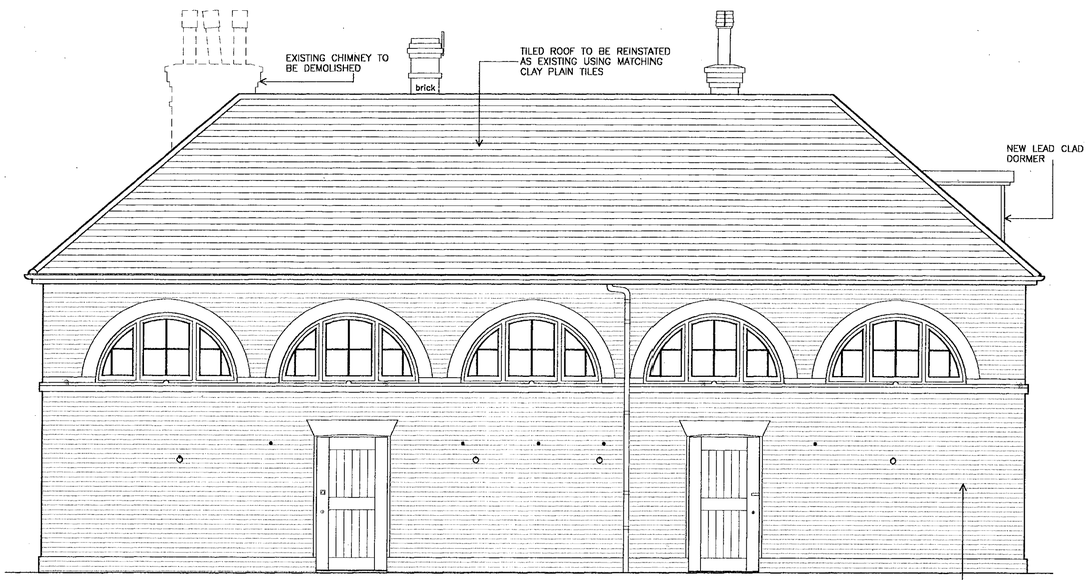

NORTH WEST ELEVATION



SOUTH WEST ELEVATION

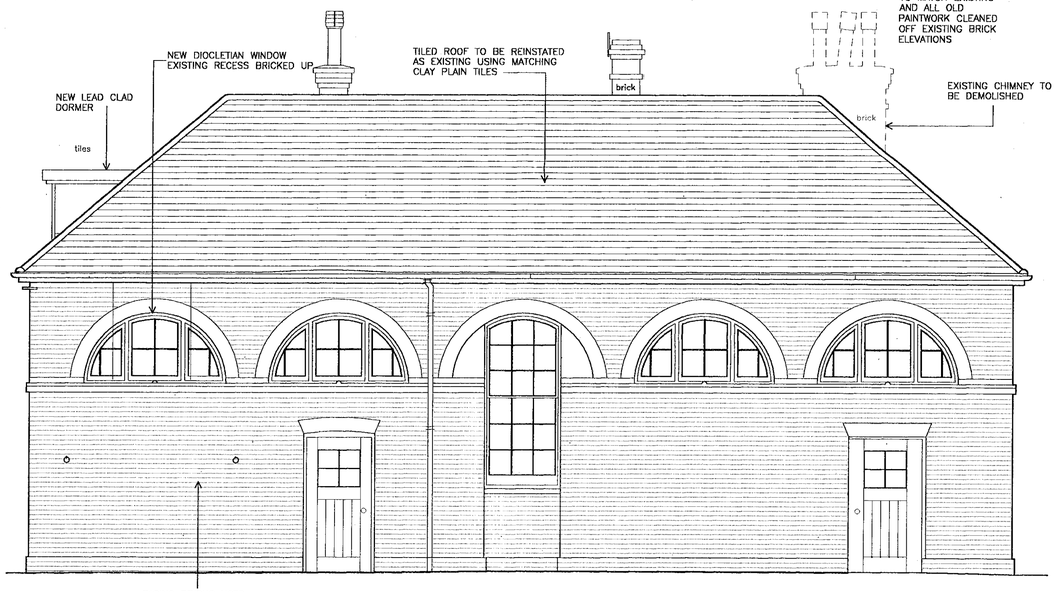

SOUTH EAST ELEVATION



NORTH EAST ELEVATION

28.FEB.2001* 5450

THIS DRAWING SHOULD NOT BE SCALED.

ALL DIMENSIONS TO BE CHECKED ON SITE PRIOR TO CONSTRUCTION.

ANY DISCREPANCIES BETWEEN DIMENSIONED DRAWINGS AND SITE DIMENSIONS SHOULD BE REPORTED TO THE DESIGNERS IMMEDIATELY

SUPERSEDED

REVISIONS

ROBIN MOORE EDE & ASSOCIATES

46 ALBEMARLE ST, LONDON W1X 3FE
TEL : 0171-629-6910
FAX : 0171-409-1742

Job	CULHAM COURT HENLEY ON THAMES BERKSHIRE
Title	STABLE BLOCK ELEVATIONS
Date	JAN 2001
Drawn	Check
Scale	1:50
Dwg no	496 – SB023 Rev .

REVISIONS

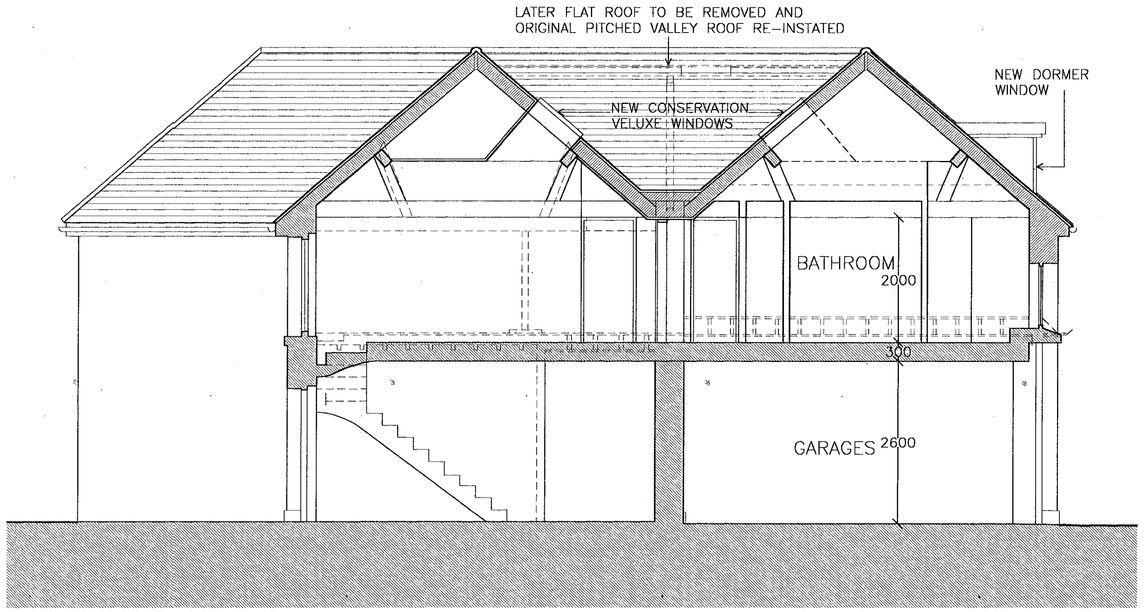

SECTION A – A

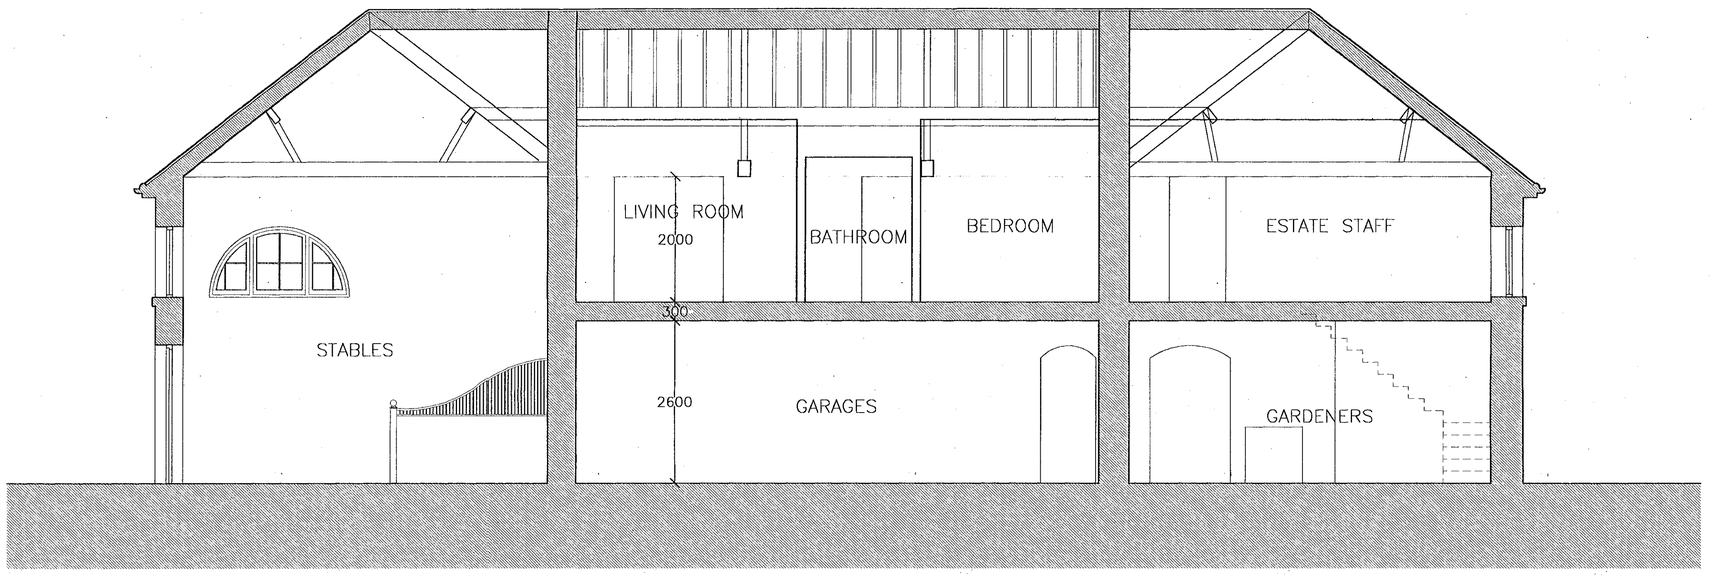

SECTION B – B

28.FEB.2001* 3450

SUPERSEDED

THIS DRAWING SHOULD NOT BE SCALED.

ALL DIMENSIONS TO BE CHECKED ON SITE PRIOR TO CONSTRUCTION.

ANY DISCREPANCIES BETWEEN DIMENSIONED DRAWINGS AND SITE DIMENSIONS SHOULD BE REPORTED TO THE DESIGNERS IMMEDIATELY

ROBIN MOORE EDE & ASSOCIATES

46 ALBERMARLE ST, LONDON W1 3FE
TEL : 0171-629-6910
FAX 0171-409-1742

Job	CULHAM COURT HENLEY ON THAMES BERKSHIRE
Title	STABLE BLOCK SECTIONS
Date	JUNE 1998
Drawn	Check
Scale	1:50
Dwg no	496 – S022 Rev .

REVISIONS

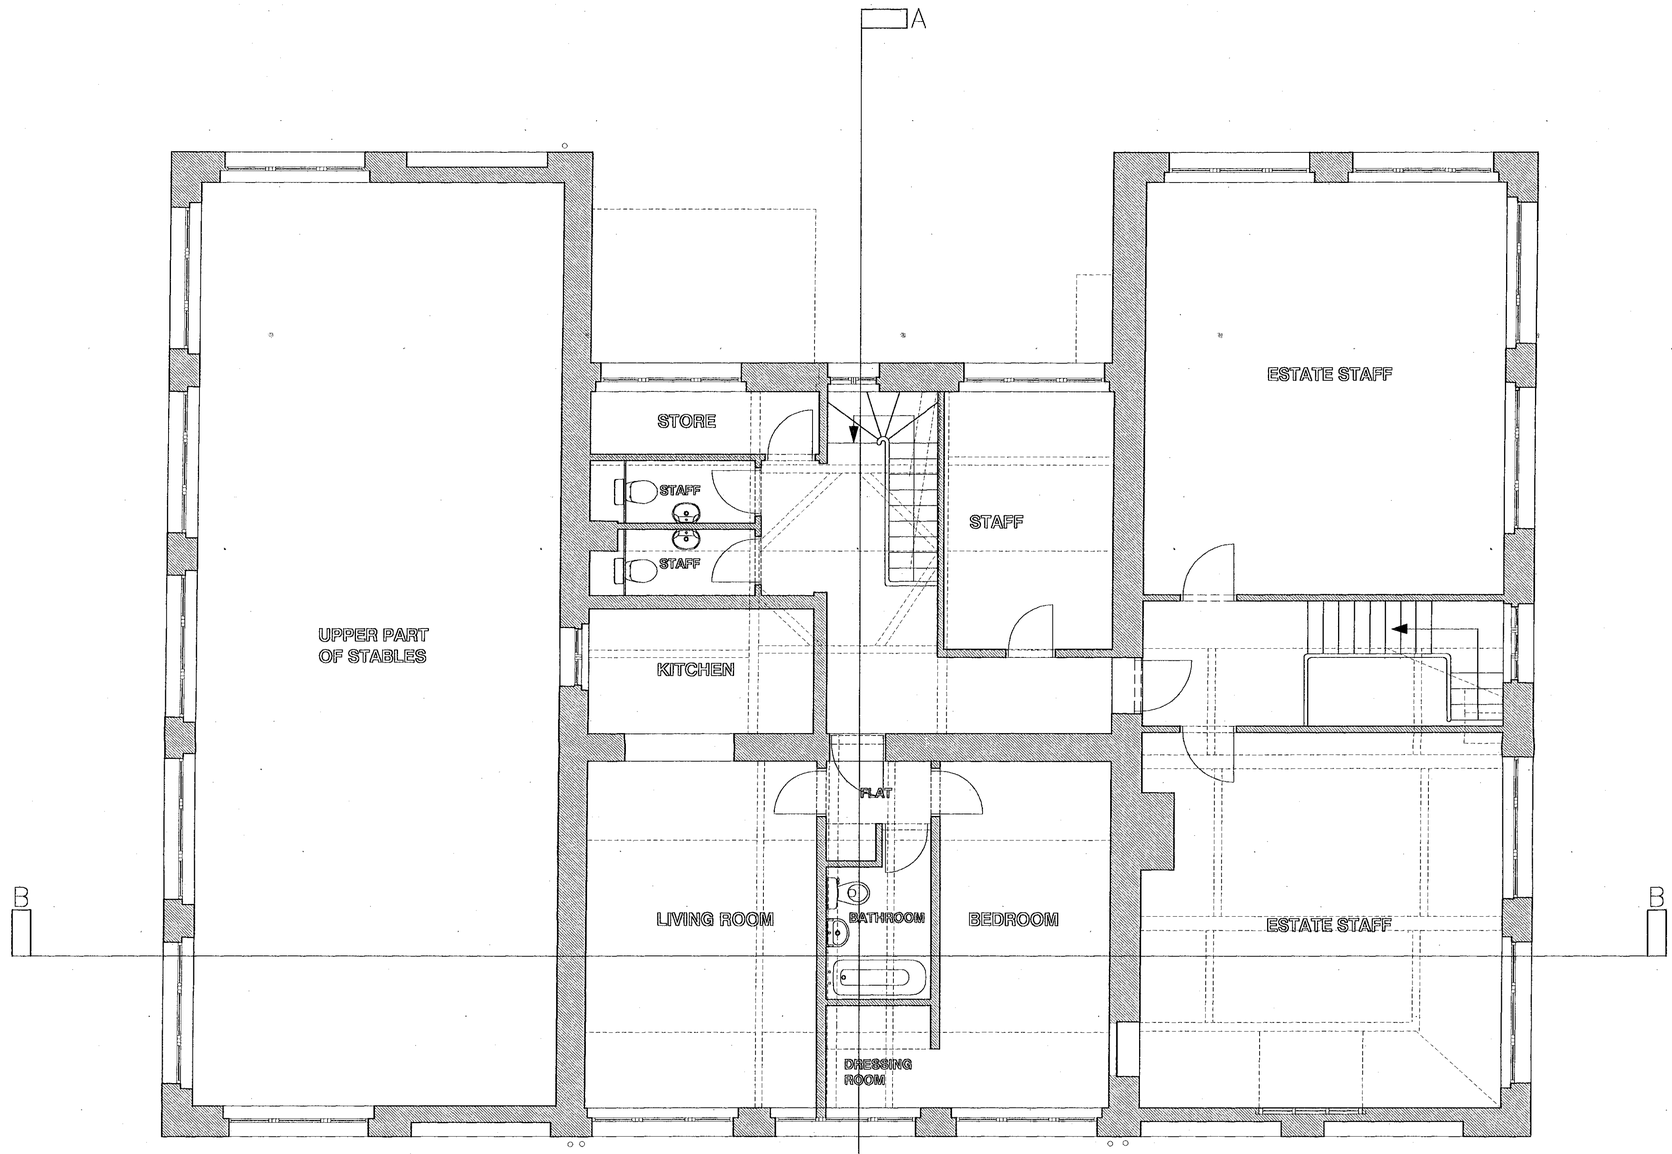

FIRST FLOOR PLAN

3450

SUPERSEDED

THIS DRAWING SHOULD NOT BE SCALED.

ALL DIMENSIONS TO BE CHECKED ON SITE PRIOR TO CONSTRUCTION.

ANY DISCREPANCIES BETWEEN DIMENSIONED DRAWINGS AND SITE DIMENSIONS SHOULD BE REPORTED TO THE DESIGNERS IMMEDIATELY

ROBIN MOORE EDE & ASSOCIATES

46 ALBERMARLE ST, LONDON W1 3FE
TEL : 0171-629-6910
FAX 0171-409-1742

Job	CULHAM COURT HENLEY ON THAMES BERKSHIRE.
Title	STABLE BLOCK FIRST FLOOR PLAN
Date	JUNE 1998
Drawn	Check
Scale	1:50
Dwg no	496 – S021 Rev .

REVISIONS

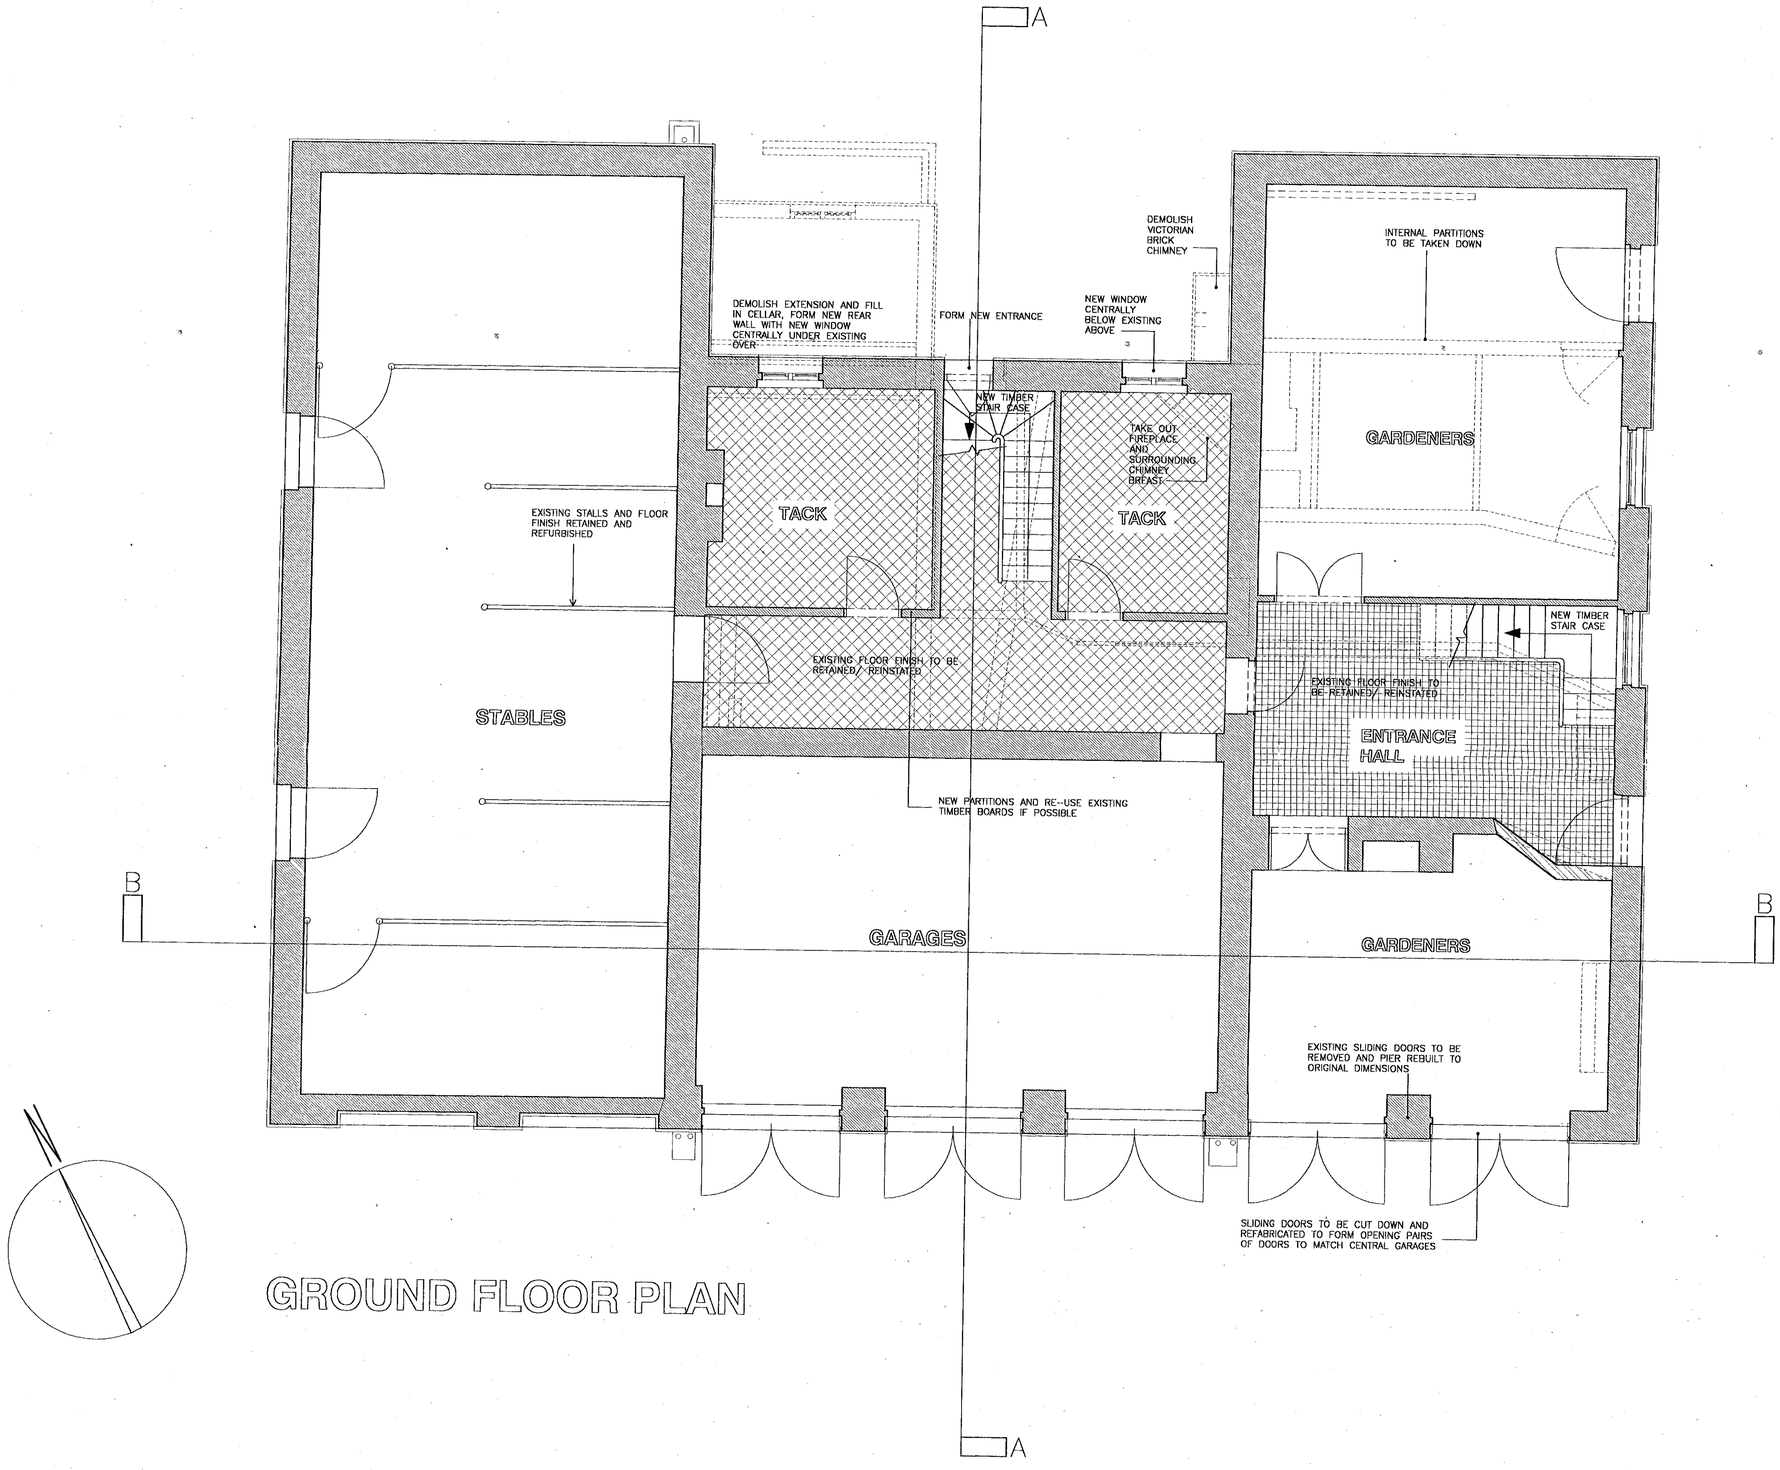

GROUND FLOOR PLAN

28 FEB 2001 3450

SUPERSEDED

THIS DRAWING SHOULD NOT BE SCALED.

ALL DIMENSIONS TO BE CHECKED ON SITE PRIOR TO CONSTRUCTION.

ANY DISCREPANCIES BETWEEN DIMENSIONED DRAWINGS AND SITE DIMENSIONS SHOULD BE REPORTED TO THE DESIGNERS IMMEDIATELY

ROBIN MOORE EDE & ASSOCIATES

46 ALBERMARLE ST, LONDON W1 3FE
TEL : 0171-629-6910
FAX 0171-409-1742

Job	CULHAM COURT HENLEY ON THAMES BERKSHIRE
Title	STABLE BLOCK GROUND FLOOR
Date	JUNE 1998
Drawn	Check
Scale	1:50
Dwg no	496 – S020 Rev .

REVISIONS

A	01.05.01	CONSTRUCTION NOTES ADDED
B	16.05.01	STAIR AMENDED (SECTION B-B)

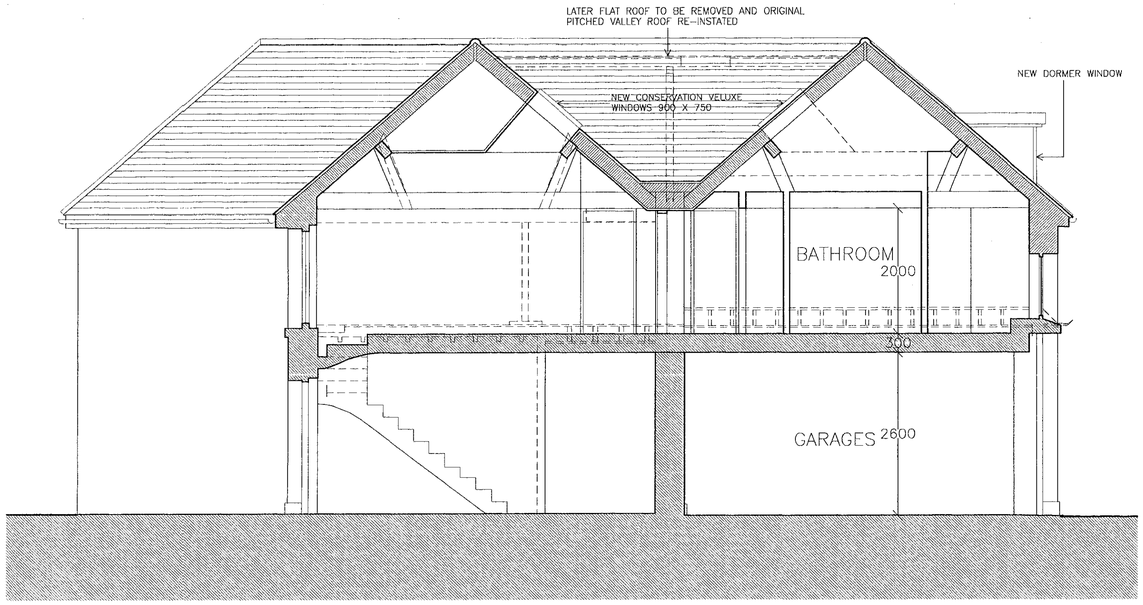

SECTION A – A

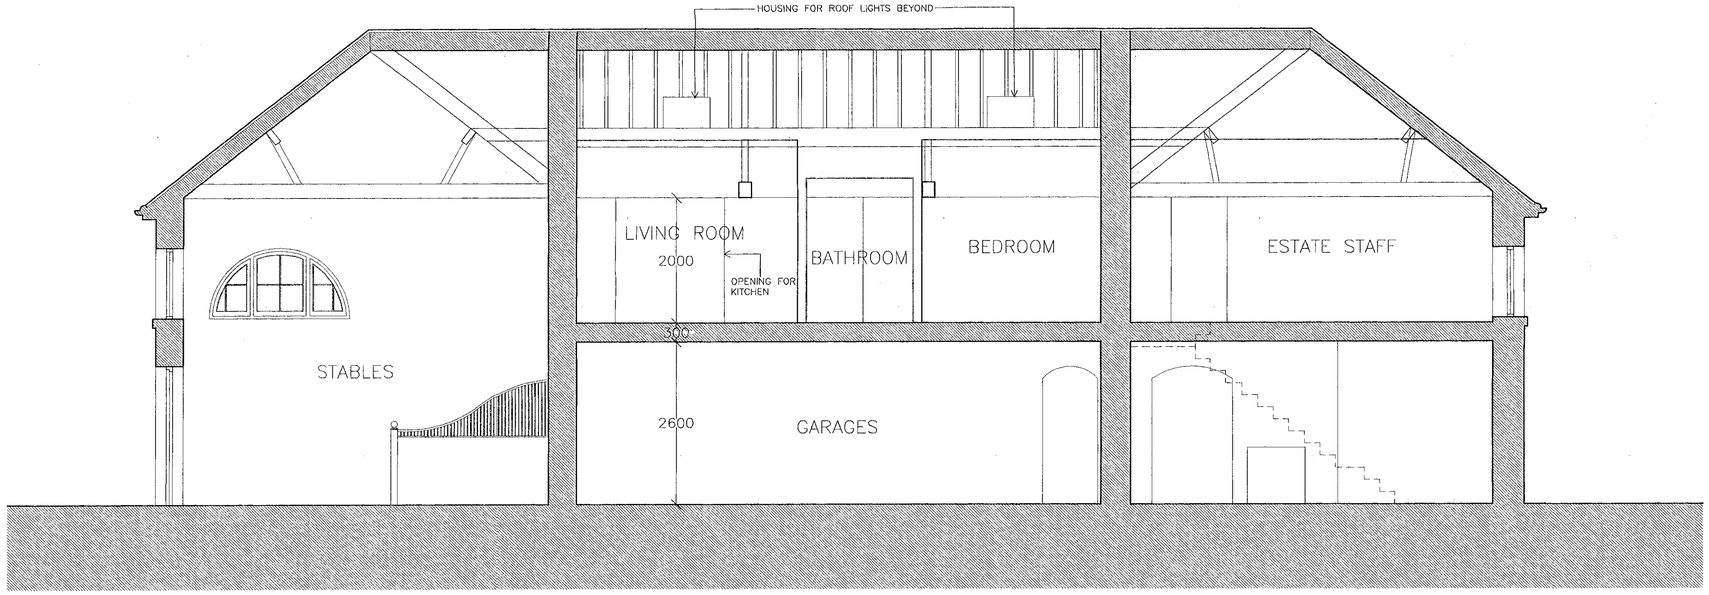

SECTION B – B

APPROVED

COPIES TO:
18 MAY 2001
CS
APP
DC
FOL
PLANNING SERVICES LIBRARY

THIS DRAWING SHOULD NOT BE SCALED.

ALL DIMENSIONS TO BE CHECKED ON SITE PRIOR TO CONSTRUCTION.

ANY DISCREPANCIES BETWEEN DIMENSIONED DRAWINGS AND SITE DIMENSIONS SHOULD BE REPORTED TO THE DESIGNERS IMMEDIATELY

ROBIN MOORE EDE & ASSOCIATES

46 ALBERMARLE ST, LONDON W1 3FE
TEL : 0171-629-6910
FAX 0171-409-1742

Job	CULHAM COURT HENLY ON THAMES BUCKINGHAMSHIRE
Title	STABLE BLOCK SECTIONS
Date	JUNE 1998
Drawn	**Check**
Scale	1:50
Dwg no	496 – S022 Rev B

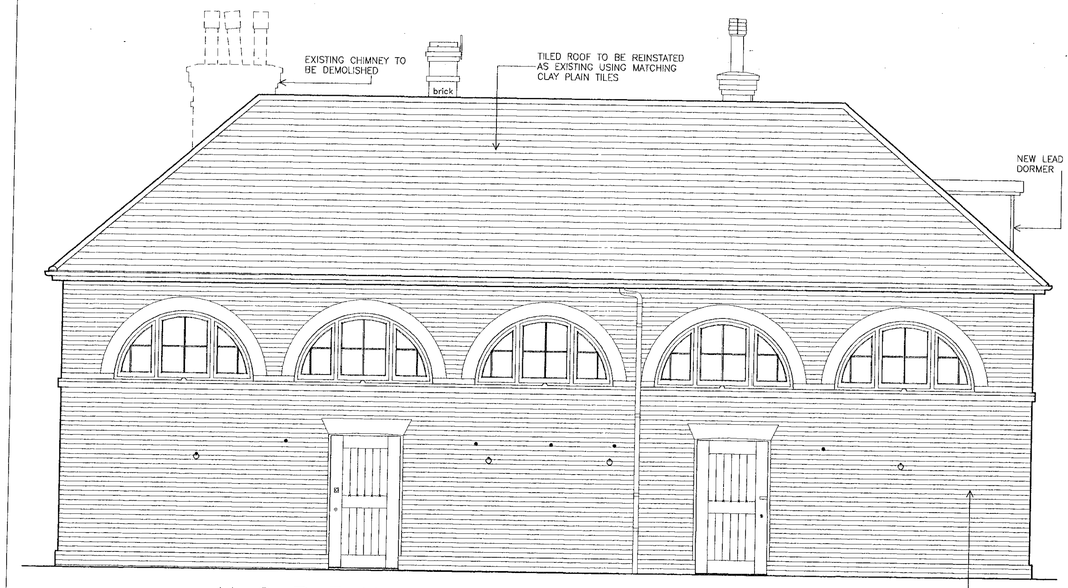

NORTH WEST ELEVATION

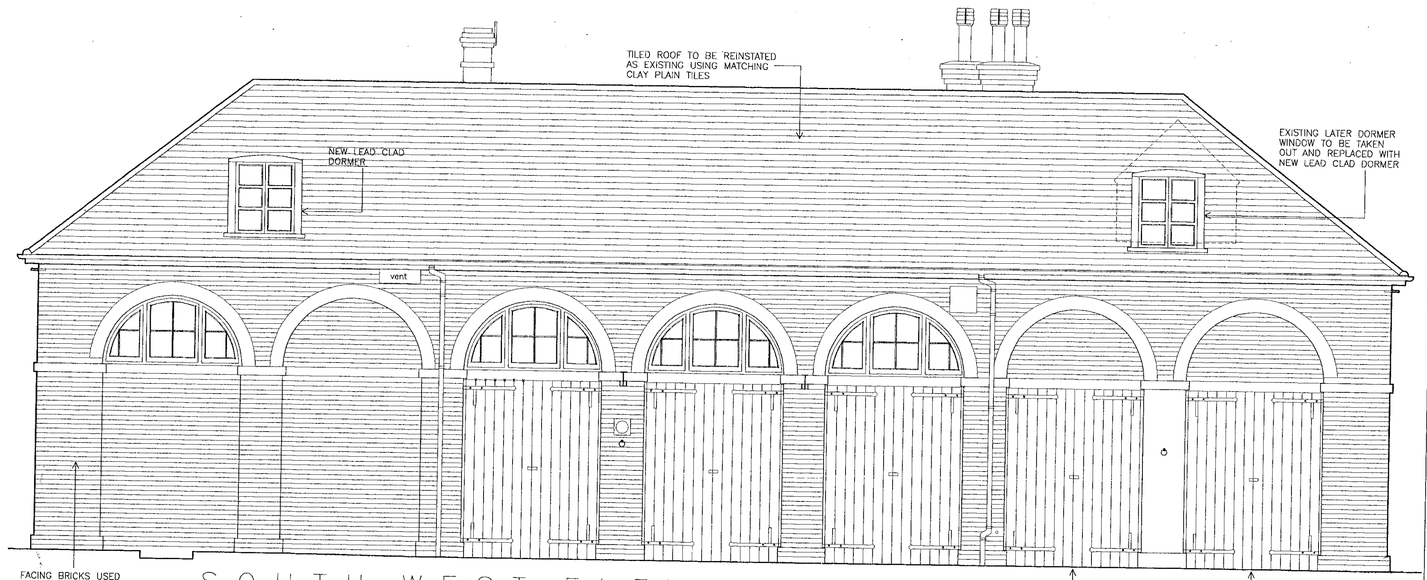

SOUTH WEST ELEVATION

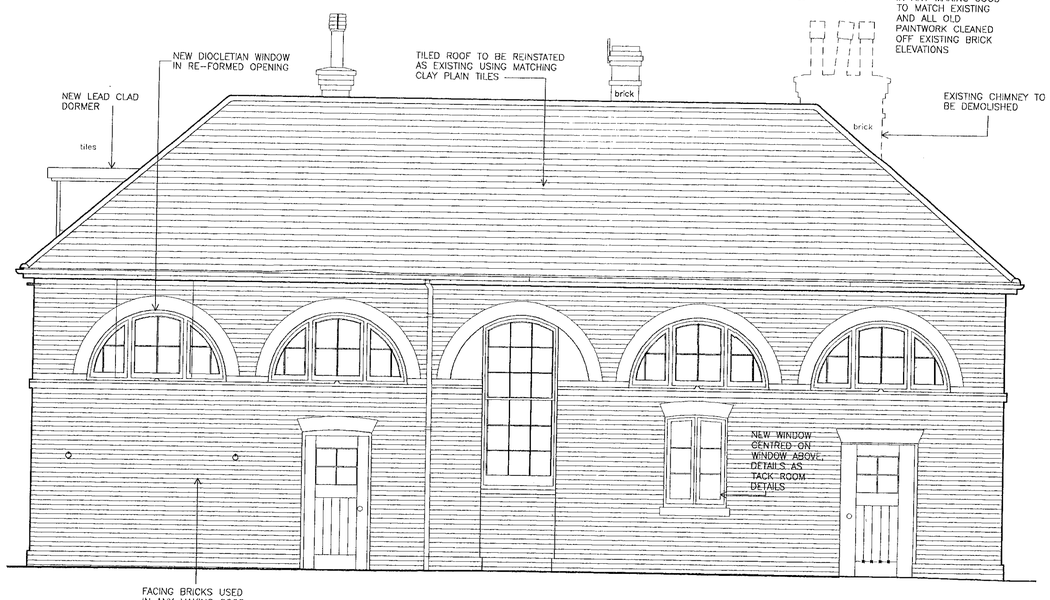

SOUTH EAST ELEVATION

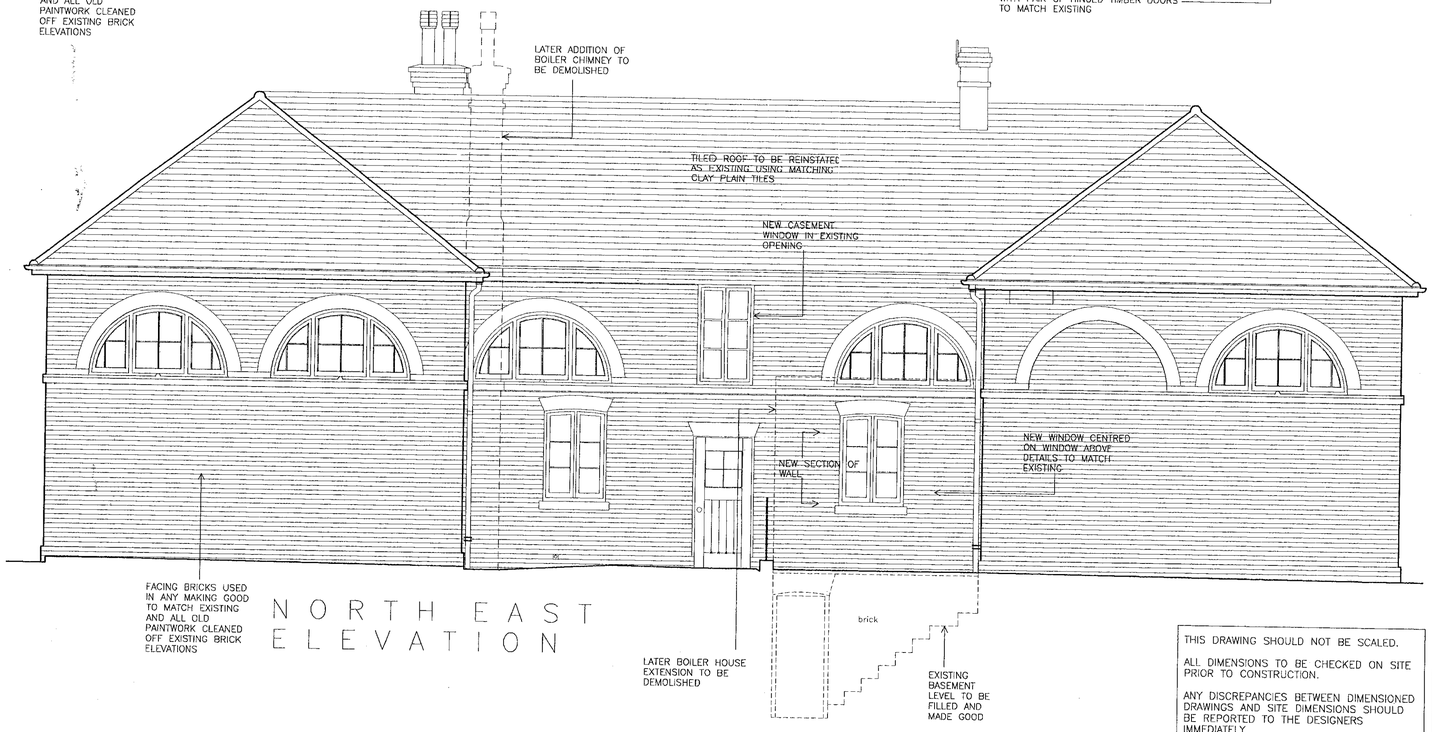

NORTH EAST ELEVATION

APPROVED

THIS DRAWING SHOULD NOT BE SCALED.

ALL DIMENSIONS TO BE CHECKED ON SITE PRIOR TO CONSTRUCTION.

ANY DISCREPANCIES BETWEEN DIMENSIONED DRAWINGS AND SITE DIMENSIONS SHOULD BE REPORTED TO THE DESIGNERS IMMEDIATELY

ROBIN MOORE EDE & ASSOCIATES

46 ALBEMARLE ST, LONDON W1X 3FE
TEL : 0171-629-6910
FAX : 0171-409-1742

REVISIONS

A	22.02.01	GROUND FLOOR WINDOW ADDED TO SOUTH EAST ELEVATION
B	02.05.01	WINDOWS CORRECTED
C	16.05.01	NORTH EAST ELEVATION FENESTRATION AMENDED
D	24.05.01	NORTH EAST ELEVATION FENESTRATION AMENDED

Job	CULHAM COURT HENLEY ON THAMES BERKSHIRE
Title	STABLE BLOCK ELEVATIONS
Date	JAN 2001
Drawn	Check
Scale	1:50
Dwg no	496 – SB023 Rev D

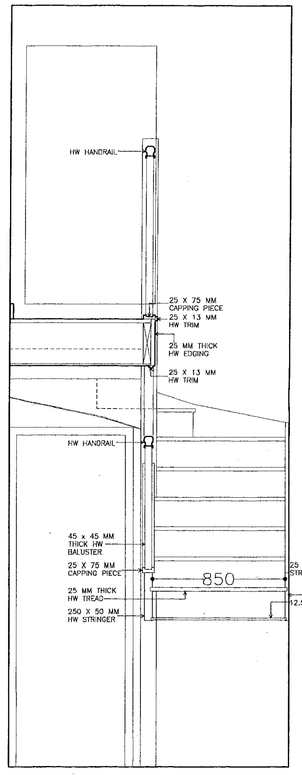

SECTION C – C

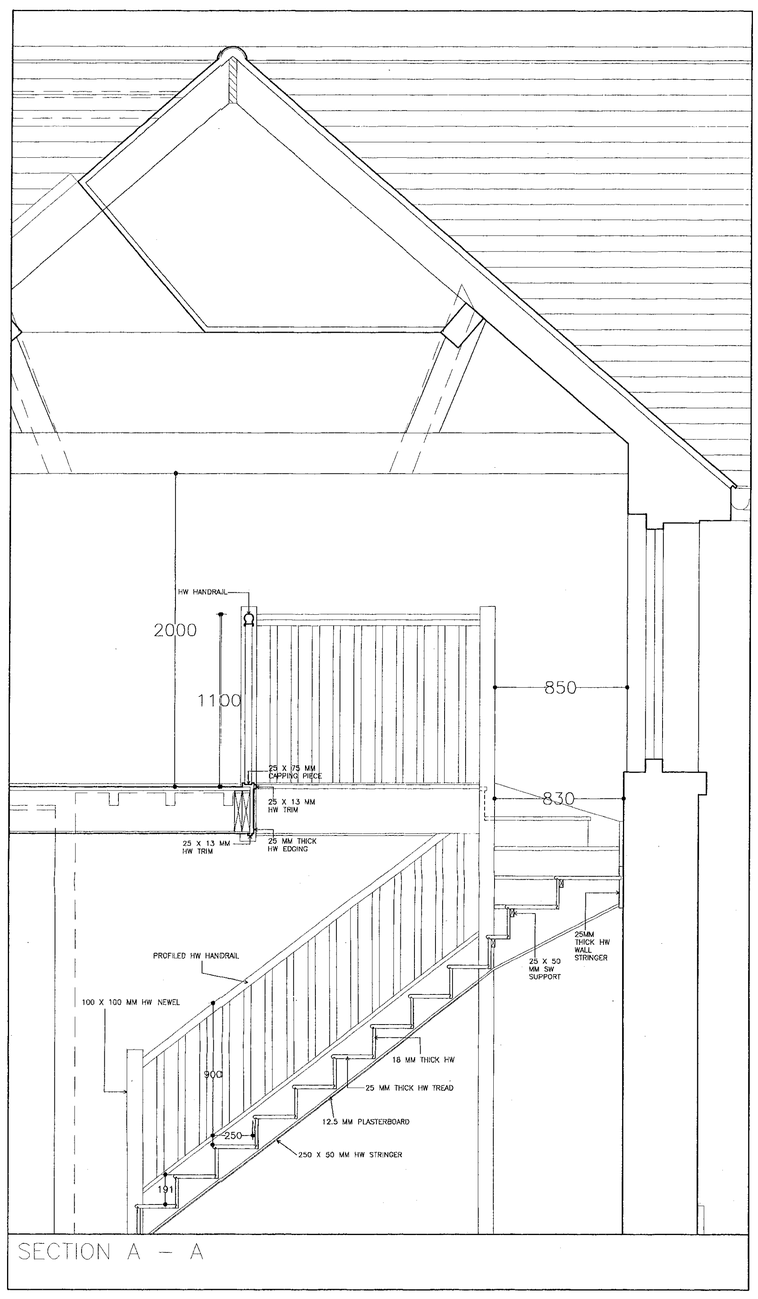

SECTION A – A

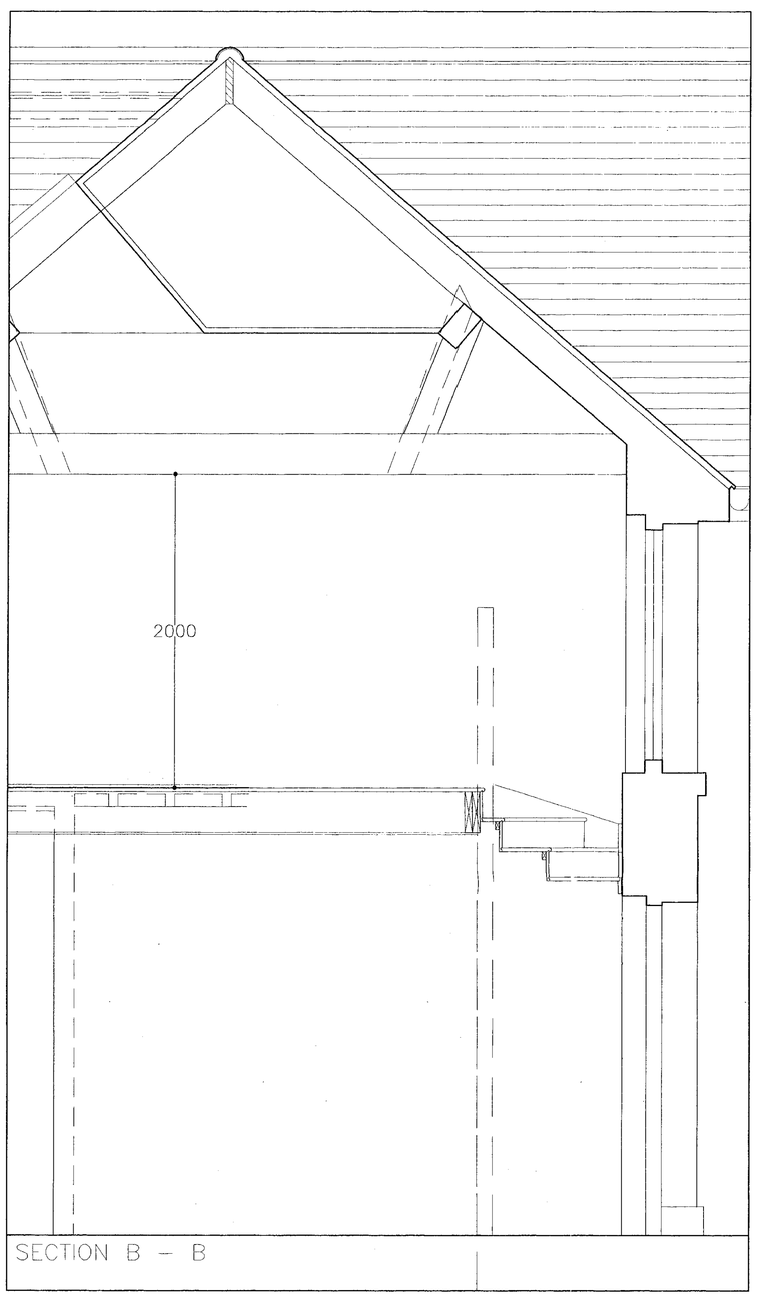

SECTION B – B

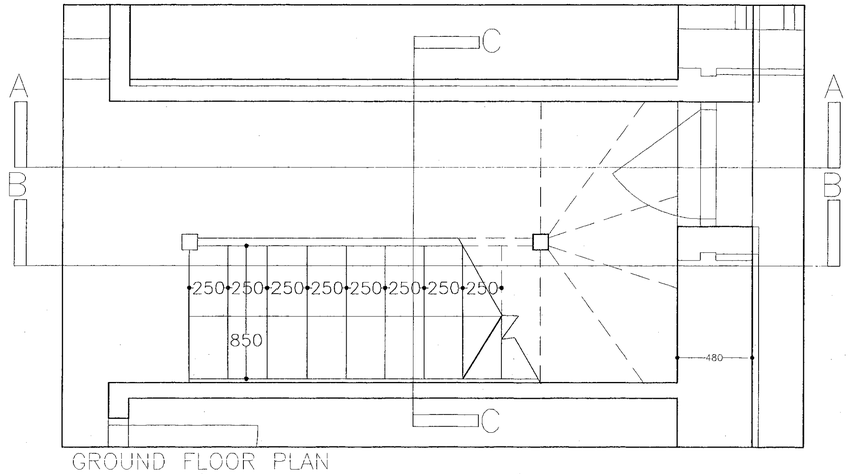

GROUND FLOOR PLAN

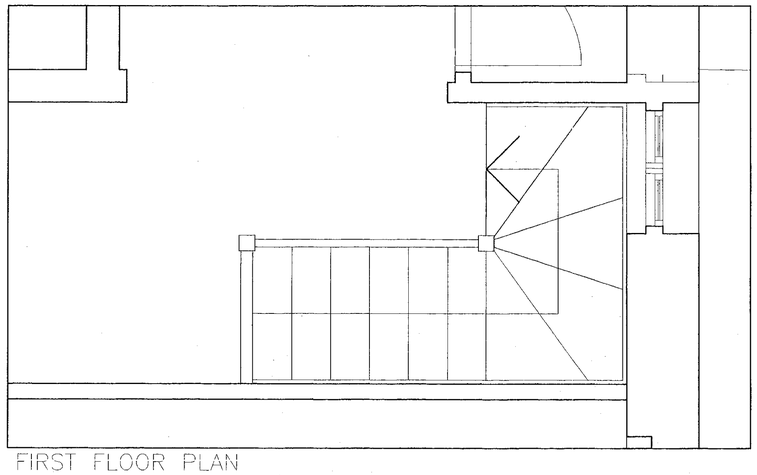

FIRST FLOOR PLAN

REVISIONS

THIS DRAWING SHOULD NOT BE SCALED.

ALL DIMENSIONS TO BE CHECKED ON SITE PRIOR TO CONSTRUCTION.

ANY DISCREPANCIES BETWEEN DIMENSIONED DRAWINGS AND SITE DIMENSIONS SHOULD BE REPORTED TO THE DESIGNERS IMMEDIATELY

RODS TO BE MADE OF ALL JOINERY AND METALWORK AND SUBMITTED PRIOR TO FABRICATION.

ROBIN MOORE EDE & ASSOCIATES

46 ALBEMARLE ST, LONDON W1X 3FE
TEL : 020 7629 6910
FAX : 020 7409 1742
E-MAIL : rme@centrenet.co.uk

Job CULHAM COURT
HENLEY ON THAMES
BERKSHIRE

Title BACK STAIR DETAILS

APPROVED

Date 12.04.01

Drawn AR Check .

Scale 1:20

Dwg no 526 – 031 Rev .

REVISIONS

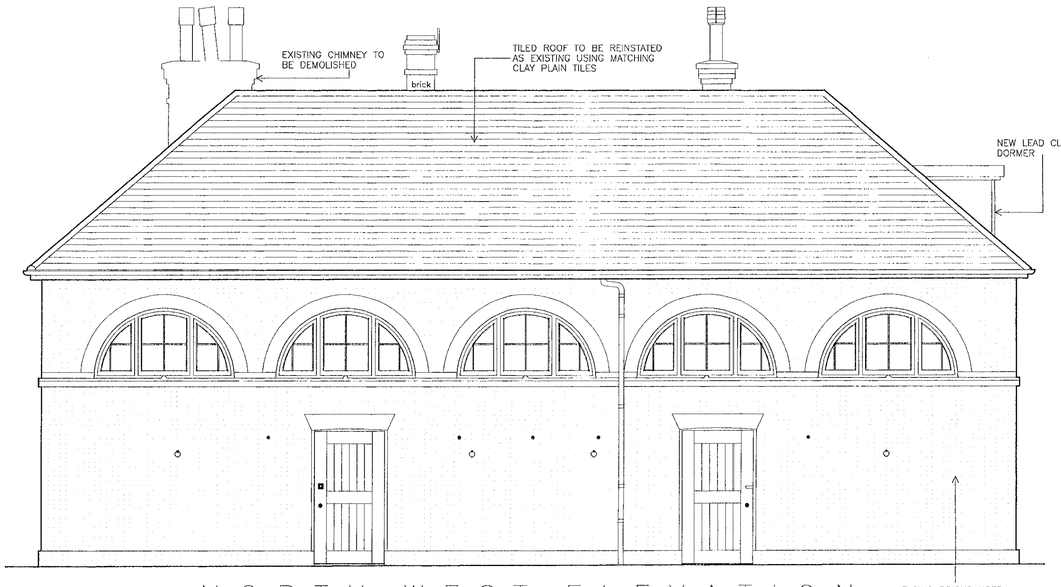

NORTH WEST ELEVATION

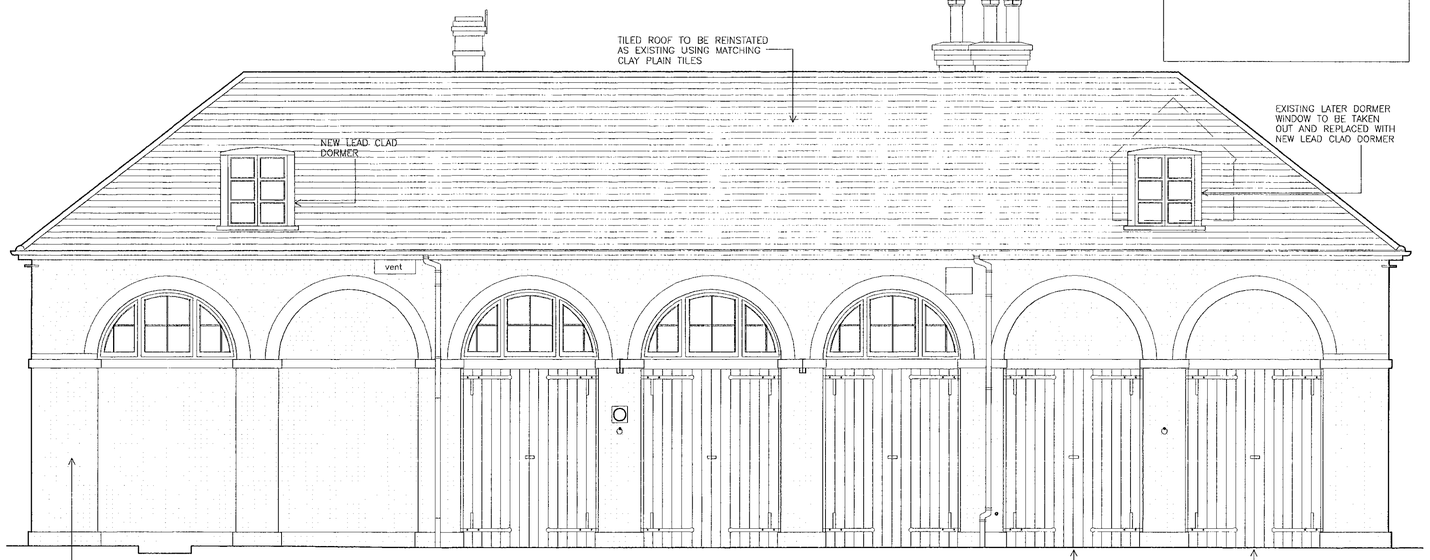

SOUTH WEST ELEVATION

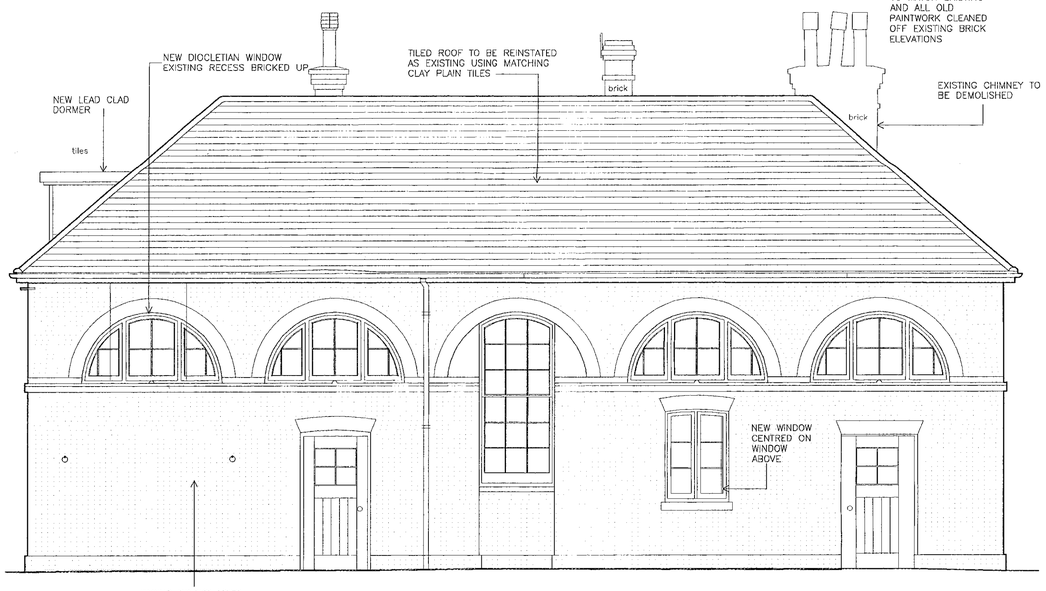

SOUTH EAST ELEVATION



NORTH EAST ELEVATION

28 FEB 2001 3450

THIS DRAWING SHOULD NOT BE SCALED.

ALL DIMENSIONS TO BE CHECKED ON SITE PRIOR TO CONSTRUCTION.

ANY DISCREPANCIES BETWEEN DIMENSIONED DRAWINGS AND SITE DIMENSIONS SHOULD BE REPORTED TO THE DESIGNERS IMMEDIATELY

APPROVED

REVISIONS

A 22.02.01 GROUND FLOOR WINDOW ADDED TO SOUTH EAST ELEVATION

ROBIN MOORE EDE & ASSOCIATES

46 ALBEMARLE ST, LONDON W1X 3FE
TEL : 0171-629-6910
FAX : 0171-409-1742

Job	CULHAM COURT HENLEY ON THAMES BERKSHIRE
Title	STABLE BLOCK ELEVATIONS
Date	JAN 2001
Drawn	Check
Scale	1:50
Dwg no	496 – SB001 Rev A

0 10 20 30 40 50 60 70 80 90 100



NORTH WEST ELEVATION

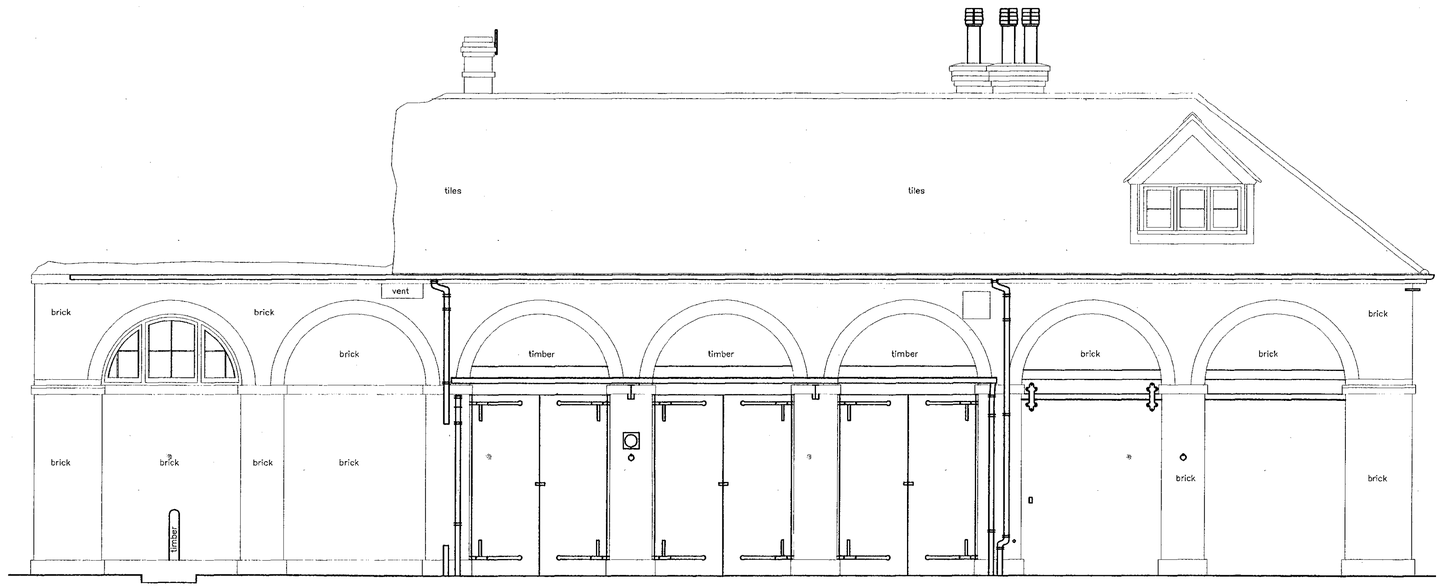

SOUTH WEST ELEVATION

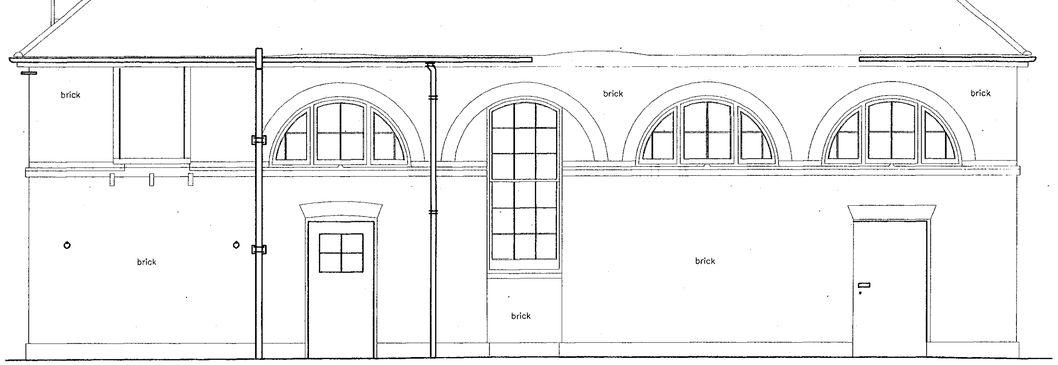

SOUTH EAST ELEVATION



NORTH EAST ELEVATION

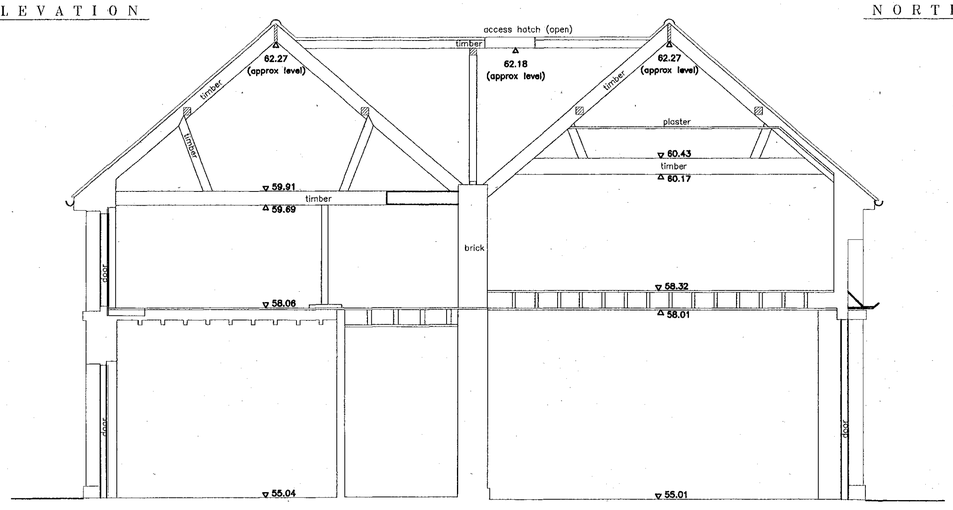

SECTION A – A

3450

THIS DRAWING SHOULD NOT BE SCALED.

ALL DIMENSIONS TO BE CHECKED ON SITE PRIOR TO CONSTRUCTION.

ANY DISCREPANCIES BETWEEN DIMENSIONED DRAWINGS AND SITE DIMENSIONS SHOULD BE REPORTED TO THE DESIGNERS IMMEDIATELY.

RODS TO BE MADE OF ALL JOINERY AND METALWORK TO BE SUBMITTED PRIOR TO FABRICATION.

ROBIN MOORE EDE & ASSOCIATES

46 ALBEMARLE ST, LONDON W1X 3FE
TEL : 020 7629 6910
FAX : 020 7409 1742
E-MAIL : rme@centrenet.co.uk

APPROVED

Job	CULHAM COURT HENLEY ON THAMES BERKSHIRE
Title	STABLE BLOCK (SURVEY) GROUND FLOOR – EXISTING
Date	SEPT 2000
Drawn	OCS **Check** .
Scale	1:50
Dwg no	496 – S012 **Rev** .

REVISIONS

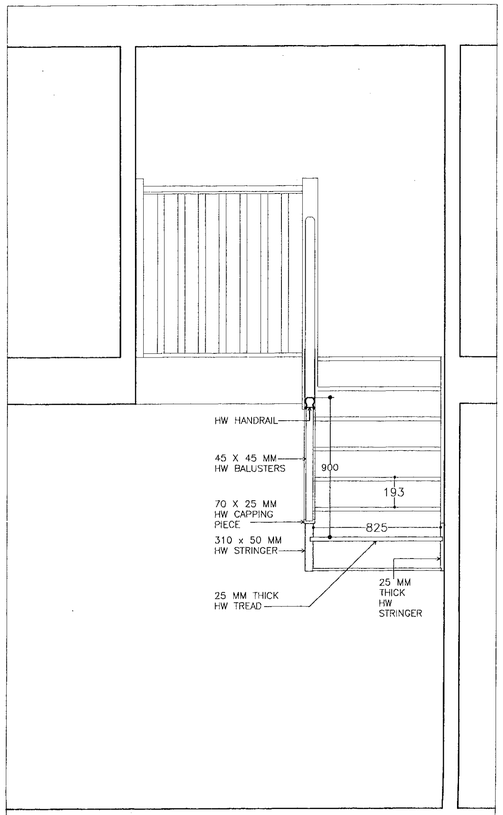

SECTION B – B

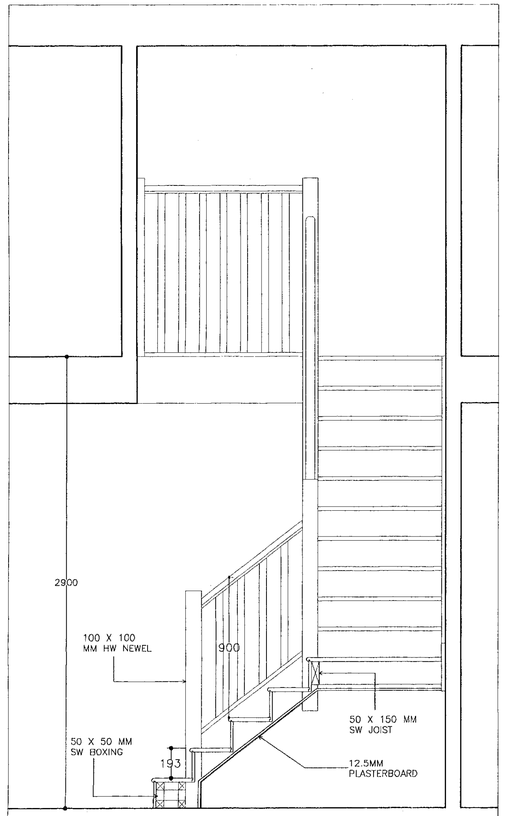

SECTION C – C

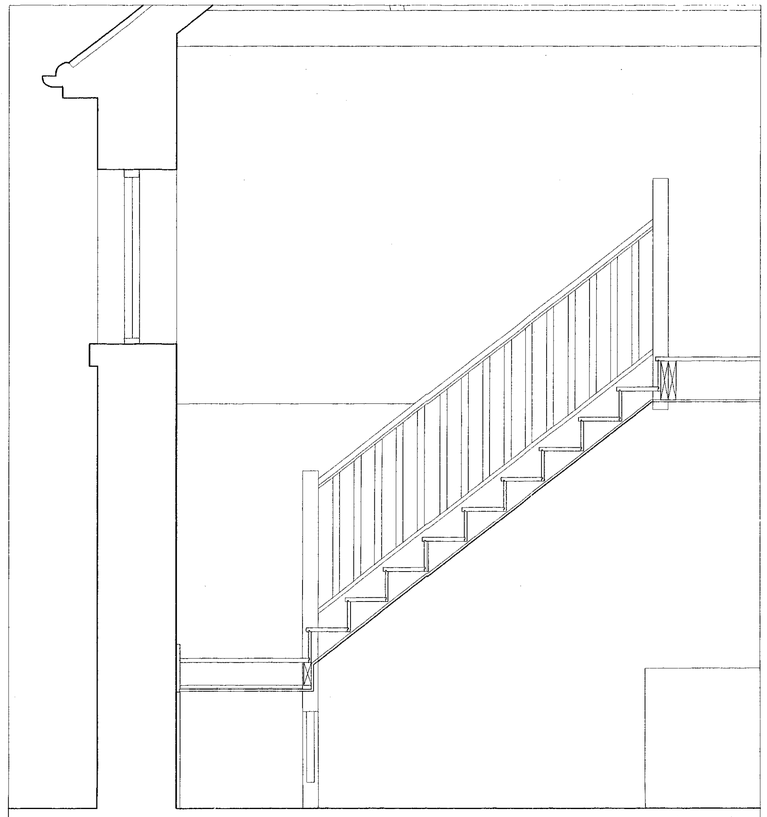

SECTION A – A

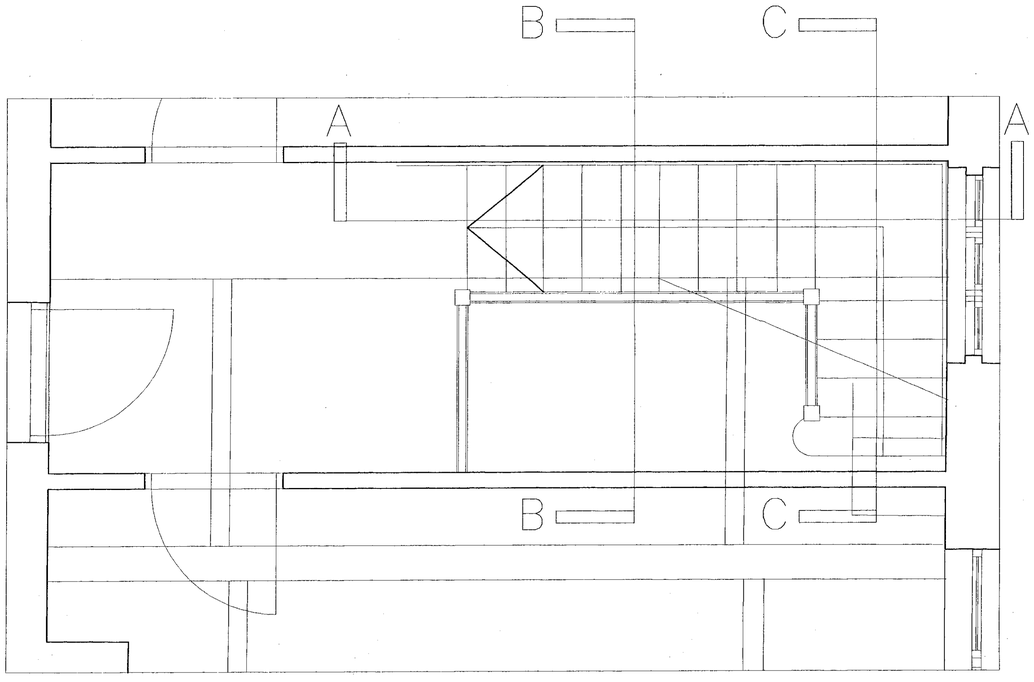

FIRST FLOOR PLAN

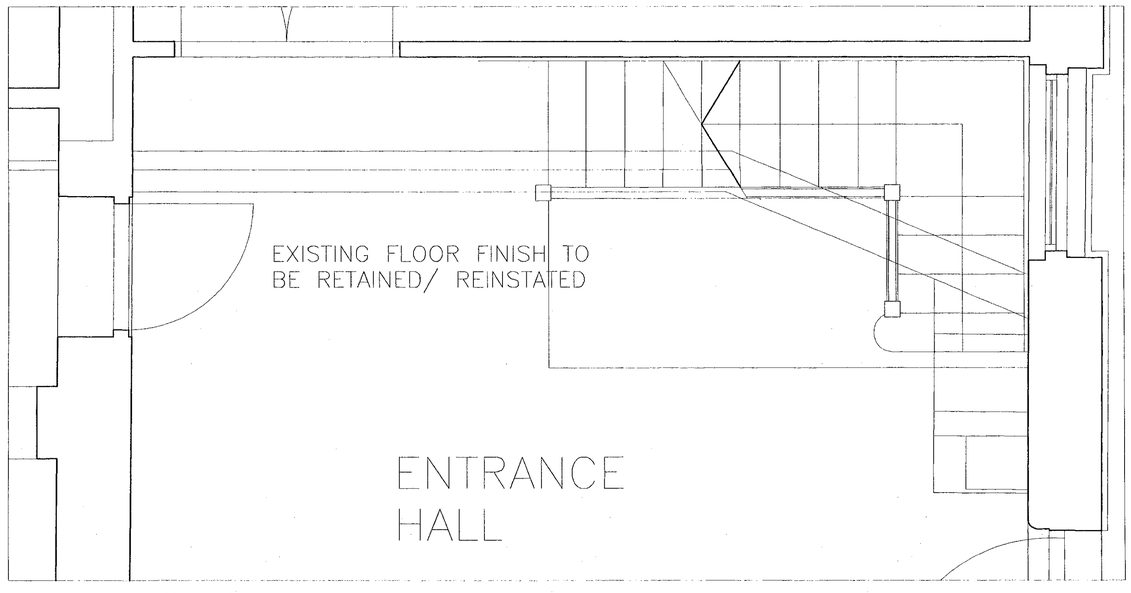

SECOND FLOOR PLAN

THIS DRAWING SHOULD NOT BE SCALED.

ALL DIMENSIONS TO BE CHECKED ON SITE PRIOR TO CONSTRUCTION.

ANY DISCREPANCIES BETWEEN DIMENSIONED DRAWINGS AND SITE DIMENSIONS SHOULD BE REPORTED TO THE DESIGNERS IMMEDIATELY

RODS TO BE MADE OF ALL JOINERY AND METALWORK AND SUBMITTED PRIOR TO FABRICATION.

ROBIN MOORE EDE & ASSOCIATES

46 ALBEMARLE ST, LONDON W1X 3FE
TEL : 020 7629 6910
FAX : 020 7409 1742
E-MAIL : rme@centrenet.co.uk

Job CULHAM COURT
HENLEY ON THAMES
BERKSHIRE

Title ENTRANCE HALL STAIR DETAILS

APPROVED

Date 12.04.01

Drawn AR Check .

Scale 1:20

Dwg no 526 – 032 Rev .