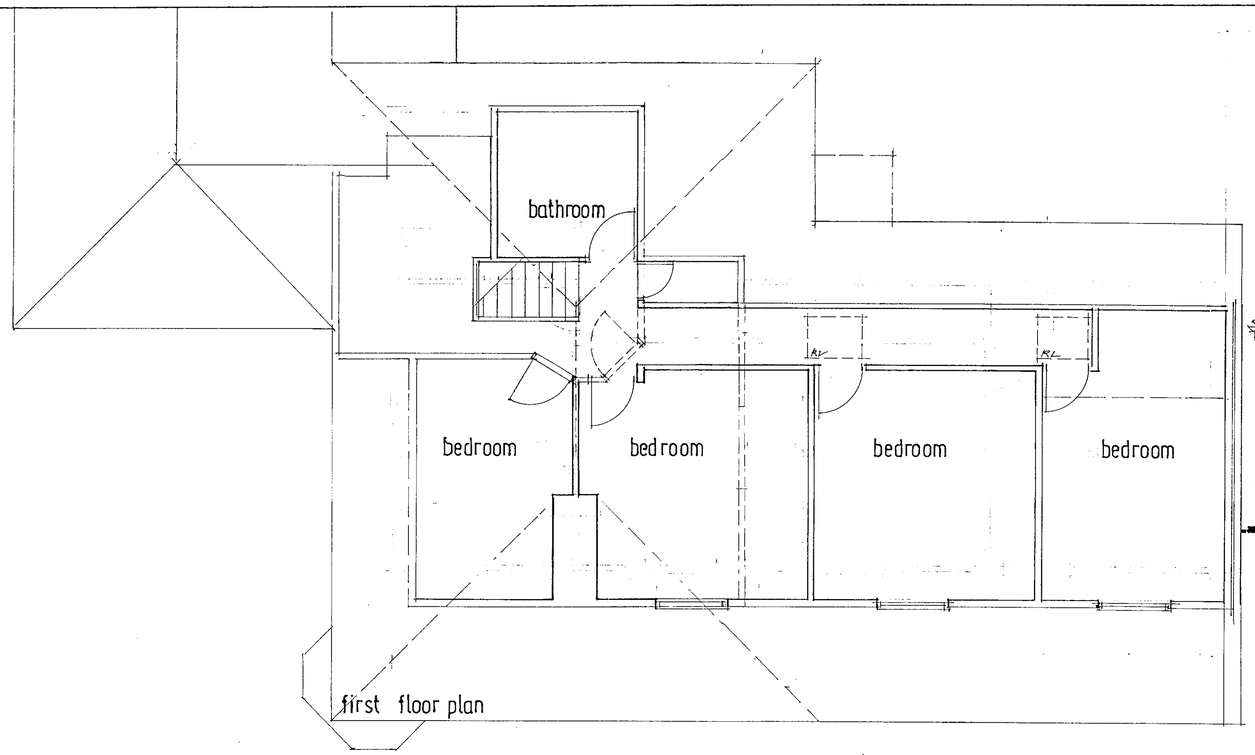

first floor plan



front elevation

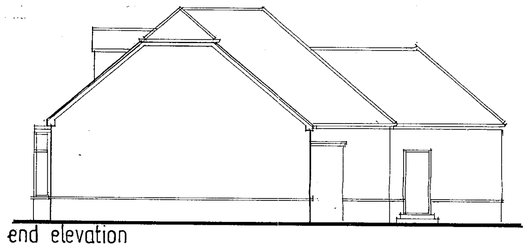

end elevation

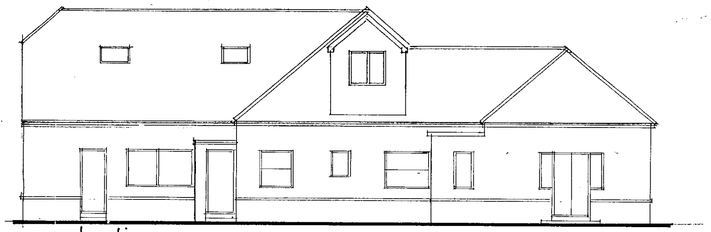

rear elevation

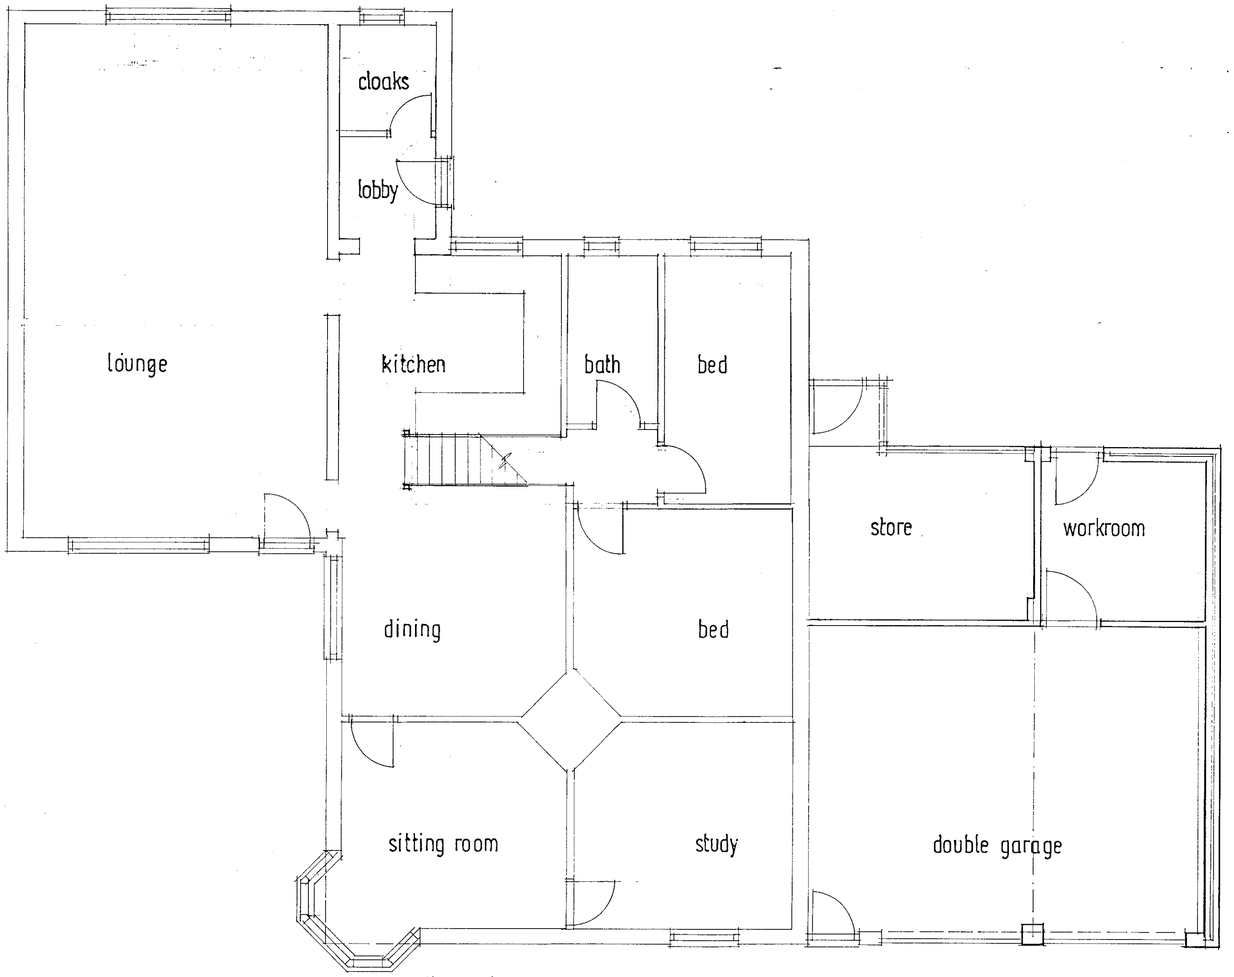

ground floor plan

site plan 1:500

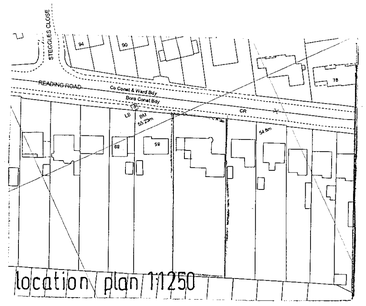

location plan 1:1250

DELEGATED

13.MAR2001* 3542

C A ASSOCIATES building design services	18 Cinnamon Close, Earley Reading, Berkshire RG6 5G Tel / fax: 0118 9869 330
client: Mr Mrs Williams , 83 Reading Road , Woodley.	drawn: C date: feb 200
job: First floor extension over garage to form two bedrooms	scale: 1:50 - 1:100 rev: no CA01/403