DRAWING NO: DOCSTOR./1/R1

LOCATION PLAN FOR PROPOSED DOCUMENT STORAGE UNIT

PREMIER TRANSLINK TU 24 UK.IV JACKING UNIT

DATE: 14 FEB 2001

DRN.: DP.

APPROVED:

SCALE: 1:125 (REDUCED)

REVISIONS:
R1 - HOUSE ADJUSTMENT, TO CABIN POSITION 28/2/01

REVISED PLAN
3546

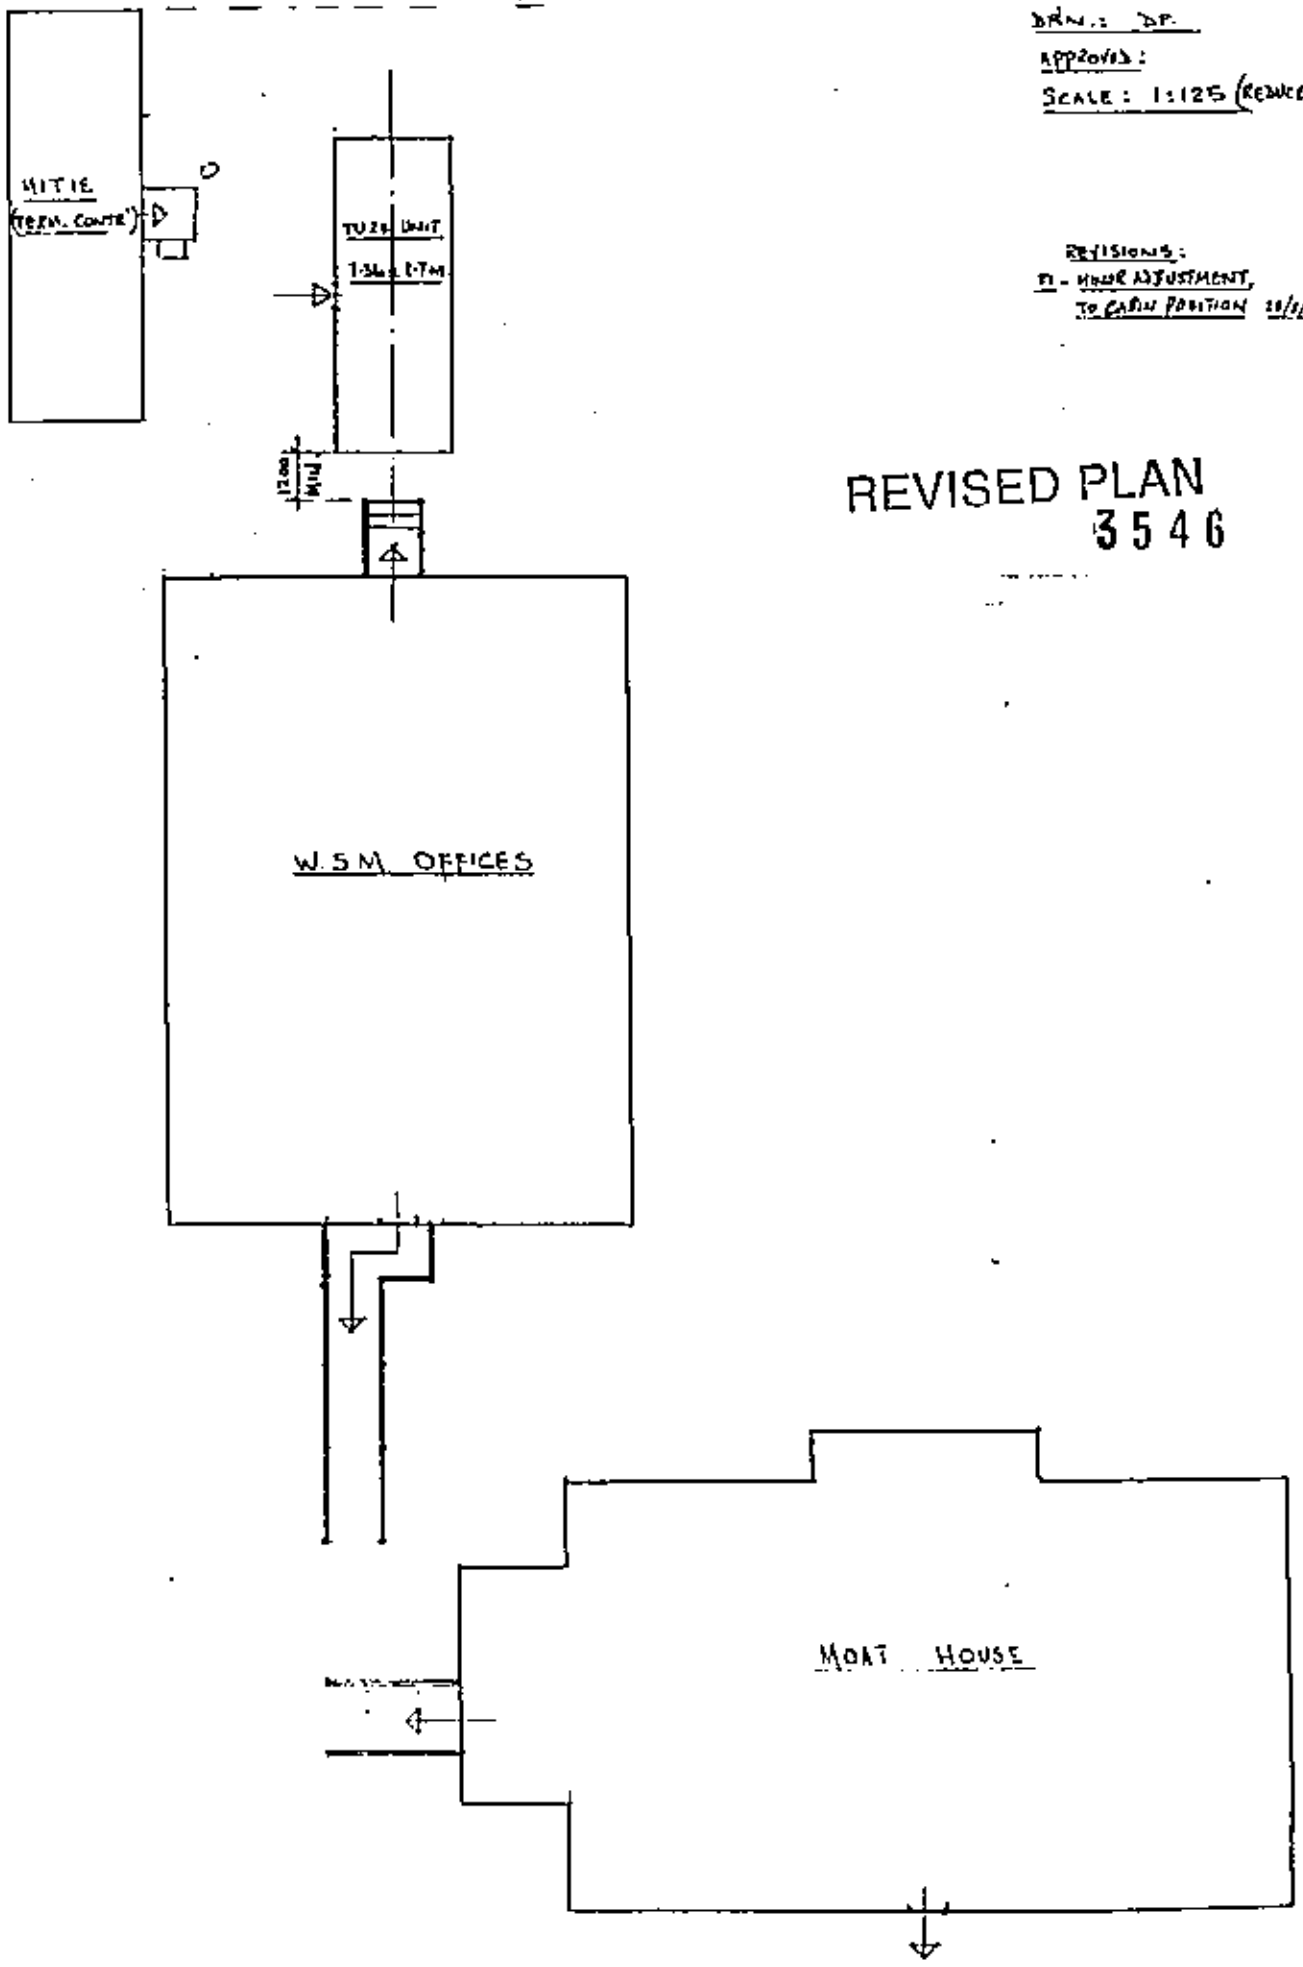

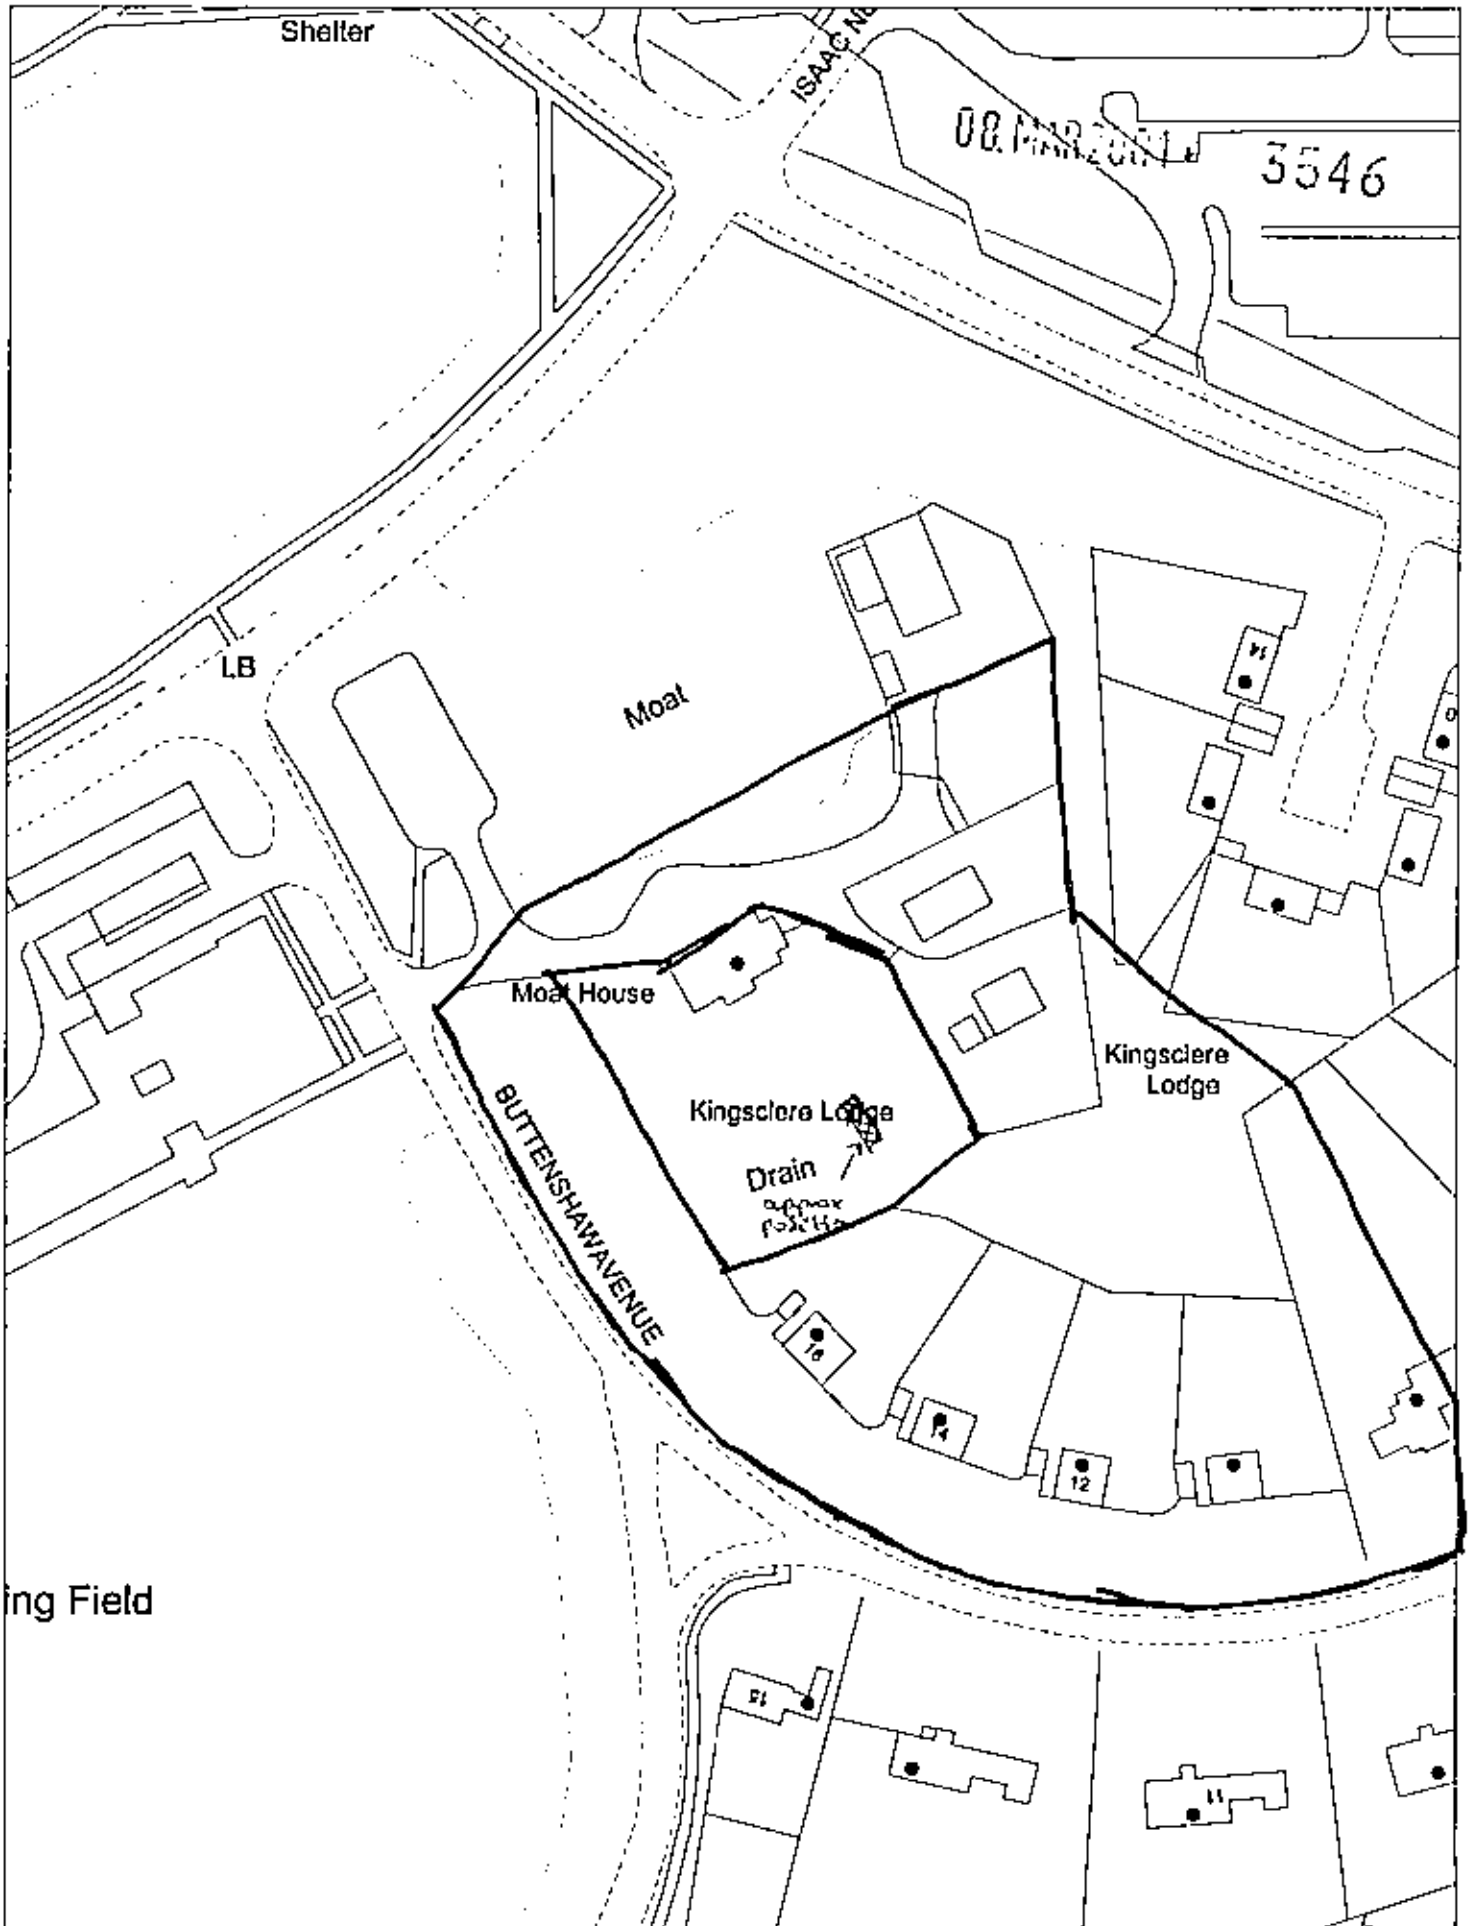

This map is based upon Ordnance Survey material with the permission of Ordnance Survey on behalf of the Controller of HMSO. © Crown Copyright. Unauthorised reproduction infringes Crown Copyright and may lead to prosecution or civil proceedings. Wokingham District Council Licence LA086134

Development Control Section, Environmental Services, Wokingham District Council.
13 March 2001
Scale: 1 : 1250

TU24 MKIV JACKLEG UNIT

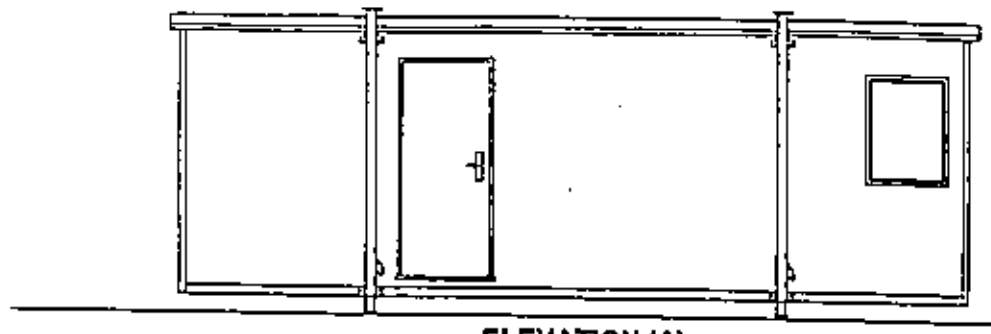

ELEVATION (A)

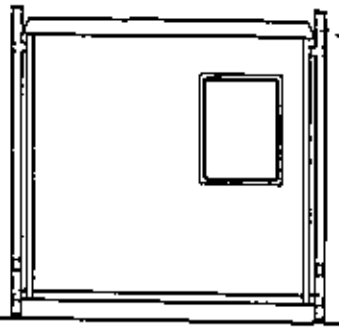

ELEVATION (C)

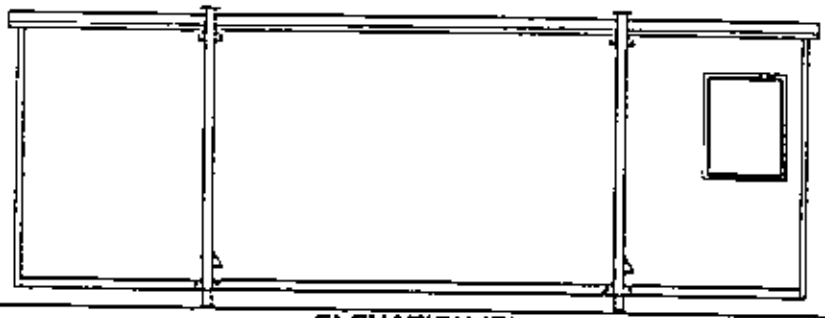

ELEVATION (B)

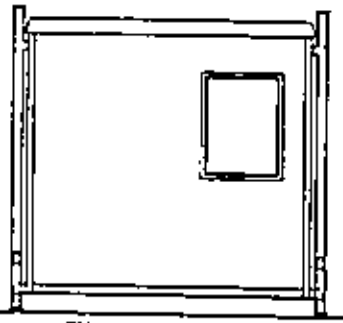

ELEVATION (D)

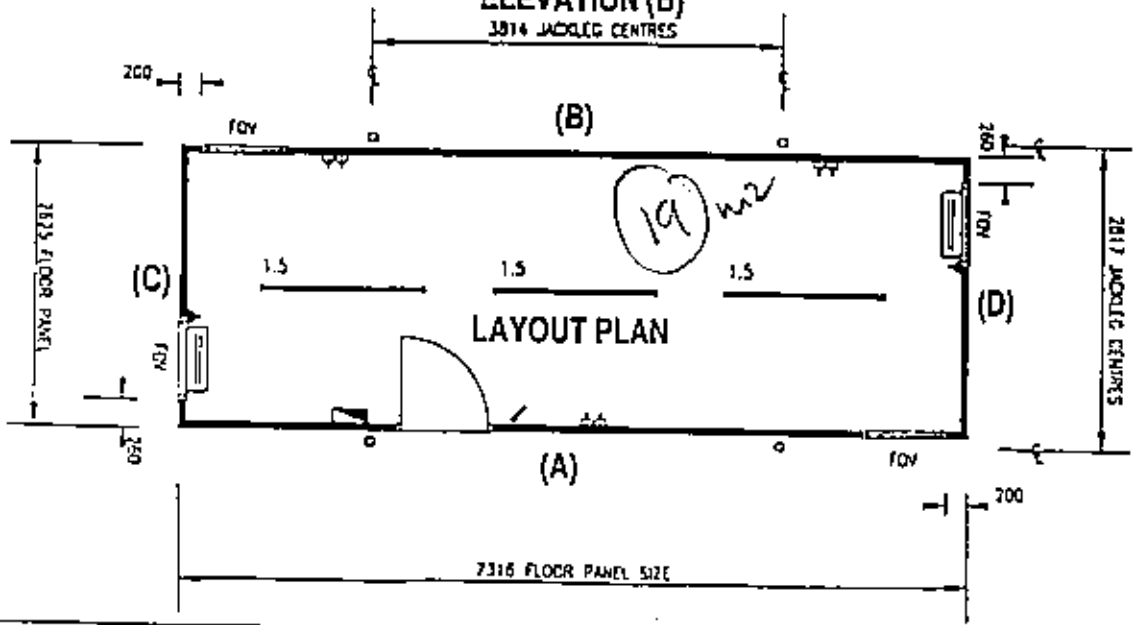

TU24 Dimensions FLOOR PANEL (mm)	7316
	2625
OVERALL LENGTH	7360
OVERALL WIDTH (ADD 750 TO CLEAR JACKLEGS)	2689
TO INCLUDE FOR THE ROOF OVERHANG ADD 200mm TO THE LENGTH & 90mm TO THE WIDTH.	
INTERNAL LENGTH (PLASTERBOARD LINED)	7171
INTERNAL LENGTH (PRINT PLY LINED)	7244
INTERNAL WIDTH (PLASTERBOARD LINED)	2480
INTERNAL WIDTH (PRINT PLY LINED)	2553

SYMBOL KEY:

- Consumer Unit
- 2kW Convector
- Double Socket Outlet 13A 415 F/S
- Double Socket Outlet 13A 950 F/S
- Light Switch (wall mounted)
- Flood Spot
- Pull Cord Light Switch
- 3 Lever Mortice Lock
- FOV — Fully Opening Vent
- Fluorescent Light Fitting 2x4' c/w cover
- Tubular Heater (4ft/2ft)
- Thermostat
- DC — Door Closer
- Floor Mounted Drain
- Instantaneous Water Heater
- Storage Water Heater
- HL — High Level Window
- Coat Hook

REVISIONS

(A) CAVITY BAND REMOVED 05/05/98 S.P

(B) STICKERS REMOVED FROM SEATS 23/11/98 S.P

CLIENT :

PROJECT :

PREMIER Transline

PREMIER TRANSLINE
CATWICK LANE
BRANDESBURTON
Nr DRIFFIELD
NORTH HUMBERSIDE
YO25 8RW.
TEL : 01964 542133
FAX : 01964 543784

DATE :

SCALE : A3 REDUCED

DRAWN BY : S.PRESTON

DRAWING Ref : TU24

REVISION STATUS : 1

DRAWING No.: DOCSTOR/1

08 MAR 2001 * 3546

LOCATION PLAN FOR PROPOSED DOCUMENT STORAGE UNIT

PREMIER TRANSLINE TU 24 UK IV JACKLEG UNIT

DATE: 14 FEB 2001

DRN.: DP.

APPROVED:

SCALE: 1:125 (REDUCED

REVISIONS:

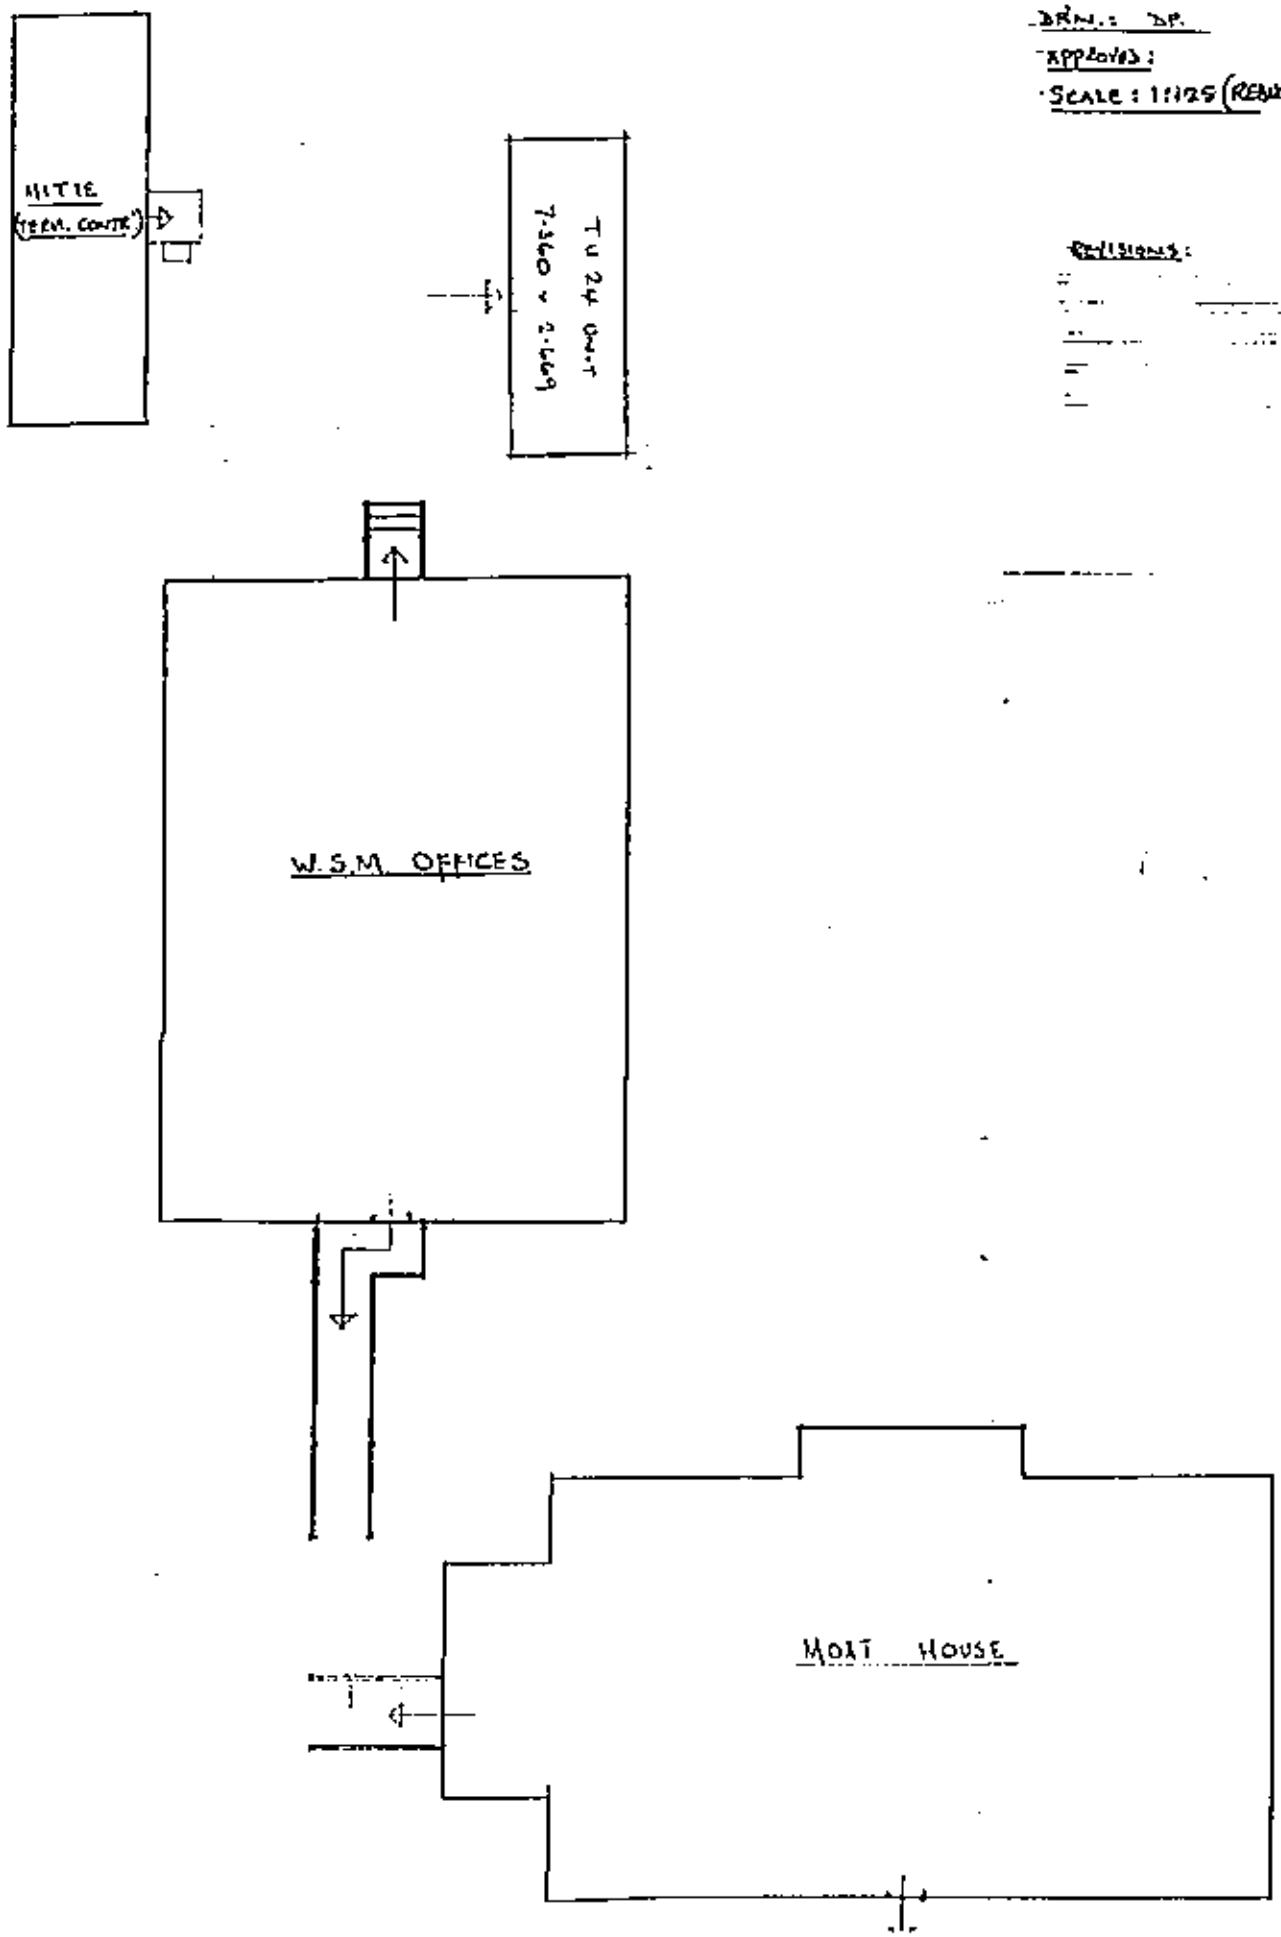

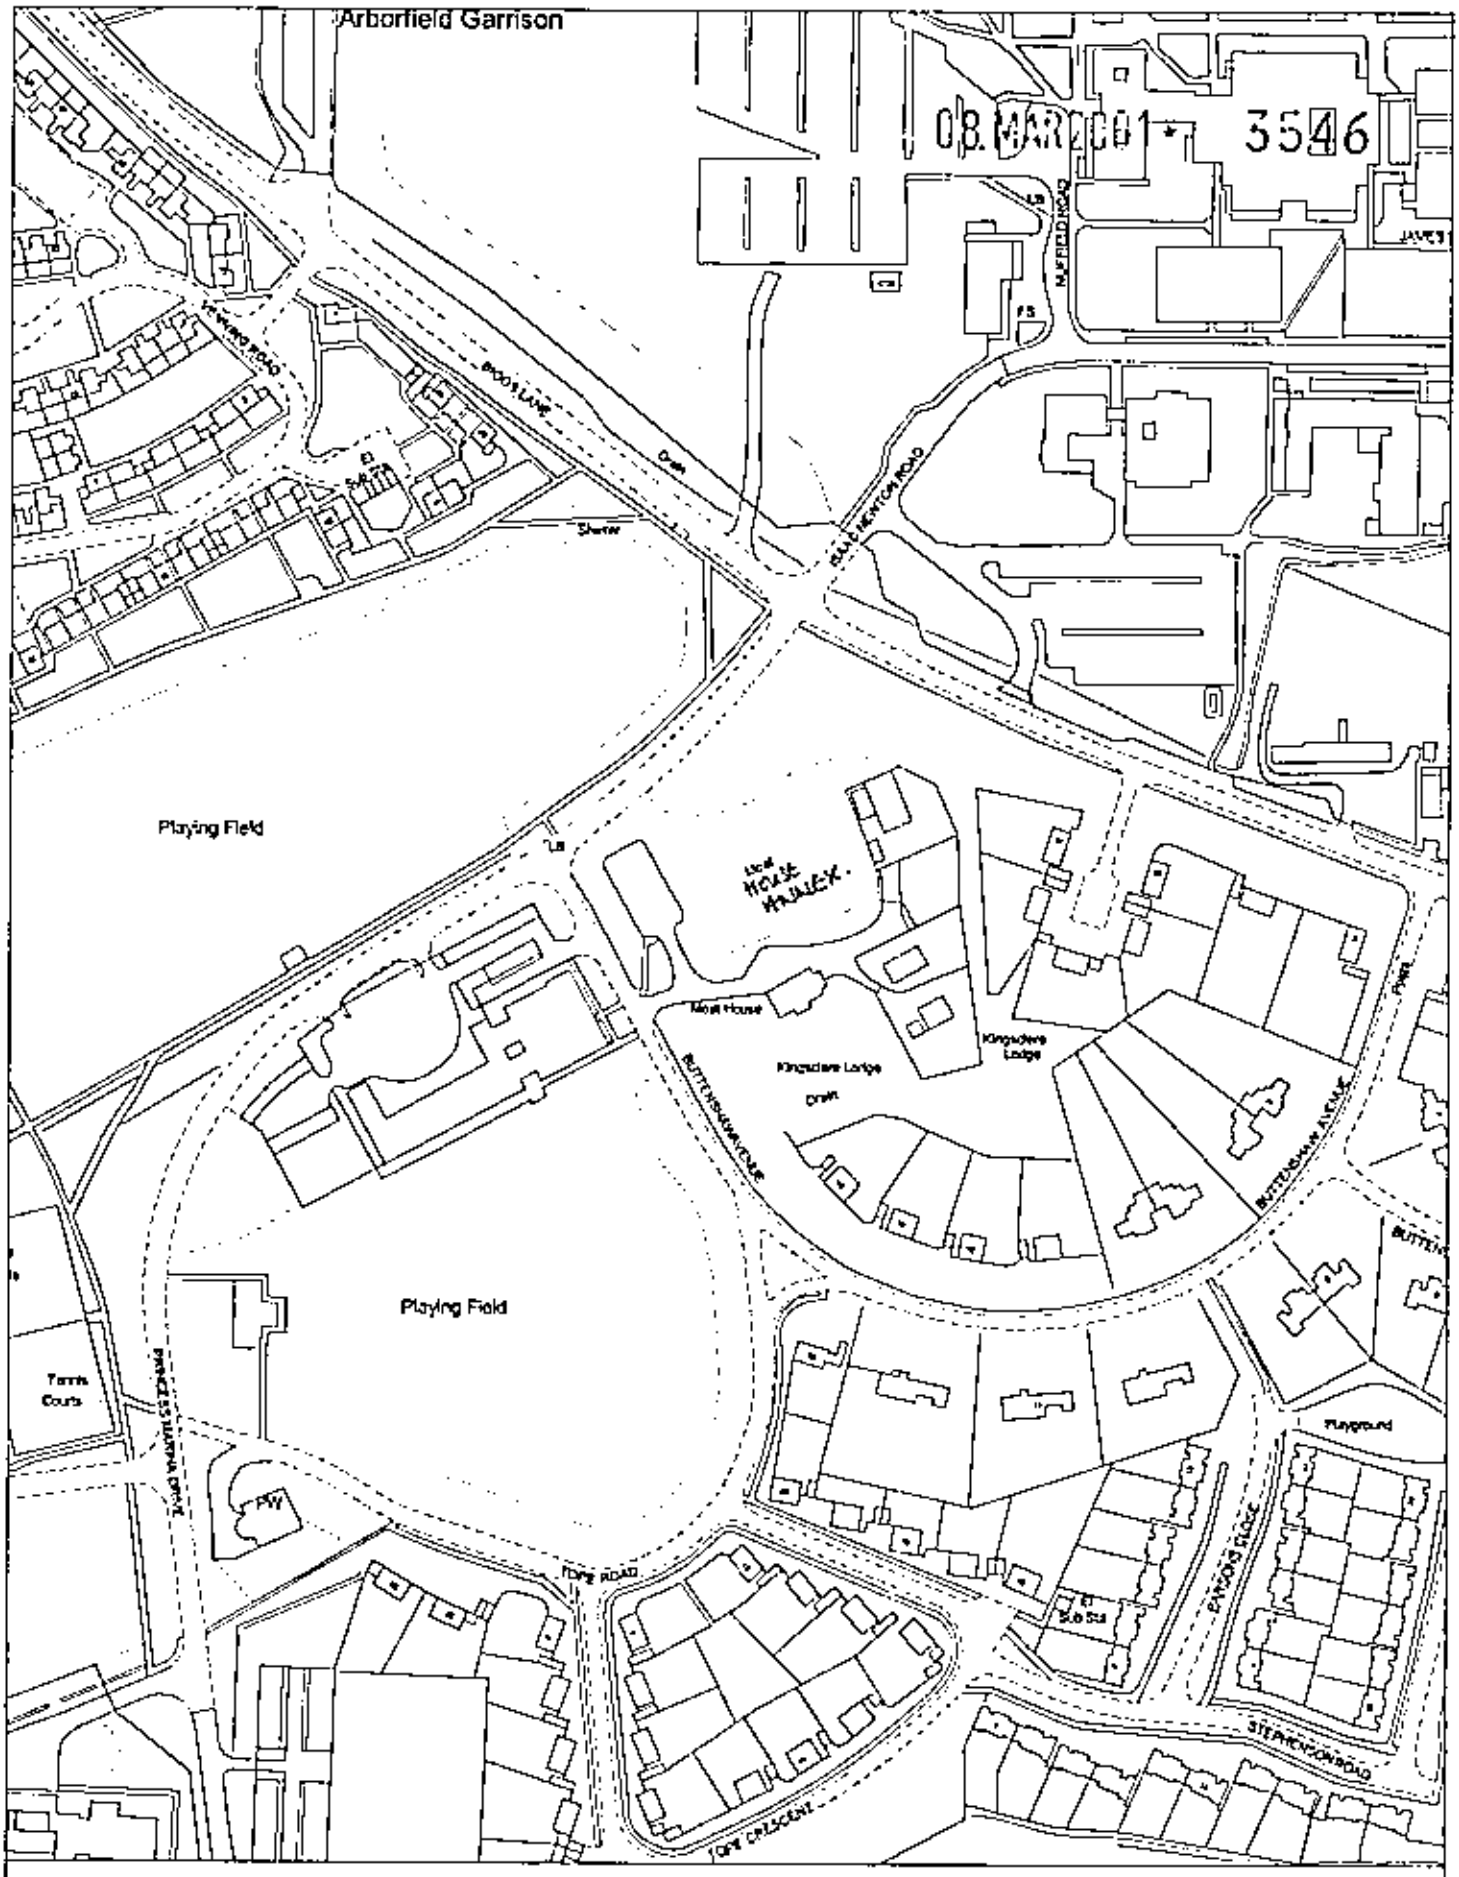
Arborfield Garrison
08 MAR 2001 3546
Playing Field
Playing Field
Tennis Courts
Site House
Kingsclere Lodge
Kingsclere Lodge
Drain
Drain
Brooks Lane
Old Farmhouse
Playground
Site Site
Site Site
Site Site