

NORTH–EAST

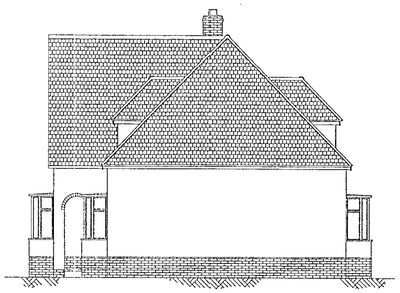

SOUTH–WEST



NORTH–WEST

EXISTING ELEVATIONS 1:100



SOUTH–EAST

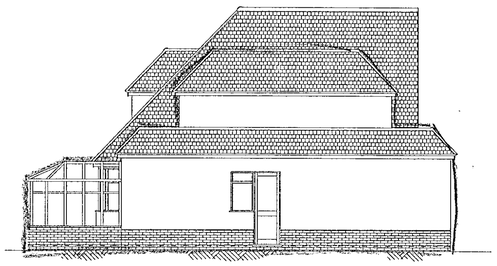

NORTH–EAST

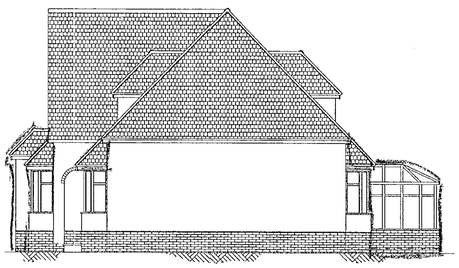

SOUTH–WEST



NORTH–WEST

PROPOSED ELEVATIONS 1:100



SOUTH–EAST

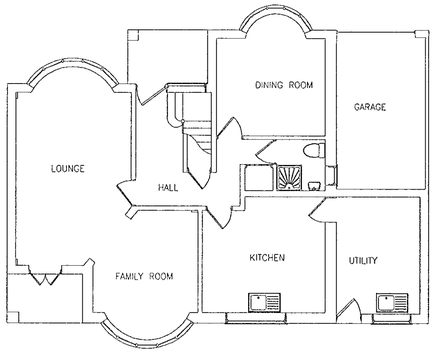

GROUND FLOOR

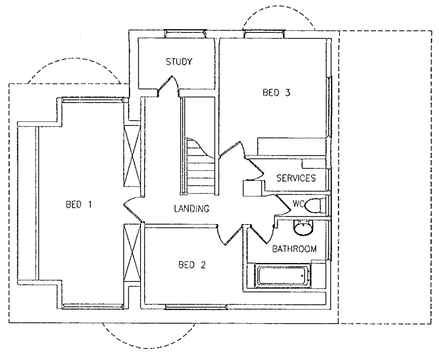

FIRST FLOOR

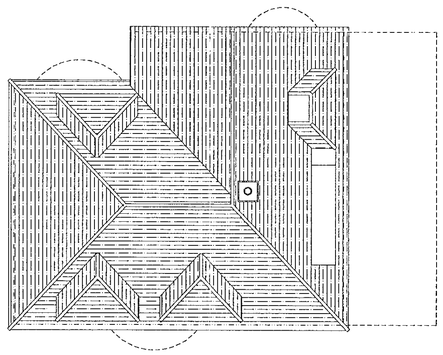

ROOF

EXISTING PLANS 1:100

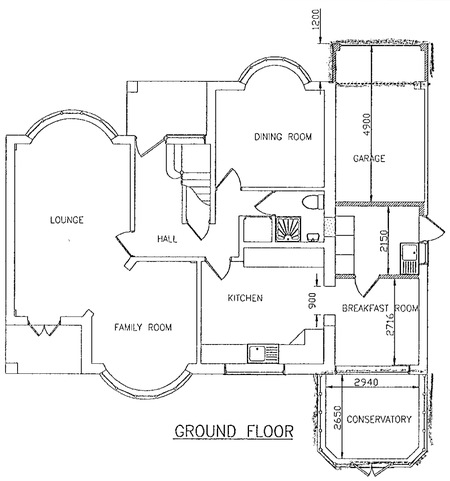

GROUND FLOOR

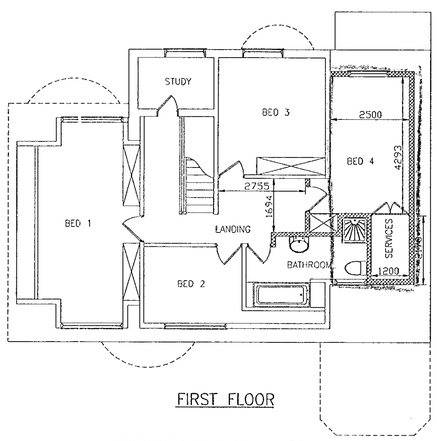

FIRST FLOOR

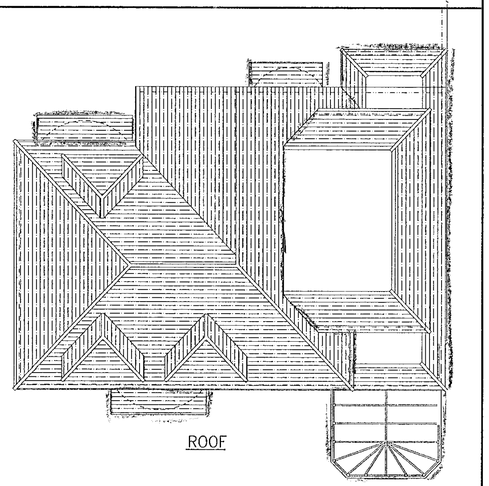

ROOF

PROPOSED PLANS 1:100

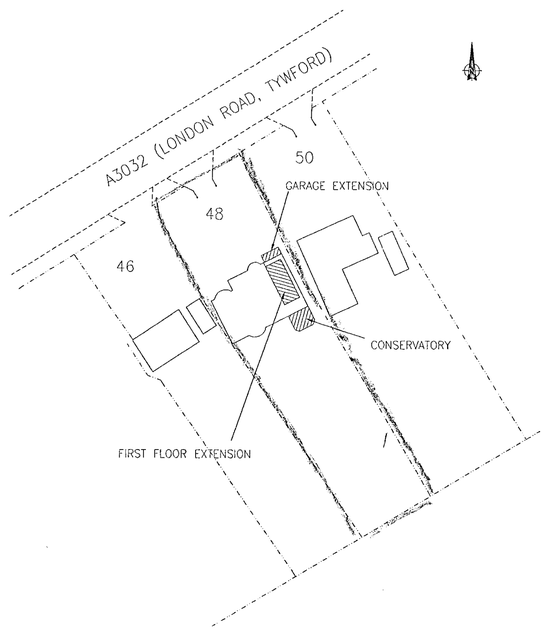

BLOCK PLAN 1:500

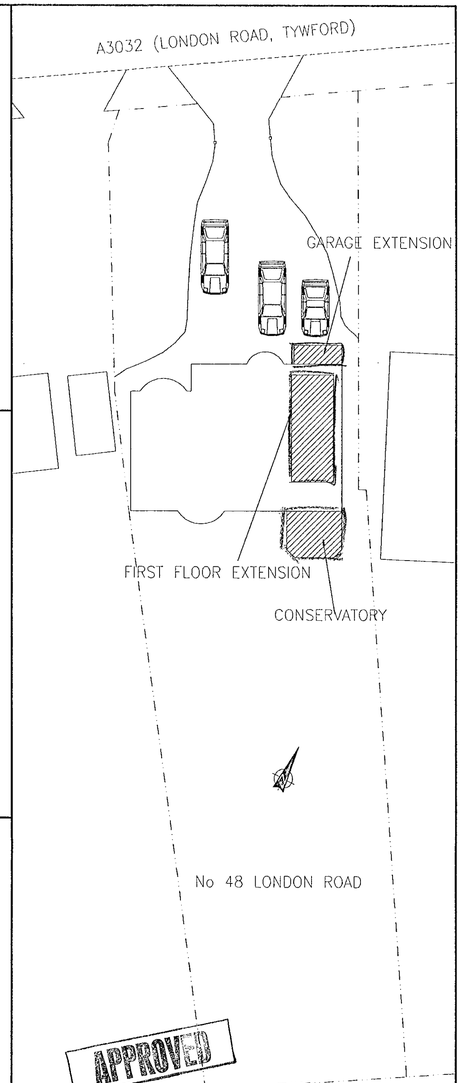

APPROVED

DELEGATED

SITE PLAN 1:200

02.MAR2001 3457

NOTES

1 ALL DIMENSIONS TO BE CONFIRMED BY SITE MEASUREMENT.
2 EXTERNAL FINISHINGS:
ROOF: S/H PLAIN CLAY TILES (NOM. 10"x6") COLOUR: BROWN TO MATCH EXISTING
WALLS: MATCHING RENDER AND PAINTWORK ABOVE FACING BRICKWORK
3 ALL GOODS AND MATERIALS TO BE INSTALLED IN ACCORDANCE WITH MANUFACTURER'S SPECIFICATIONS.

REV	DETAILS	BY	DATE
A	BLOCK PLAN AND SITE PLAN ADDED	RA	26/02/01

48 LONDON ROAD
TWYFORD
BERKS.

9 28/9/01

RECONSTRUCT EXISTING GARAGE/UTILITY AT REAR AND BUILD FIRST FLOOR EXTENSION.

DESIGNED RA	DATE FEB 2001	DRAWING No. LJ/00/01	REVISION A
DRAWN RA	SCALE AS SHOWN		

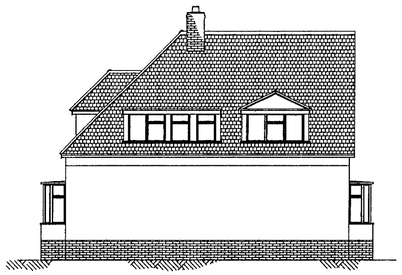

NORTH–EAST

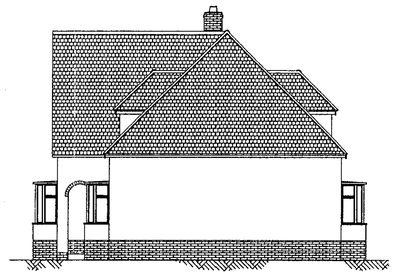

SOUTH–WEST



NORTH–WEST



SOUTH–EAST

EXISTING ELEVATIONS 1:100

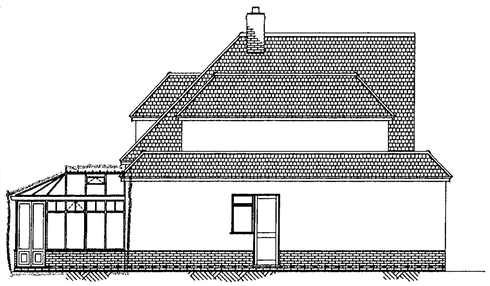

NORTH–EAST

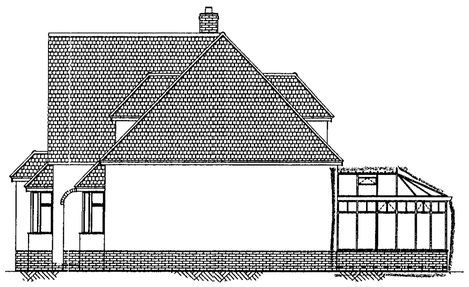

SOUTH–WEST



NORTH–WEST



SOUTH–EAST

PROPOSED ELEVATIONS 1:100

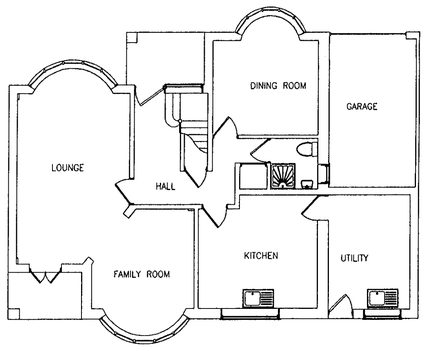

GROUND FLOOR

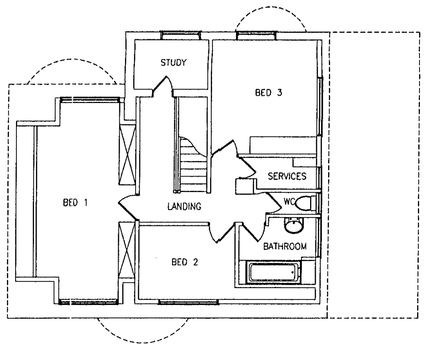

FIRST FLOOR

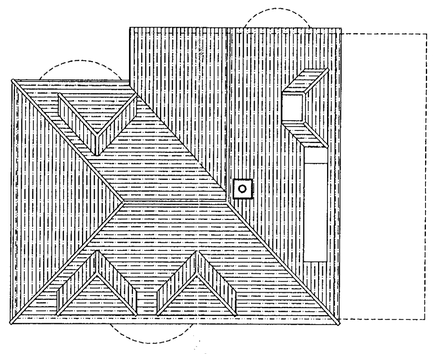

ROOF

EXISTING PLANS 1:100

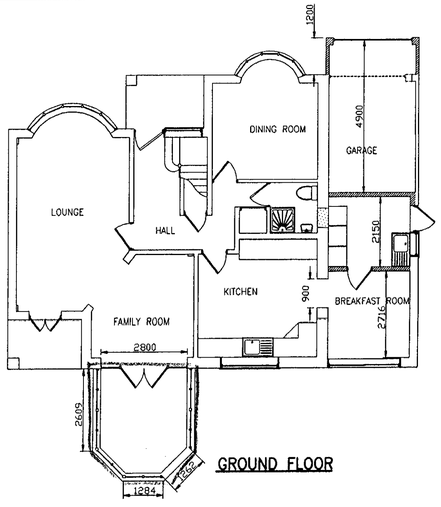

GROUND FLOOR

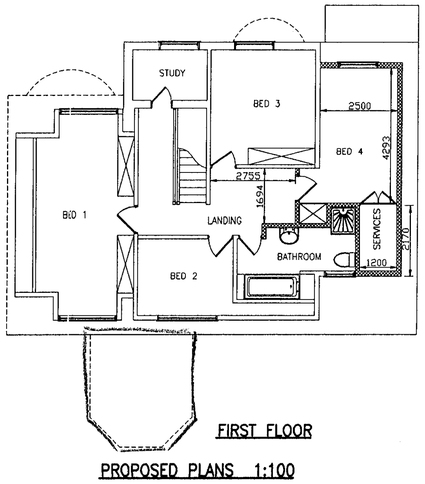

FIRST FLOOR

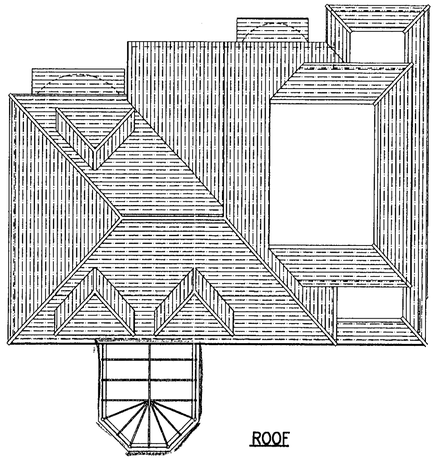

ROOF

PROPOSED PLANS 1:100

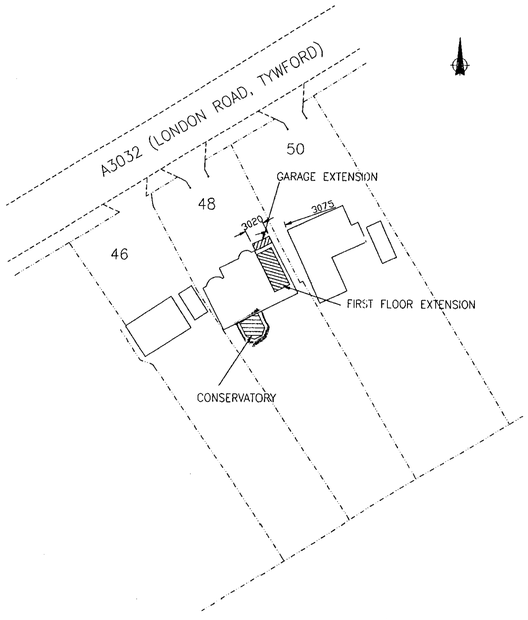

BLOCK PLAN 1:500

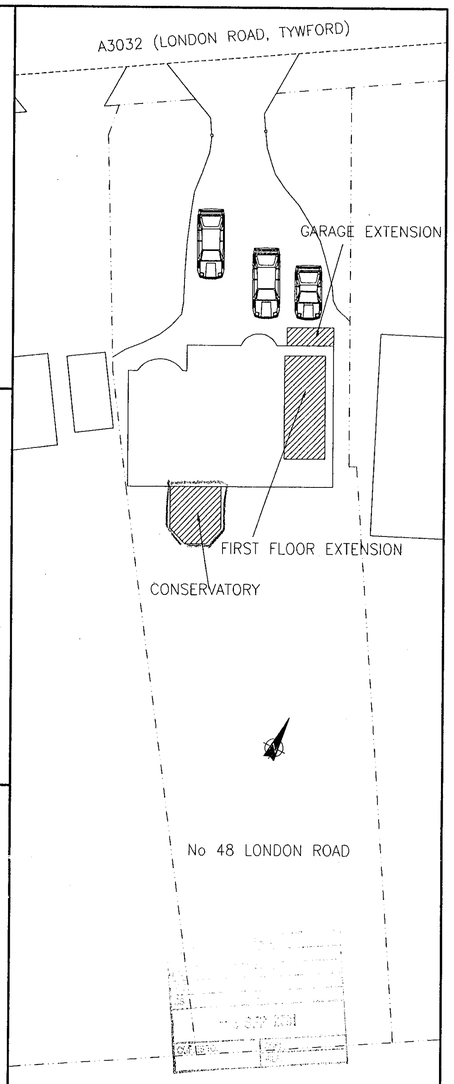

SITE PLAN 1:200

NOTES

1 ALL DIMENSIONS TO BE CONFIRMED BY SITE MEASUREMENT.

2 EXTERNAL FINISHINGS:
ROOF: S/H PLAIN CLAY TILES (NOM. 10"x6") COLOUR: BROWN TO MATCH EXISTING
WALLS: MATCHING RENDER AND PAINTWORK ABOVE FACING BRICKWORK

3 ALL GOODS AND MATERIALS TO BE INSTALLED IN ACCORDANCE WITH MANUFACTURER'S SPECIFICATIONS.

REV	DETAILS	BY	DATE
B	CONSERVATORY LOCATION AMENDED	RA	28/08/01
A	BLOCK PLAN AND SITE PLAN ADDED	RA	26/02/01

48 LONDON ROAD
TWYFORD
BERKS.

RECONSTRUCT EXISTING GARAGE/UTILITY AT REAR AND BUILD FIRST FLOOR EXTENSION.

DESIGNED RA	DATE FEB 2001	DRAWING No. LJ/00/01	REVISION B
DRAWN RA	SCALE AS SHOWN		

28/9/01