08. AUG. 2001 4630



This map is based upon Ordnance Survey material with the permission of Ordnance Survey on behalf of the Controller of HMSO. © Crown Copyright.
Unauthorised reproduction infringes Crown Copyright and may lead to prosecution or civil proceedings.Wokingham District Council Licence LA086134

Development Control Section, Environmental Services, Wokingham District Council.
10 August 2001 Scale: 1 : 1250

Notes

All dimensions and levels on site are to be checked prior to commencement of work.

This drawing is the copyright of The Edwards Irish Partnership.

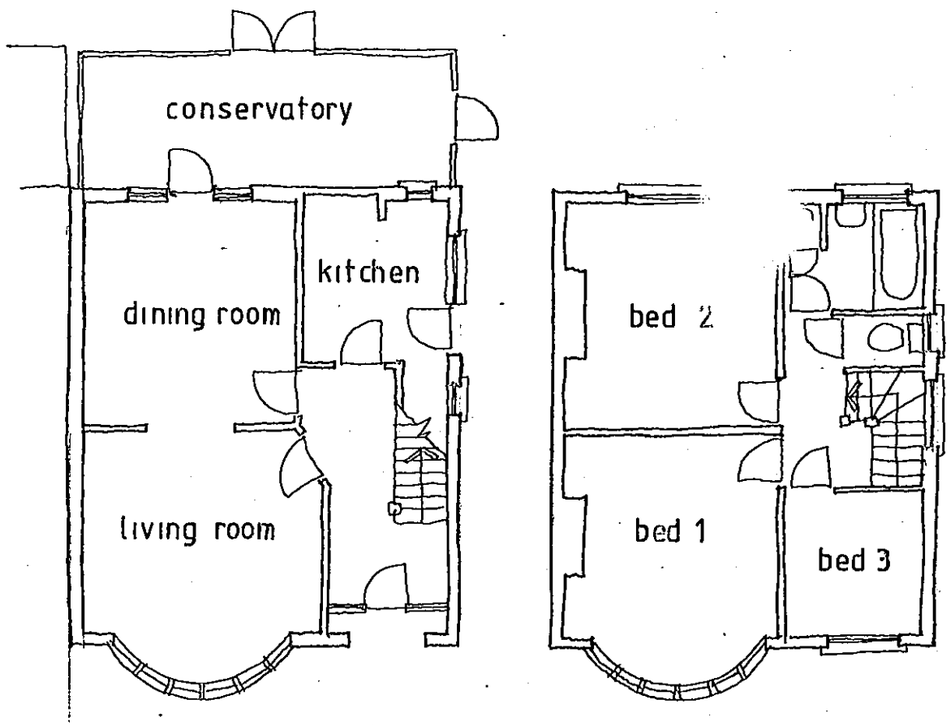

Ground floor existing

First floor existing

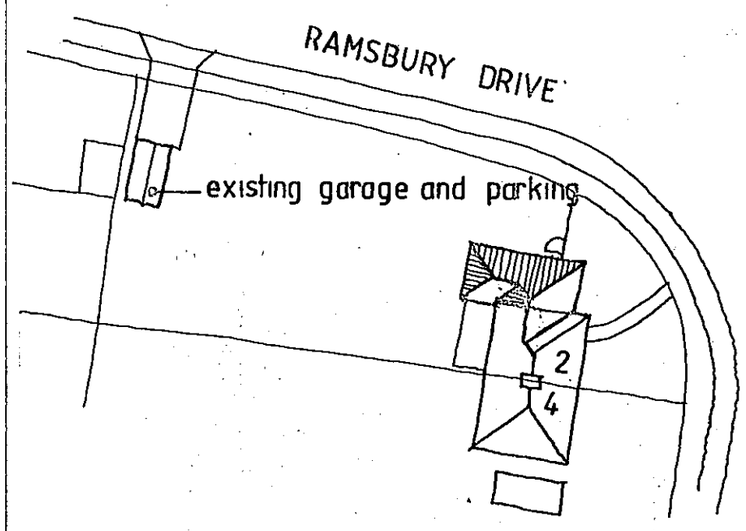

Site Plan 1:500

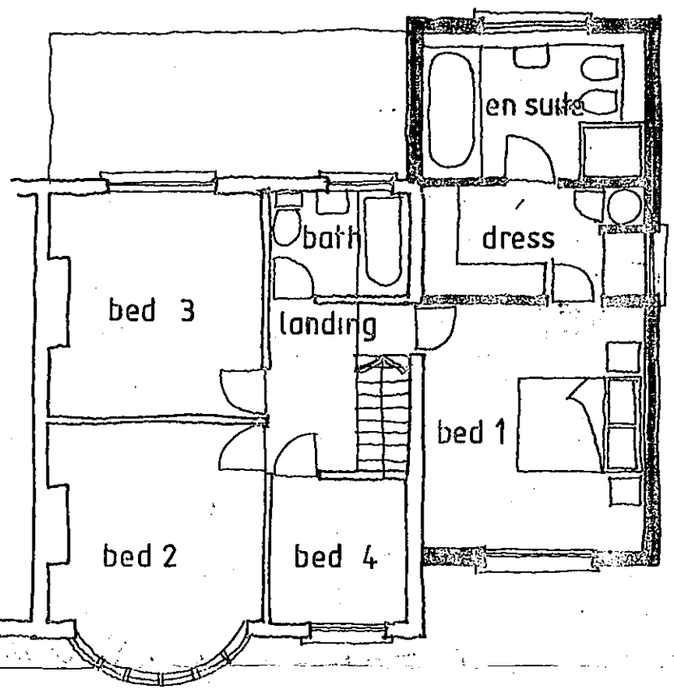

Proposed first floor

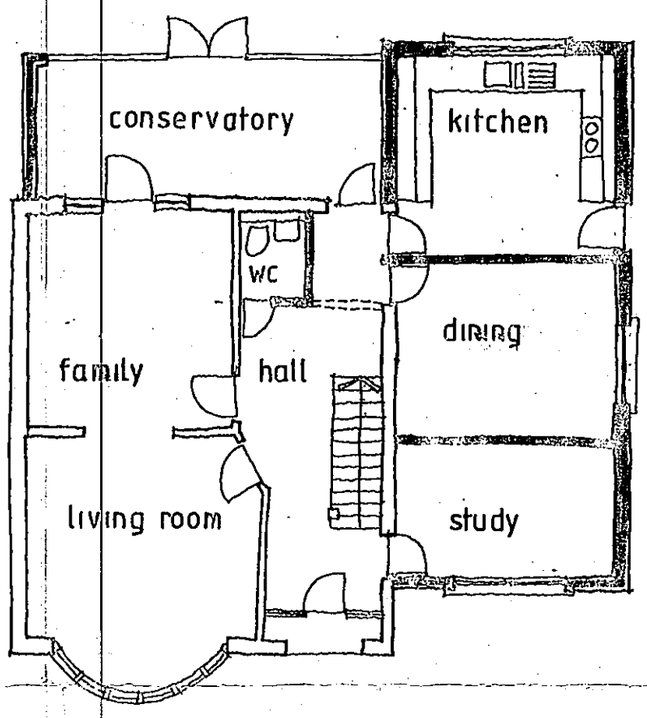

Proposed ground floor

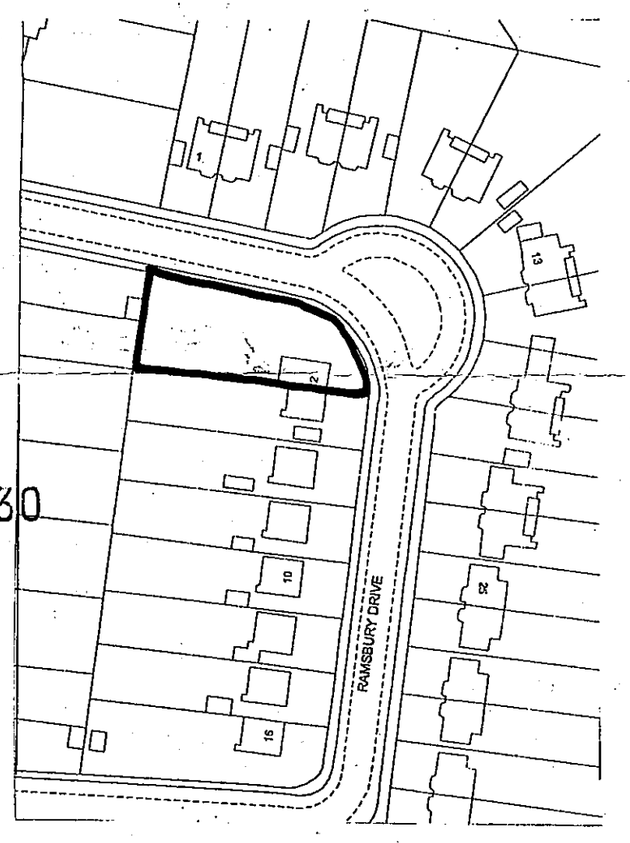

Location plan 1:1250

N

08.AUG.2001* 4630

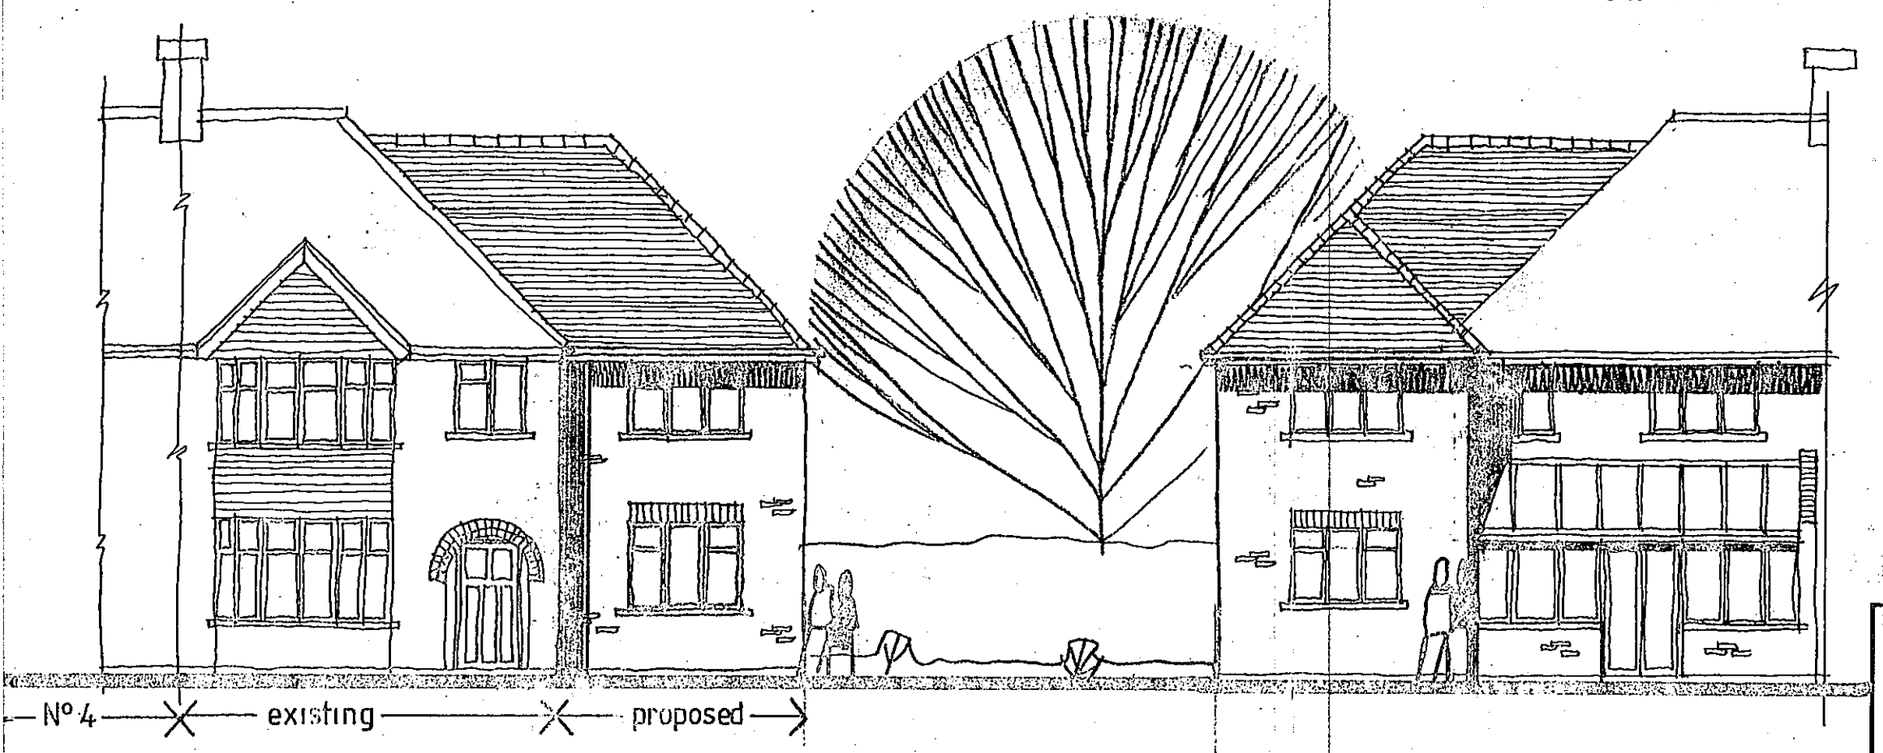

Proposed front elevation

Proposed rear elevation

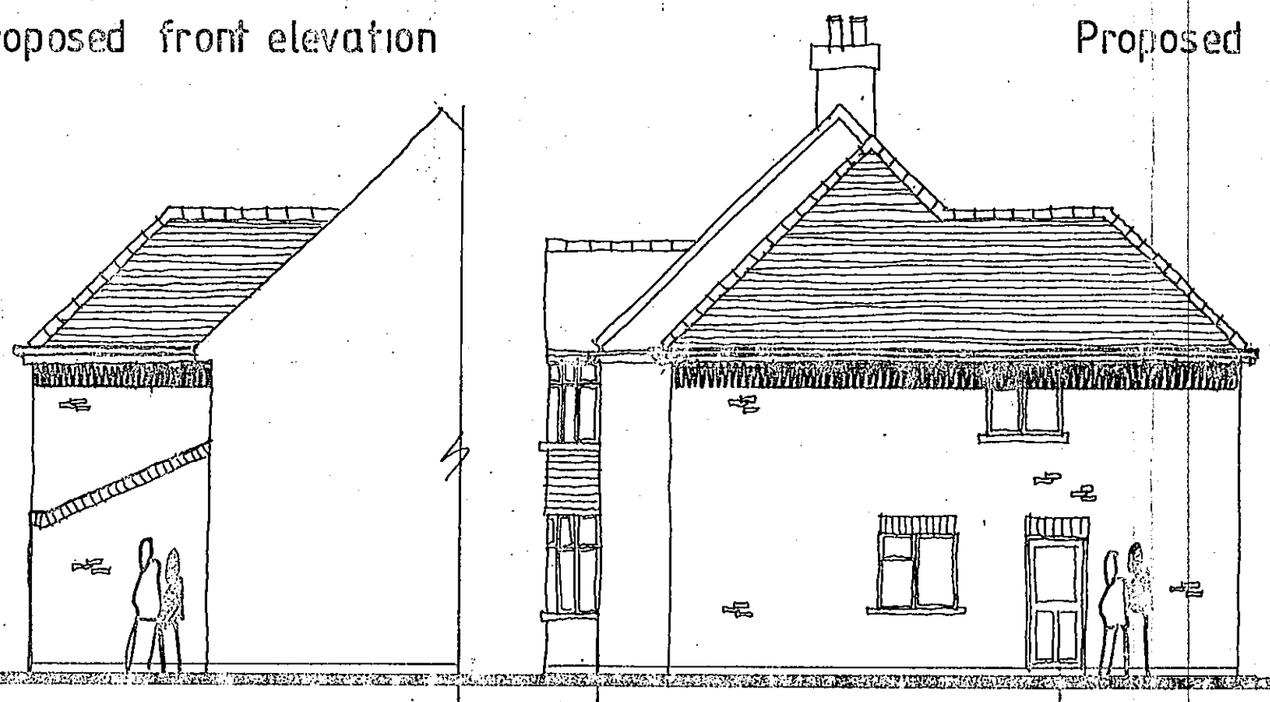

Proposed side elevation

Proposed side elevation

Project

2 RAMSBURY DRIVE
EARLEY

SUPERSEDED
Superseded

Client

M. FOWLES

Drawing

PROPOSED EXTENSION

Scale 1 100

Date 8/01

The Edwards Irish Partnership
Architects & Surveyors
36 Langborough Road, Wokingham, Berks. RG40 2BT
Tel: 0118-989-4403 Fax: 0118-989-4383 E-mail: the.eip@virgin.net

Job 1374 Dwg. 10

Rapidos DS (UK) 99811

Notes

All dimensions and levels on site are to be checked prior to commencement of work.

This drawing is the copyright of The Edwards Irish Partnership.

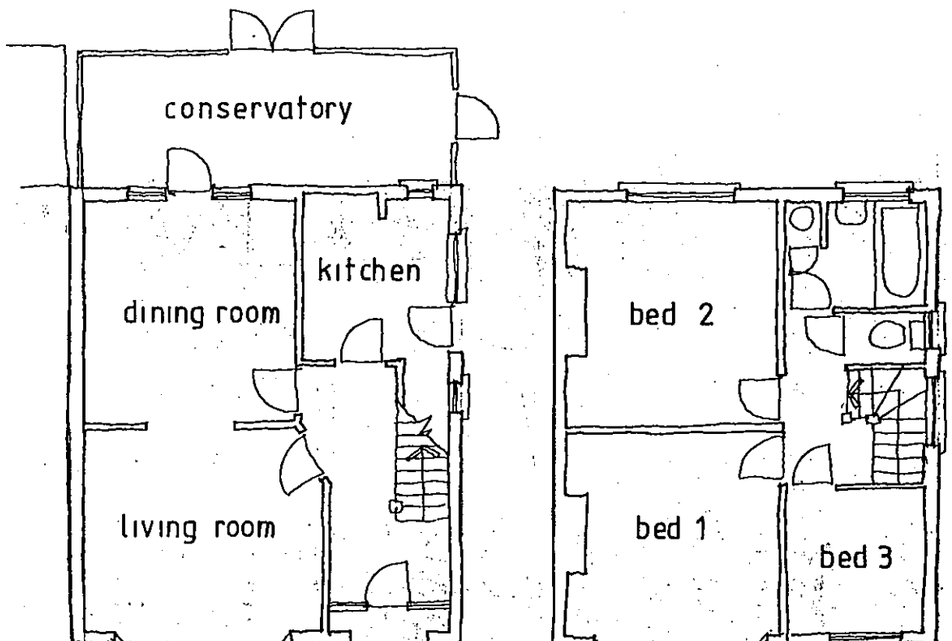

Ground floor existing

First floor existing

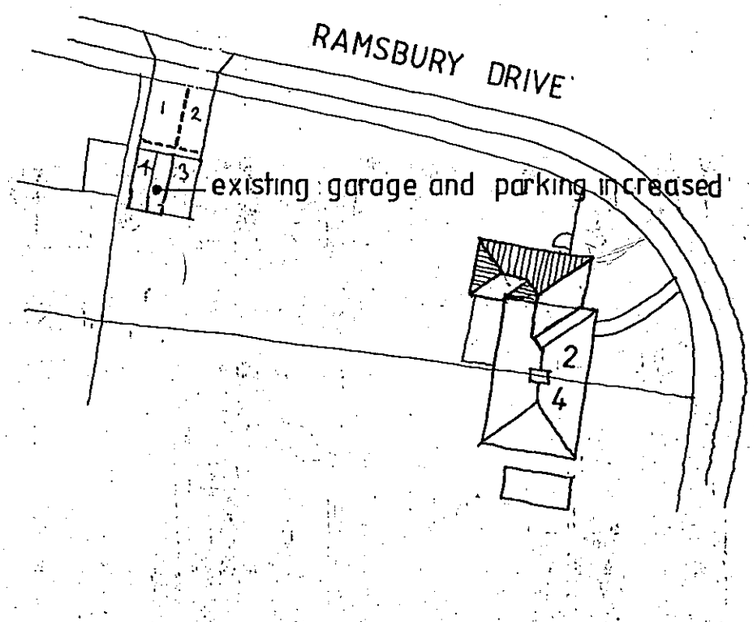

Site Plan 1:500

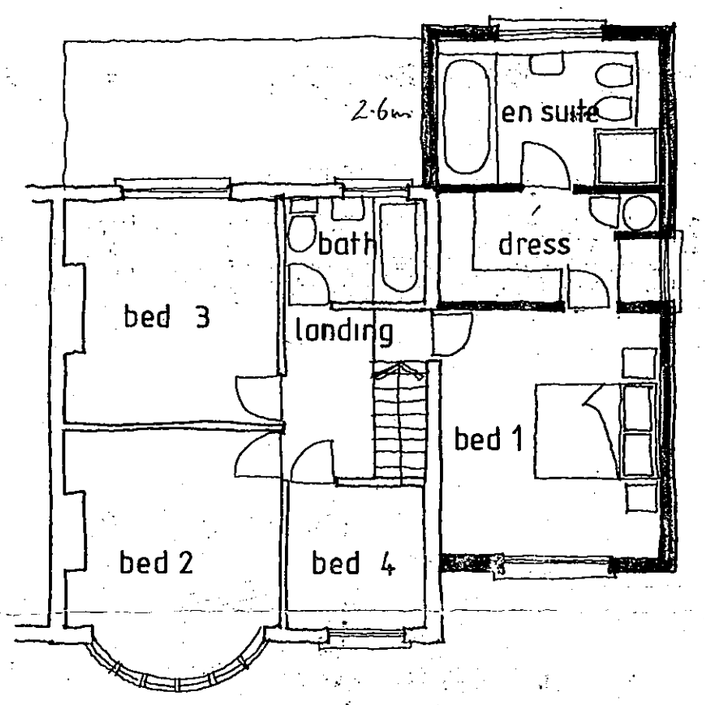

4m wide
8.9m long

Proposed first floor

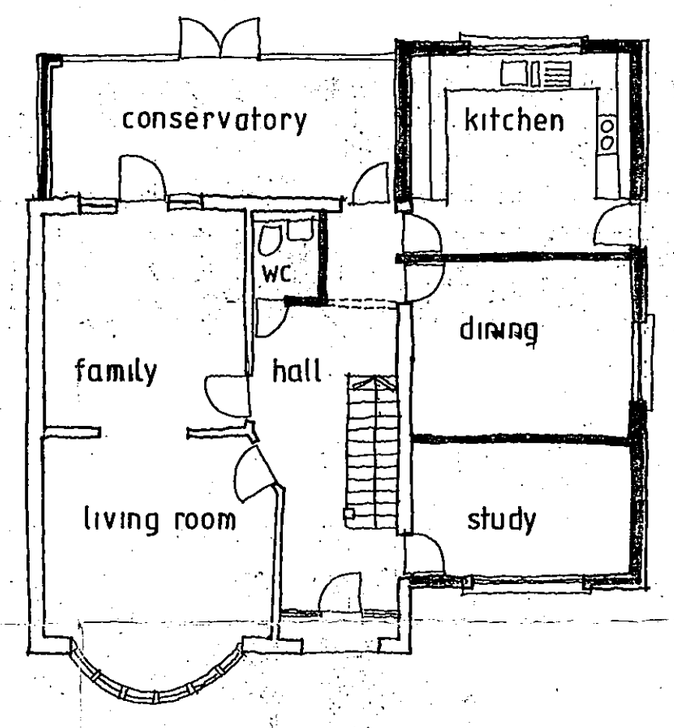

Proposed ground floor

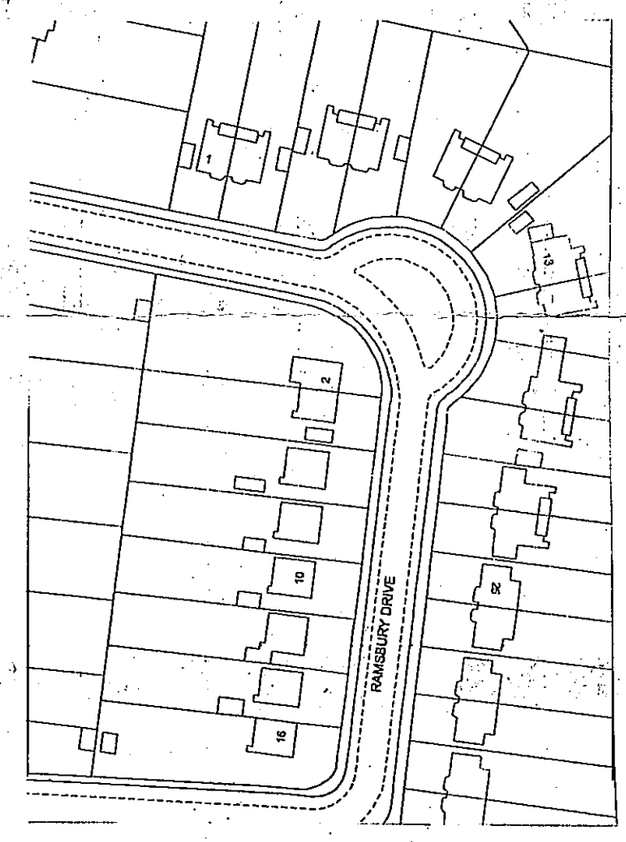

Location plan 1:1250

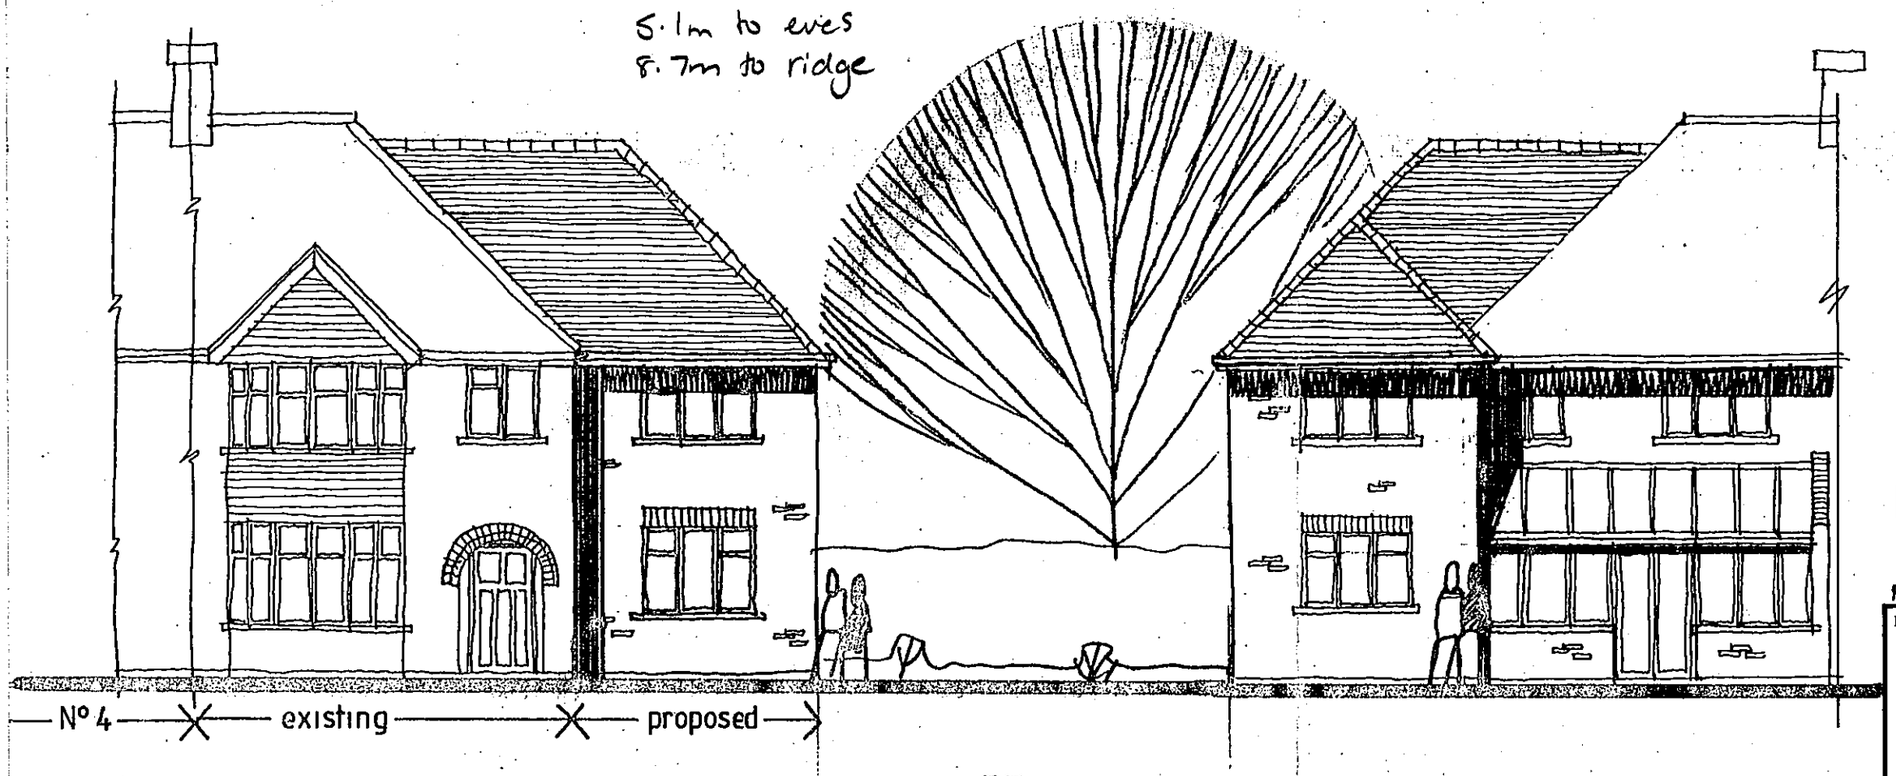

Proposed front elevation

Proposed rear elevation

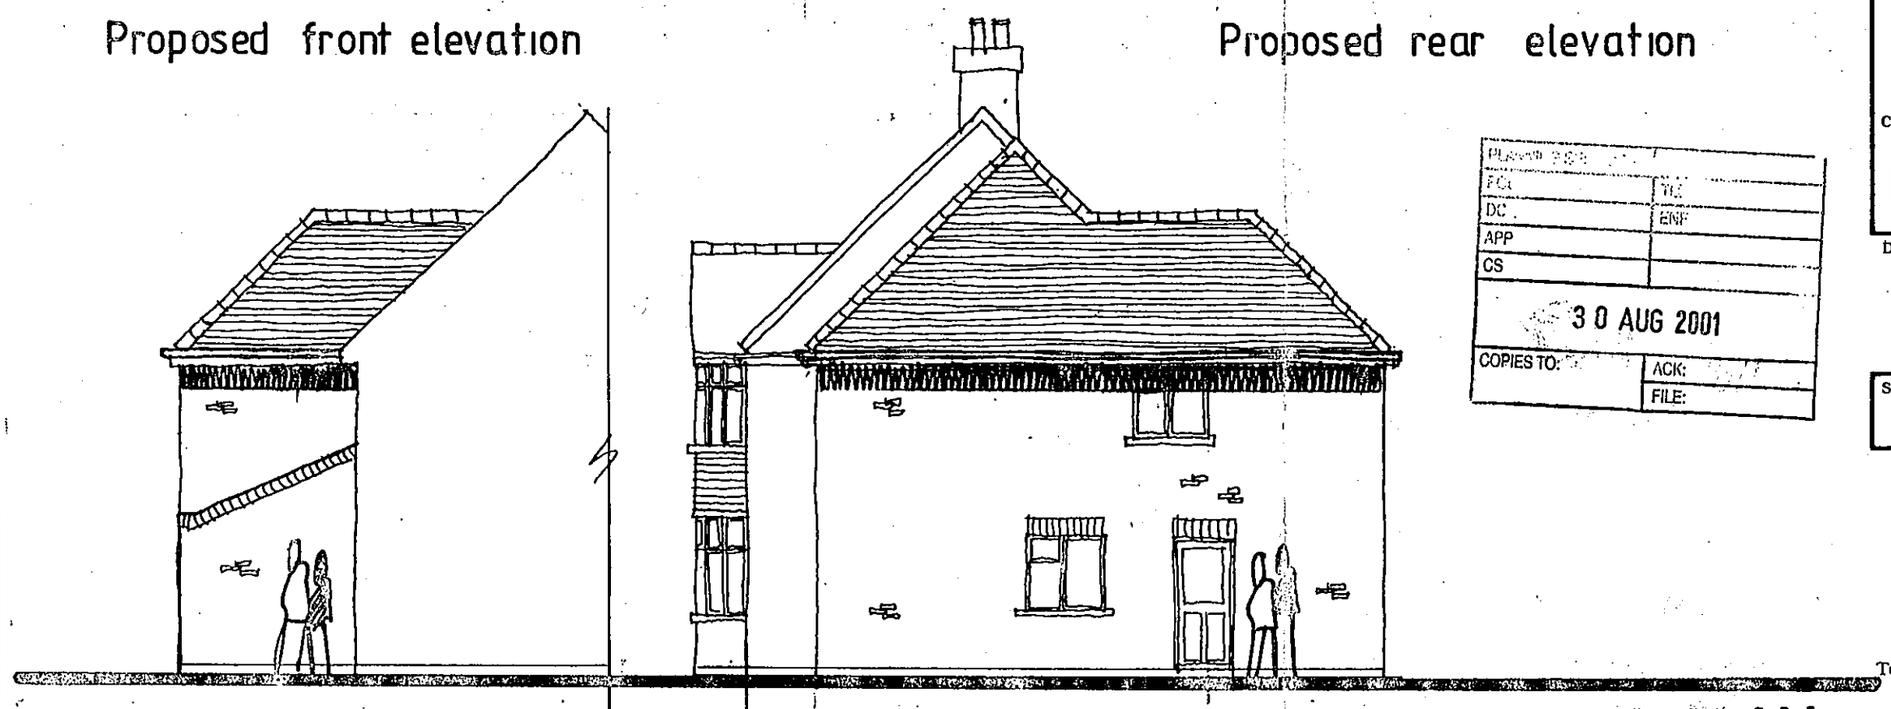

Proposed side elevation

Proposed side elevation

PLANNING DEPT.

FCL	TEC
DC	ENF
APP	
CS	

30 AUG 2001

COPIES TO: ACK: FILE:

ADDITIONAL PLAN
4630

REV A. PARKING ADDED 28/8/01

Project

2 RAMSBURY DRIVE
EARLEY

Client

M. FOWLES

APPROVED

Drawing

PROPOSED EXTENSION

Scale: 1 100

Date: 8/01

23/11/02

The Edwards Irish Partnership
Architects & Surveyors
36 Langborough Road, Wokingham, Berks. RG40 2BT
Tel: 0118-989-4403 Fax: 0118-989-4383 E-mail: the.eip@virgin.net

Job 1374 Dwg. 10 A

Rapidos DS (UK) 99811