

THESE DRAWINGS ARE WERNICK'S COPYRIGHT AND MAY NOT BE REPRODUCED.
FIGURED DIMENSIONS ARE TO BE TAKEN IN PREFERENCE TO SCALED MEASUREMENTS.

	REVISIONS	DATE	INL	CHD
A	GROUND LEVELS AMENDED ON ELEVATIONS	12/10/01	DP	


NOTES

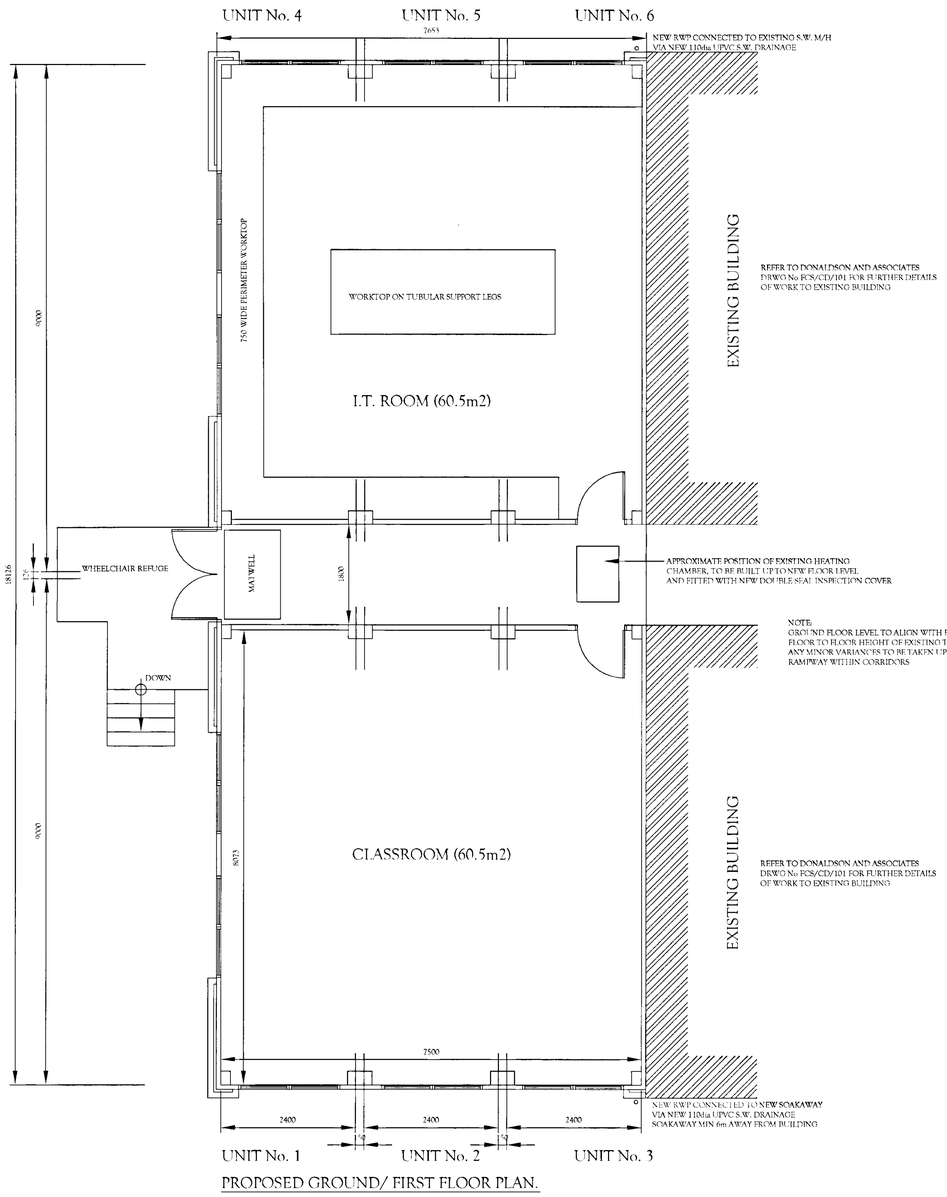

PROPOSED GROUND/ FIRST FLOOR PLAN.

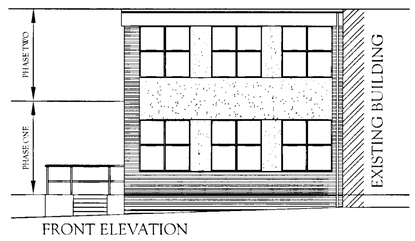

FRONT ELEVATION

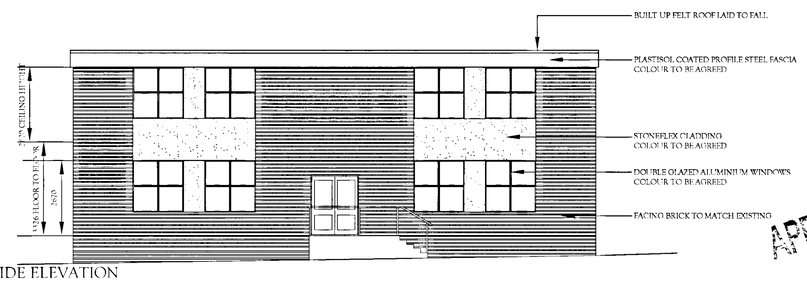

SIDE ELEVATION

PHASE 1 - GROUND FLOOR UTILISING STANDARD RAPIDPLAN SINGLE STOREY MODULES

PHASE 2 - GROUND FLOOR MODULE TO BE RELOCATED AT FIRST FLOOR, PROVIDE NEW RAPIDPLAN GROUND FLOOR MODULE



31.OCT.2001 5204

PRELIMINARY DRAWING NOT TO BE USED FOR CONSTRUCTION UNTIL "APPROVED FOR CONSTRUCTION" STAMP IS APPLIED

Wernick
TECHNICAL SERVICES DEPARTMENT
Nidum Works,Neath Abbey,Neath,
West Glamorgan. SA10 7DS.
Tel: 01792 321222
Fax: 01792 325251
E.Mail: technical@wernick.co.uk
www.wernick.co.uk

CLIENT
DONALDSON & ASSOCIATES

PROJECT TITLE
FOREST COMPREHENSIVE SCHOOL


DRAWING TITLE
GENERAL ARRANGEMENT PLAN. AND ELEVATIONS

APPROVED


DRAWN	CHECKED	USER
JRJ/DP		CAD 2
ORIGINAL SCALE		DATE
1 : 50/1:100		8/10/01
CONTRACT NO.	DRAWING NO.	
	QN1339/1/002a	

Wernick

19/4/02

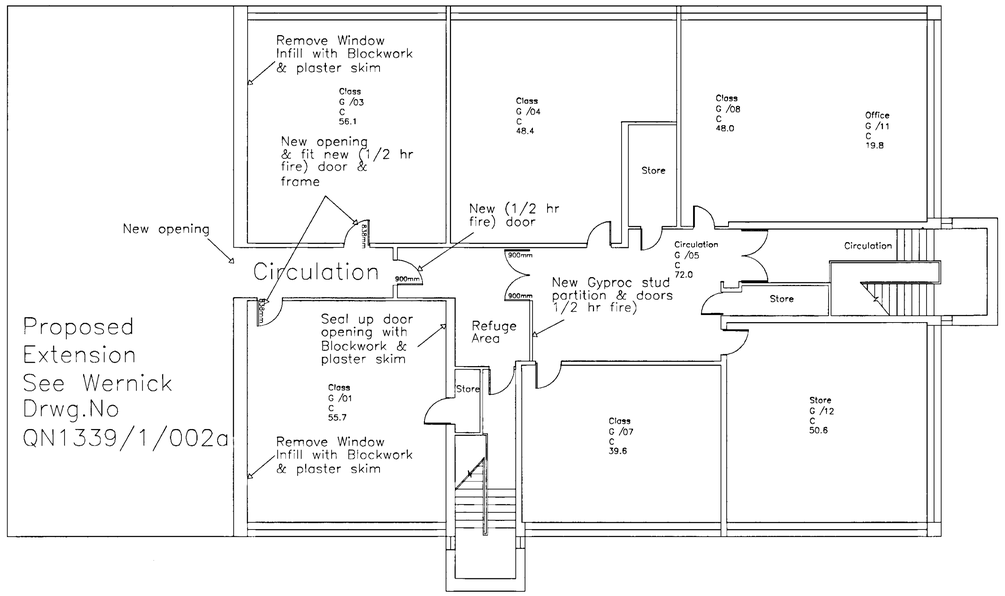

PROPOSED
1st Floor

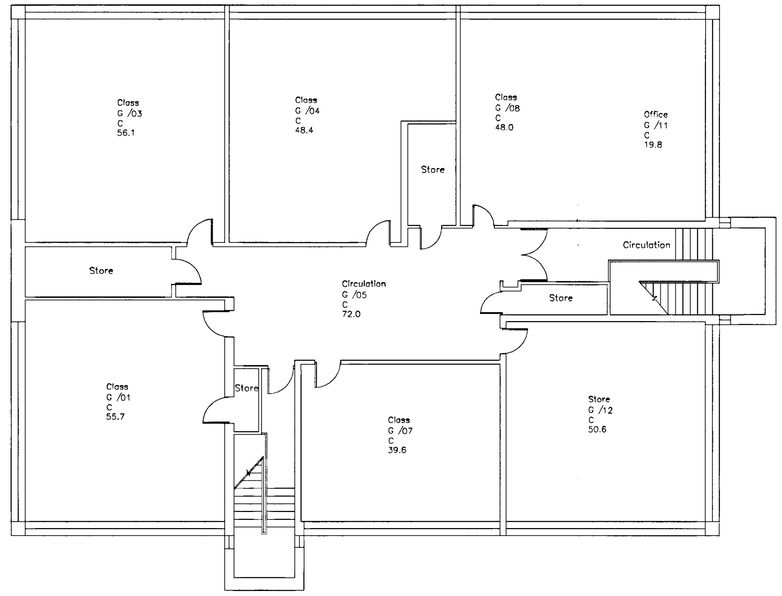


EXISTING
1st Floor

Note:


1. Lost m2 of hard play area is to be compensated for by providing same area elsewhere.
2. As all facilities are available on the ground floor – for disabled access, any future disabled pupils attending school would not be disadvantaged.

   Provision of a lift has not been included.

31.OCT.2001 5204

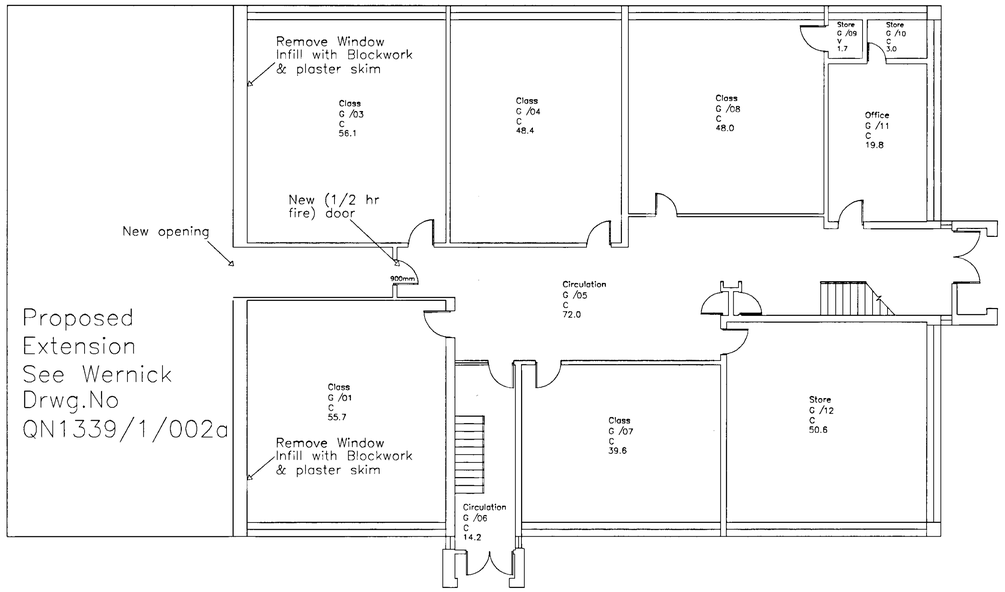

PROPOSED
G/Floor

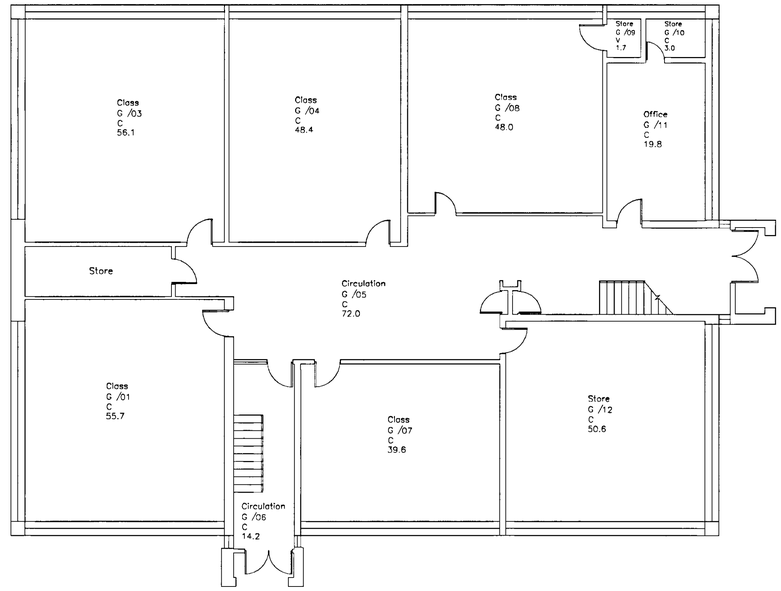

EXISTING
G/Floor

Donaldson & Associates
Tel: 02380 767733 Fax: 02380 767744

APPROVED

Project:
The Forest Comprehensive School
Robin Hood Lane
Winnersh

Drawing:
Proposed 2 Storey Extension to form 4 No. New Classrooms (including 1 No. ICT)

Note: The works will be carried out in 2 Phases.

Planning Submission

Date: 08/10/01 Revn: 0
Drwn: AP Scale: 1:100

Drwg.No. FCS/CD/101

© 2001 Donaldson & Associates Ltd