


CENTRE COORDINATES: 474035 , 171343



LOCATION PLAN
SCALE 1:1250@A3

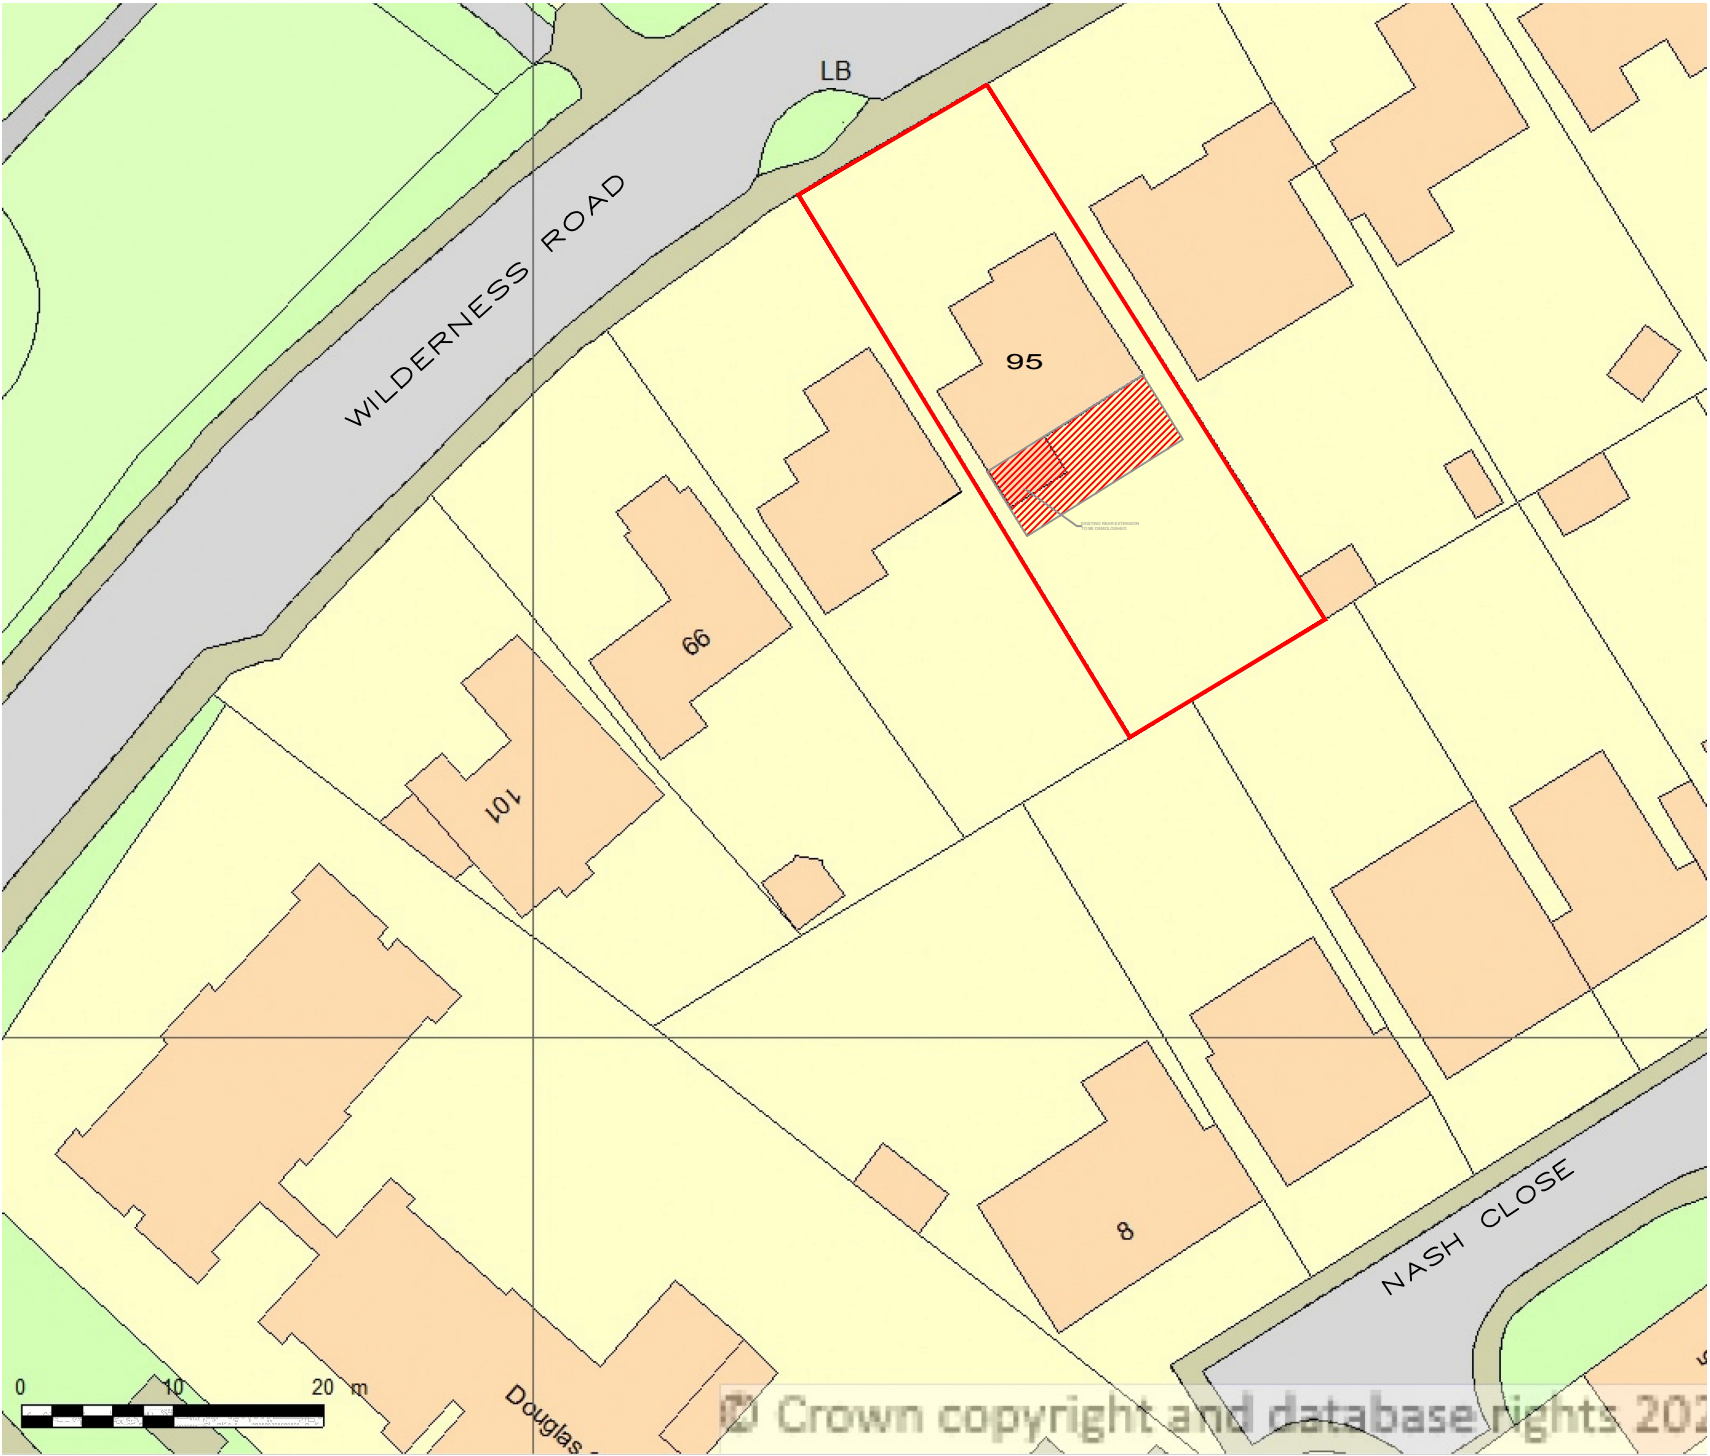

BLOCK PLAN
SCALE 1:500@A3

Supplied by Streetwise Maps Ltd

PROJECT:

PROPOSED SINGLE STOREY REAR EXTENSION

95 WILDERNESS ROAD
Earley

DRAWN BY:

P.S.

DATE:

03/02/2026

SCALE:

A SHOWN@A3

FILENAME:

25074

DRAWING TITLE:

LOCATION AND BLOCK PLAN

DRAWING NUMBER:

WR-01

ArchDezine Limited
archdeziner7@gmail.com