



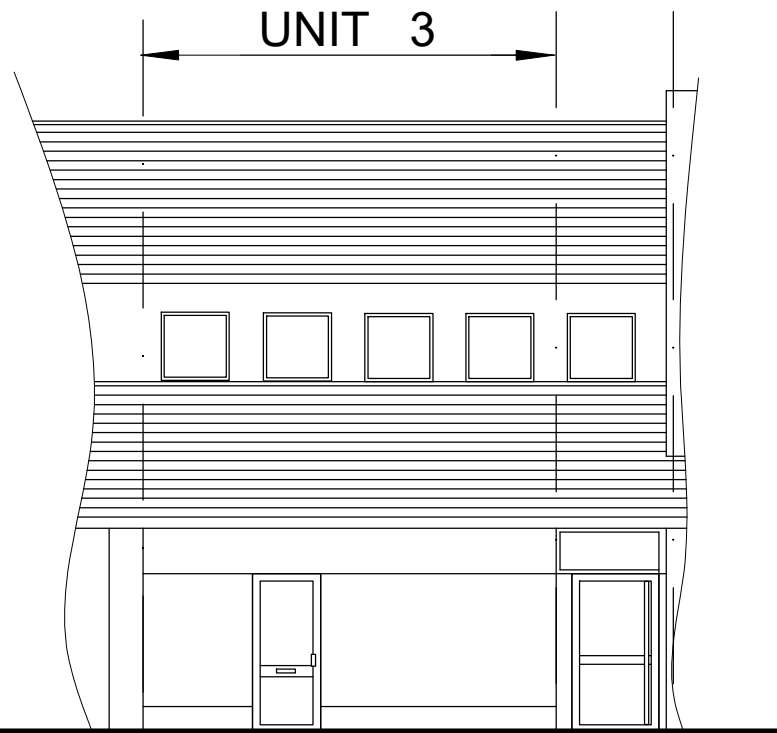


Front

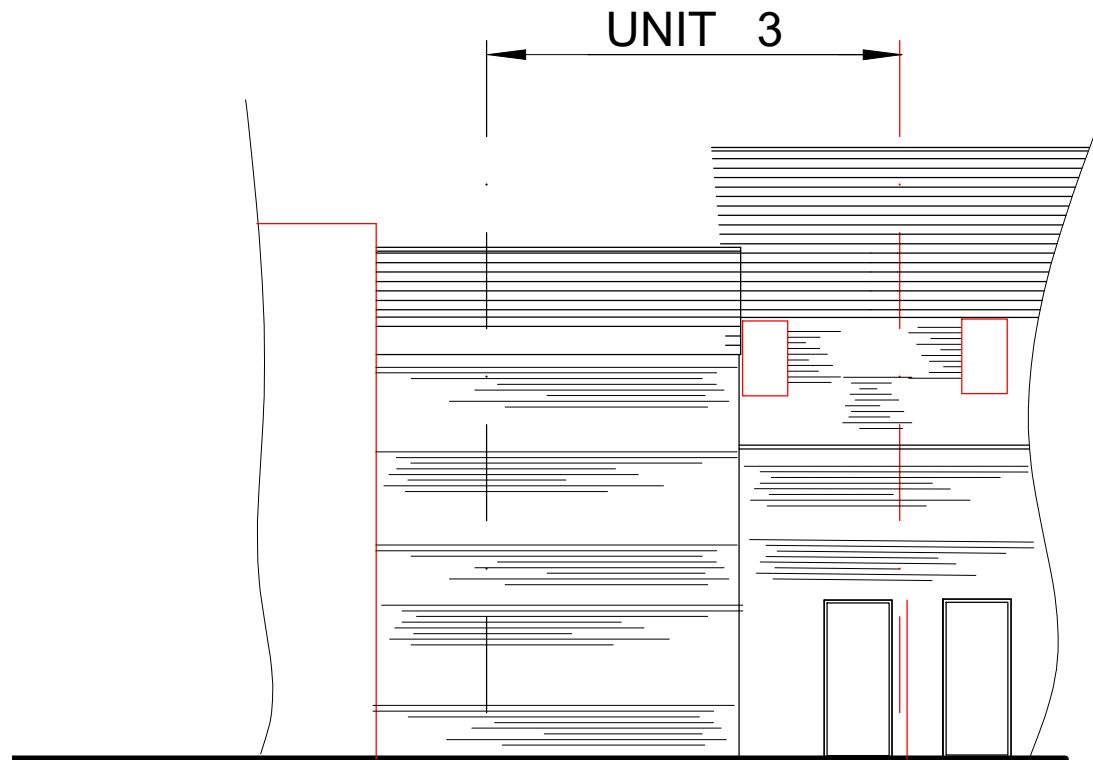


Rear

Existing Elevations 1:100

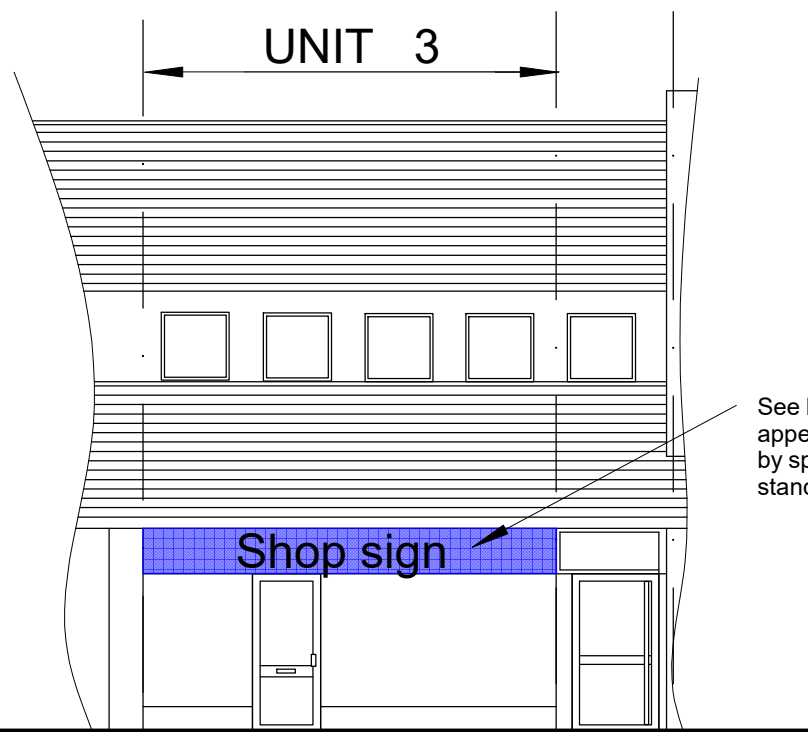


Front

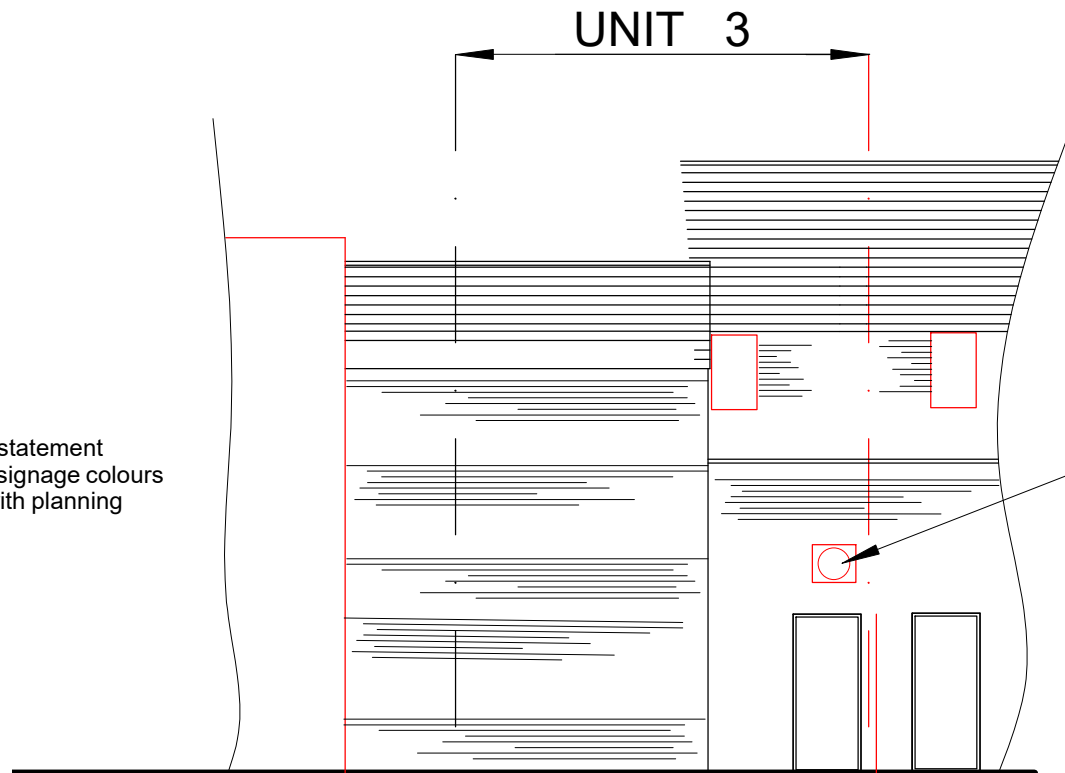


Rear

Proposed Elevations 1:100

Scale Bar 1:50

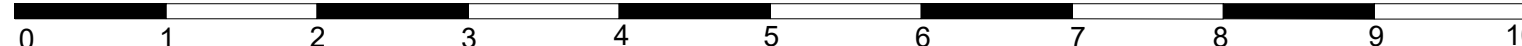


Scale Bar 1:100

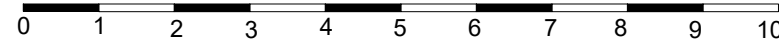

ALL DIMENSIONS SHOWN ARE IN MILLIMETRES

Scale Bar 1:500

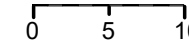

See Design and Access statement
appendix for illuminated signage colours
by specialist to comply with planning
standards.

Extractor fan outlet by specialist
supplier and fitter

Name

Mr. M. K. Bhatti

SITE ADDRESS

UNIT 3 57-59 Crockhamwell Road
Woodley. RG5 3SZ.

TITLE

Elevations

SCALE

1:100

DATE

Sept 2025

DWG NO

Rev