



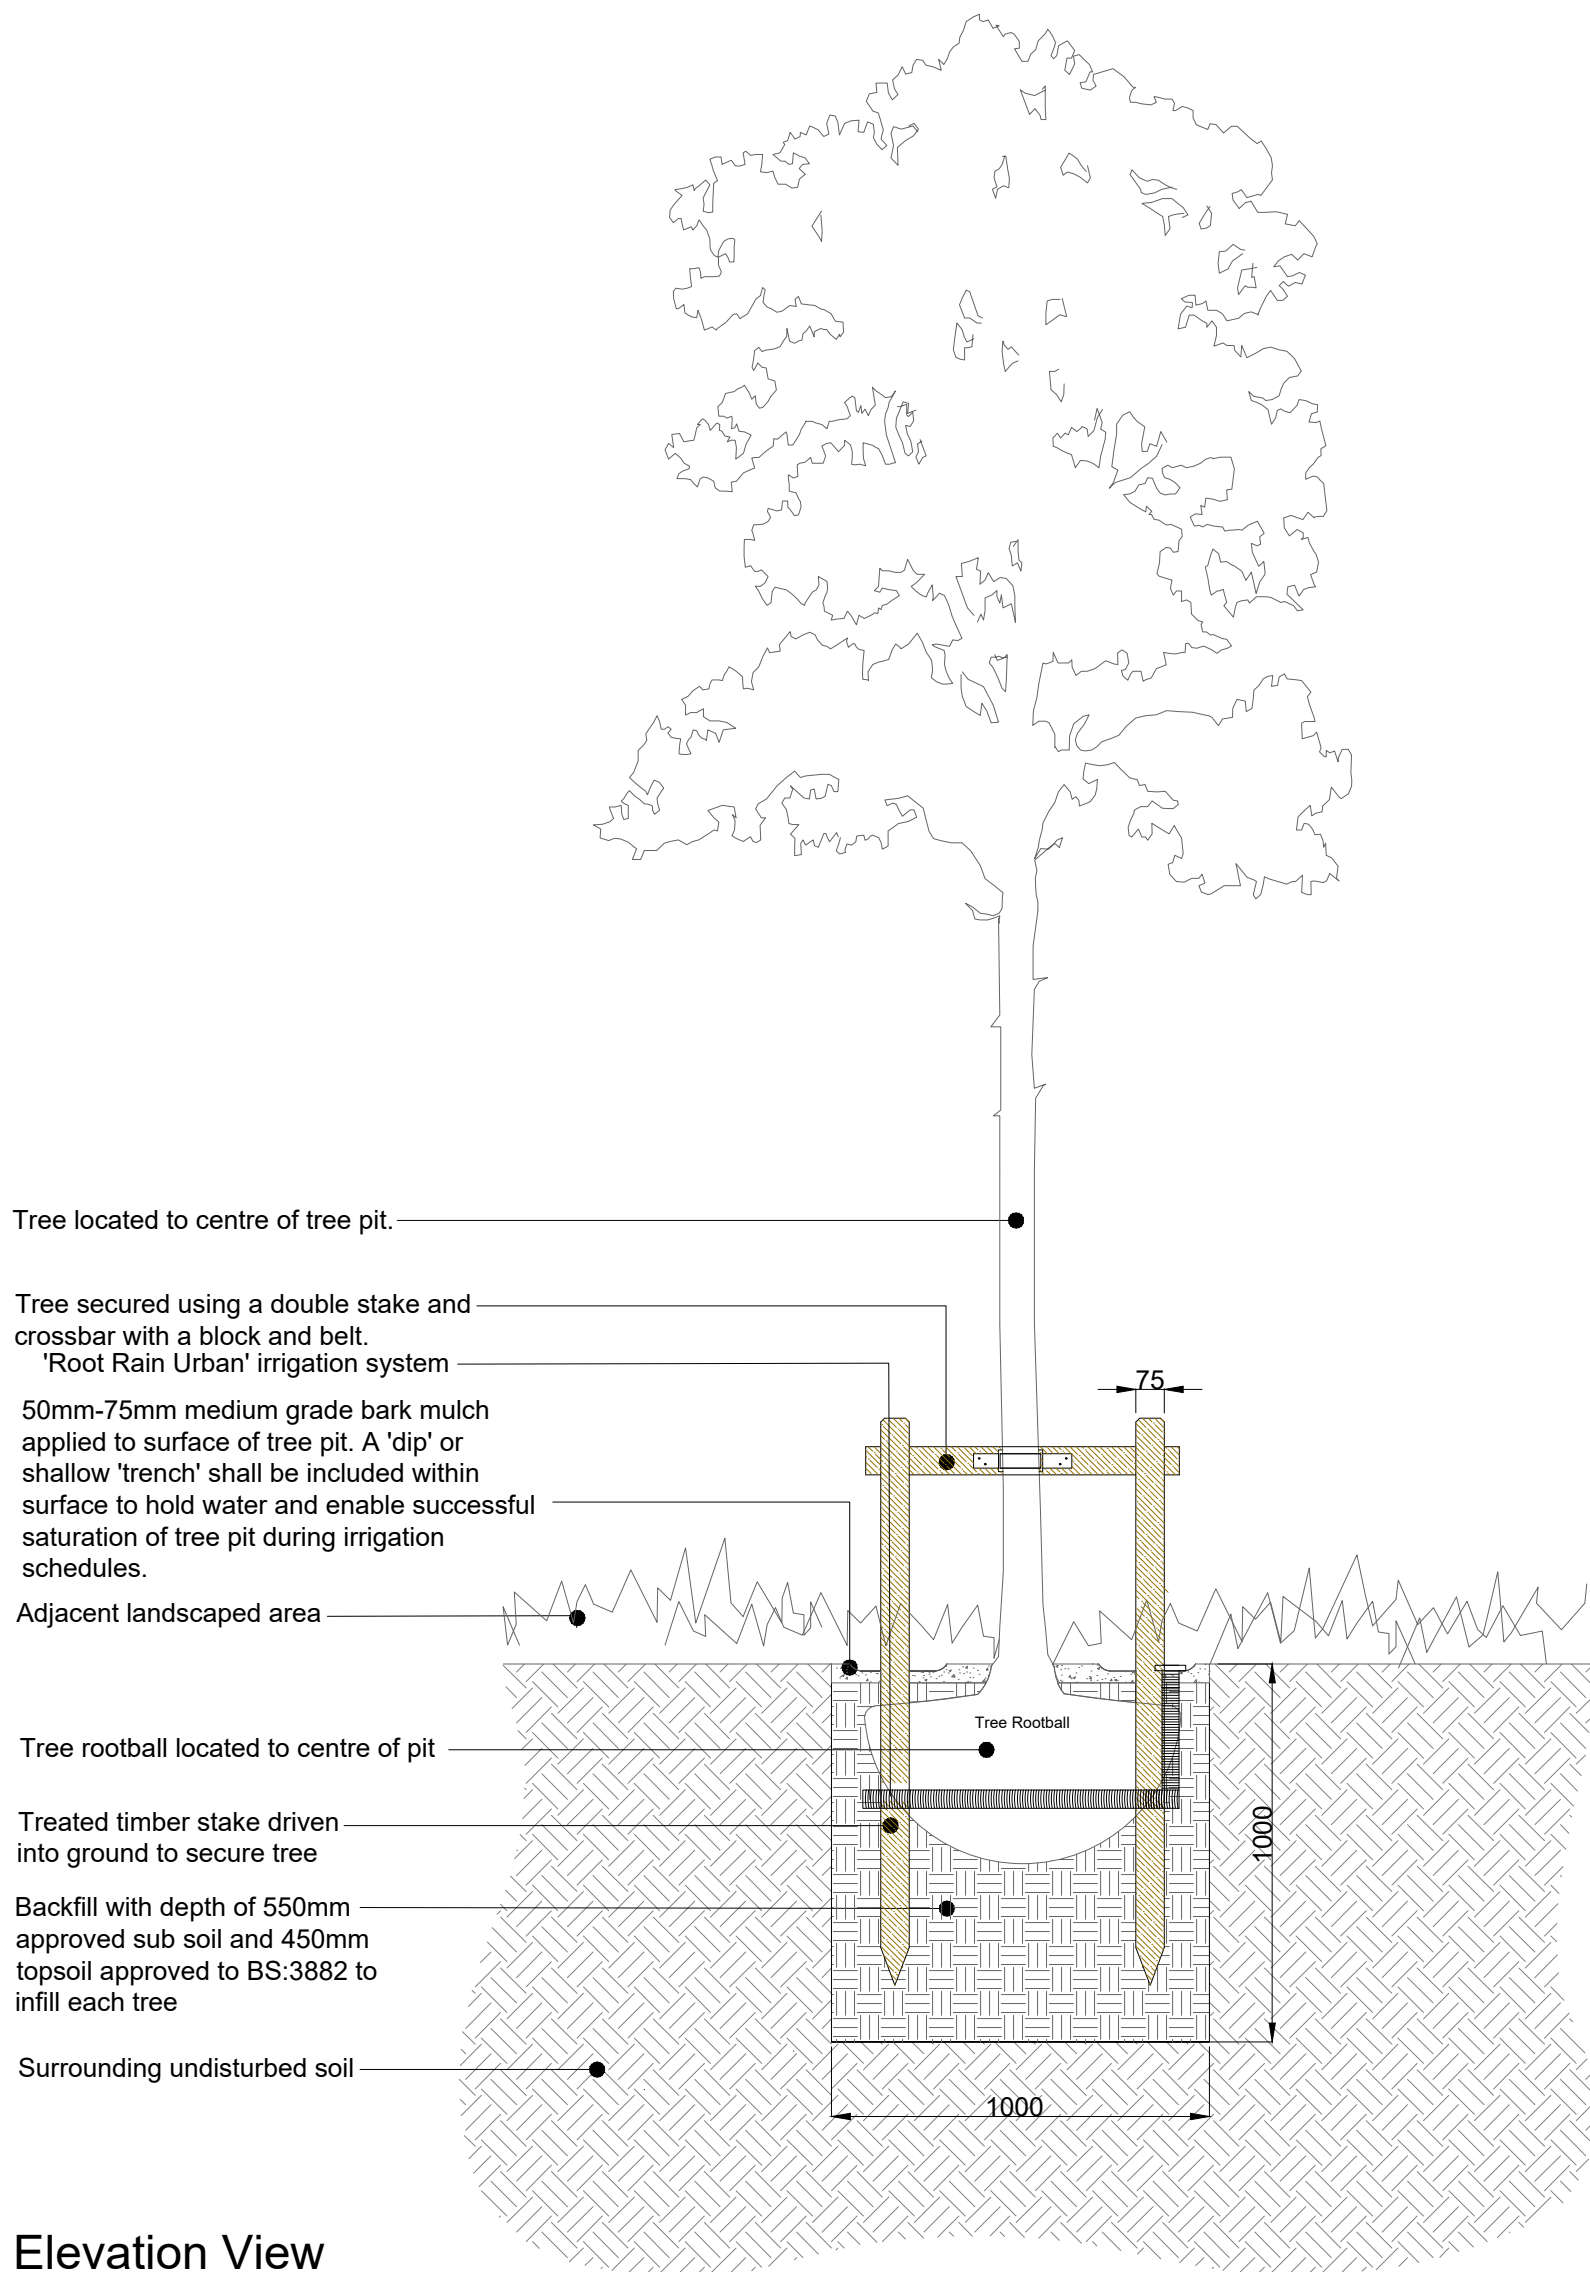

Elevation View
Scale 1:20

01 Type 1 - Elevation and Plan View
SOFT LANDSCAPE TREE PIT DETAIL WITH STAKES

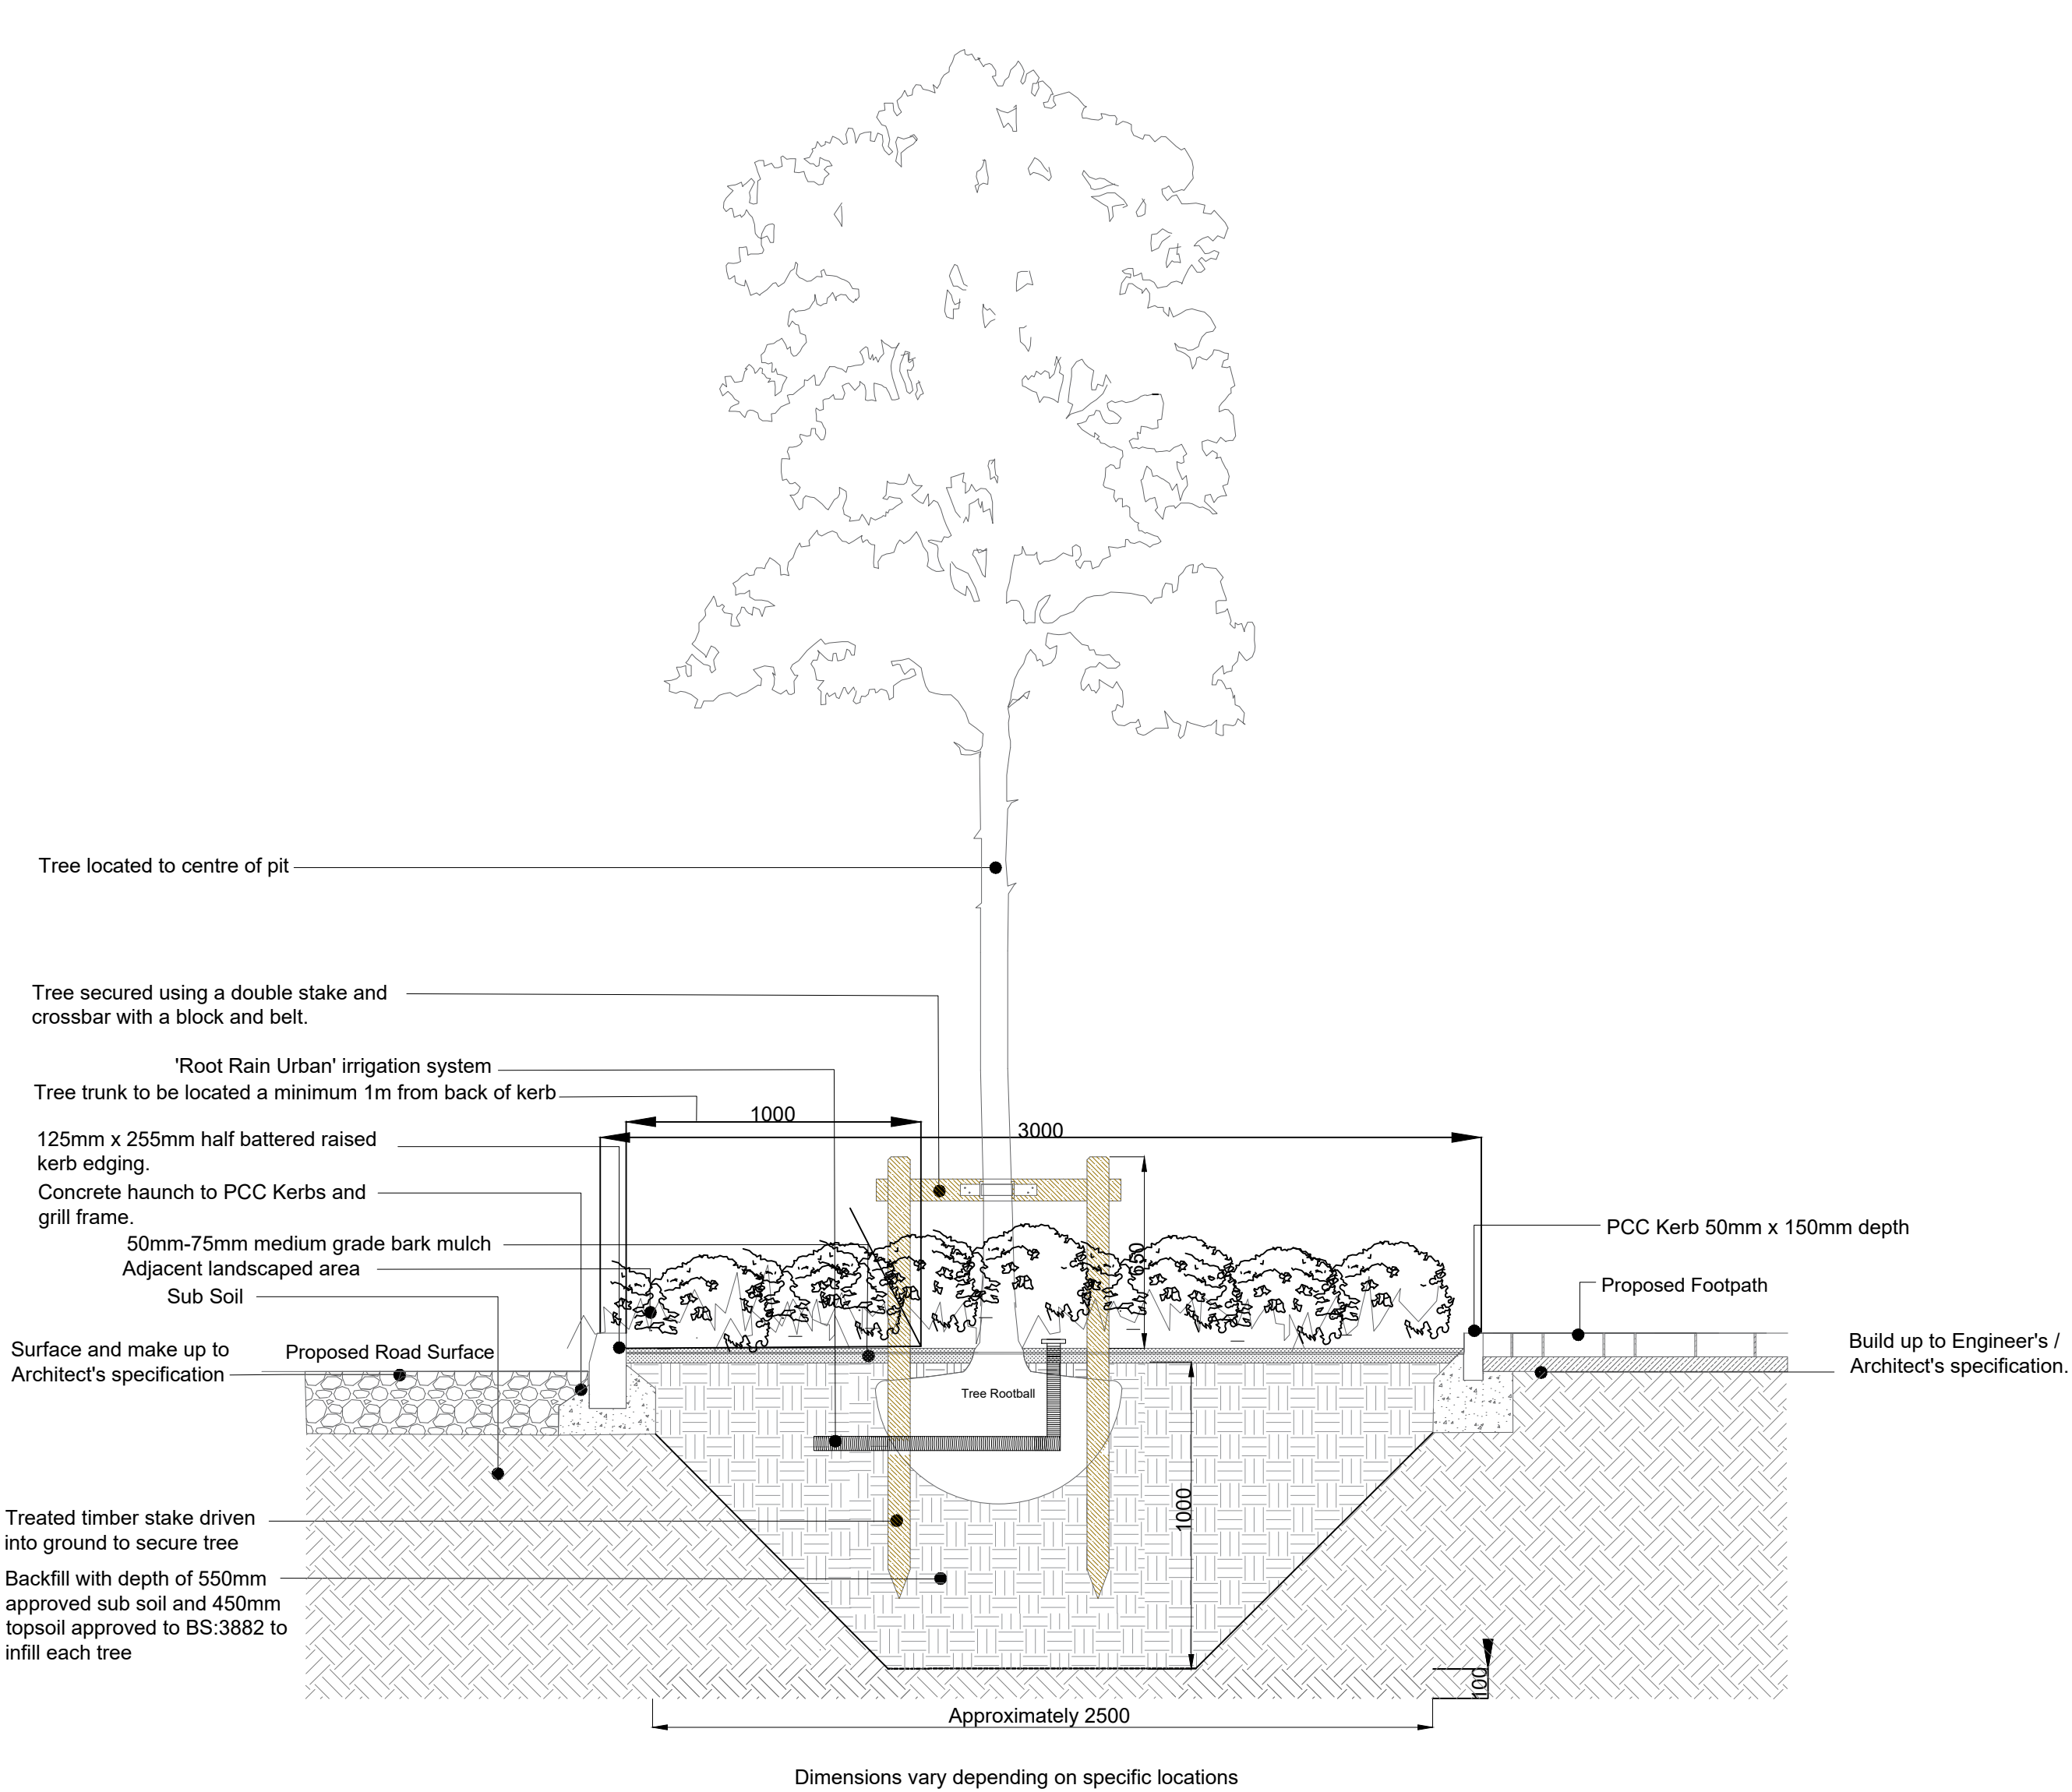

02 Type 2 - Elevation View
ROADSIDE AND FOOTPATH TREE PIT WITH STAKES 1:20


NOTES:
Based upon the Ordnance Survey map with permission of The Controller of Her Majesty's Stationery Office, © Crown Copyright.
Aspect Landscape Planning Ltd, West Court, Hardwick Business Park, Noral Way, Banbury OX16 2AF.
Licence 100045345
Copyright reserved

NB: Should existing ground conditions provide poor drainage for planting to establish within soil structure, a 150mm granular drainage layer should be applied to the base of each tree pit to ensure root balls are not sat in permanent water.


All proposed trees are to be double staked with a block and tree tie unless stated otherwise and provided with appropriate support to reflect the size of the tree being installed.

Irrigation tube are to be provide to each tree to ensure sufficient access to water during establishment is provided. Each irrigation tube is to be installed with the opening sat just above the 50mm bark mulch level.

A 50mm-75mm medium grade bark mulch is to be applied to a 1m wide diameter surface of each tree pit. A 'dip' or shallow 'trench' shall be included within surface to hold water and enable successful saturation of tree pit during irrigation schedules.

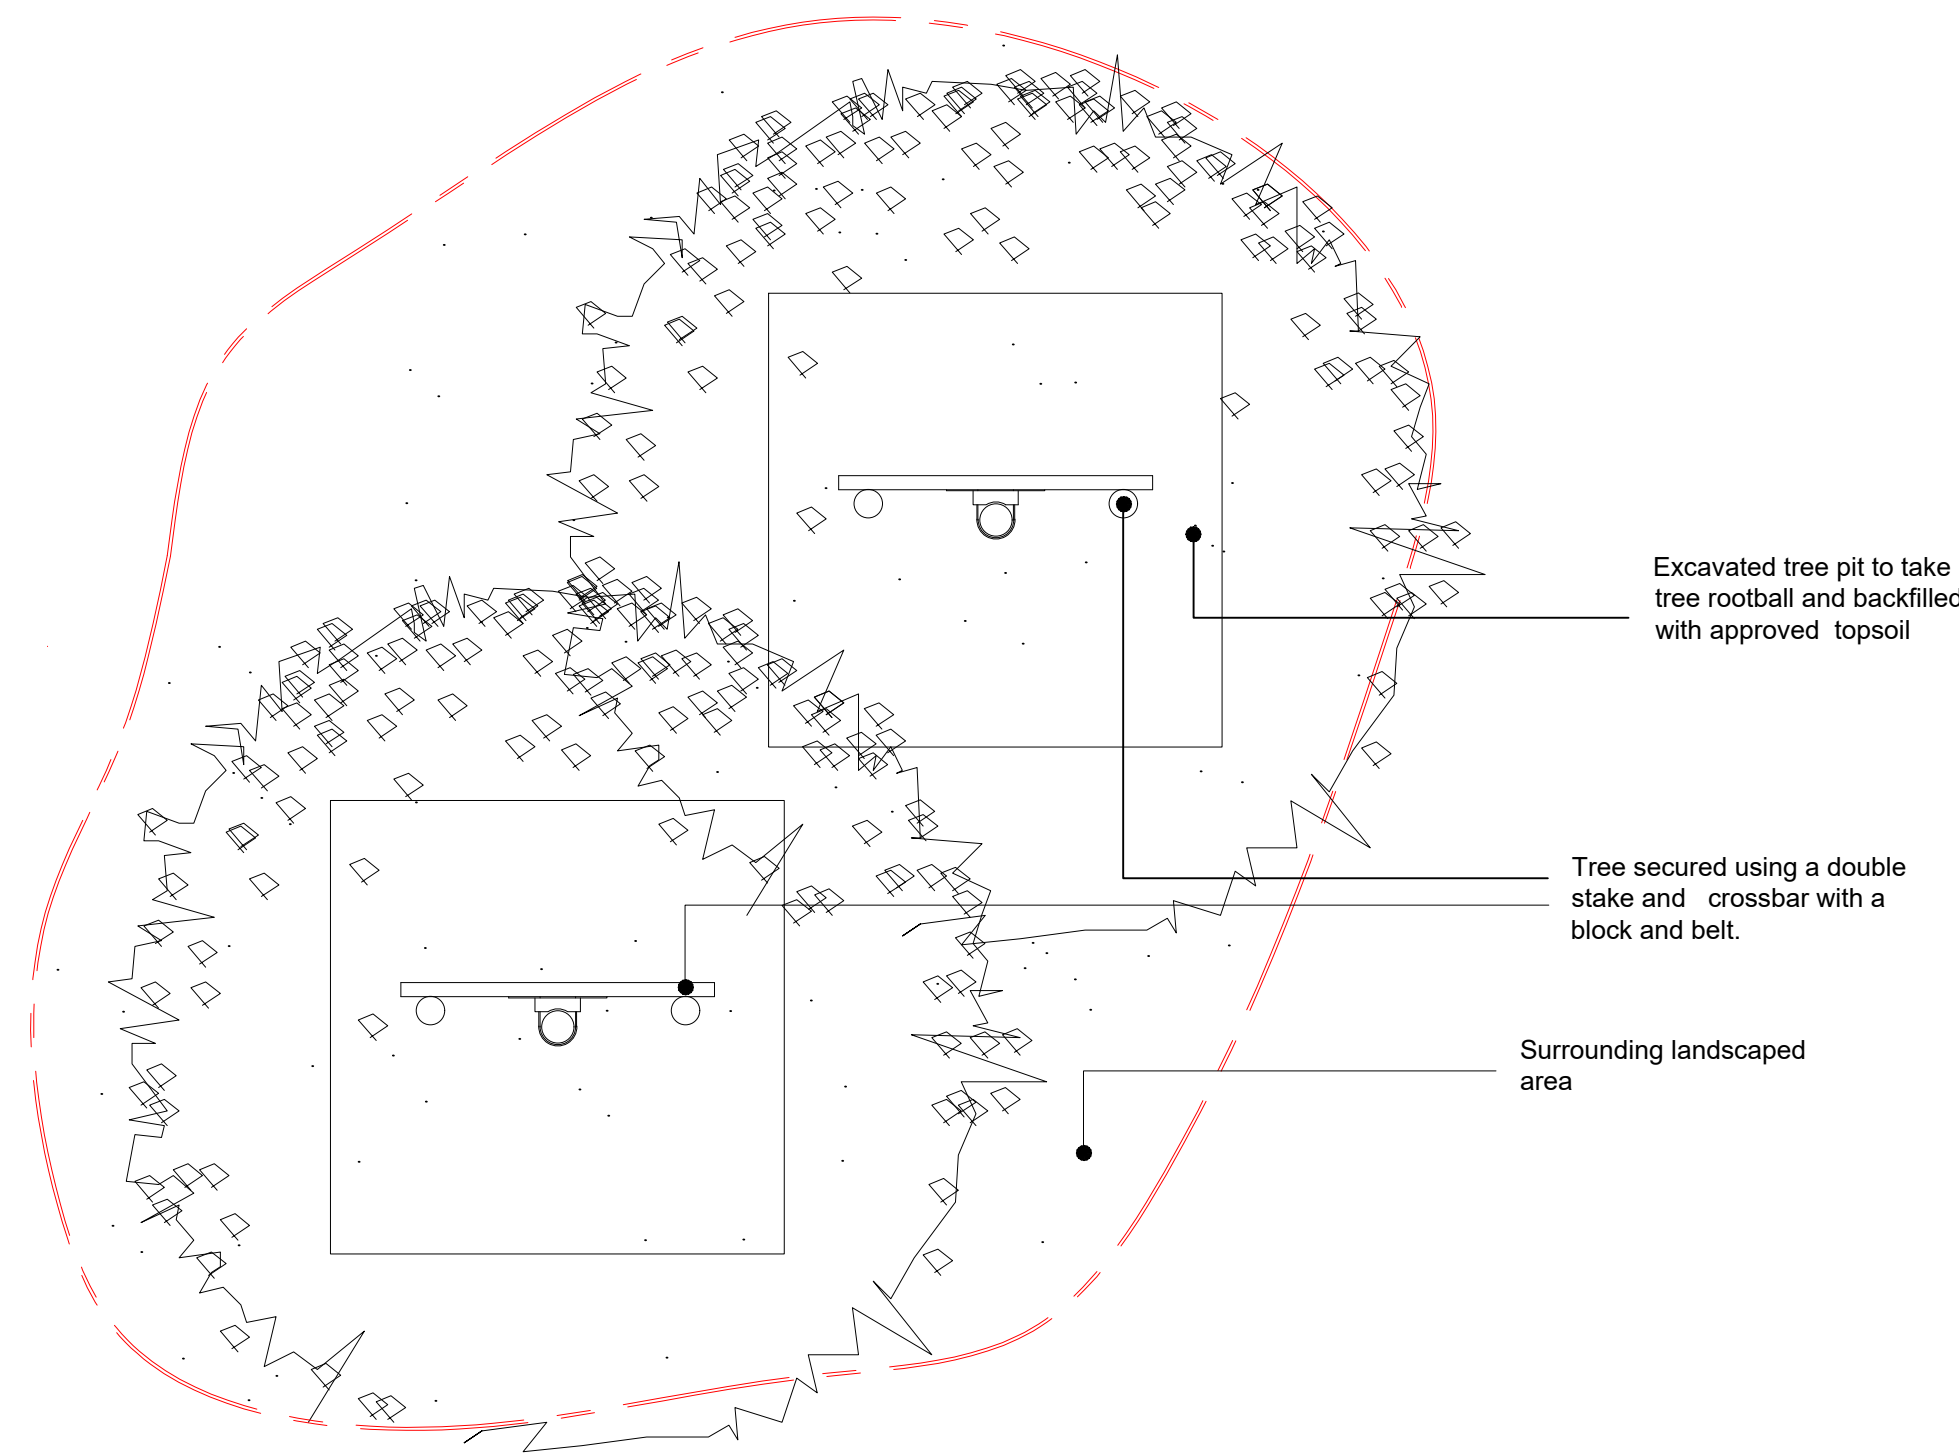

Plan View
SOFT LANDSCAPE TREE PIT 1:20

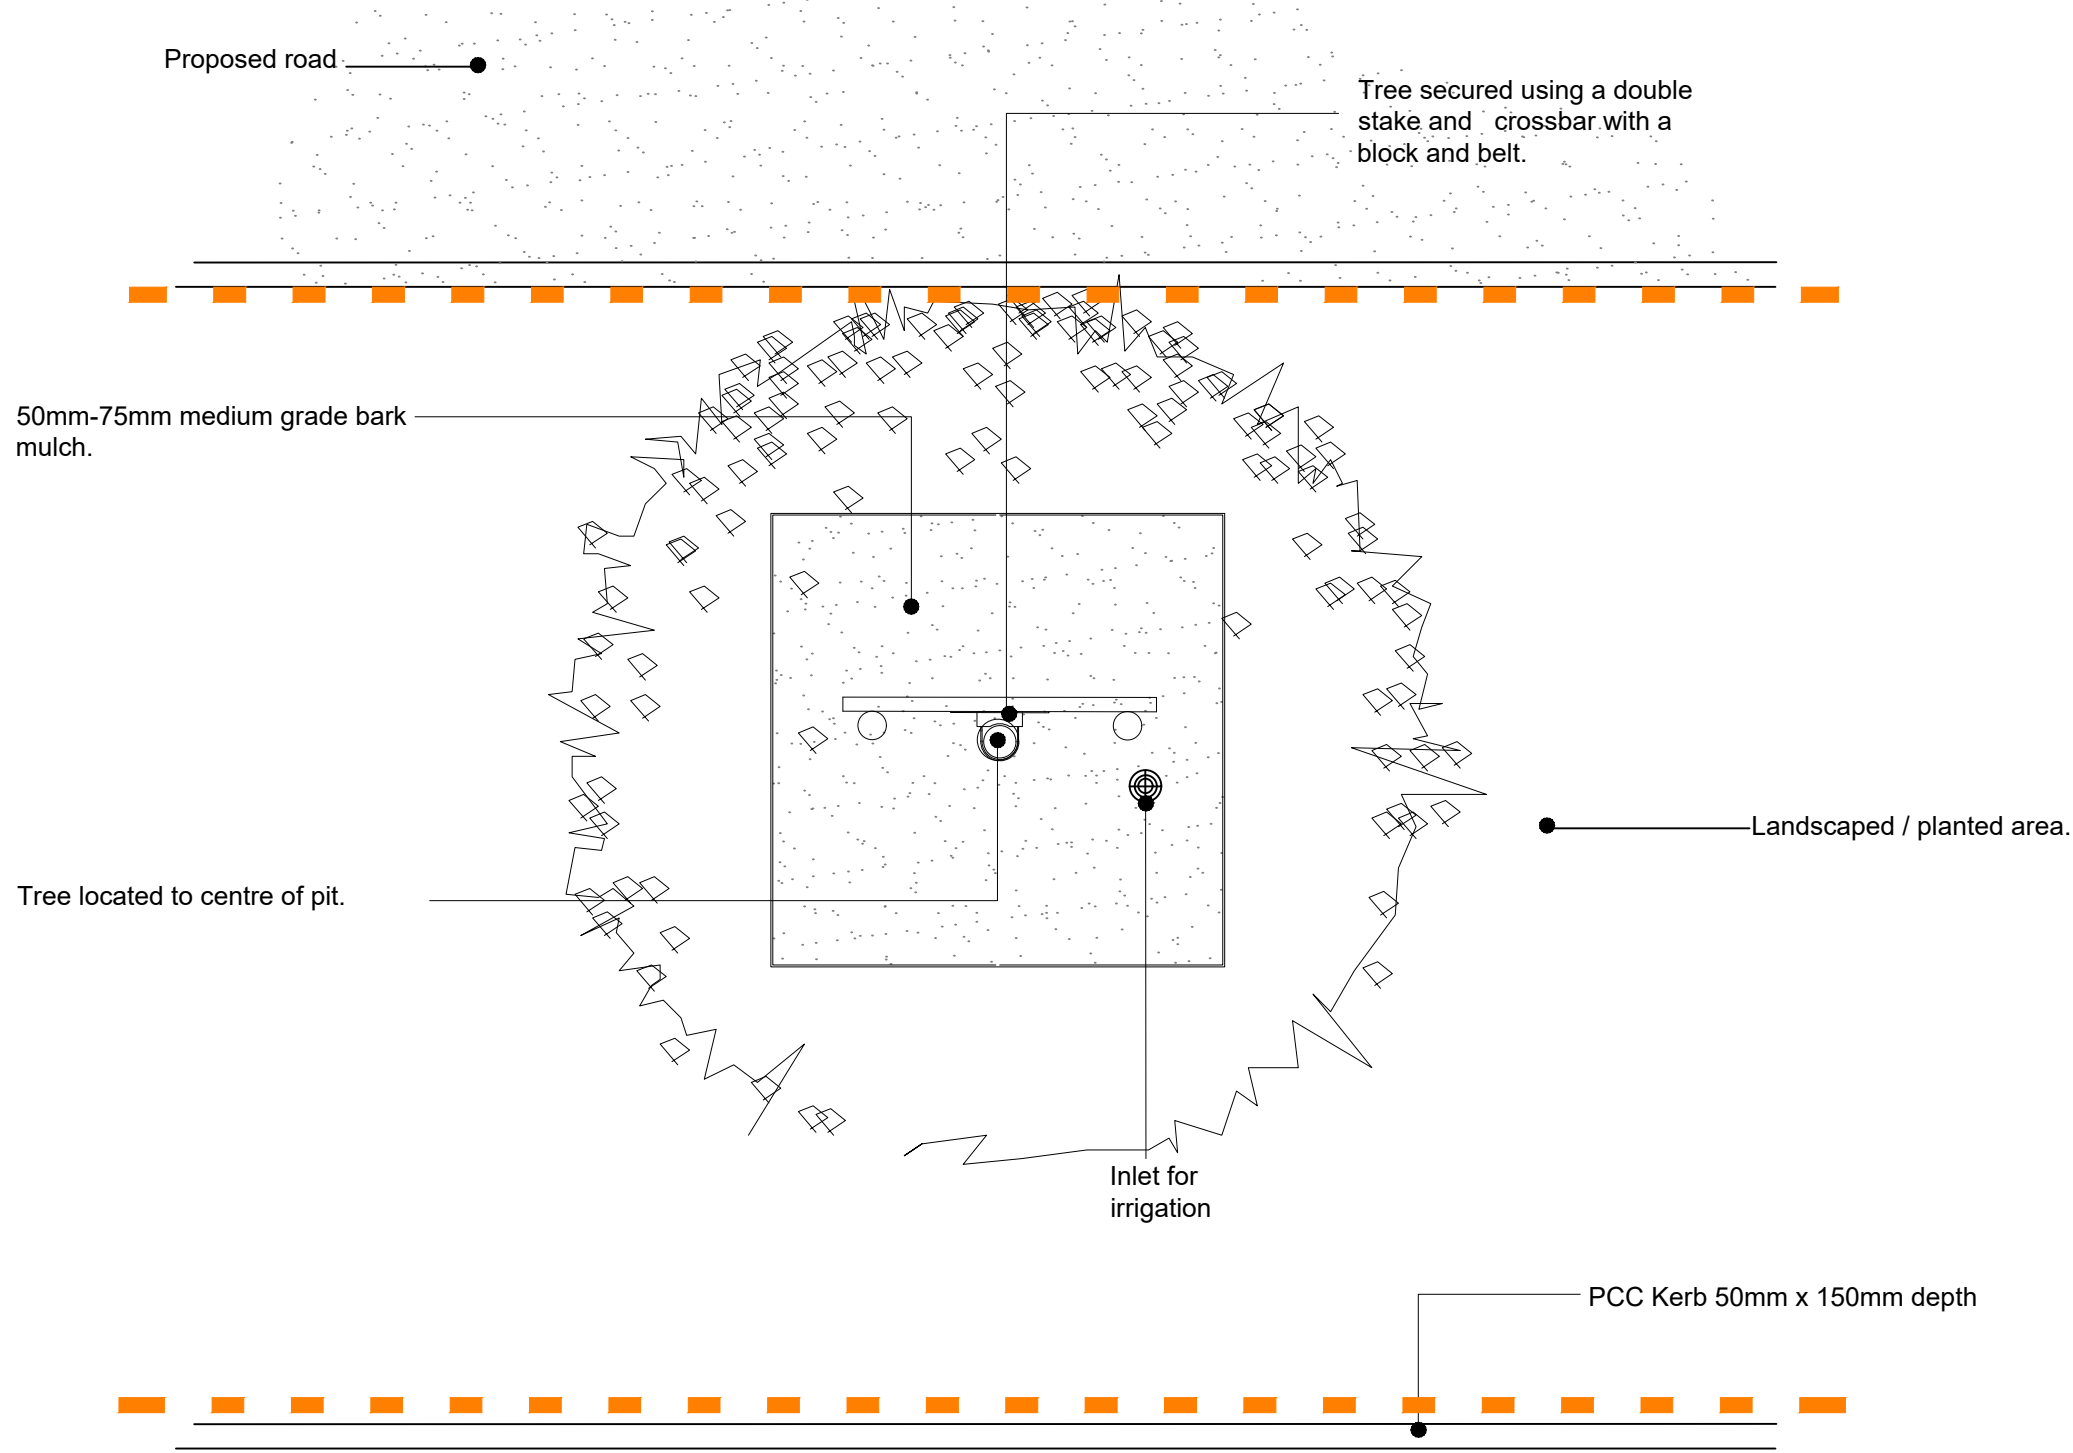

Plan View
SOFT LANDSCAPE TREE PIT 1:20