


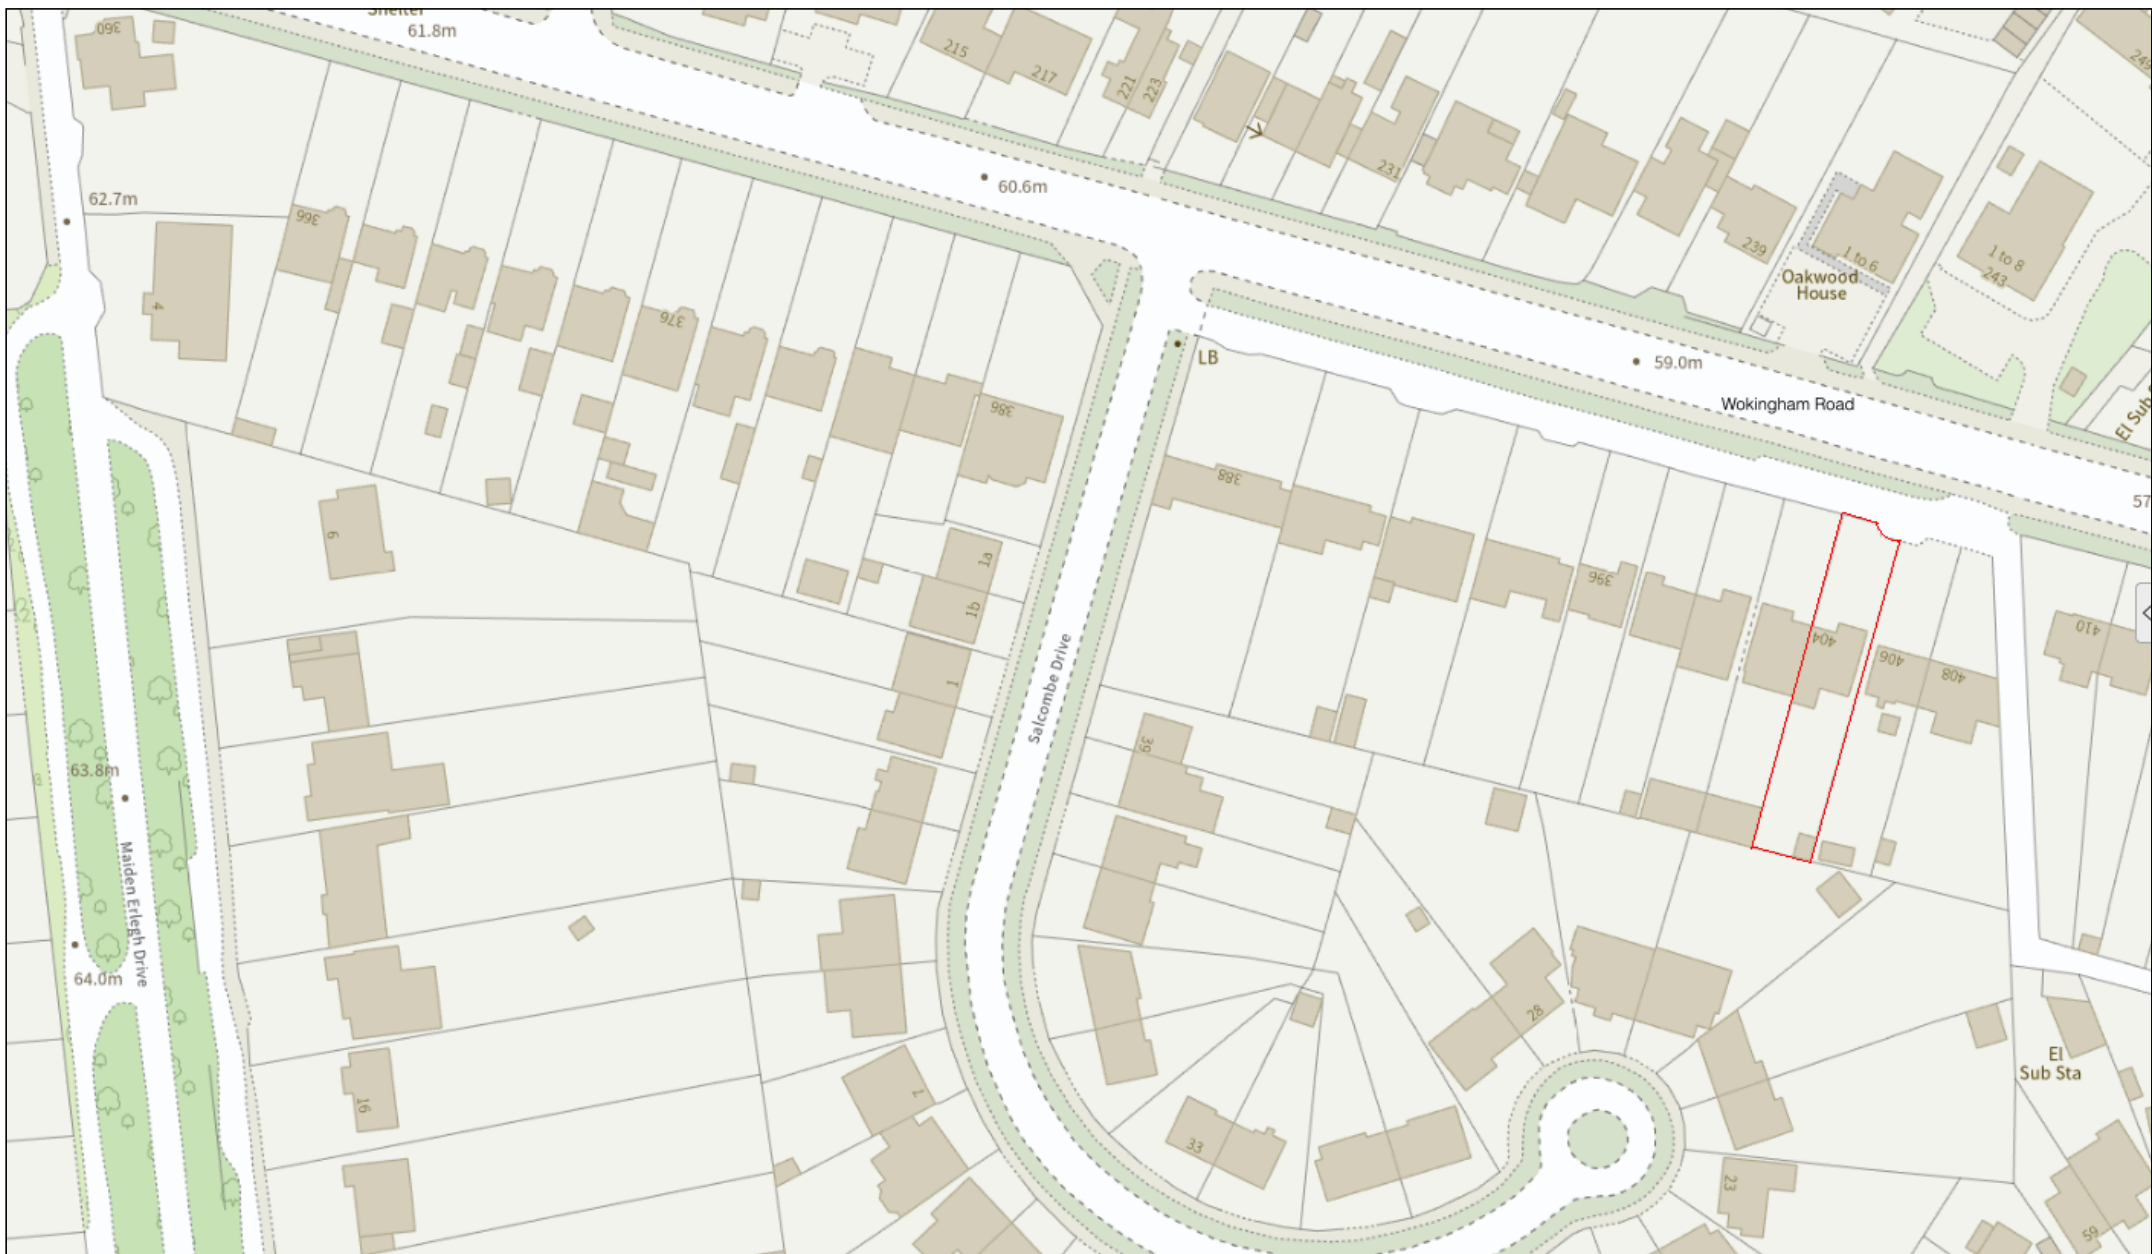

P-01 LOCATION PLAN

404 Wokingham Road, Earley, Reading, RG6 7HX

Retrospective householder planning application - retention of existing pergola/canopy

APPLICATION SITE EDGED RED

Base map: supplied mapping extract. Scale calibrated using applicant-confirmed 28.00 m rear-wall-to-rear-boundary dimension.

PLANNING PORTAL REF: PP-15225281

SCALE: 1:1250 @ A4

DATE: 15 September 2026

Print at 100% / Actual Size

