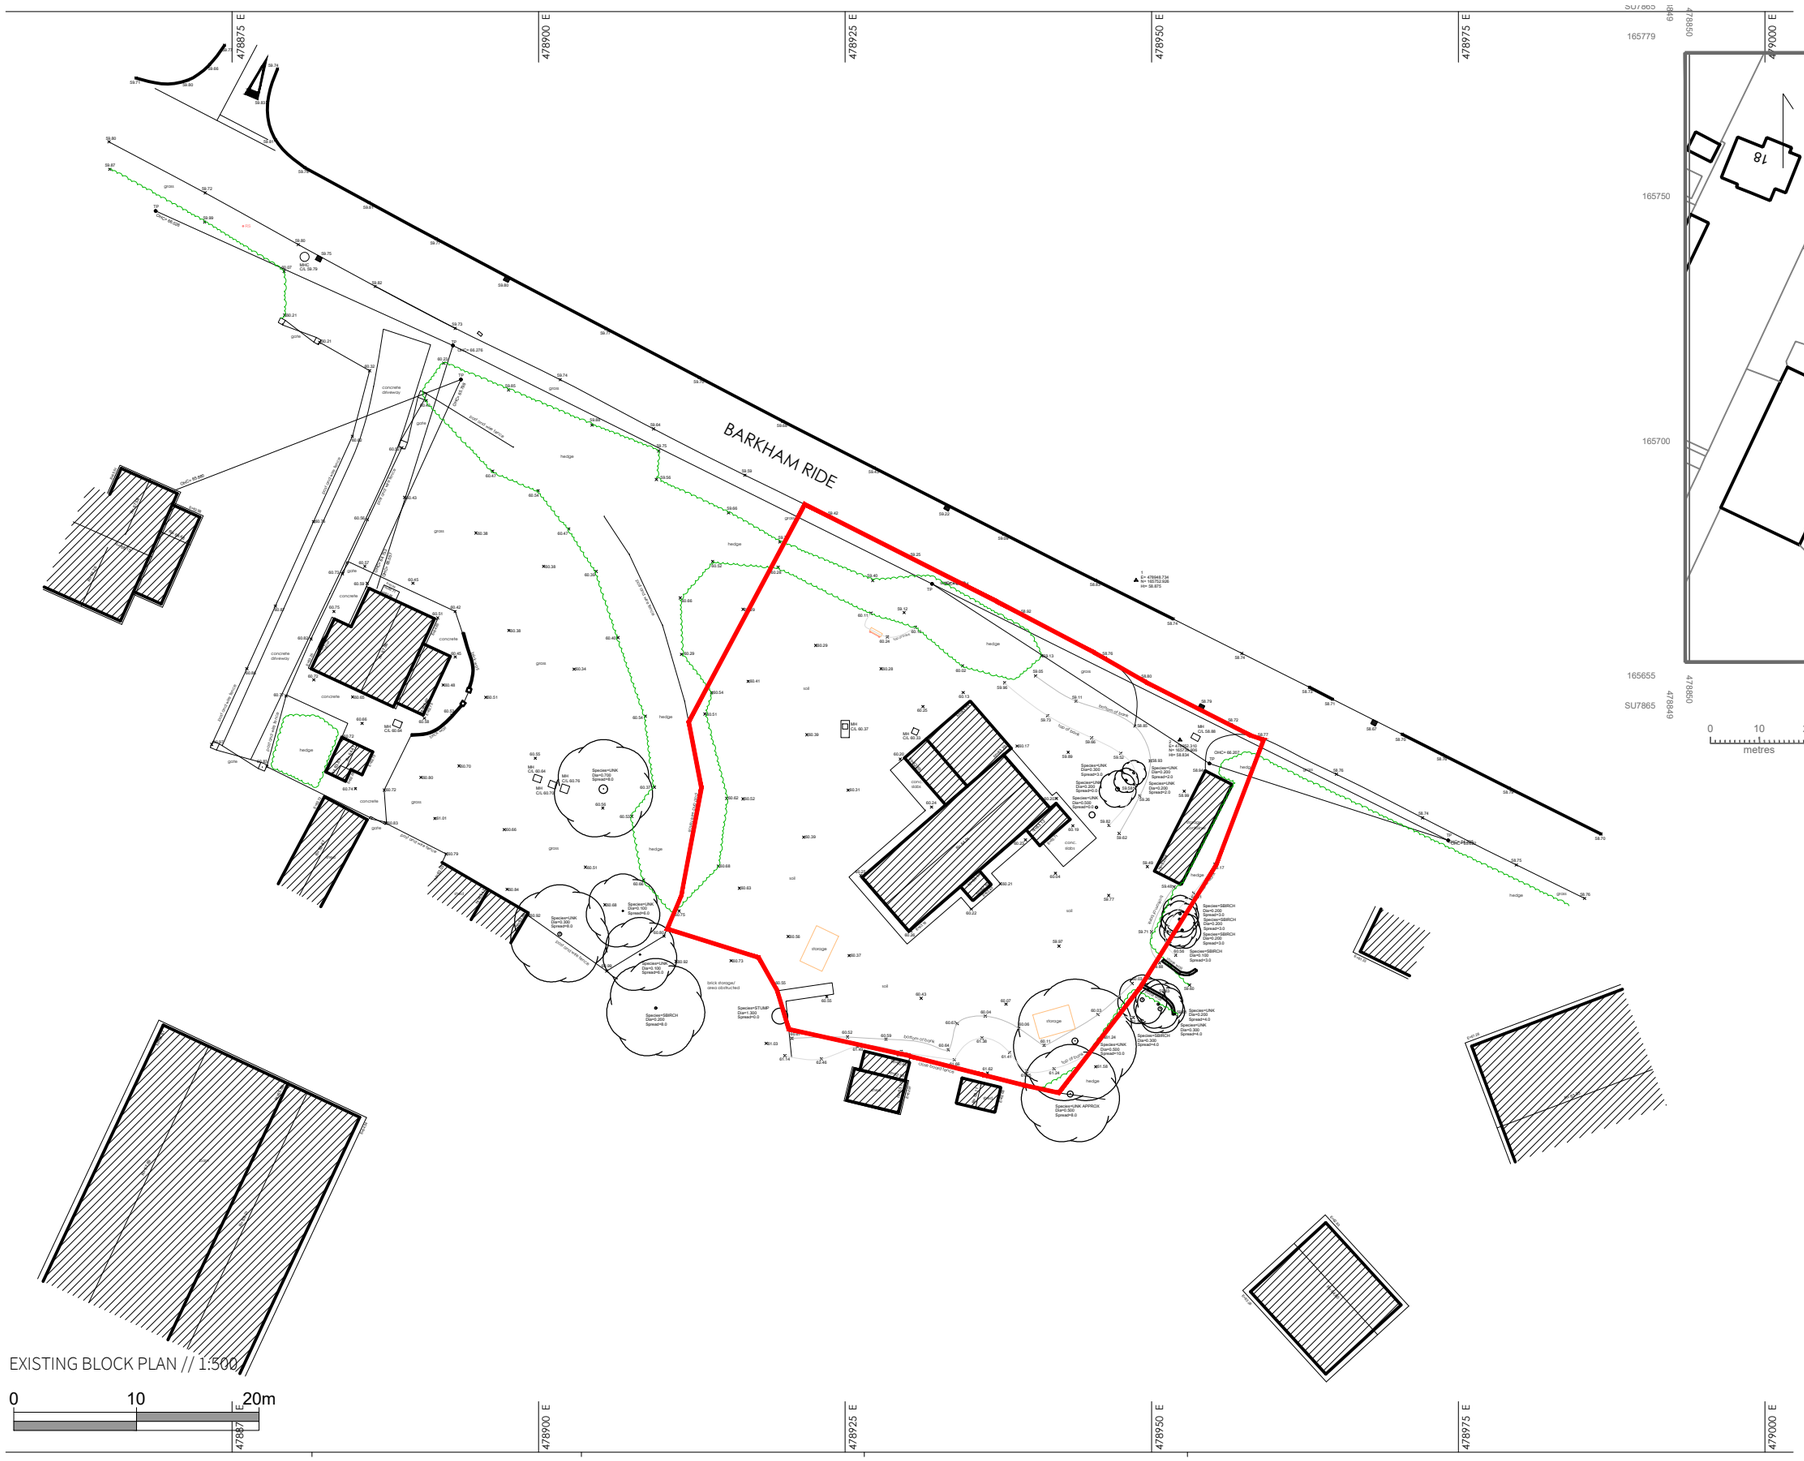

EXISTING BLOCK PLAN // 1:500

0 10 20m

EXISTING SITE LOCATION PLAN // 1:1250

0 10 20 30 40 50m

UX architects

www.uxarchitects.co.uk

studio@uxarchitects.co.uk

PROJECT: 22 BARKHAM RIDE

DRAWING: EXISTING SITE LOCATION AND BLOCK PLAN

NUMBER: 001

REVISION:

STATUS: PLANNING

SCALE: Varies @A3

ORIENTATION: N

IHBC INSTITUTE OF HISTORIC BUILDING CONSERVATION

arb Architects Registration Board

RIBA Royal Institute of British Architects

This drawing is the copyright of UX Architects and may not be copied or reproduced without permission. UX Architects does not accept responsibility for errors made by others in scaling from this drawing. All construction information should be taken from figured dimensions only. If in doubt refer to UX Architects. Dimensions for fixed items to be checked on site prior to manufacture.