
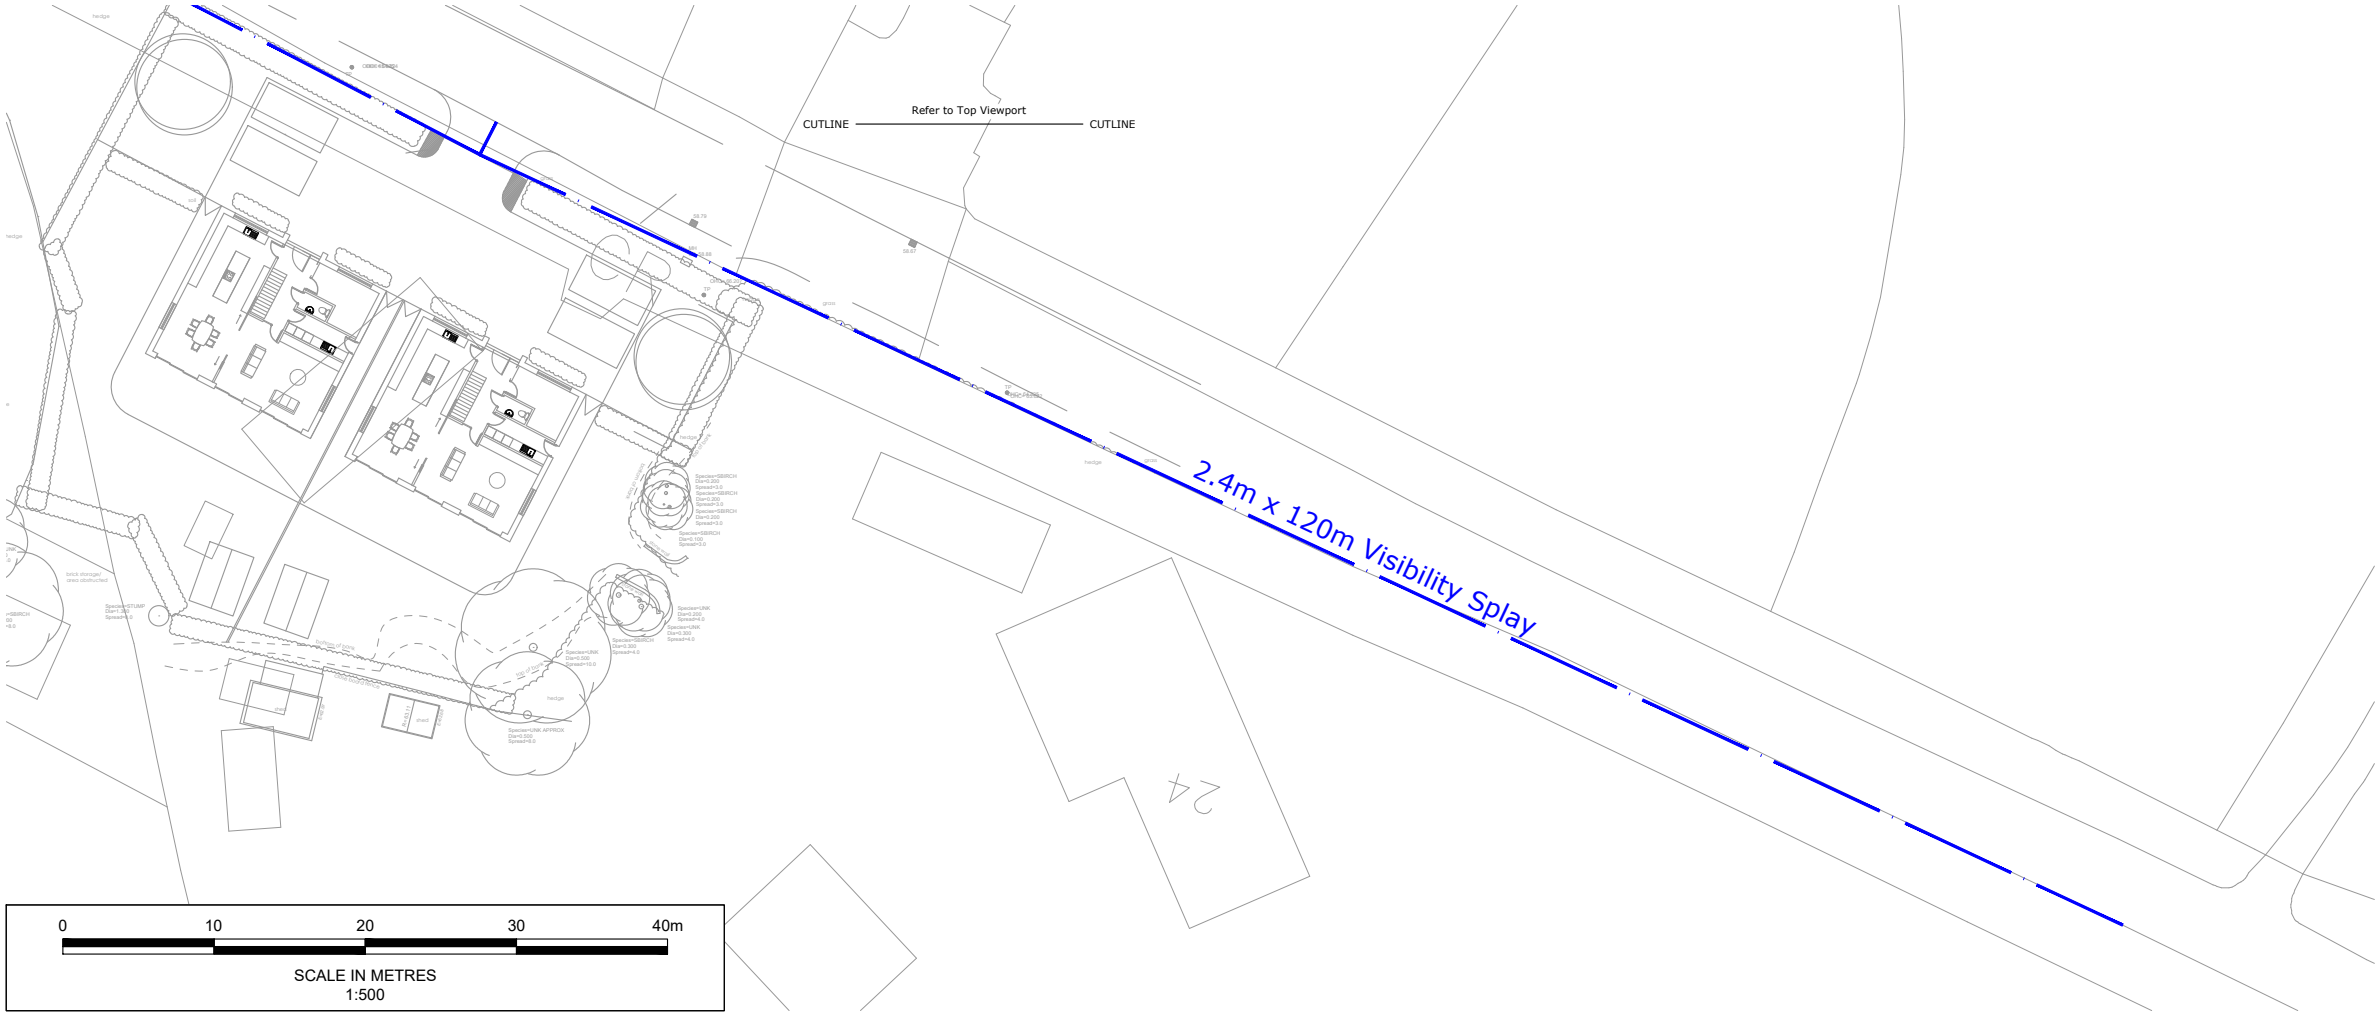


C:\Users\Jatkinson-Weller\Motion\Drawings\2301002-03-B [Visibility Splays].dwg

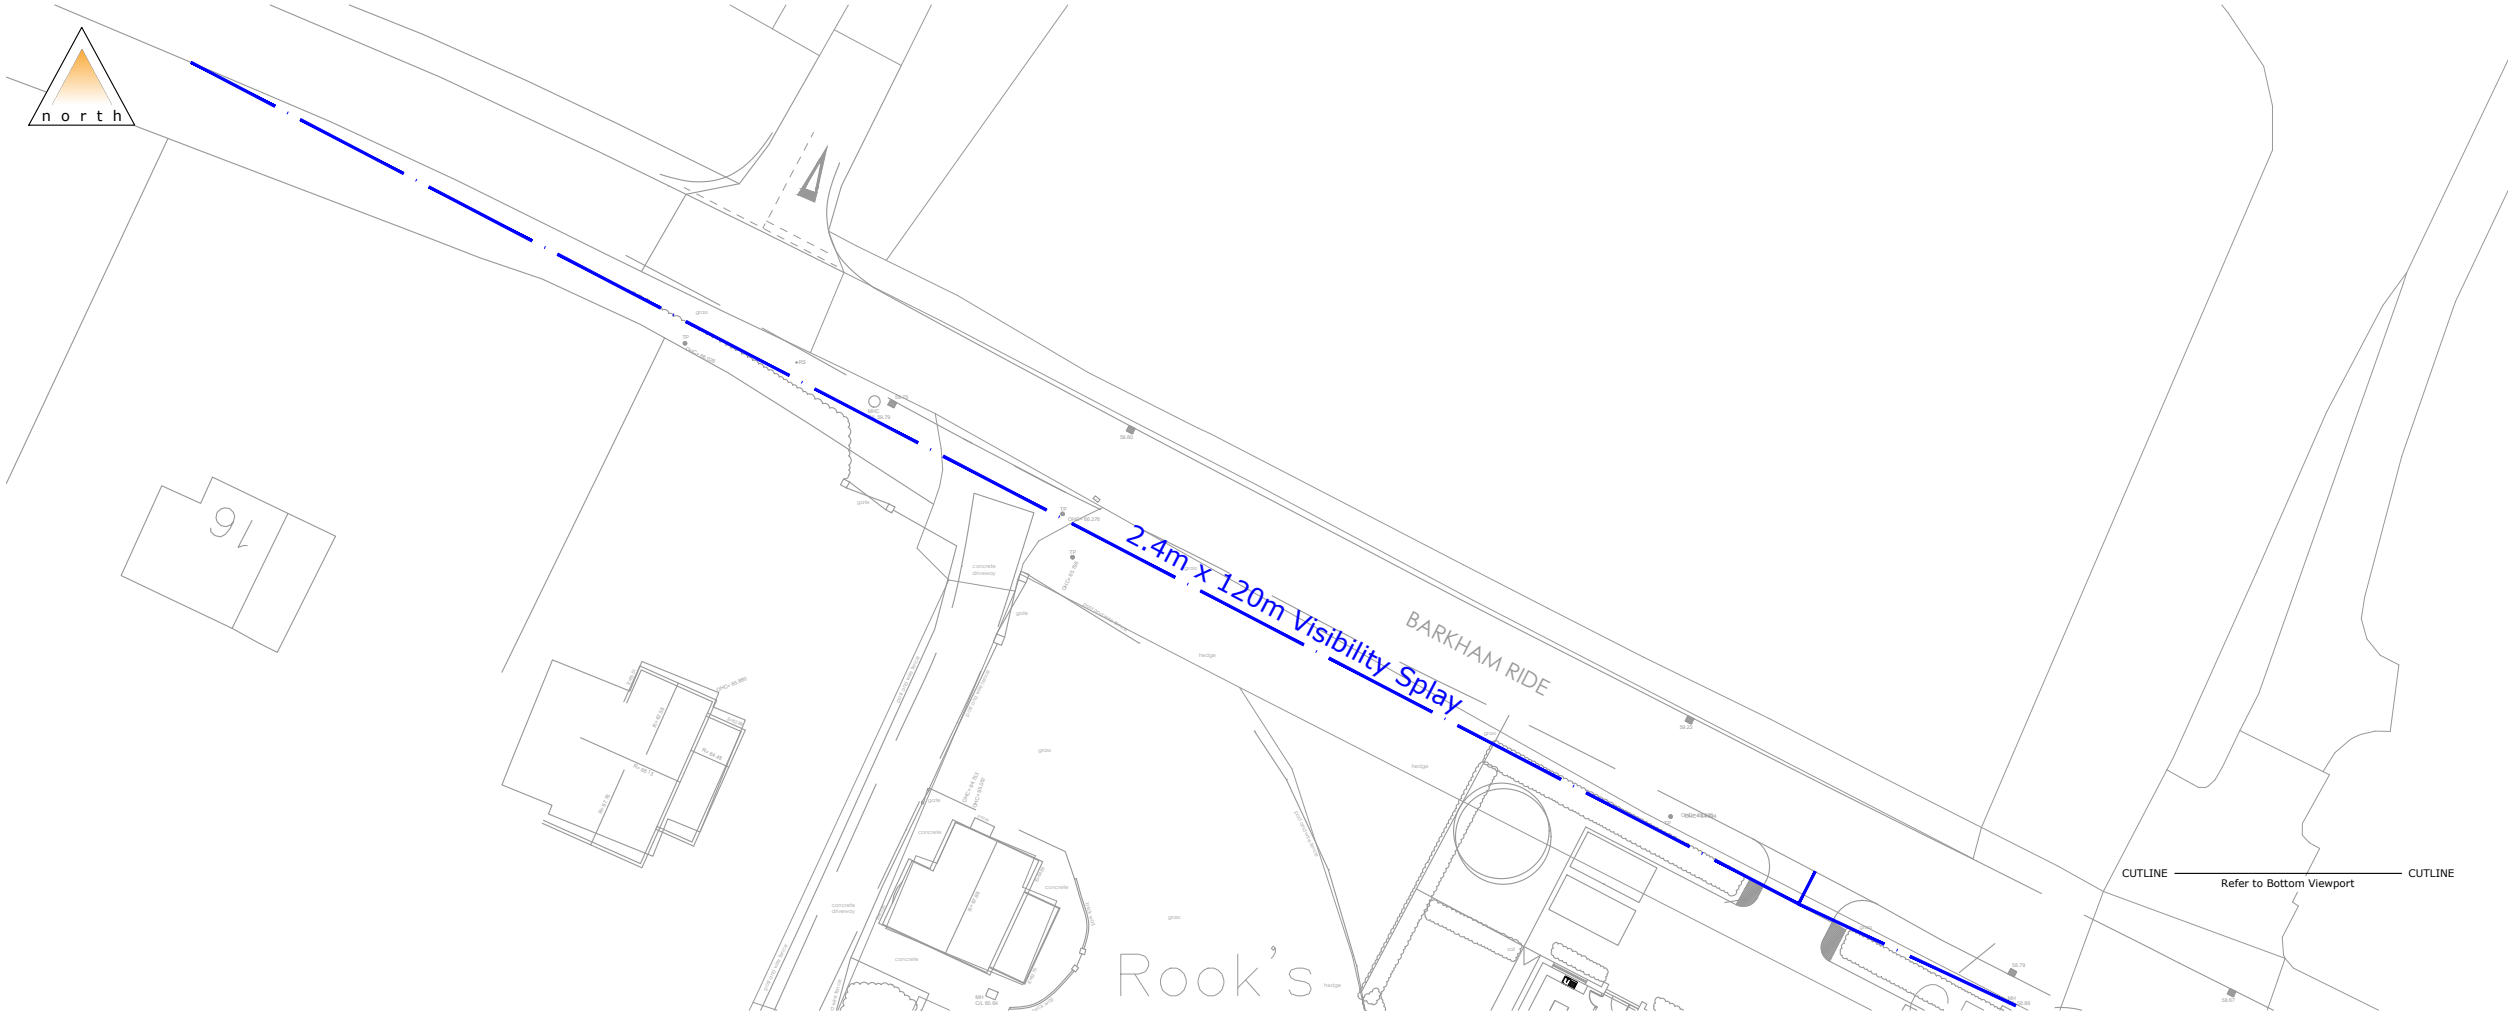

Notes

1. All levels and dimensions to be checked on site before any work commences. All dimensions in metres unless stated otherwise.
2. This drawing is based on OS mapping and Motion cannot guarantee the accuracy of the data.

Legend

— Visibility Splay

B	Updated Site Layout	JAW	DM	DM	31/07/2026
A	Updated Topo	GL	DM	DM	29/01/2025
-	First Issue	GL	DM	DM	23/01/2025
Rev.	Description	Drm	Chk	App	Date

Drawing Status:

FOR PLANNING
NOT FOR CONSTRUCTION

motion

Guildford - Reading - London
www.motion.co.uk

Client:

A1 Roberts Properties

Project:

22a & 22b Barkham Ride, Barkham

Title:

Proposed Access Arrangements

Scale: 1:500 (@ A3)

Drawing:

2301002-03

Revision:

B