

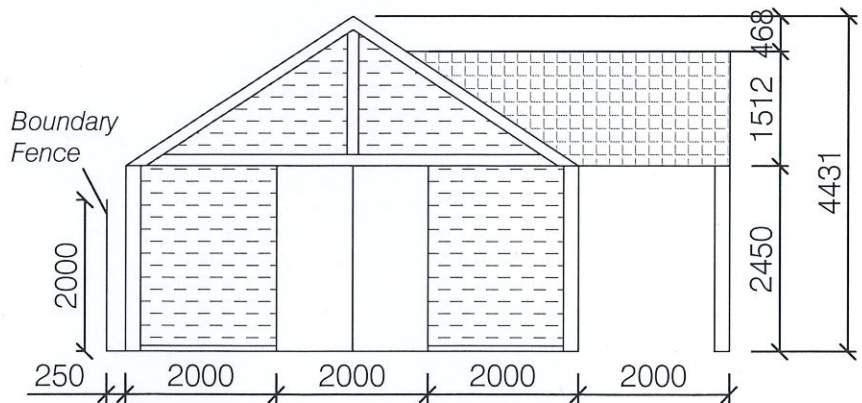


Notes 1,
1) Proposed walls to be External timber shiplap cladding.
2) Proposed roof to be Onduvilla Tiles, (Shaded red Brown)


Proposed shed to look similar to the below

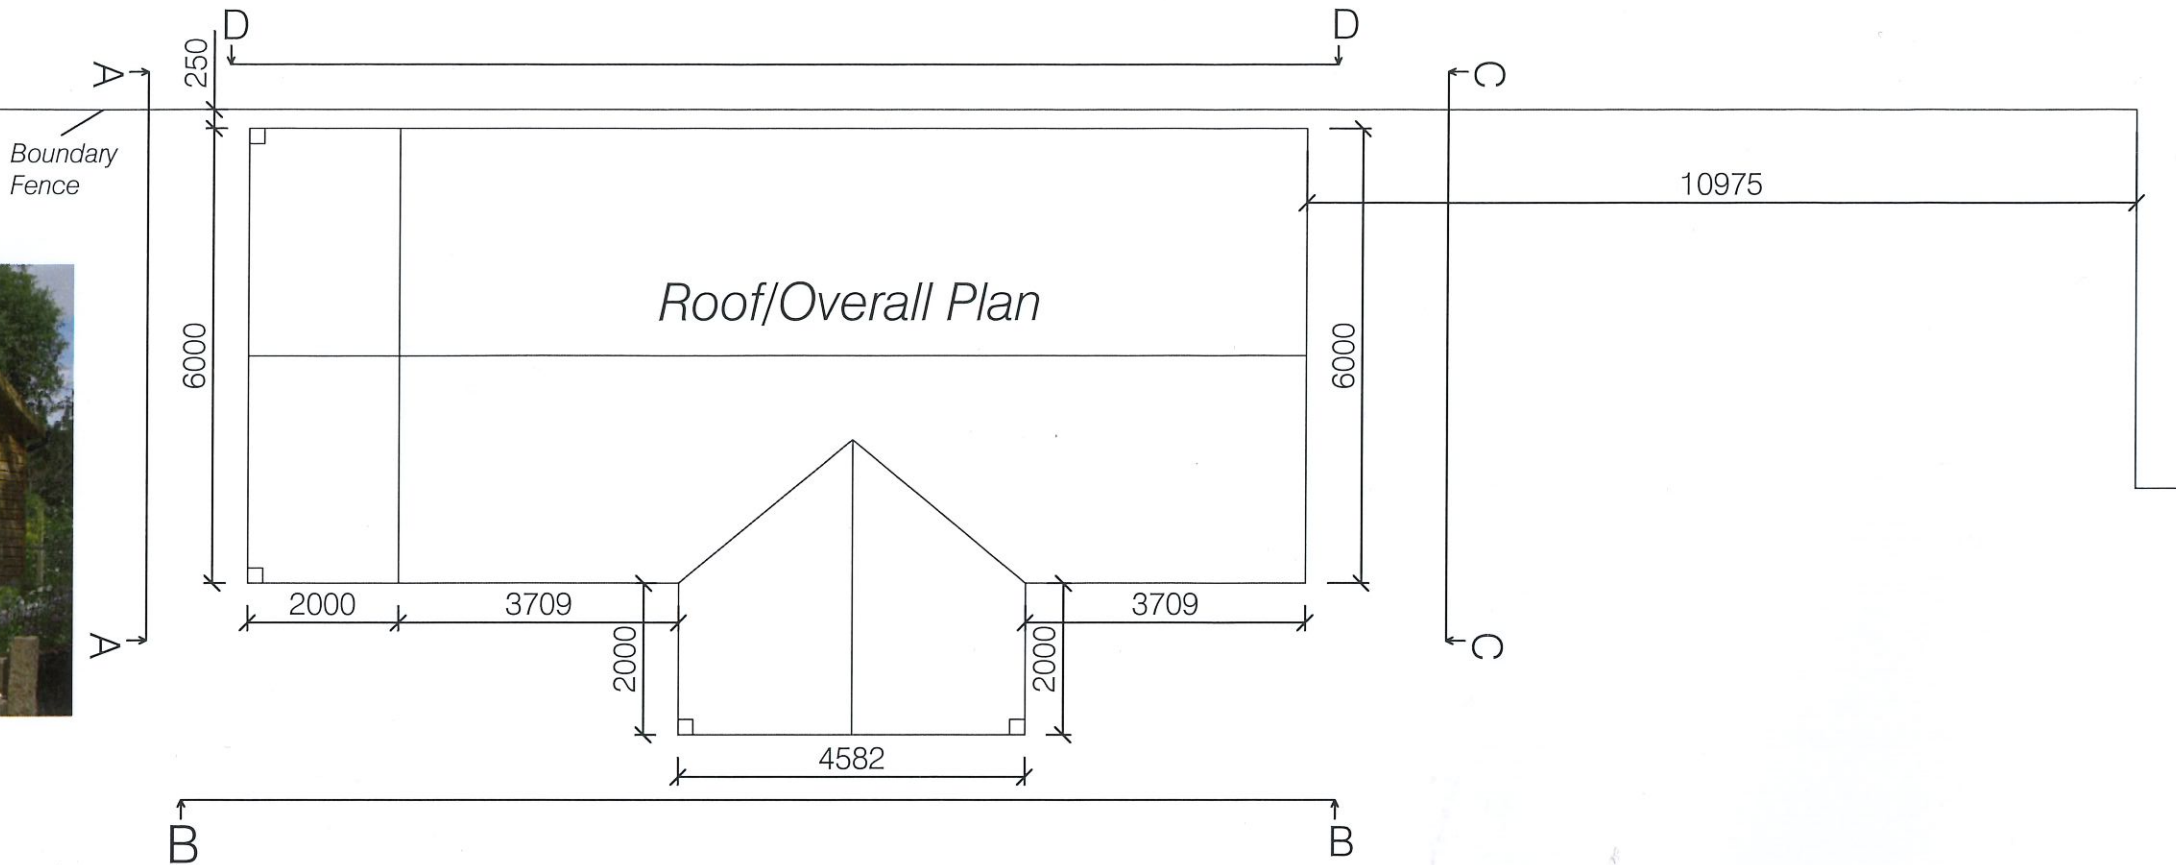


Elevation A

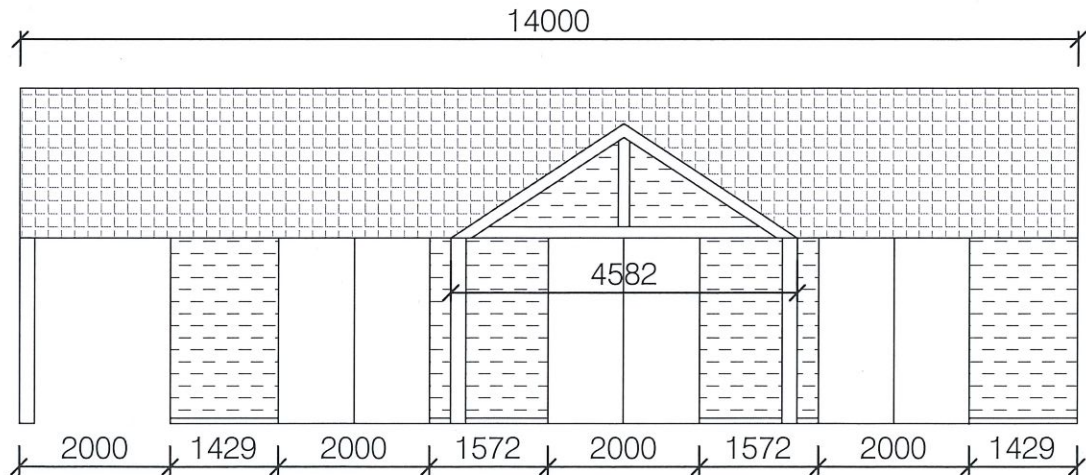


Elevation B

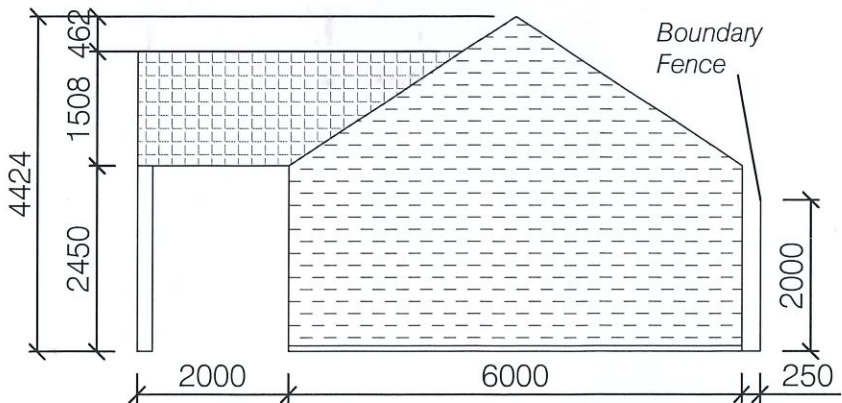

Elevation C

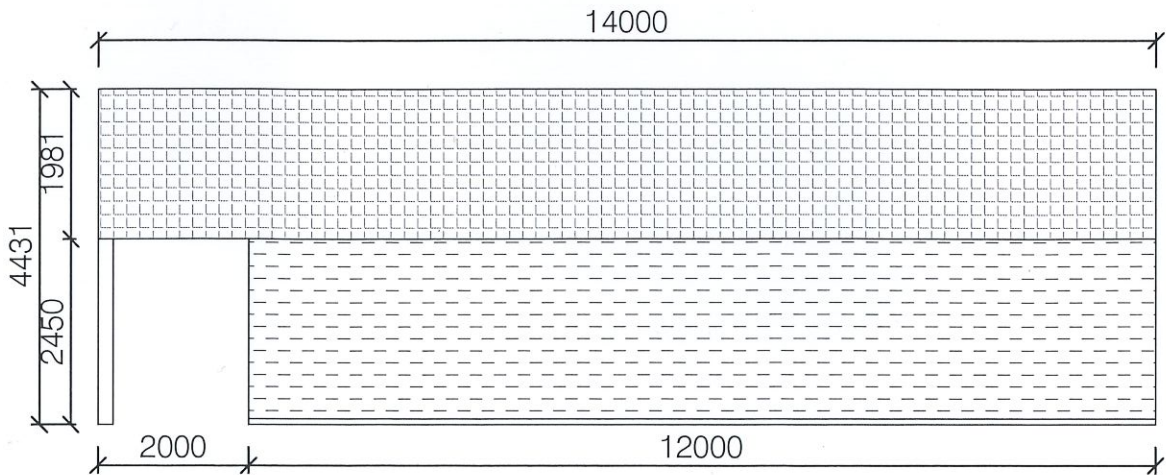

Elevation D

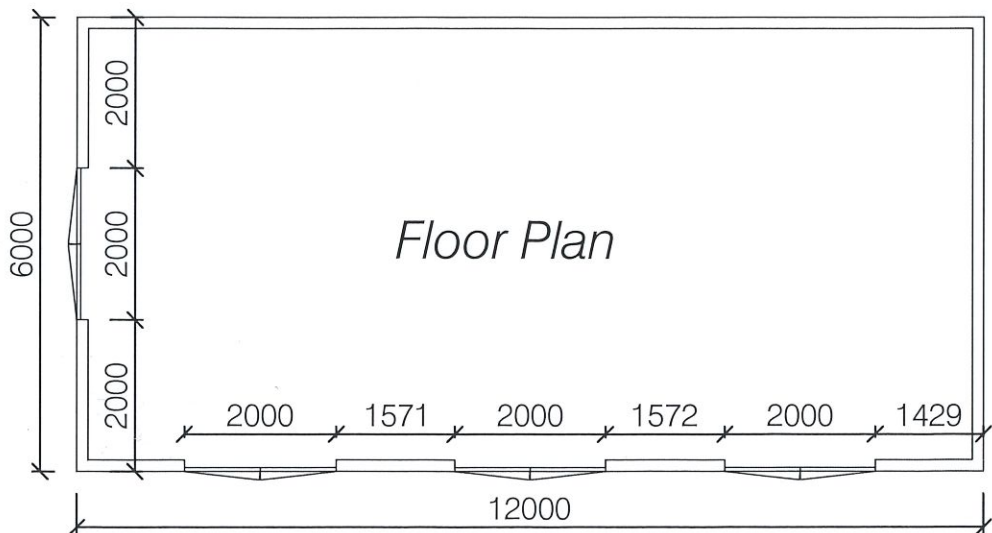

A	10.10.2025	Issued for Approval
0	07.12.2024	Issued for Approval
Rev	Date	Description
Client		
Evan Lindsell		

Location
Brandywell Spring Lane
Swallowfield
RG7 1SU

Drawing Title
Proposed Plan and
Elevations

Drawn	Checked	Scale @ A3
Ev	Mn	1:100
Reference No.	Drawing No.	Revision
0129	53	A