



NOTE
Any discrepancies between this drawing, specialist contractor's drawings and client's specification should be notified imediently. All specialist contractors must visit site and be responsible for their own dimensions

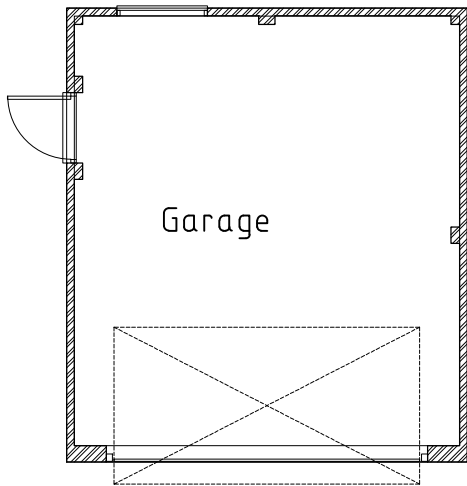

PLAN

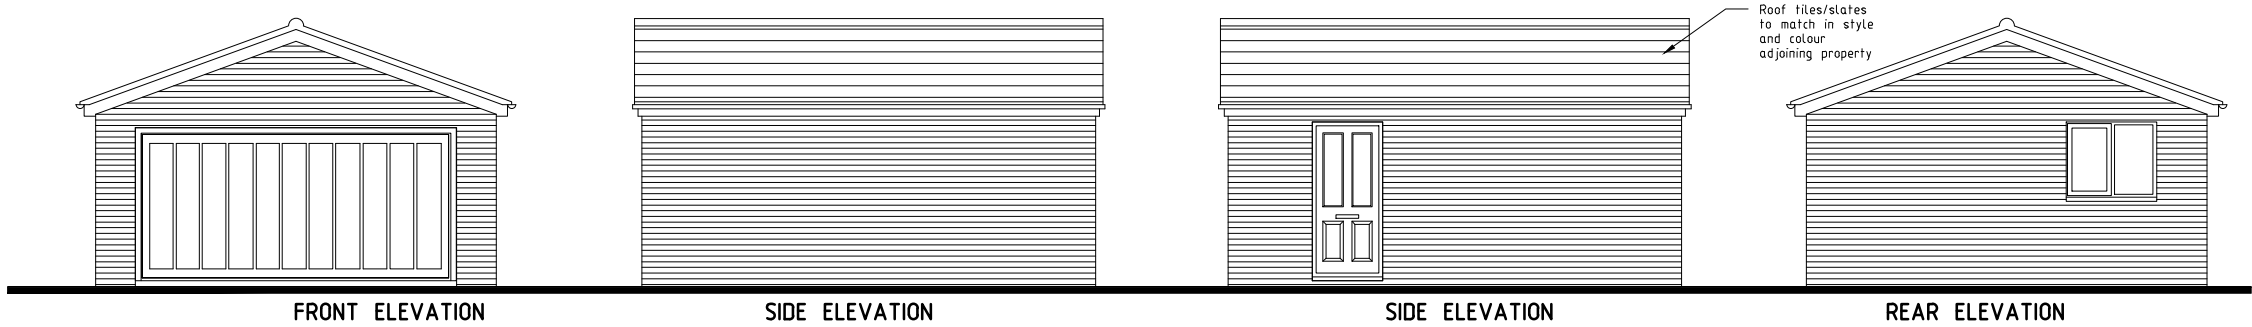

REV.	DATE	COMMENTS
PROJECT		
548 Wokingham Road, Earley, RG6 7JB		
PROJECT TITLE		
Demolition of existing pre-fab garage and erection of new brick garage		
DRAWING TITLE		
PLAN and ELEVATIONS		

SK-tec Ltd

Planning & Technical Services
58 Hilltop Road, earley, Reading, Berkshire, RG6 1DA
tel: 01183 759987, mob: 07714 100537
e-mail: steve@sk-tec.co.uk

CLIENT		Mr & Mrs Dougal	
SCALE	1:100 (A3)	DATE	July 25
DRG. No.	25/971-03	REV.	