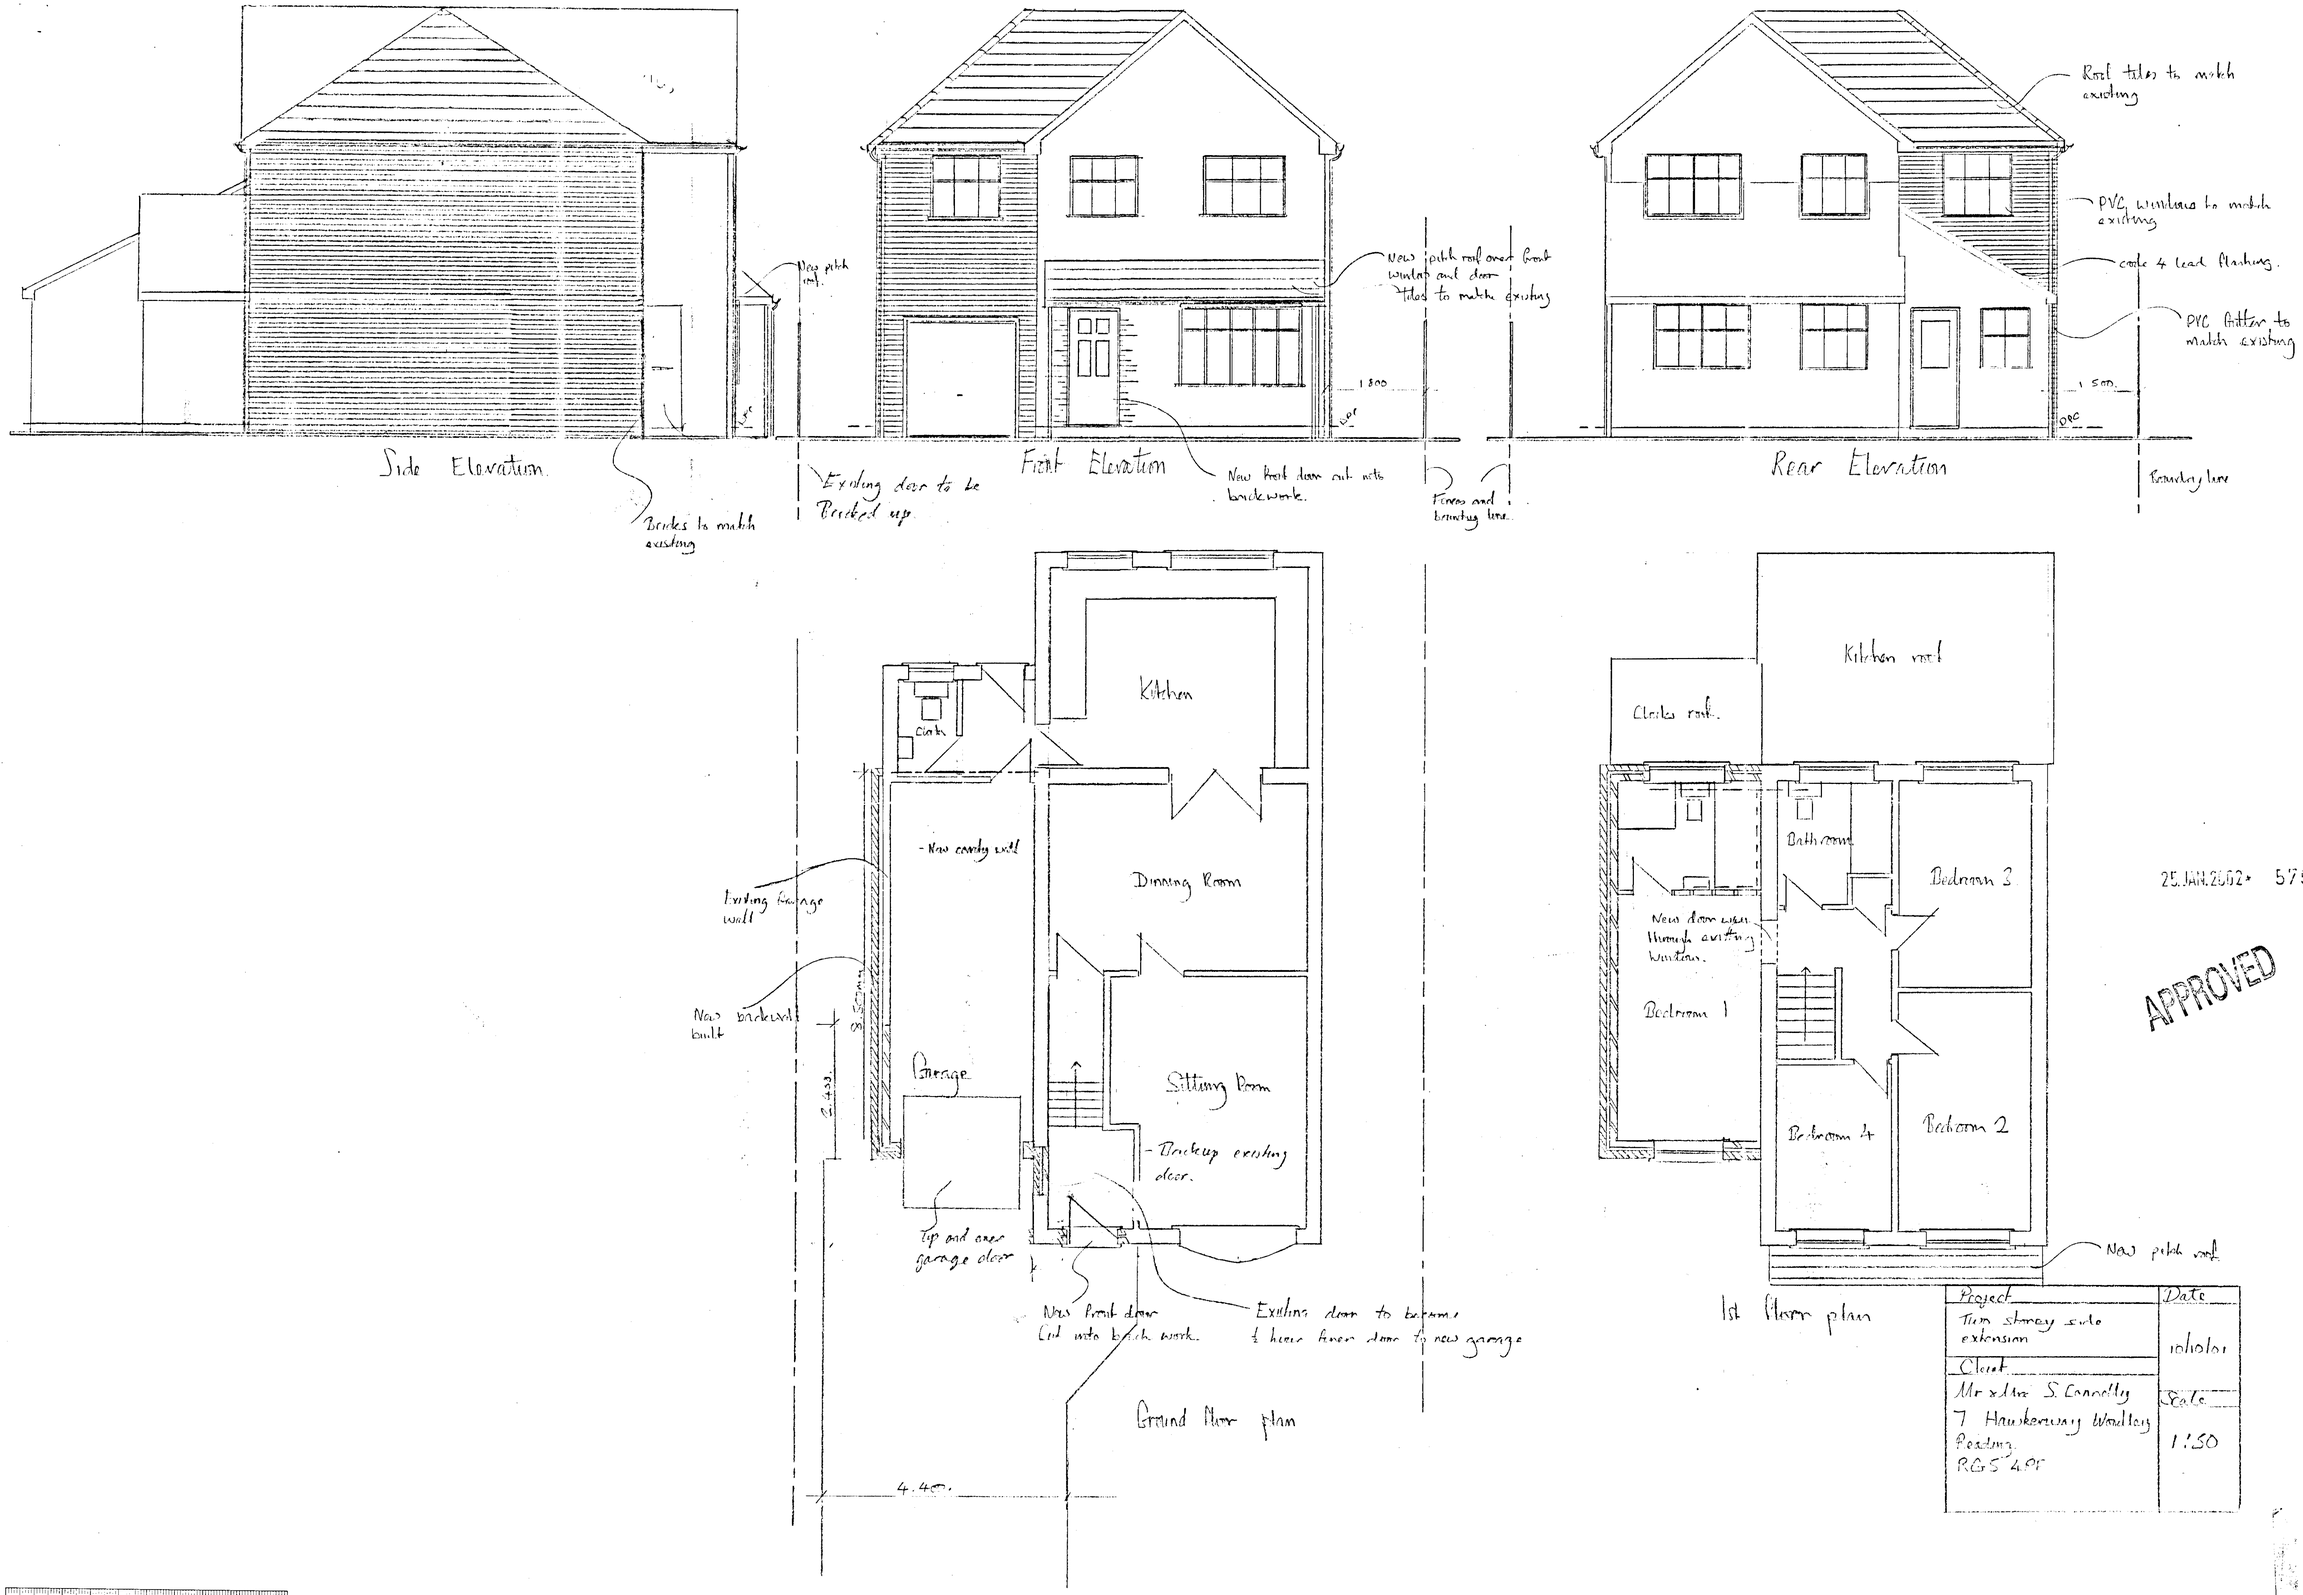

25.JAN.2002* 5752

APPROVED

Project	Date
Two storey side extension	10/10/01
Client	
Mr & Mrs S. Connelly 7 Hawkeraway Woodley Reading RG5 4PF	Scale 1:50

10/10/02