Dwg. No. Issue

© Copyright : Architectural Drawing Services
Note: All dimensions must be checked on site, and not scaled from this drawing
This is a note for contractor only

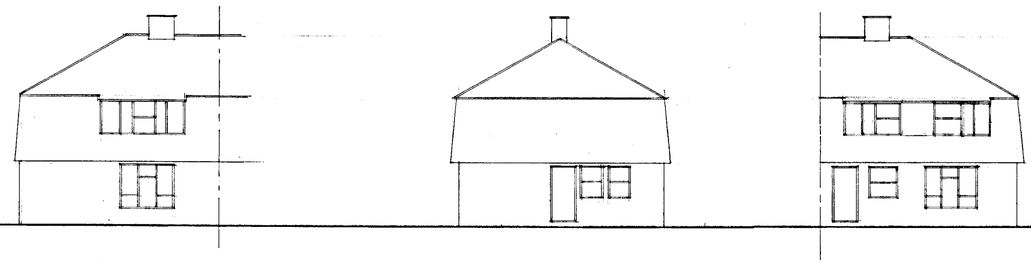

FRONT ELEVATION
SCALE 1 : 100

SIDE

REAR

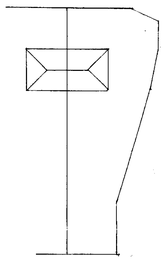

BLOCK PLAN
1 : 500

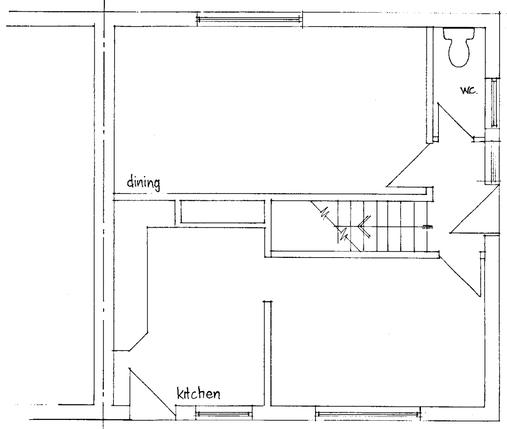

GROUND FLOOR
1 : 50

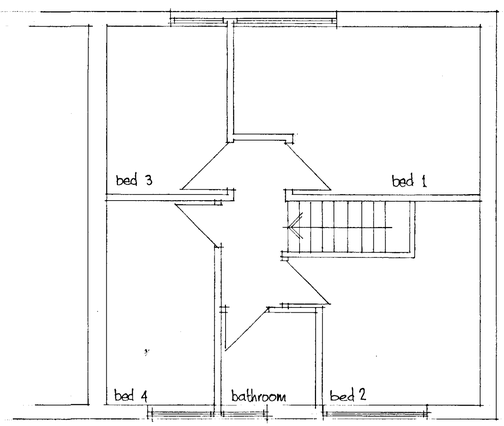

FIRST FLOOR

APPROVED

[illegible] 5782

Issue Date Revision

Client:
MR & MRS CHURCH

Job Title:
18 PALMER CLOSE

Drawing Title:
EXISTING
PLANS & ELEVATIONS

Scale: 1 :50 ,100 @ A1 Drawn By: [illegible]

Plot Date: Date: JAN 02

Cad Ref:

Dwg. No: 10127 / 02 Issue:

ADS

Architectural Drawing Services
51 Kestrel Way Wokingham RG41 3HA
Tel: 0118 979 0331
E-mail: enquiry@arods.freeserve.co.uk

Dwg. No.	Issue

© Copyright : Architectural Drawing Services

Note: All dimensions must be checked on site, and not scaled from this drawing
This is a note for contractor only

EXISTING PROPERTY DRAWN IN OUTLINE
SEE DRG /02 FOR DETAILS.
PROPOSED WORKS SHOWN HATCHED / SHADED

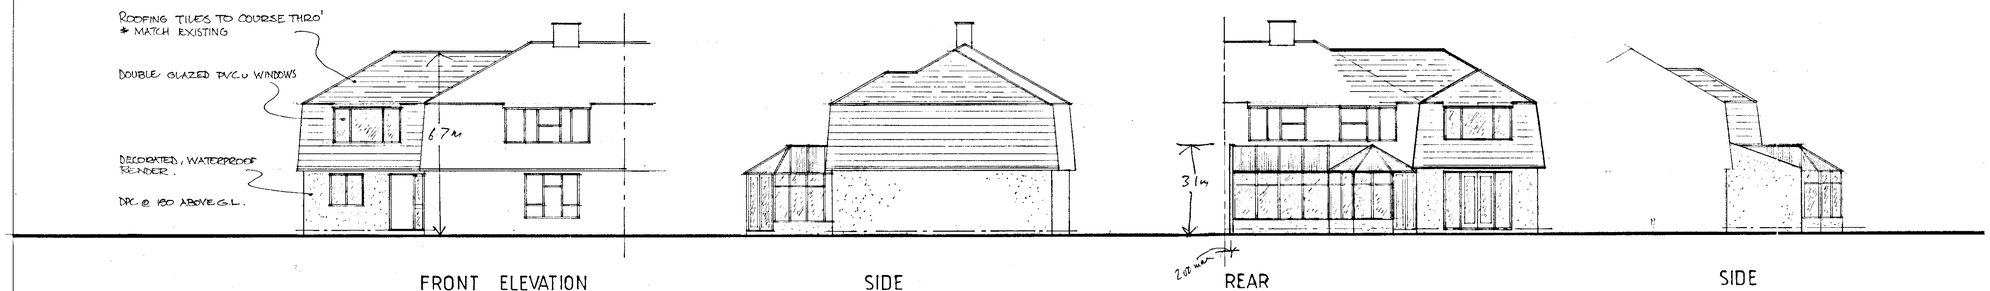

FRONT ELEVATION
SCALE 1 : 100

SIDE

REAR

SIDE

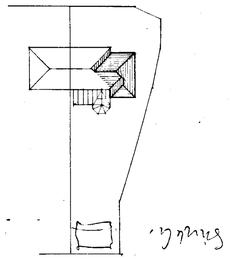

BLOCK PLAN
1 : 500

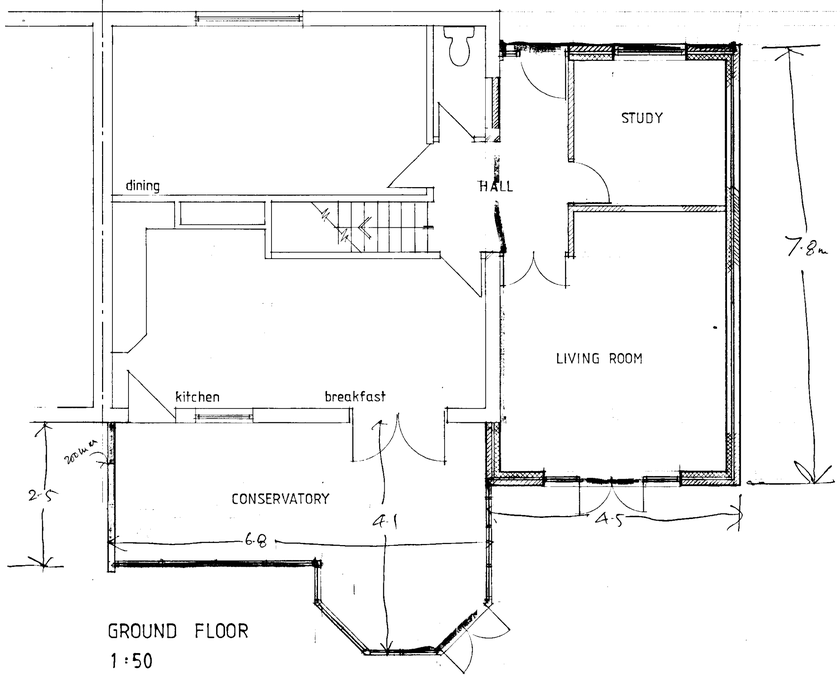

GROUND FLOOR
1 : 50

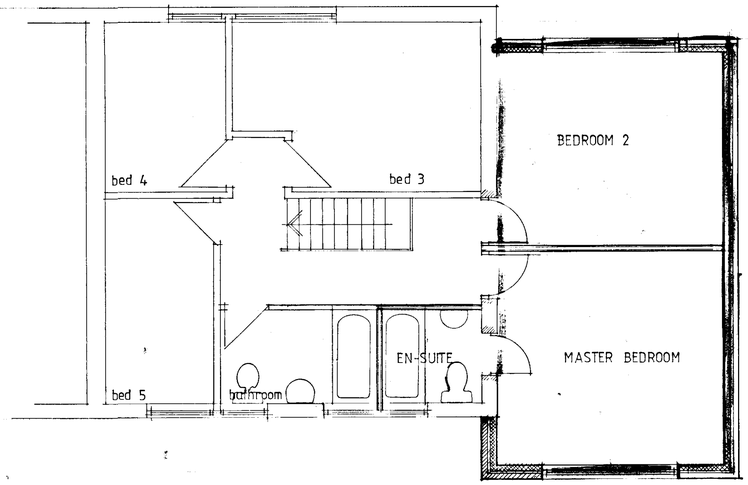

FIRST FLOOR

APPROVED
JUN 2002 5782

Issue Date	Revision

Client: MR & MRS CHURCH	
Job Title: 18 PALMER CLOSE	
Drawing Title: PROPOSED PLANS & ELEVATIONS	
Scale: 1 : 50 ,100 @ A1	Drawn By: [signature]
Plot Date:	Date: JAN 02
Cad Ref:	
Dwg. No: 10127 / 03	Issue:

ADS

Architectural Drawing Services
51 Kestrel Way Wokingham RG41 3HA
Tel: 0118 979 0331
E-mail: enquiry@arcds.freeserve.co.uk