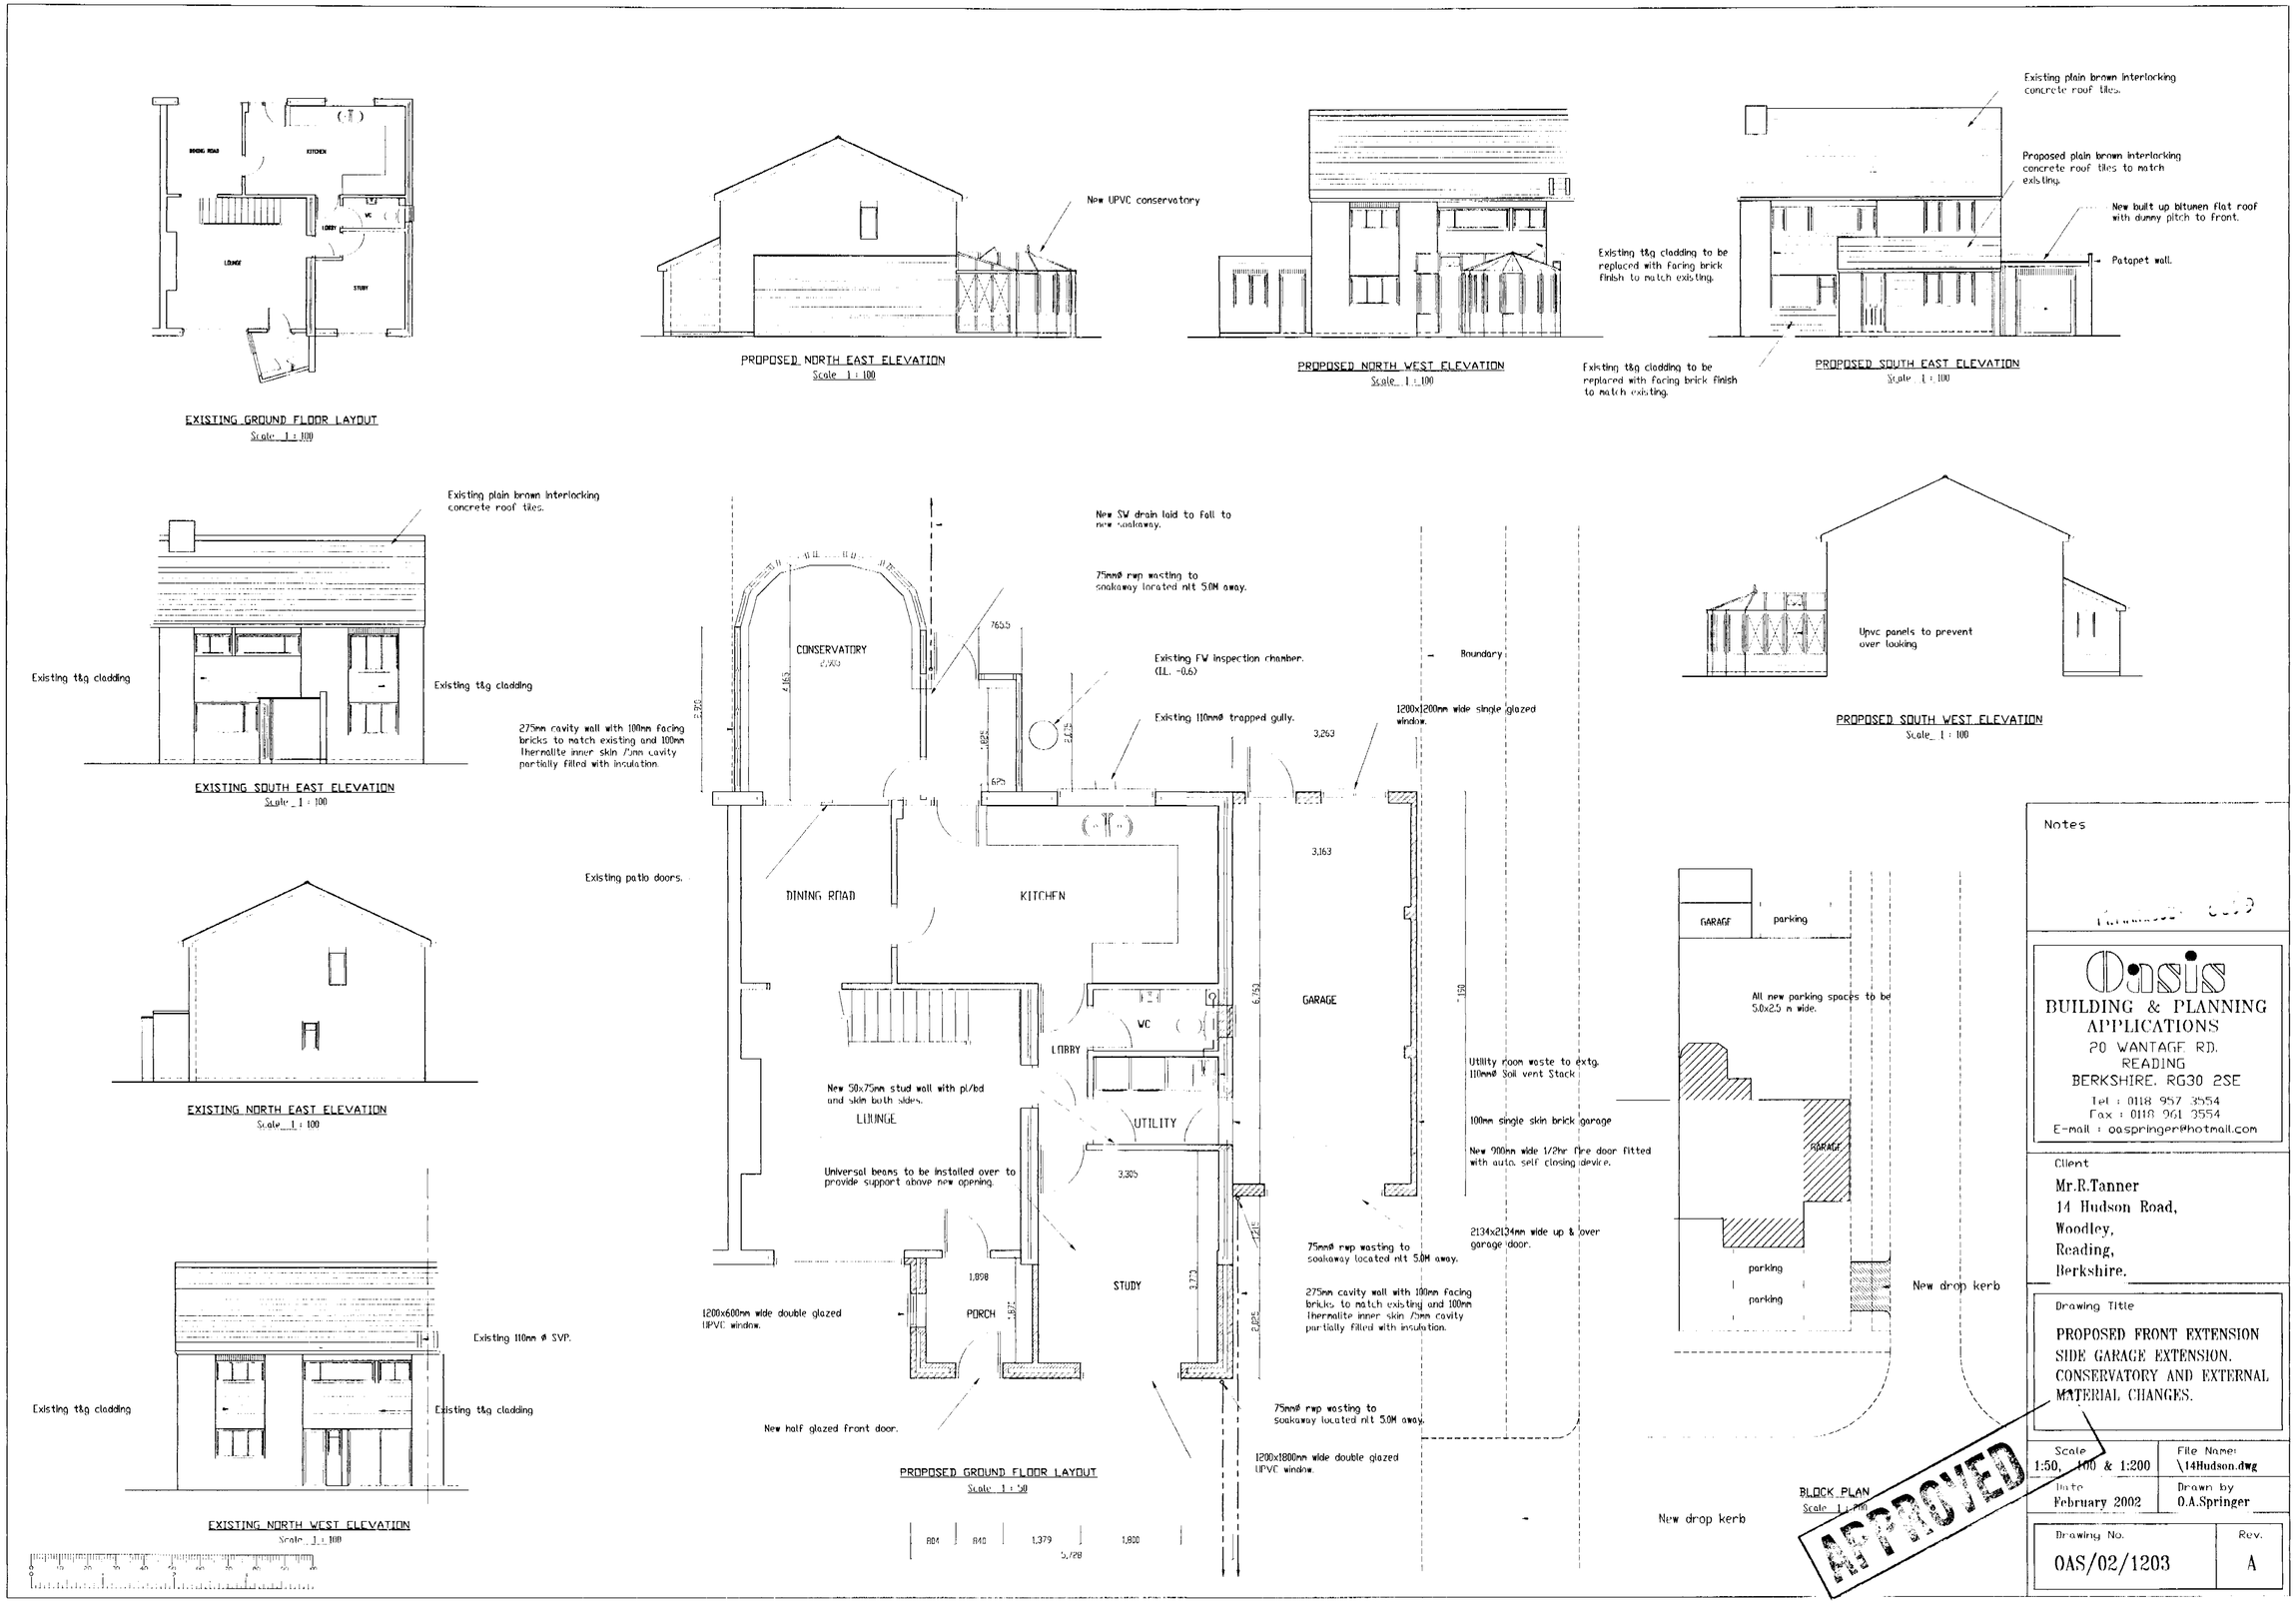

Notes

Oasis
BUILDING & PLANNING APPLICATIONS
20 WANTAGE RD.
READING
BERKSHIRE. RG30 2SE
Tel : 0118 957 3554
Fax : 0118 961 3554
E-mail : oaspringer@hotmail.com

Client
Mr.R.Tanner
14 Hudson Road,
Woodley,
Reading,
Berkshire.

Drawing Title
PROPOSED FRONT EXTENSION SIDE GARAGE EXTENSION. CONSERVATORY AND EXTERNAL MATERIAL CHANGES.

Scale	File Name:
1:50, 100 & 1:200	\14Hudson.dwg
Date	Drawn by
February 2002	O.A.Springer
Drawing No.	Rev.
OAS/02/1203	A