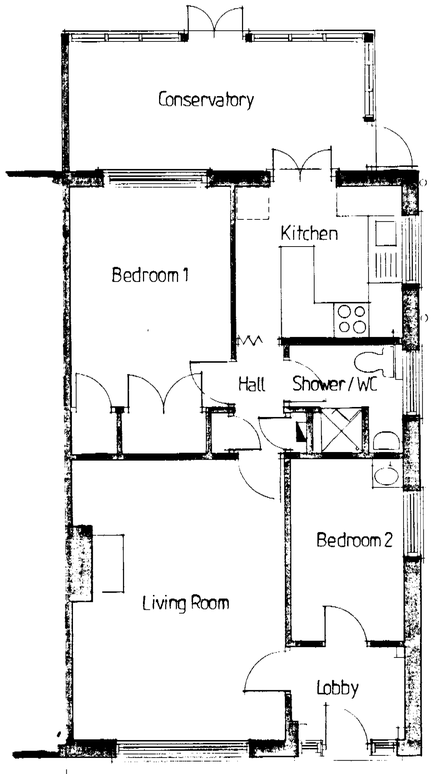

PLAN AS EXISTING

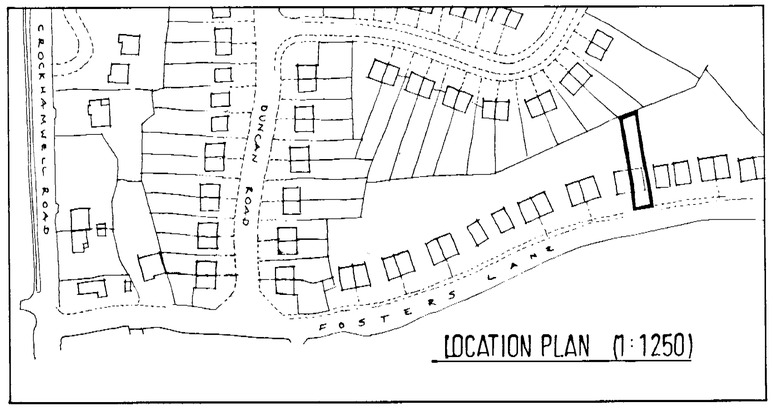

LOCATION PLAN (1:1250)



SIDE ELEVATION AS EXISTING

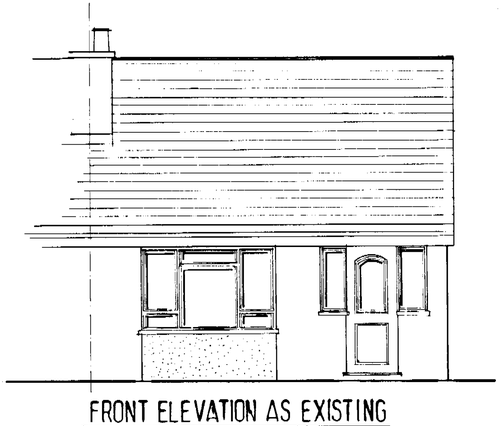

FRONT ELEVATION AS EXISTING

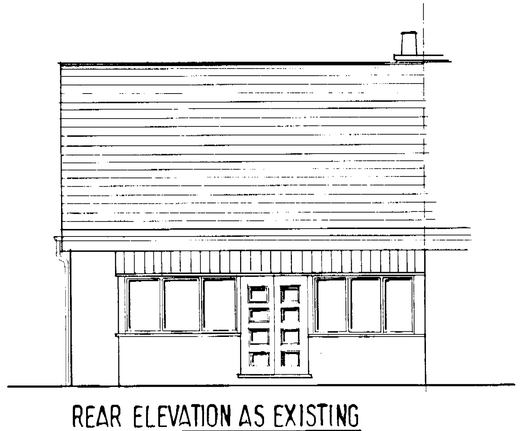

REAR ELEVATION AS EXISTING

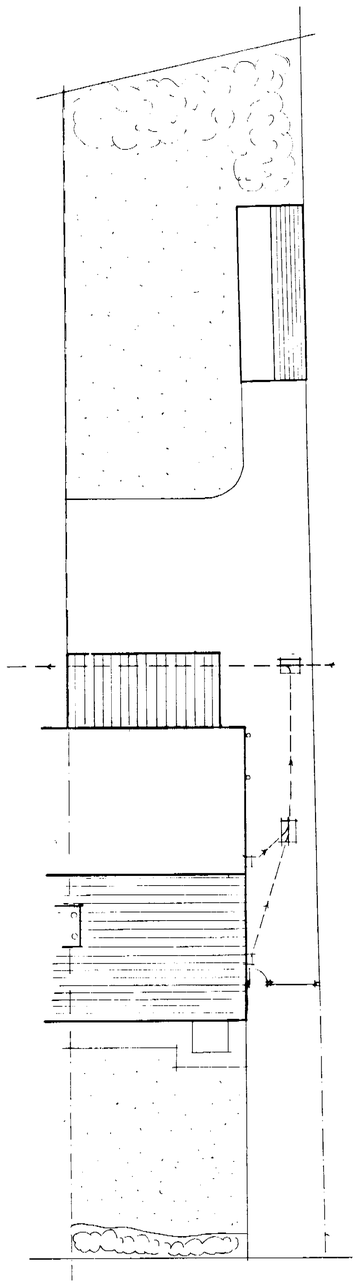

SITE PLAN (1:100)
AS EXISTING

13 MAY 2002 6:00

Project
EXTENSION OF 23 FOSTERS LANE, WOODLEY.

Client
MR & MRS J. HARRIS

Drawing
PLANS & ELEVATIONS AS EXISTING

Drawn	Date
mig	Feb.'02

Scale 1:50 / 1:100

Drawing No
2002 - 01 / 001

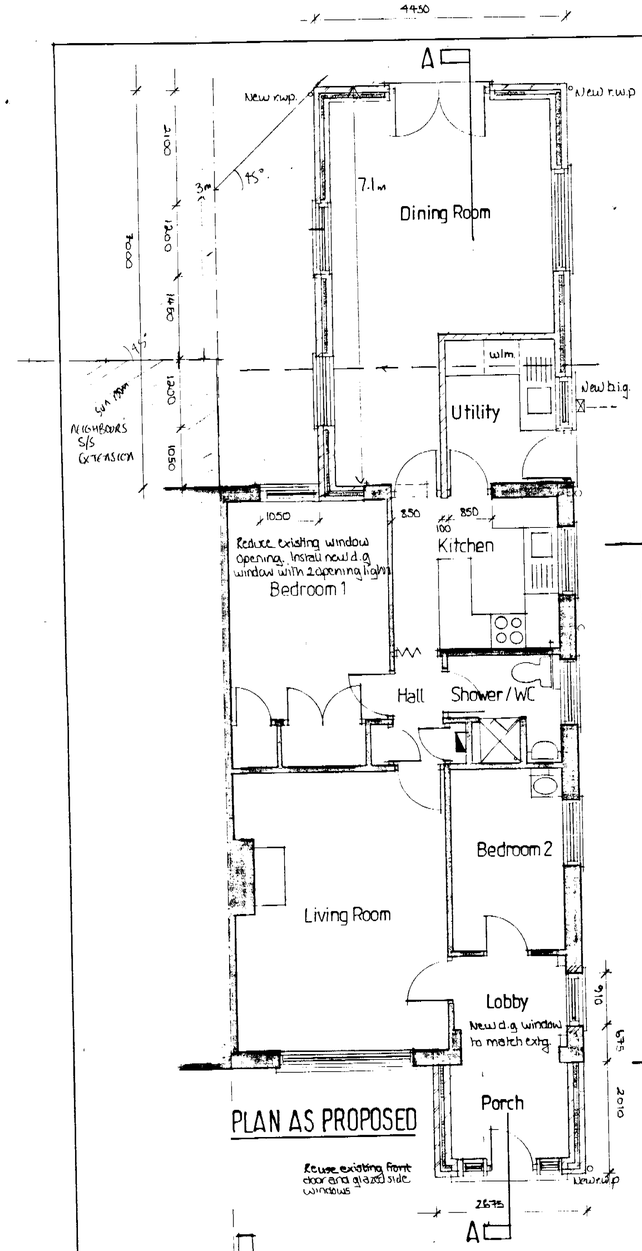

PLAN AS PROPOSED

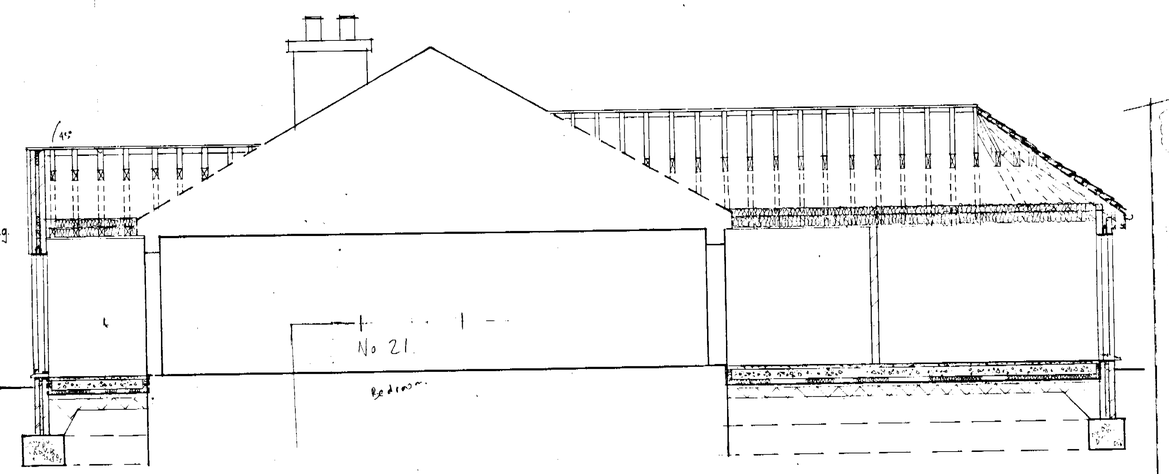

SECTION A-A

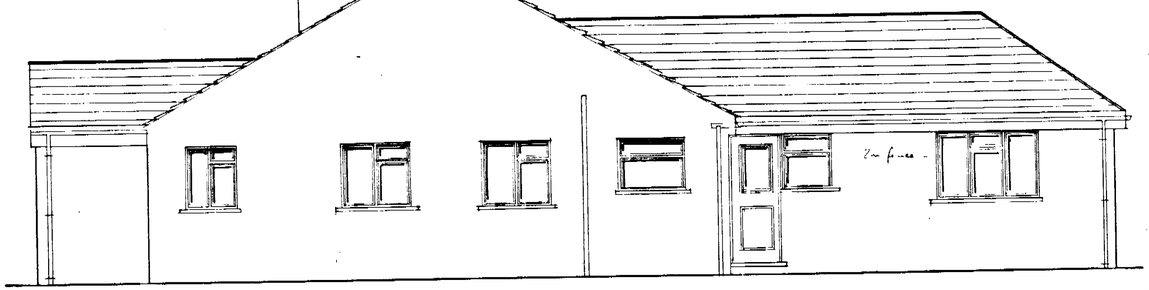

SIDE ELEVATION AS PROPOSED

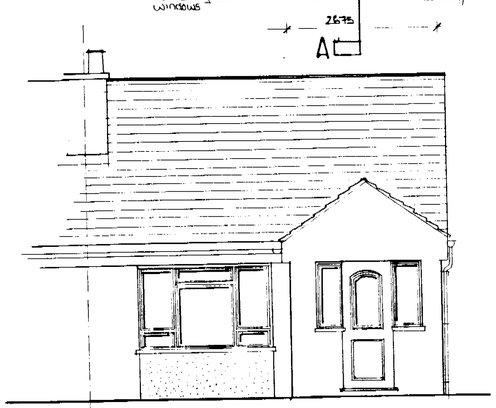

FRONT ELEVATION AS PROPOSED

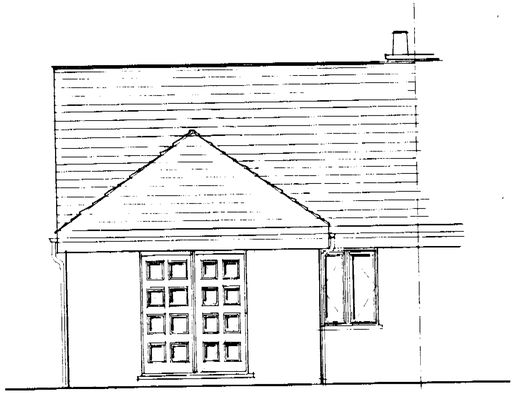

REAR ELEVATION AS PROPOSED

NOTE:

For Building Regulations Application refer to 'Building Regulations Application Notes' as appended to Application

For Planning Application: Roof tiles to match existing. Brickwork to extensions to match existing.

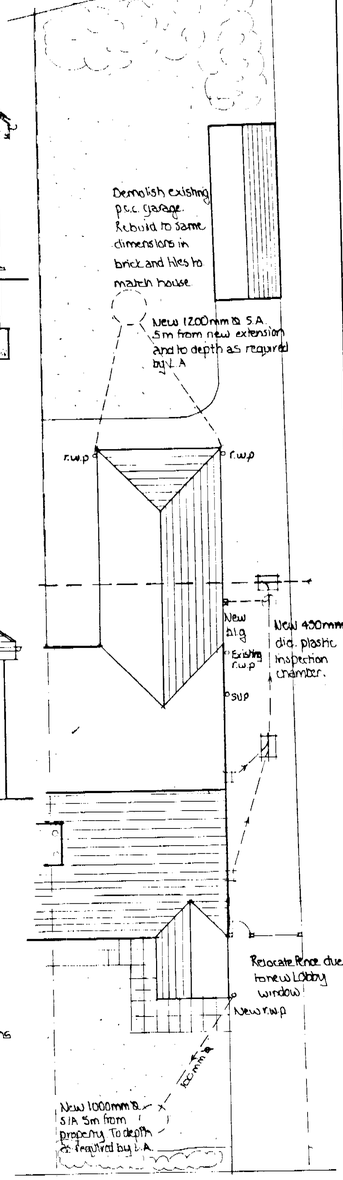

SITE PLAN (1:100)
AS PROPOSED

REFUSED

13 MAY 2002 6100

Project	EXTENSION OF 23 FOSTERS LANE, WOODLEY.
Client	MR & MRS J. HARRIS
Drawing	PLANS & ELEVATIONS & SECTION AS PROPOSED
Drawn: mig	Date: Feb '02
Scale: 1:50 / 1:100	
Drawing No: 2002 - 01 / 002	AP 3/1/02