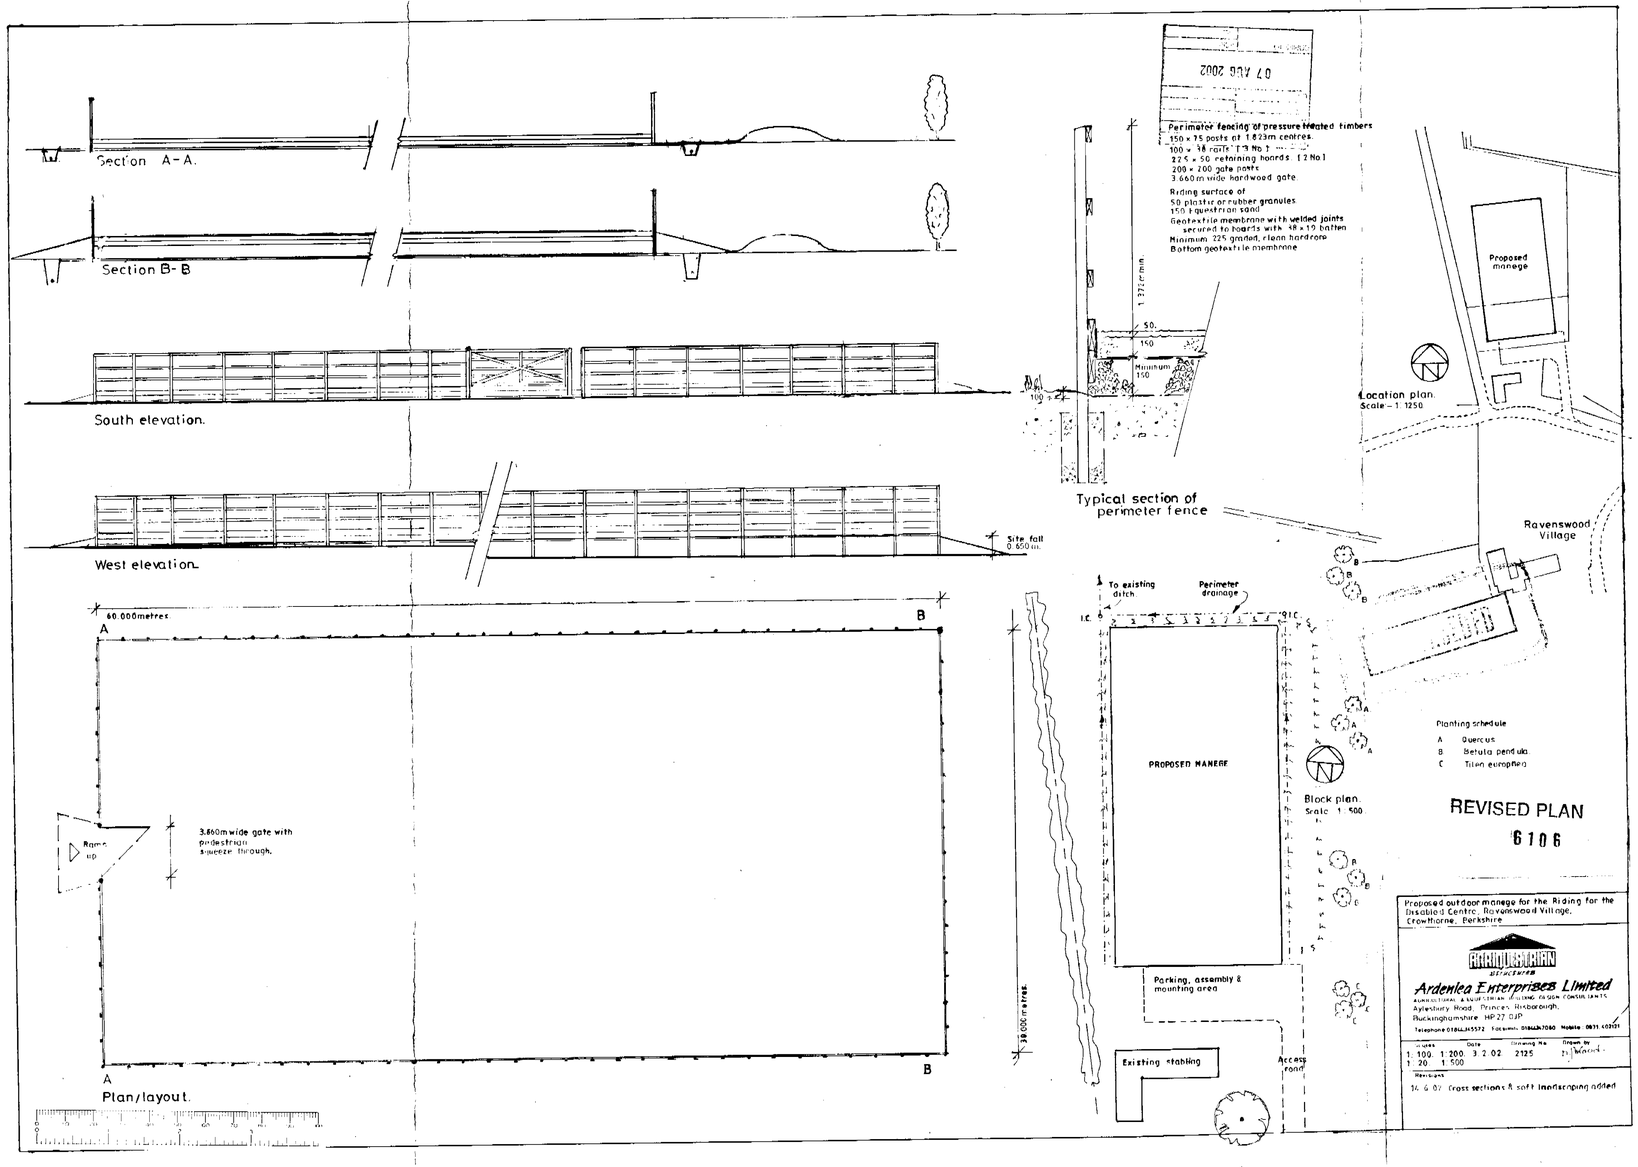

Section A-A.
Section B-B
South elevation.
West elevation.
Site fall 0.650m.
60.000metres
A
B
Ramp up
3.660m wide gate with pedestrian squeeze through.
Plan/layout.
Perimeter fencing of pressure treated timbers
150 x 75 posts at 1.823m centres.
100 x 38 rails [3 No.]
22.5 x 50 retaining boards [2 No.]
200 x 200 gate posts
3.660m wide hardwood gate.
Riding surface of
50 plastic or rubber granules
150 Equestrian sand
Geotextile membrane with welded joints secured to boards with 38 x 19 batten
Minimum 225 graded, clean hardcore
Bottom geotextile membrane
1.372 cr min.
50.
150
Minimum 150
100
Typical section of perimeter fence
Proposed manege
Location plan.
Scale - 1:1250
Ravenswood Village
To existing ditch.
Perimeter drainage
I.C.
PROPOSED MANEGE
Block plan.
Scale 1:500
Planting schedule
A Quercus
B Betula pendula.
C Tilea europhea
REVISED PLAN
6106
39.000 metres.
Parking, assembly & mounting area
Existing stabling
Access road
Proposed outdoor manege for the Riding for the Disabled Centre, Ravenswood Village, Crowthorne, Berkshire
Ardenlea Enterprises Limited
Aylesbury Road, Princes Risborough, Buckinghamshire HP27 0JP
Scales 1:100, 1:200, 1:20, 1:500
Date 3.2.02
Drawing No. 2125
Drawn by
Revisions
14.6.02 Cross sections & soft landscaping added

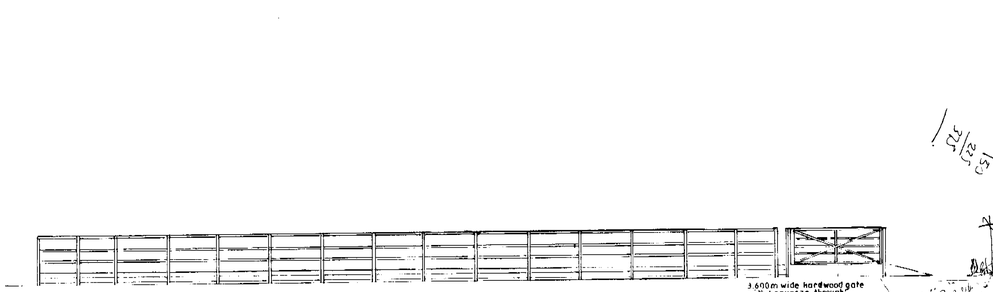

South elevation.

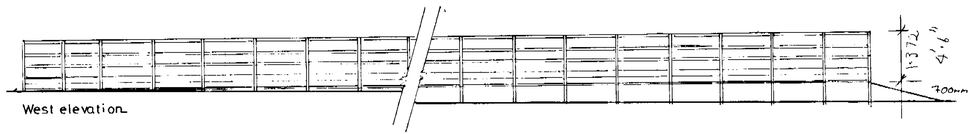

West elevation.

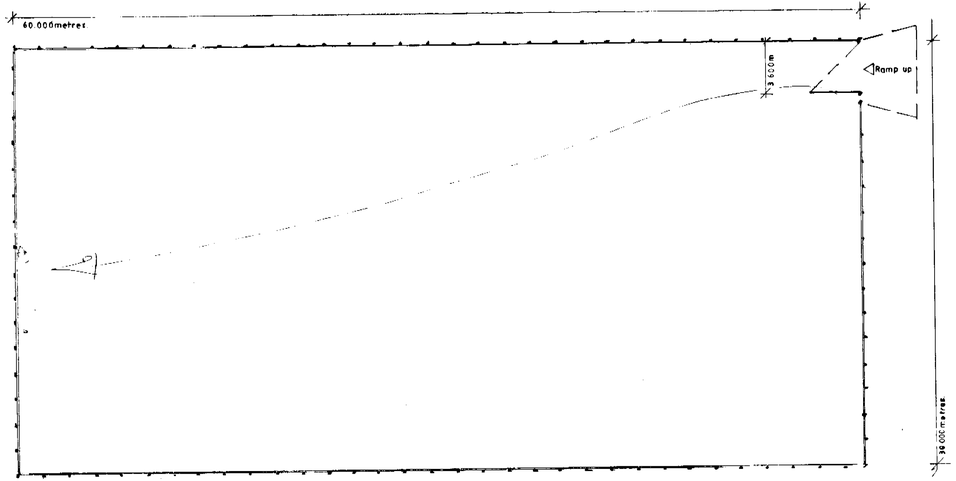

Plan/layout.

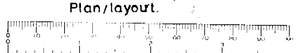

Perimeter fencing of pressure treated timbers
150 x 75 posts at 1.873m centres.
100 x 38 rails 3 No.
225 x 50 retaining boards 2 No.
200 x 200 gate posts
3.660m wide hardwood gate.

Riding surface of
50 plastic or rubber granules
150 Equestrian sand
Geotextile membrane with welded joints secured to boards with 38 x 19 batten
Minimum 225 graded plain hardcore
Bottom geotextile membrane

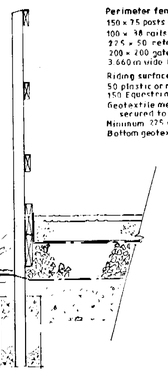

Typical section of perimeter fence

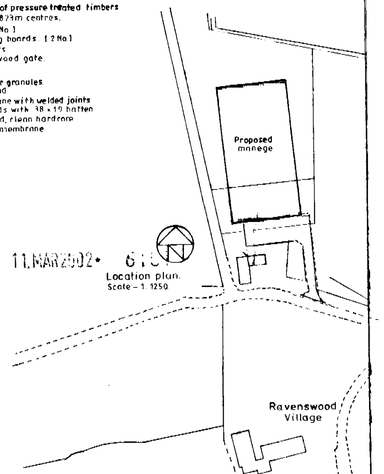

11.MAR2002

Location plan.
Scale - 1:1250

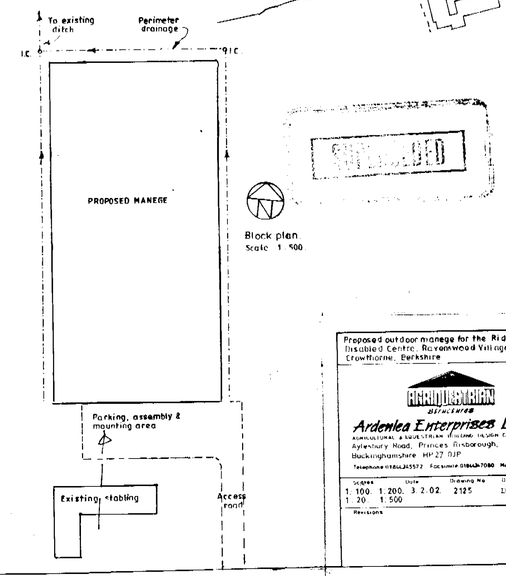

Block plan.
Scale 1:500

Proposed outdoor manege for the Riding for the Disabled Centre, Ravenswood Village, Crowthorne, Berkshire

Ardenlea Enterprises Limited
AGRICULTURAL & EQUESTRIAN BUILDING DESIGN CONSULTANTS
Aylesbury Road, Princes Risborough, Buckinghamshire HP27 0JP
Telephone 01844 345572 Facsimile 01844 347080 Mobile 0831 402121

Scales	Date	Drawing No	Drawn by
1:100, 1:200, 1:20, 1:500	3.2.02	2125	

Revisions

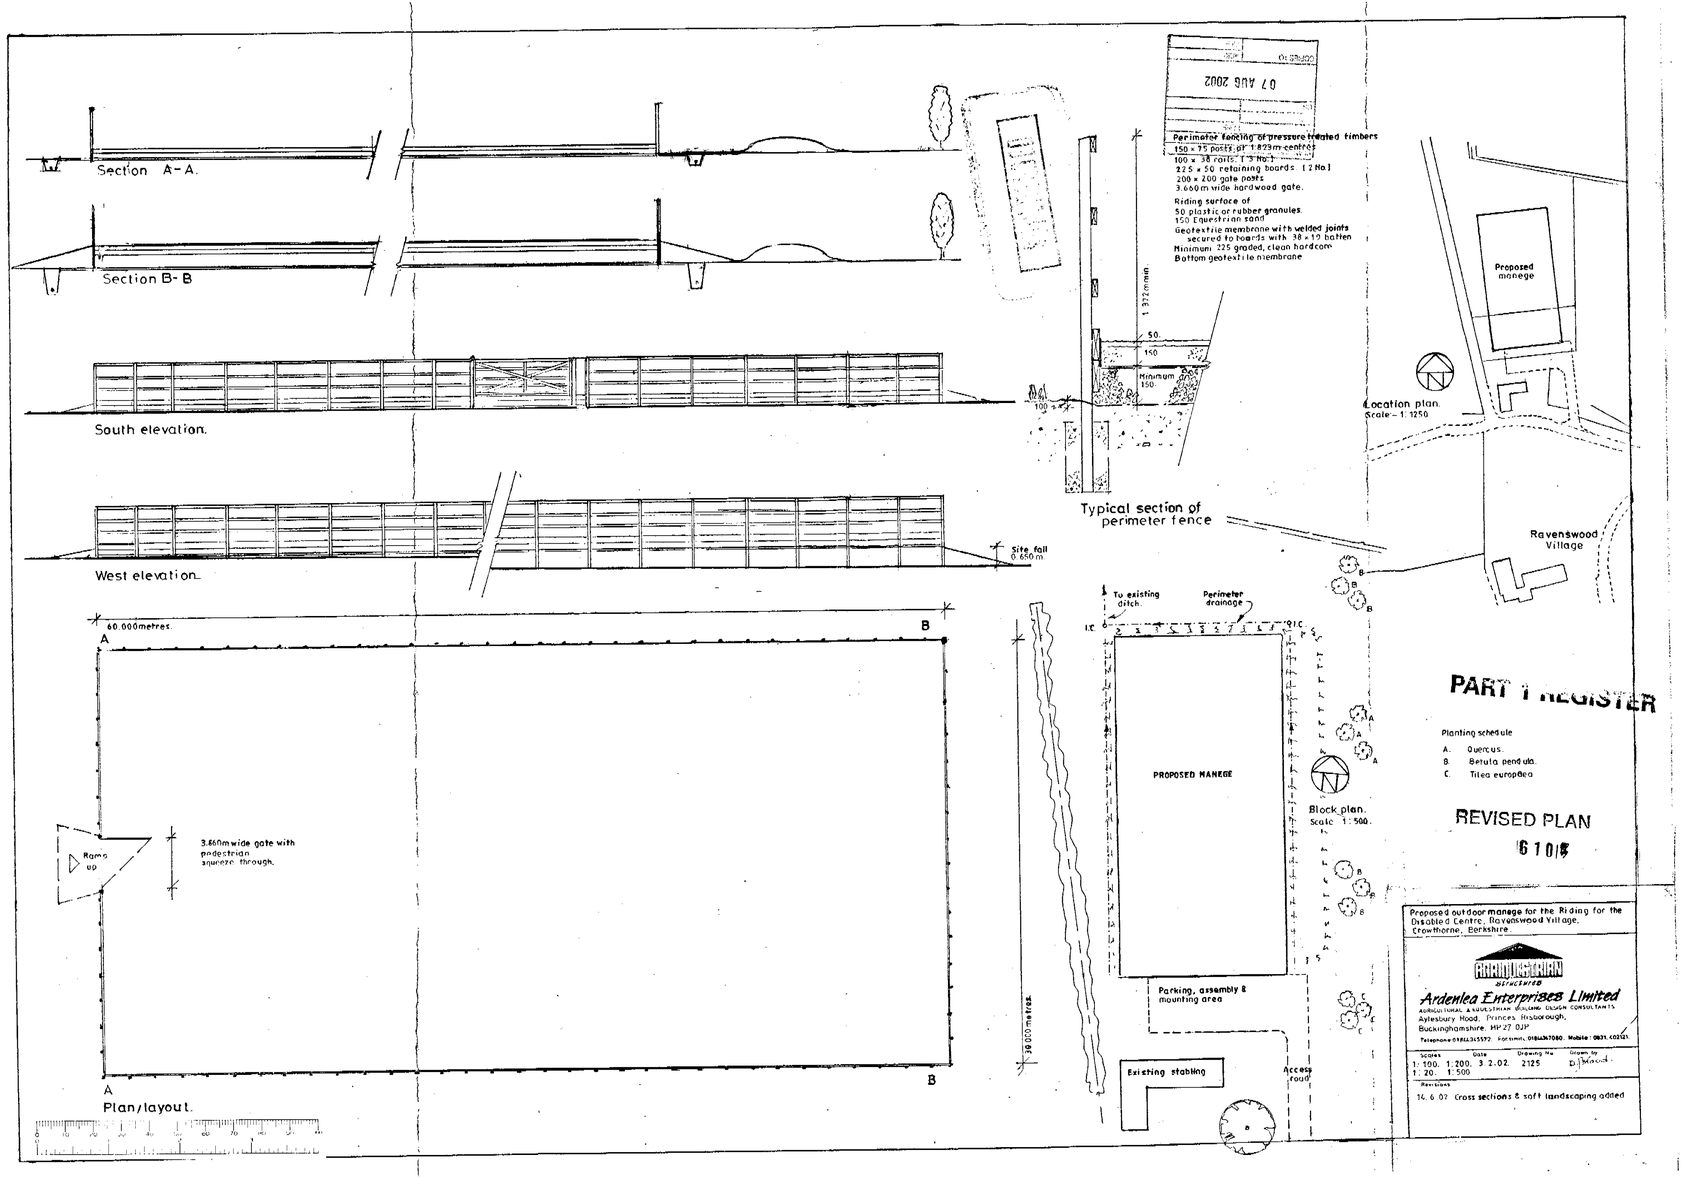

Section A-A.
Section B-B
South elevation.
West elevation.
Site fall 0.650 m.
60.000metres.
A
B
Ramp up
3.660m wide gate with pedestrian squeeze through.
Plan/layout.
Perimeter fencing of pressure treated timbers
150 × 75 posts at 1.823m centres
100 × 38 rails. (3 No.)
225 × 50 retaining boards. (2 No.)
200 × 200 gate posts
3.660m wide hardwood gate.
Riding surface of
50 plastic or rubber granules.
150 Equestrian sand
Geotextile membrane with welded joints secured to boards with 38 × 19 batten
Minimum 225 graded, clean hardcore
Bottom geotextile membrane
1.372 mm min.
50.
150
Minimum 150.
100
Typical section of perimeter fence
Proposed manege
Location plan.
Scale - 1:1250
Ravenswood Village
To existing ditch.
Perimeter drainage
I.C.
PROPOSED MANEGE
Block plan.
Scale 1:500.
Parking, assembly & mounting area
Existing stabling
Access road
30.000 metres.
PART 1 REGISTER
Planting schedule
A. Quercus.
B. Betula pendula.
C. Tilea europaea
REVISED PLAN
6104
Proposed outdoor manege for the Riding for the Disabled Centre, Ravenswood Village, Crowthorne, Berkshire.
Ardenlea Enterprises Limited
Aylesbury Road, Princes Risborough, Buckinghamshire, HP27 0JP
Scales 1:100. 1:200. 1:20. 1:500
Date 3.2.02.
Drawing No. 2125
Drawn by D. Wood
Revisions
14.6.02 Cross sections & soft landscaping added

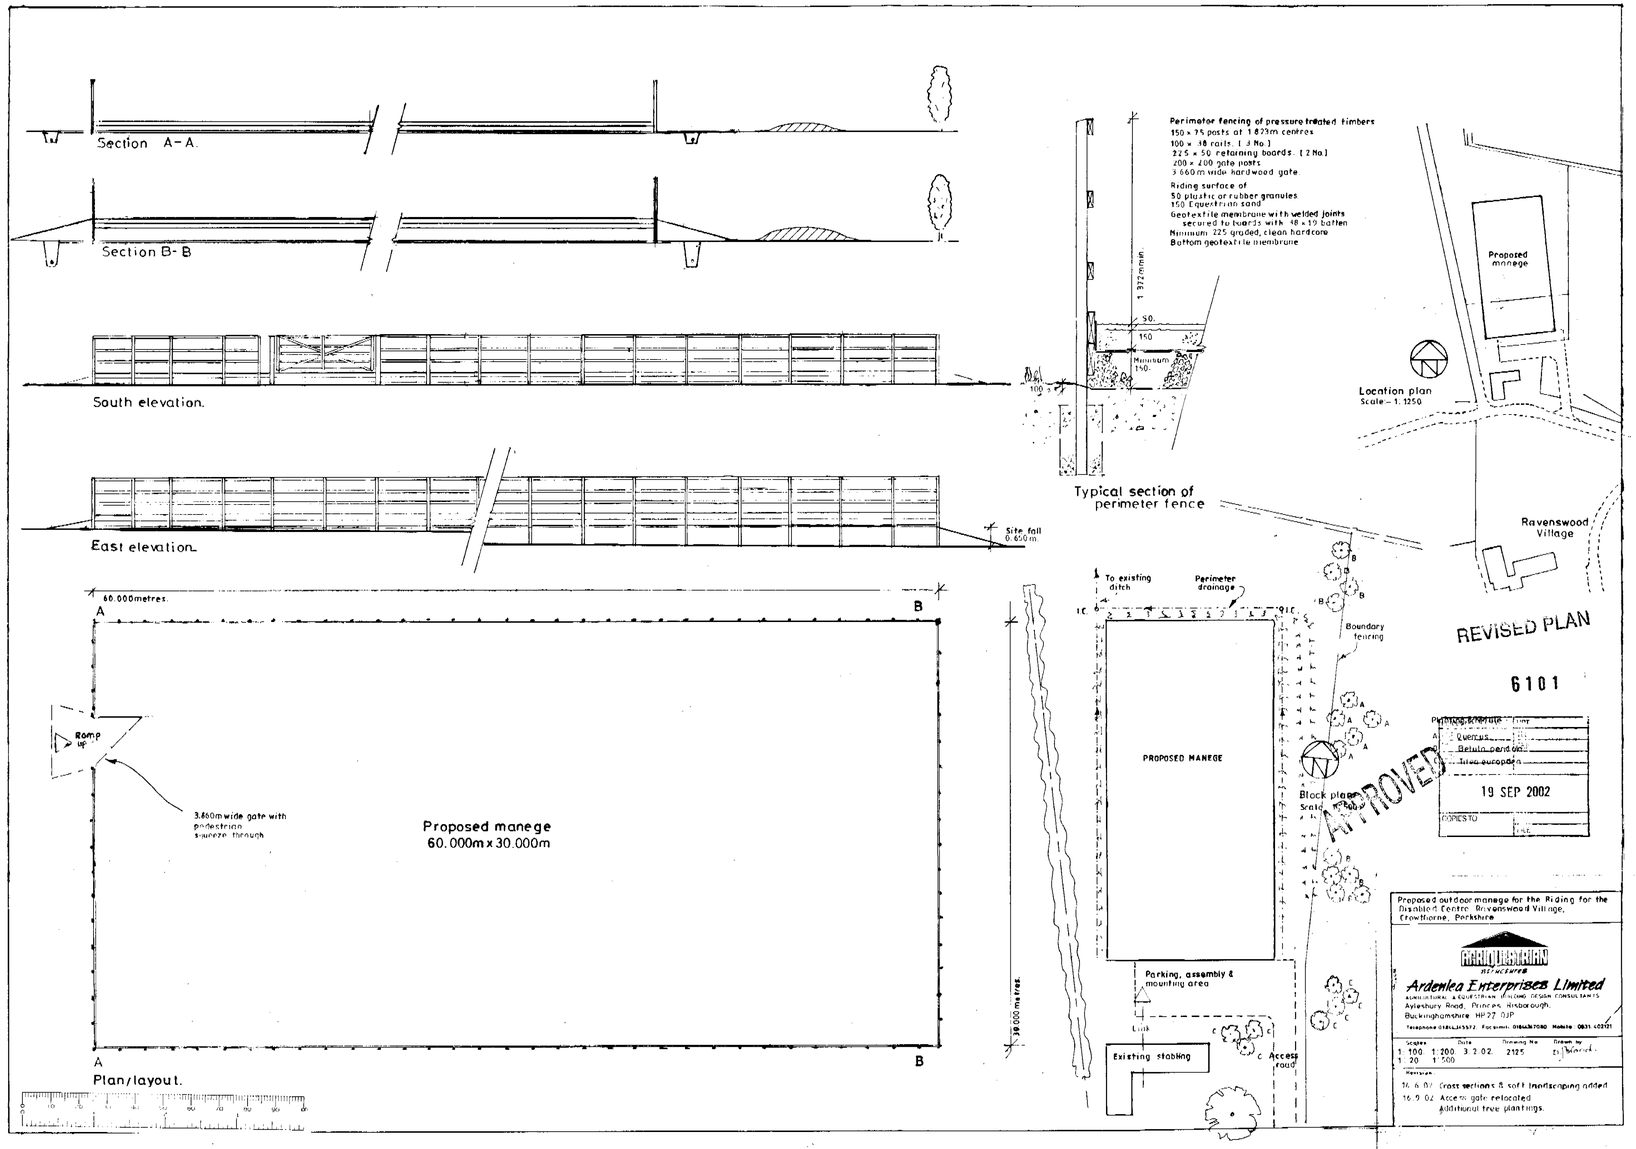

Section A-A.
Section B-B
South elevation.
East elevation.
Site fall 0.650m
60.000metres.
A
B
Ramp up
3.660m wide gate with pedestrian squeeze through
Proposed manege
60.000m x 30.000m
Plan/layout.
Perimeter fencing of pressure treated timbers
150 x 75 posts at 1.823m centres
100 x 38 rails. [3 No.]
225 x 50 retaining boards. [2 No.]
200 x 200 gate posts
3.660m wide hardwood gate.
Riding surface of
50 plastic or rubber granules
150 Equestrian sand
Geotextile membrane with welded joints secured to boards with 48 x 19 batten
Minimum 225 graded, clean hardcore
Bottom geotextile membrane
1.372mmin.
50.
150
Minimum 150.
100
Typical section of perimeter fence
Proposed manege
Location plan
Scale - 1:1250
Ravenswood Village
To existing ditch
Perimeter drainage
Boundary fencing
PROPOSED MANEGE
Block plan
Parking, assembly & mounting area
Link
Existing stabling
Access road
39.000 metres.
REVISED PLAN
6101
APPROVED
19 SEP 2002
Proposed outdoor manege for the Riding for the Disabled Centre Ravenswood Village, Crowthorne, Berkshire
Ardenlea Enterprises Limited
Aylesbury Road, Princes Risborough, Buckinghamshire HP27 0JP
Scales 1:100 1:200 1:20 1:500
Date 3.2.02.
Drawing No 2125
Drawn by
16.6.02 Cross sections & soft landscaping added
16.9.02 Access gate relocated
Additional tree plantings.