

11.MAR2002

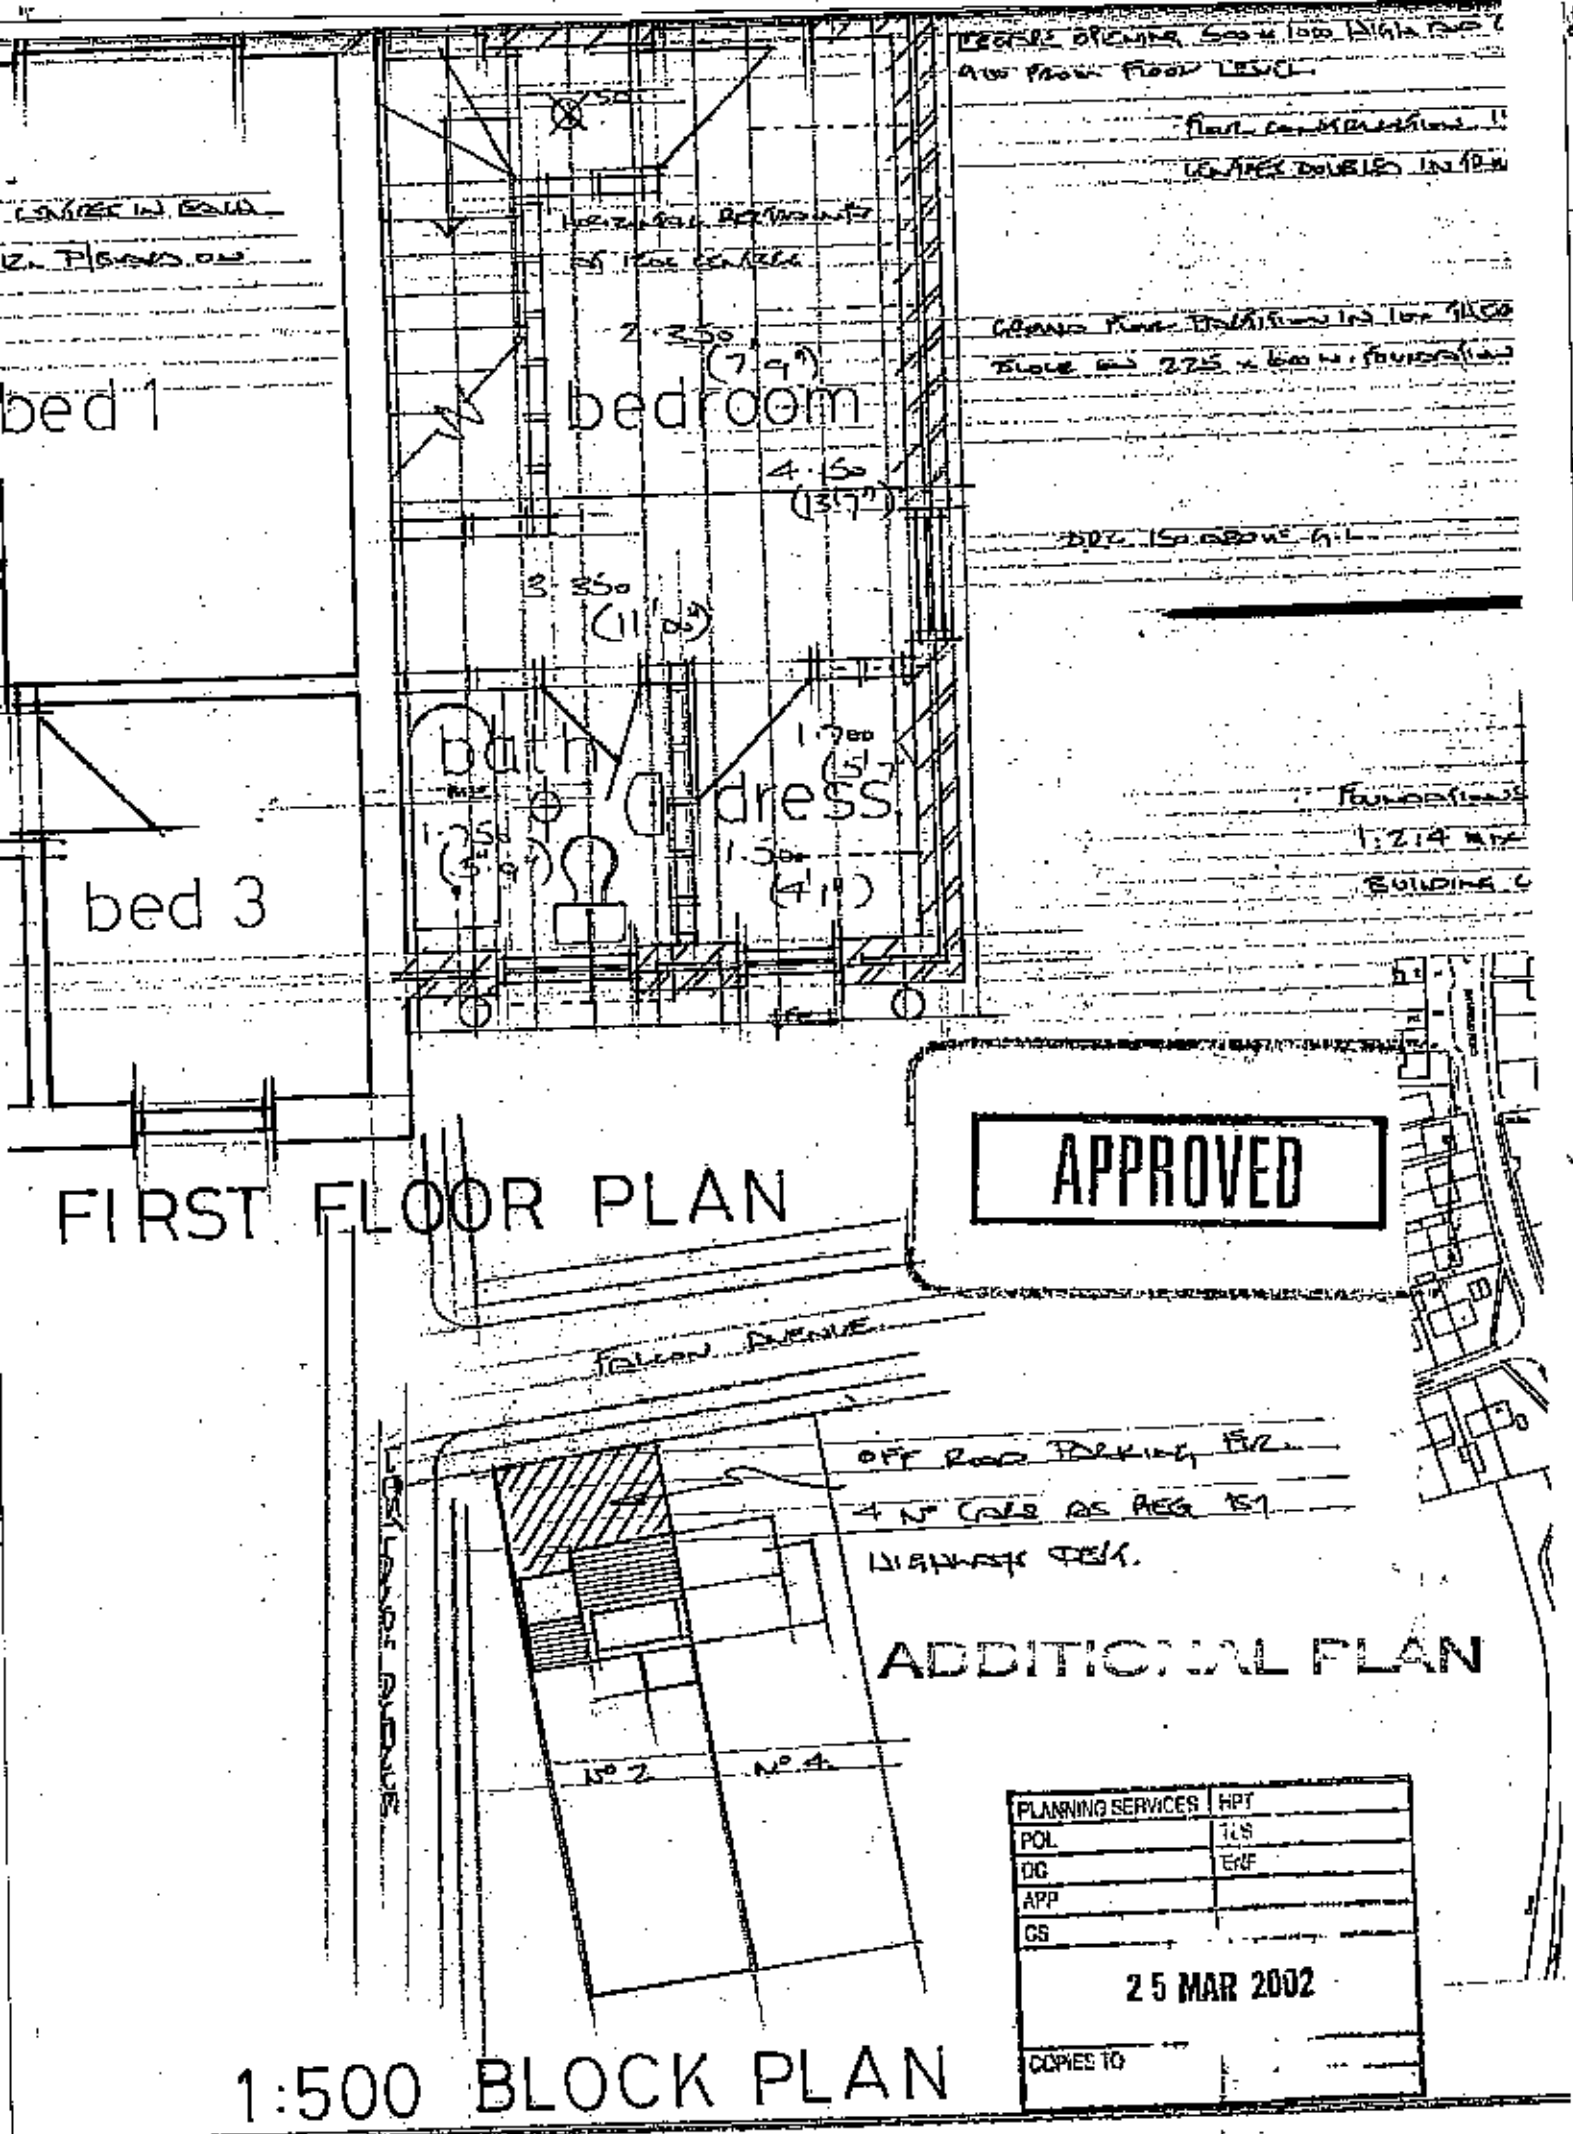

PLANNING SERVICES	HPT
POL	TLS
DC	ERF
APP	
CS	


25 MAR 2002

COPIES TO

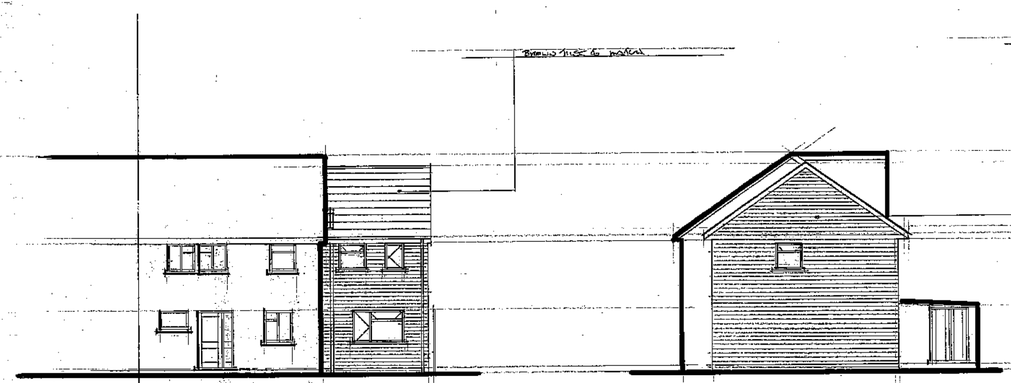


FRONT ELEVATION


SIDE ELEVATION

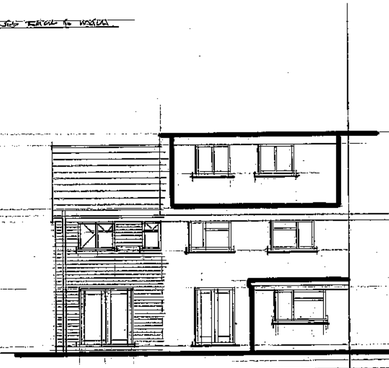


REAR ELEVATION

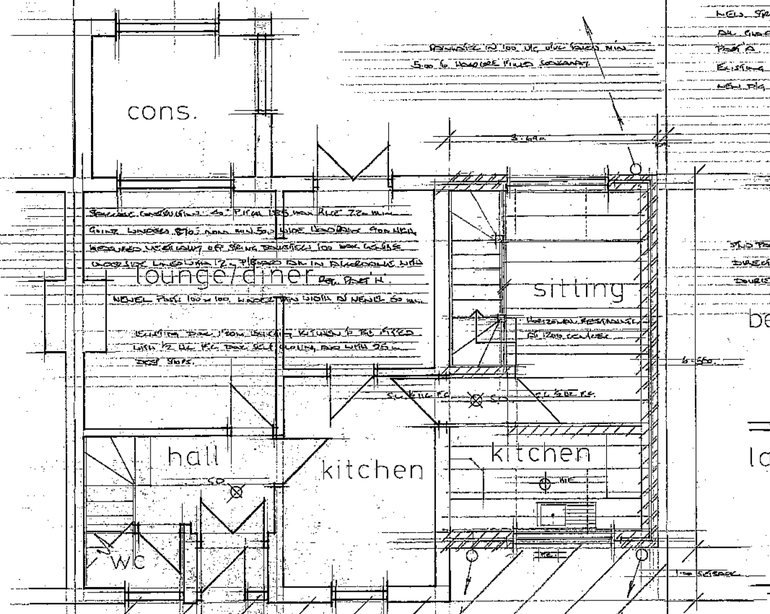


GROUND FLOOR PLAN

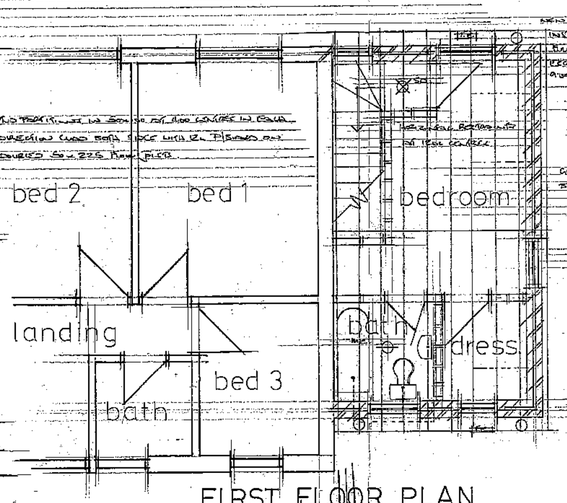

FIRST FLOOR PLAN

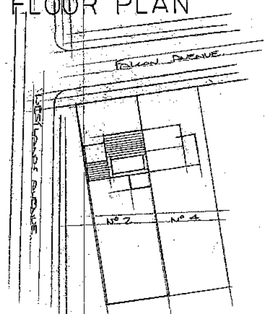

1:500 BLOCK PLAN

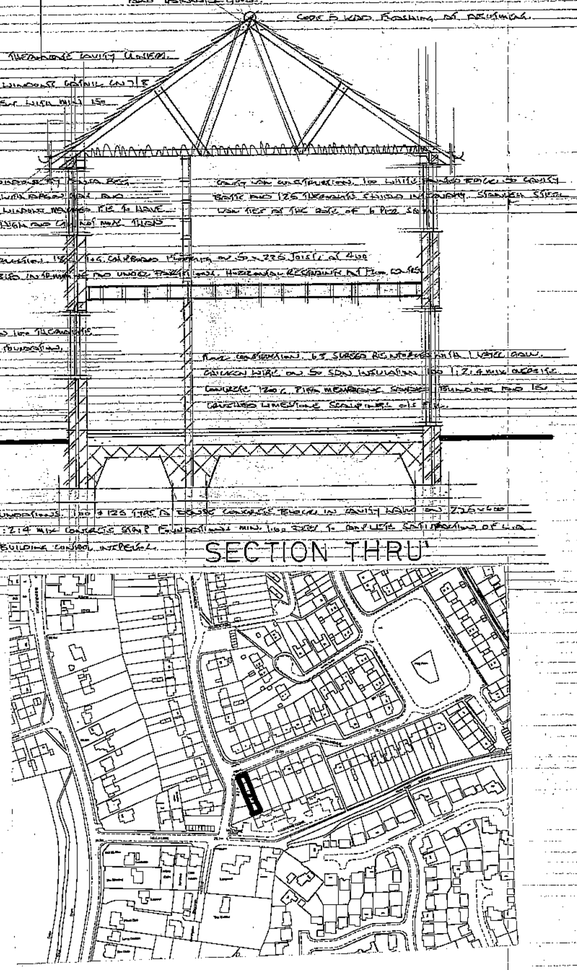

SECTION THRU'

1:2500 LOCATION PLAN

Mr.& Mrs. Toland
2 Falcon Avenue
Shinfield
Reading
RG2 8EL

Proposed 2 Storey
Granny Annex

Drwg.N°C309
Scale: 1:50 & 1:100
Drawn: 6.3.02

W. Pocock & Sons
Oak Glade
New Lane Hill
Tilehurst
tel. 0118 9421610.

Notes: 11.MAR2002* C.T.O

APPROVED

9/3/02