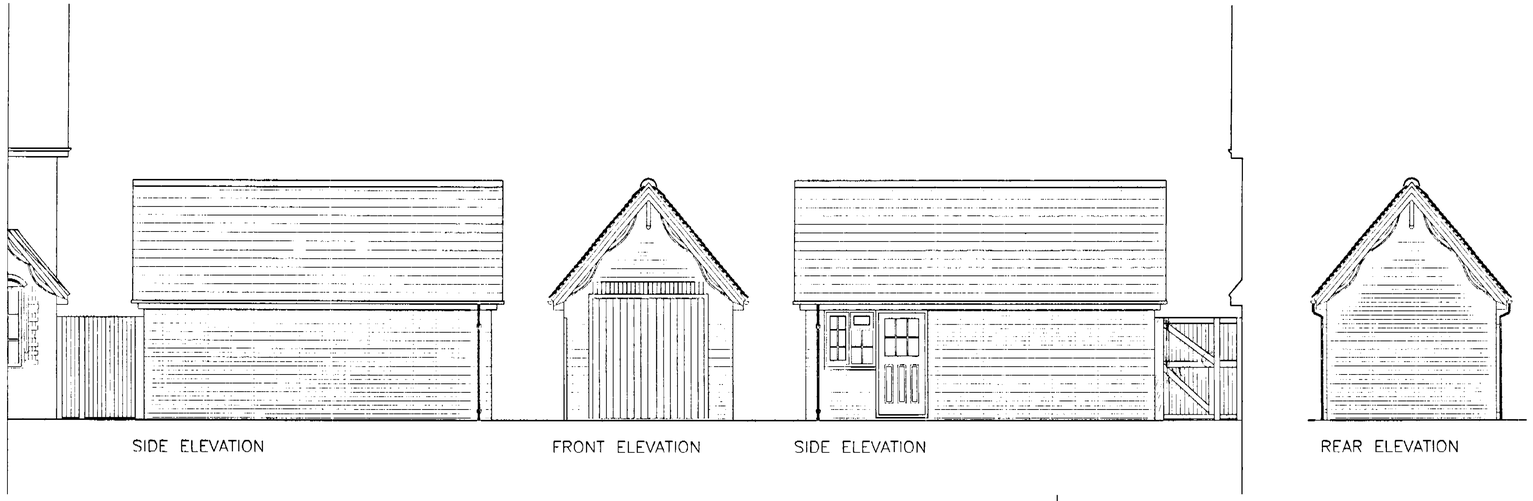

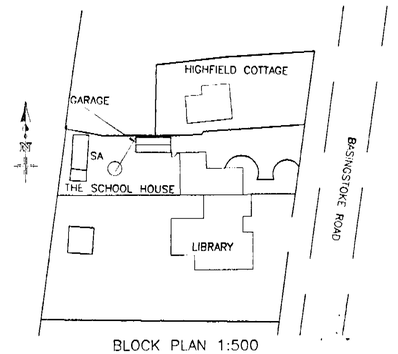

BLOCK PLAN 1:500

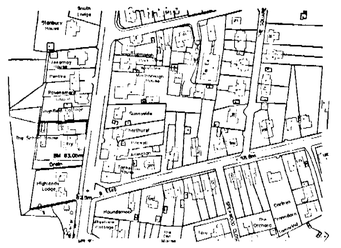

LOCATION PLAN 1:2500

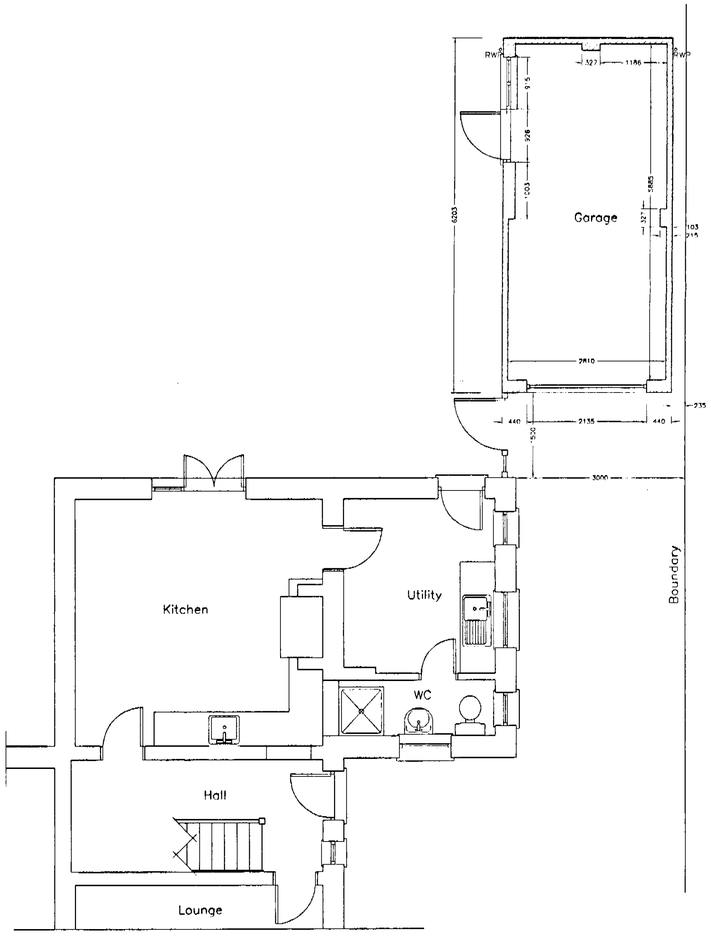

EXISTING FLOOR PLAN

REVISED PLAN

6137

6136

29 APR 2002

BDS

Chartered Surveyors & Property Consultants
Architectural & Building Design Services
Building & Structural Engineers

Windward House, Hollow Lane, Shinfield, Reading, RG2 9AB
Tel: 0118 988 4477 website: www.bdssurveyors.co.uk
Fax: 0118 988 5268 e-mail: mail@bdssurveyors.co.uk

Project
Garage at:
THE SCHOOL HOUSE
BASINGSTOKE ROAD
SPENCERS WOOD

Drawing title
PROPOSED PLAN & ELEVATIONS

Client
MR AND MRS M BRACKENRIDGE

Date	Scale	
5.3.02	1:50	
Drawn by	Drawing number	Rev
JPM	5298:02:1	A

General notes
1. Dimensions to be checked on site before any work commences
2. All dimensions in millimetres (unless otherwise stated)
3. This drawing does not represent a full specification of works or materials
4. The drawing and design is copyright of this practice ©

Revisions

Ref	Date	Description
A	19.04.02	Fence added to elevations

REVISED PLAN

6136 A1

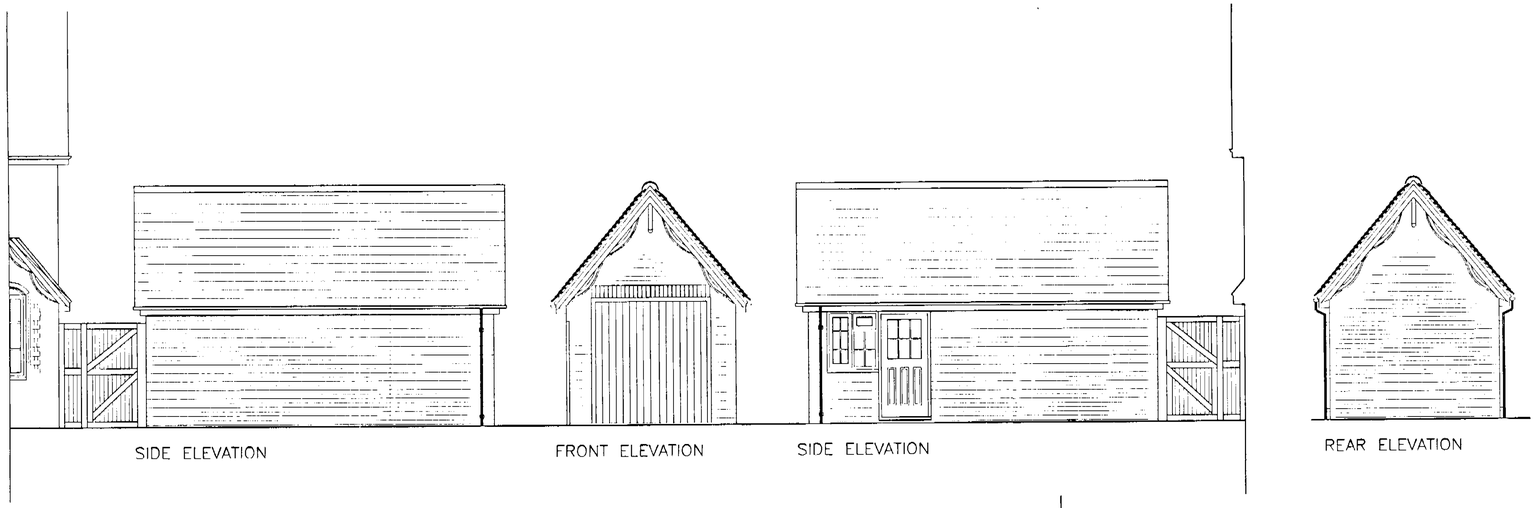

SIDE ELEVATION

FRONT ELEVATION

SIDE ELEVATION

REAR ELEVATION

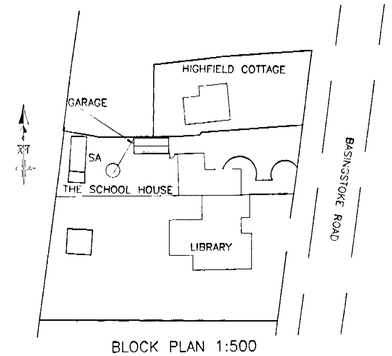

BLOCK PLAN 1:500

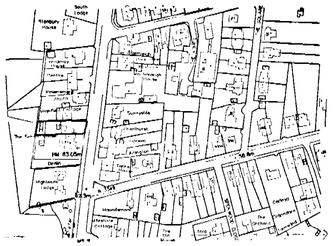

LOCATION PLAN 1:2500

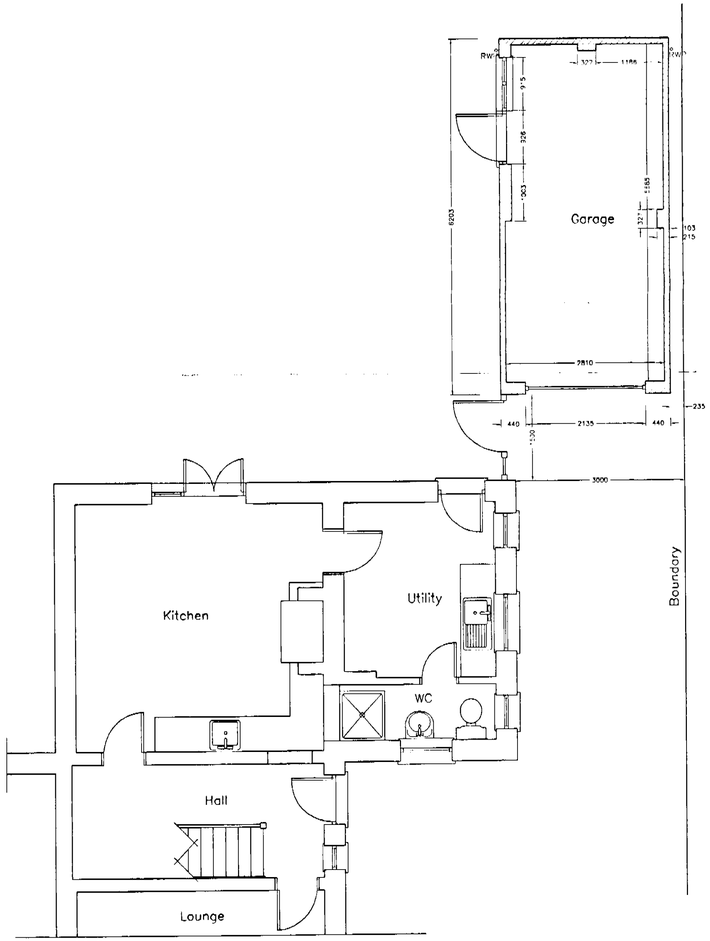

EXISTING FLOOR PLAN

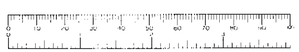

22 APR 2002

BDS

Chartered Surveyors & Property Consultants
Architectural & Building Design Services
Building & Structural Engineers

Windward House, Hollow Lane, Shinfield, Reading, RG2 9AB
Tel: 0118 988 4477 website: www.bdssurveyors.co.uk
Fax: 0118 988 5268 e-mail: mail@bdssurveyors.co.uk

Project
Garage at:
THE SCHOOL HOUSE
BASINGSTOKE ROAD
SPENCERS WOOD

Drawing title
PROPOSED PLAN & ELEVATIONS

Client
MR AND MRS M BRACKENRIDGE

Date	Scale	
5.3.02	1:50	
Drawn by	Drawing number	Rev
JPM	5298:02:1	A

General notes
1. Dimensions to be checked on site before any work commences
2. All dimensions in millimetres, (unless otherwise stated)
3. This drawing does not represent a full specification of works or materials
4. The drawing and design is copyright of this practice ©

Revisions		
Ref	Date	Description
A	19.04.02	Fence added to elevations

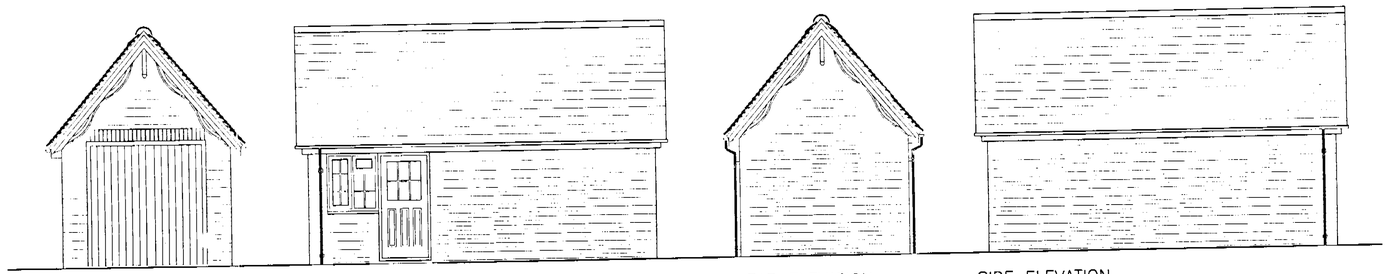

FRONT ELEVATION SIDE ELEVATION REAR ELEVATION SIDE ELEVATION

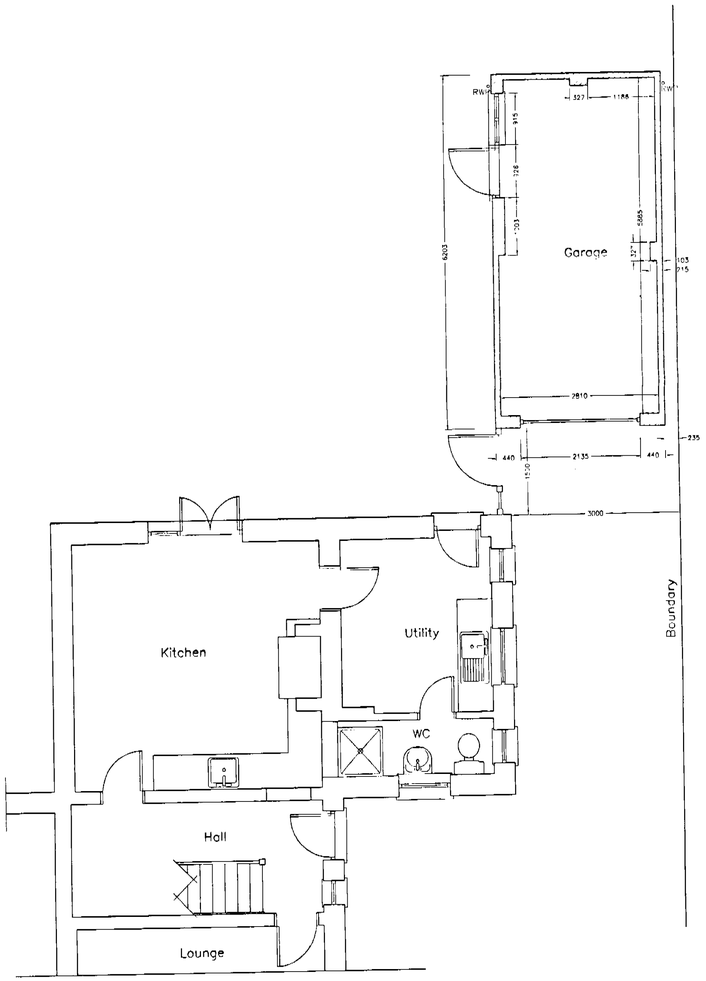

EXISTING FLOOR PLAN

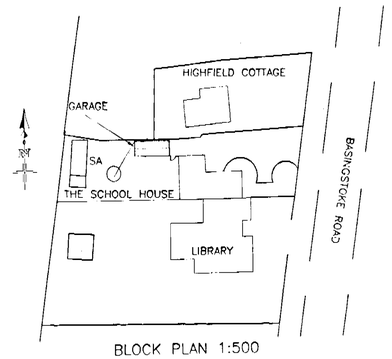

BLOCK PLAN 1:500

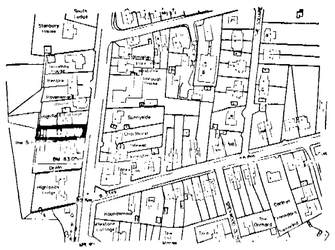

LOCATION PLAN 1:2500

BDS

Chartered Surveyors & Property Consultants
Architectural & Building Design Services
Building & Structural Engineers

Windward House, Hollow Lane, Shinfield, Reading, RG2 9AB
Tel: 0118 988 4477 website: www.bdssurveyors.co.uk
Fax: 0118 988 5268 e-mail: mail@bdssurveyors.co.uk

Project
Garage at:
THE SCHOOL HOUSE
BASINGSTOKE ROAD
SPENCERS WOOD

Drawing title
PROPOSED PLAN & ELEVATIONS

Client
MR AND MRS M BRACKENRIDGE

Date	Scale	
5.3.02	1:50	
Drawn by	Drawing number	Rev
JPM	5298: 02: 1	

General notes
1 Dimensions to be checked on site before any work commences
2 All dimensions in millimetres (unless otherwise stated)
3 This drawing does not represent a full specification of works or materials
4 The drawing and design is copyright of this practice (c)

Revisions

Ref	Date	Description

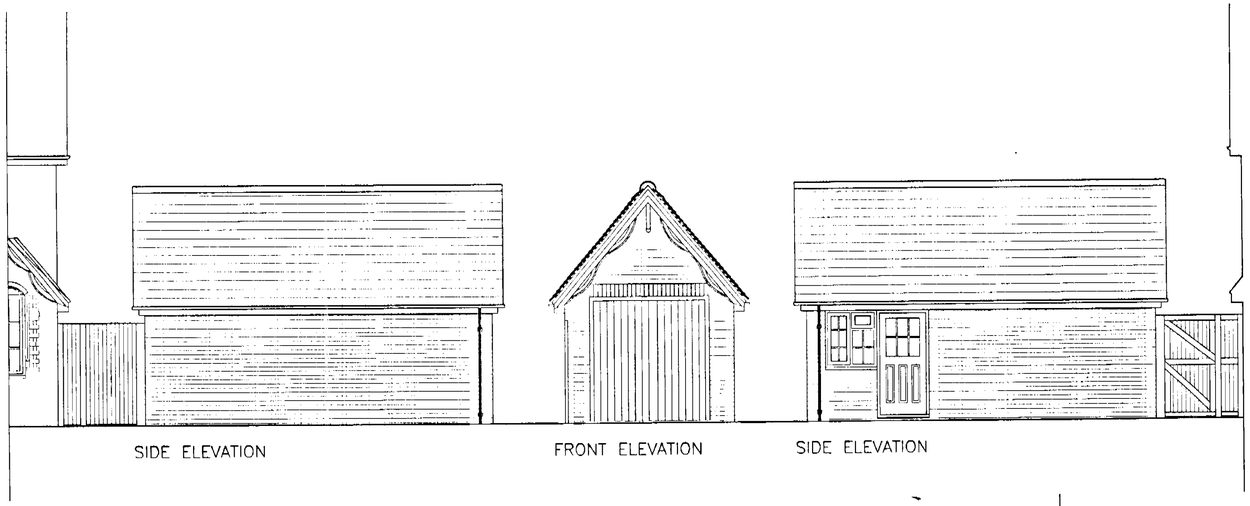

SIDE ELEVATION

FRONT ELEVATION

SIDE ELEVATION

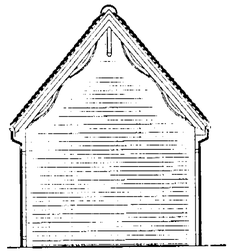

REAR ELEVATION

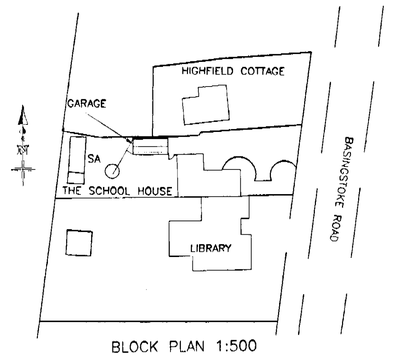

BLOCK PLAN 1:500

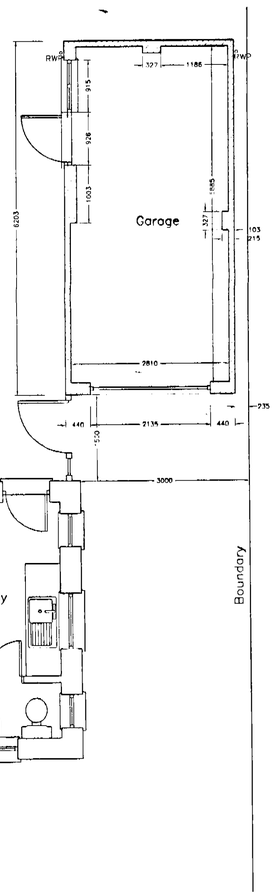

EXISTING FLOOR PLAN

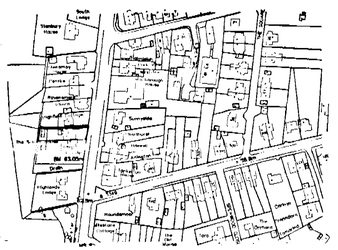

LOCATION PLAN 1:2500

APPROVED

REVISED PLAN

6136 A

6137 A

29 APR 2002

BDS

Chartered Surveyors & Property Consultants
Architectural & Building Design Services
Building & Structural Engineers

Windward House, Hollow Lane, Shinfield, Reading, RG2 9AB
Tel: 0118 988 4477 website: www.bdssurveyors.co.uk
Fax: 0118 988 5268 e-mail: mail@bdssurveyors.co.uk

Project
Garage at:
THE SCHOOL HOUSE
BASINGSTOKE ROAD
SPENCERS WOOD

Drawing title
PROPOSED PLAN & ELEVATIONS

Client
MR AND MRS M BRACKENRIDGE

Date	Scale	
5.3.02	1:50	
Drawn by: JPM	Drawing number: 5298:02:1	Rev: A

General notes
1. Dimensions to be checked on site before any work commences
2. All dimensions in millimetres (unless otherwise stated)
3. This drawing does not represent a full specification of works or materials
4. The drawing and design is copyright of this practice ©

Revisions

Ref	Date	Description
A	19.04.02	Fence added to elevations

SUPERSEEDED

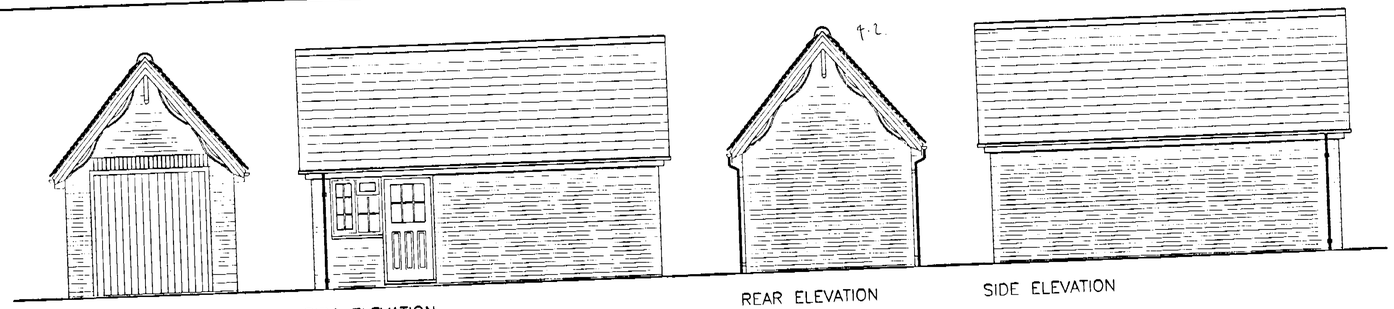

FRONT ELEVATION

SIDE ELEVATION

REAR ELEVATION

SIDE ELEVATION

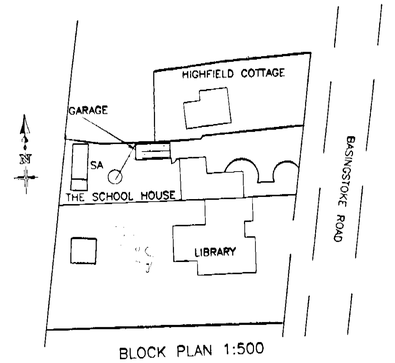

BLOCK PLAN 1:500

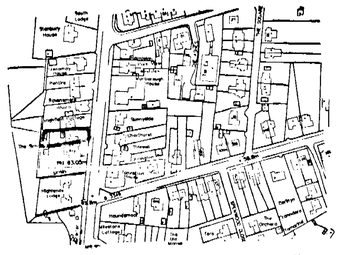

LOCATION PLAN 1:2500

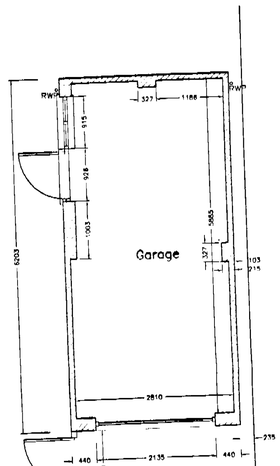

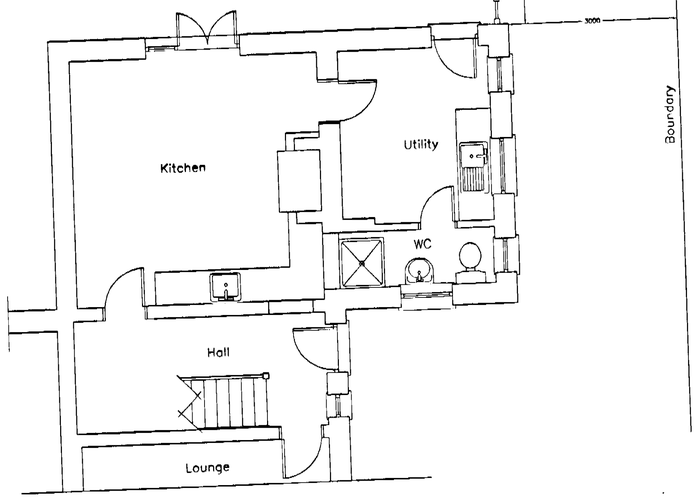

EXISTING FLOOR PLAN

BDS

Chartered Surveyors & Property Consultants
Architectural & Building Design Services
Building & Structural Engineers

Windward House, Hollow Lane, Shinfield, Reading, RG2 9AB
Tel: 0118 988 4477 website: www.bdssurveyors.co.uk
Fax: 0118 988 5268 e-mail: mail@bdssurveyors.co.uk

Project
Garage at:
THE SCHOOL HOUSE
BASINGSTOKE ROAD
SPENCERS WOOD

Drawing title
PROPOSED PLAN & ELEVATIONS

Client
MR AND MRS M BRACKENRIDGE

Date	Scale	
5.3.02	1:50	
Drawn by: JPM	Drawing number: 5298: 02: 1	Rev

General notes
1. Dimensions to be checked on site before any work commences
2. All dimensions in millimetres. (unless otherwise stated)
3. This drawing does not represent a full specification of works or materials
4. The drawing and design is copyright of this practice. ©

Revisions

Ref	Date	Description