



PROPOSED REAR ELEVATION

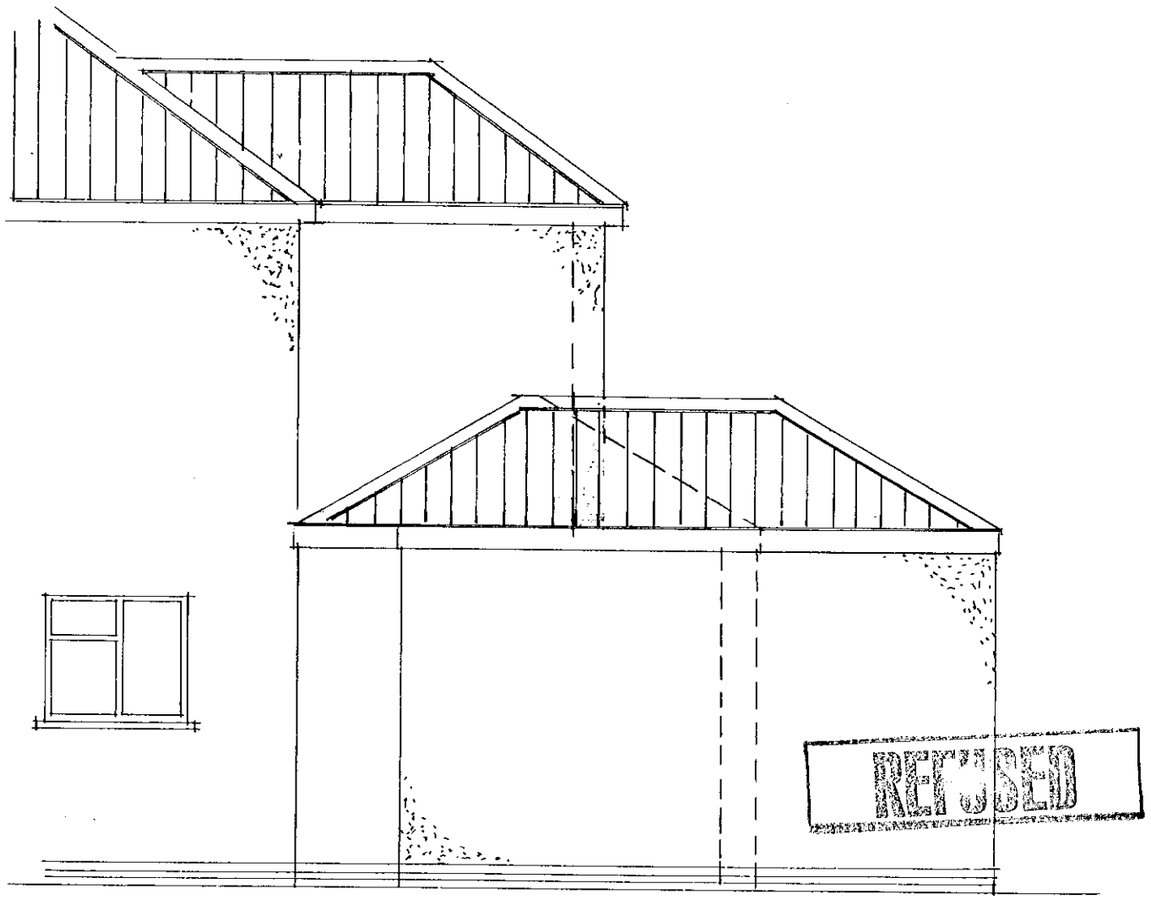


PROPOSED SIDE ELEVATION

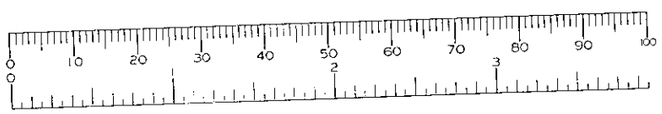


ADDRESS:	93 COLEMANS MOOR ROAD WOODLEY READING
PROJECT:	ALTERATIONS TO HOUSE
DRAWING:	PROPOSED REAR & SIDE ELEVATIONS
SCALE:	1:50
DATE:	DECEMBER 2000
DRAWING #:	BJ/00/83/4.A
DRAWN BY:	BJ LAWSON

226 KINGS ROAD KINGSTON UPON
THAMES SURREY KT2 5HX
TEL (020) 8546 6382 FAX (020) 8974 6556

PROPOSED FIRST FLOOR PLAN

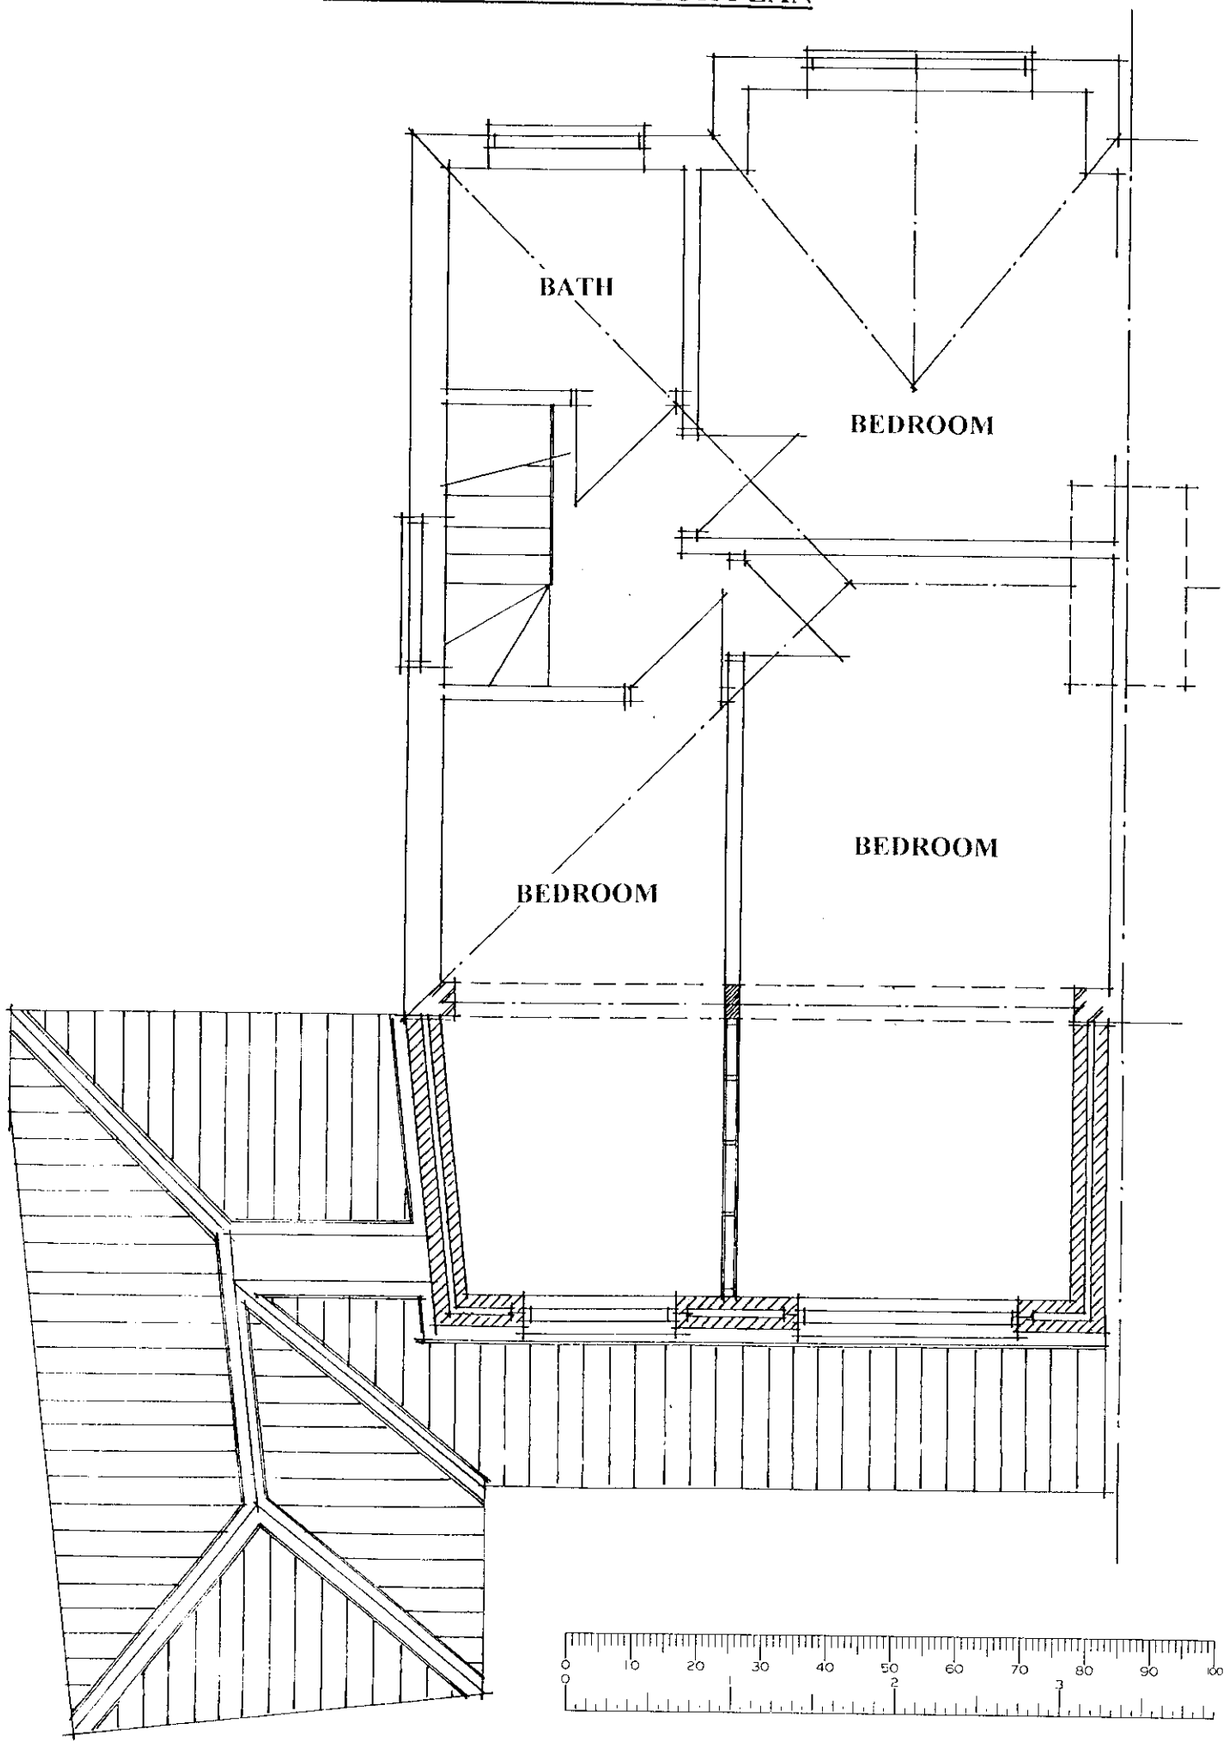

PROPOSED GROUND FLOOR PLAN

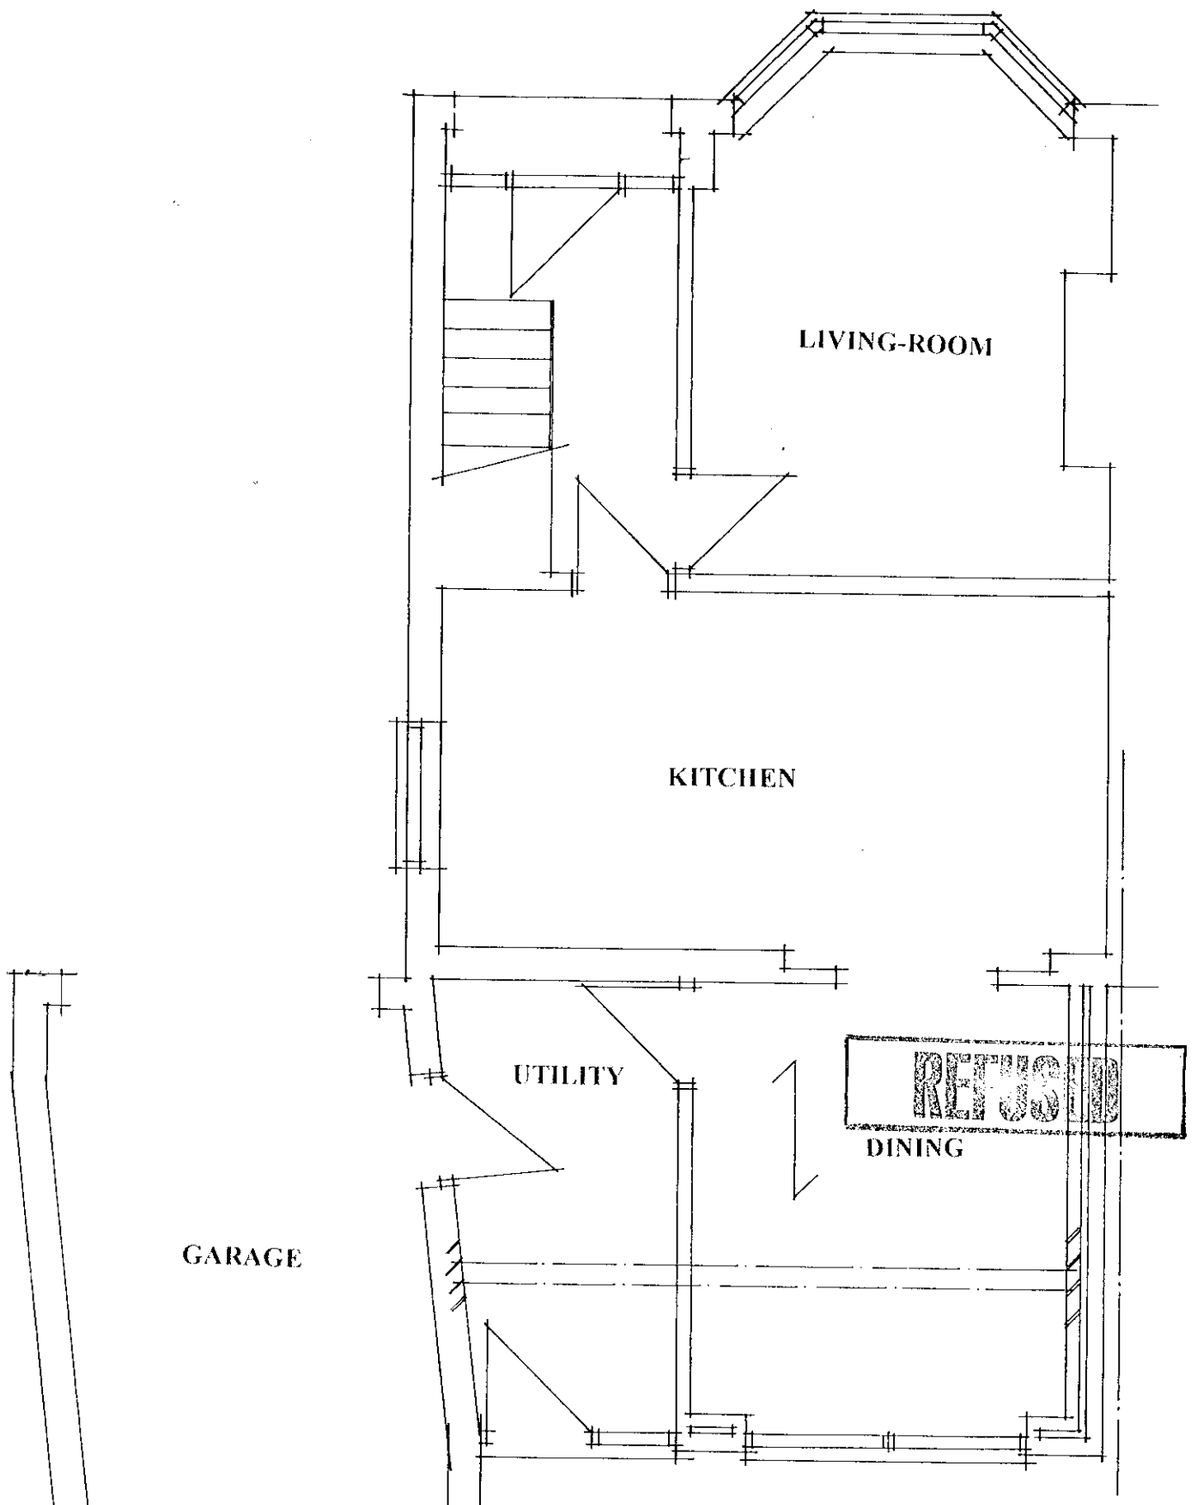

ADDRESS:	93 COLEMANS MOOR ROAD WOODLEY READING
PROJECT:	ALTERATIONS TO HOUSE
DRAWING:	PROPOSED FLOOR PLANS
SCALE:	1:50
DATE:	DECEMBER 2000
DRAWING #:	BJ/00/83/3/A
DRAWN BY:	BJ LAWSON

226 KINGS ROAD KINGSTON UPON
THAMES SURREY KT2 5HX
TEL (020) 8546 6382 FAX (020) 8974 6556



EXISTING REAR ELEVATION






EXISTING SIDE ELEVATION

REFUSED


ADDRESS:	93 COLEMANS MOOR ROAD WOODLEY READING
PROJECT:	ALTERATIONS TO HOUSE
DRAWING:	SURVEY REAR & SIDE ELEVATIONS
SCALE:	1:50
DATE:	DECEMBER 2000
DRAWING #:	BJ/00/83/2.
DRAWN BY:	BJ LAWSON

226 KINGS ROAD KINGSTON UPON
THAMES SURREY KT2 5HX
TEL (020) 8546 6382 FAX (020) 8974 6556

EXISTING FIRST FLOOR PLAN

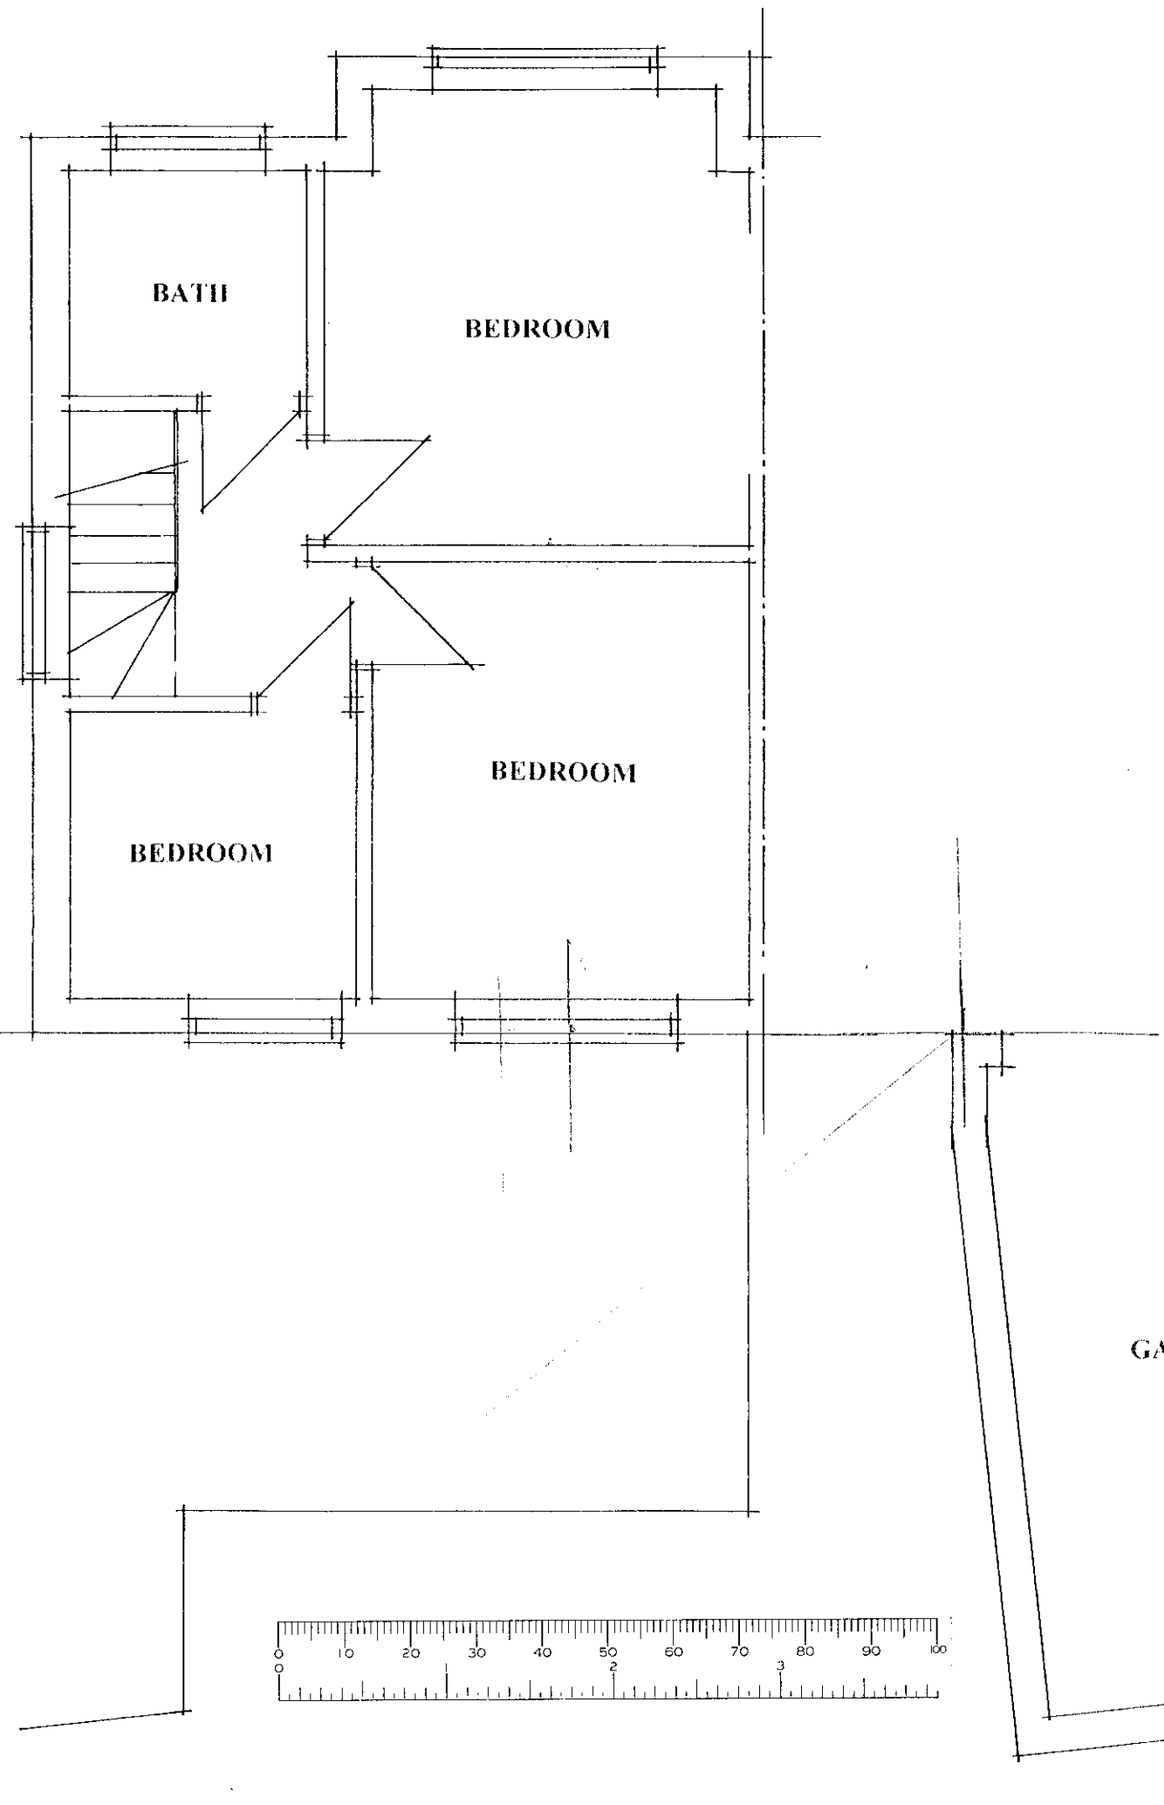

EXISTING GROUND FLOOR PLAN

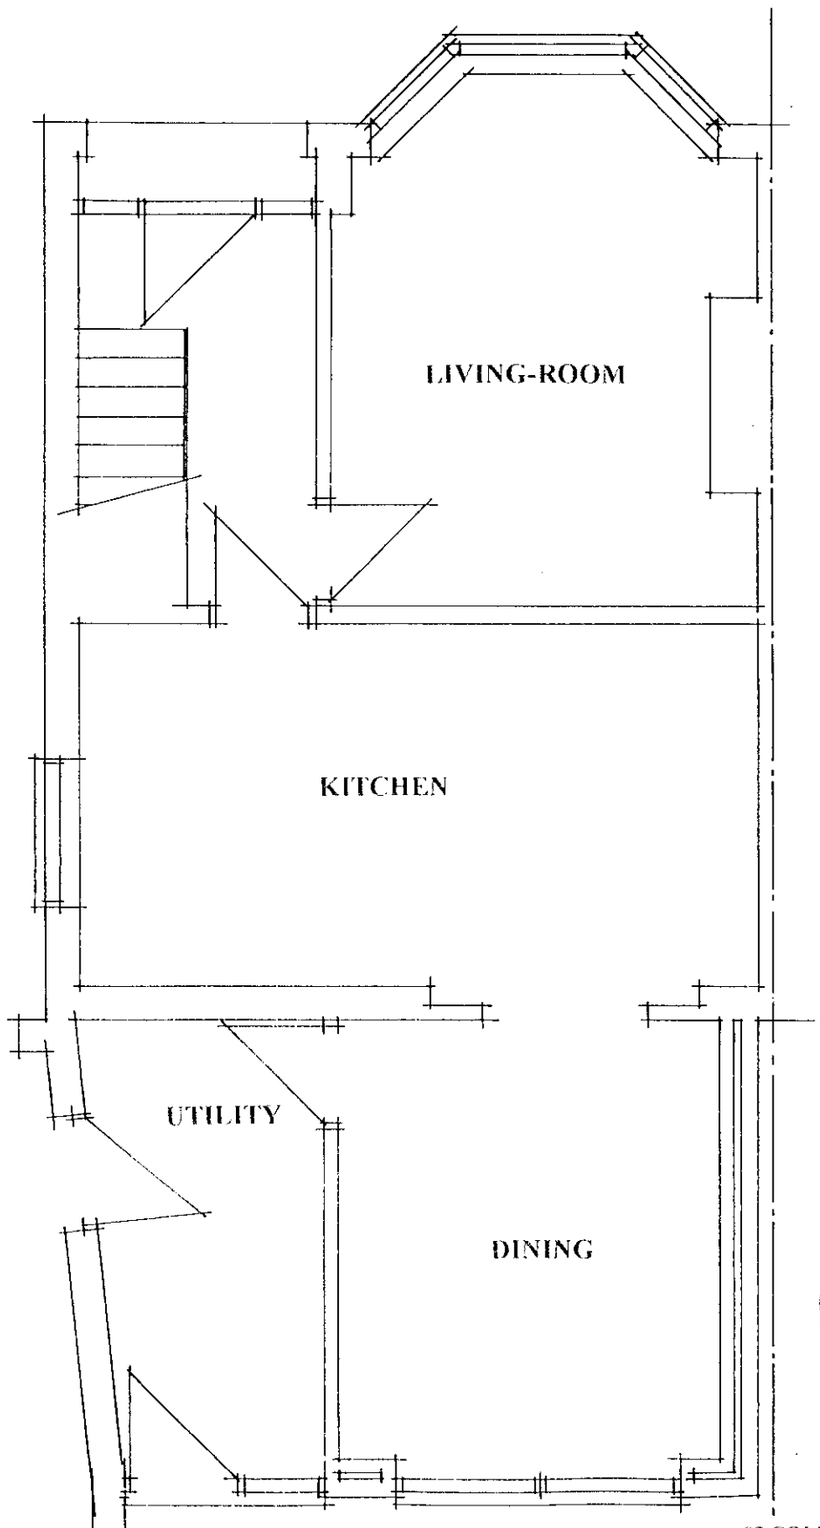

27 DEC 2000 3098

REFUSED

ADDRESS:	93 COLEMANS MOOR ROAD WOODLEY READING
PROJECT:	ALTERATIONS TO HOUSE
DRAWING:	SURVEY FLOOR PLANS
SCALE:	1:50
DATE:	DECEMBER 2000
DRAWING #:	BJ/00/83/1.
DRAWN BY:	BJ LAWSON

226 KINGS ROAD KINGSTON UPON
THAMES SURREY KT2 5HX
TEL (020) 8546 6382 FAX (020) 8974 6556