
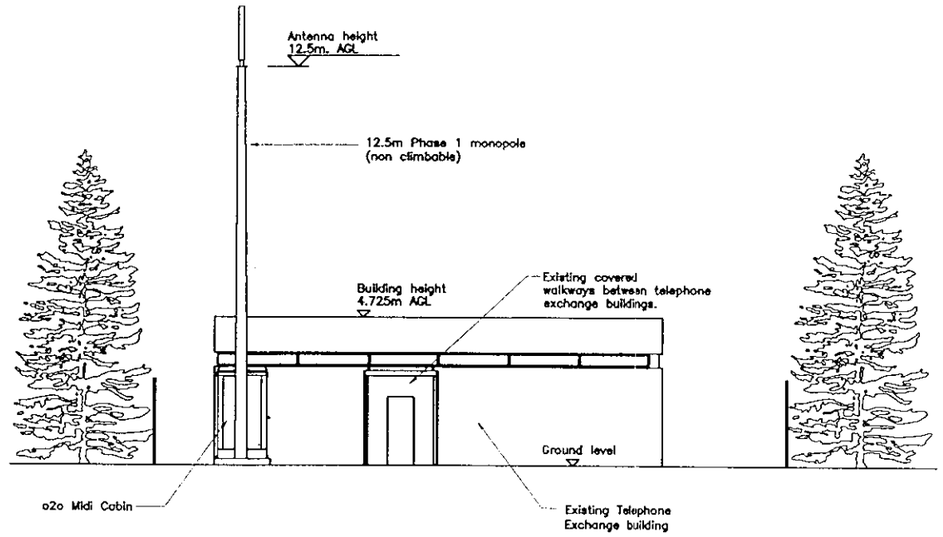


NORTH ELEVATION
Scale 1:100

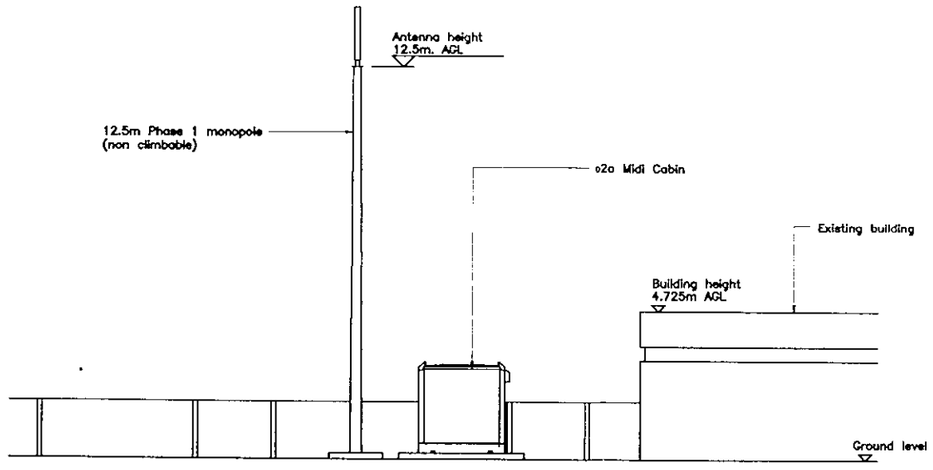

WEST ELEVATION
Scale 1:100

0 10 20 30 40 50 60 70 80 90 100
0 1 2 3

CAD File Ref No APT10084_B

NOTES

1.1. Do not scale

1.2. All dimensions are in mm unless otherwise specified.

1.3. Assume all site details are existing unless otherwise specified.

o2o EQUIPMENT

PROPOSED CABIN DETAILS :
o2o Ref : Portasilo Midi Cabin
Dimensions : 2760 x 1560 x 2900 high
Material : Steel
Colour : Grey

PROPOSED TOWER DETAILS :
o2o ref : 12.5/FL/TS/4/L

PROPOSED ANTENNA DETAILS :
1 No. Trisector Antenna

21.12.2000

TL/2000/3033

NOTE: ORIGINAL DRAWING SIZE A1

100mm ON ORIGINAL A1 DRAWING

SCALE 1:10 0 1 2 3 4 5 6 7 8 9 10m
SCALE 1:20 0 2 4 6 8 10 12 14 16 18 20m

Rev	Date	Amendments	Drawn By	Approved By
P3	29/11/00	FOR COMMENT	AM	
P2	24/10/00	FOR COMMENT	SB	
P1	03/10/00	FOR COMMENT	JH	

A·P·T

Client: one2one

Client Ref: One 2 One Personal Communications Limited


Job Title: CELL – 98646
BT SPEC SPENCERS WOOD ATE
THE SQUARE, SPENCERS WOOD
READING, BERKSHIRE, RG7 1BS

Drawing Title: SITE LAYOUT (PLANNING)
SHEET 2 OF 2


Scale	Site ID	Issue Date
AS SHOWN	725640	03/10/00

Drawn by	Date	Checked by	Date	Approved by	Date
JH	28/09/00				

Drawing No. 00072/98646/760698/02 Rev. P3

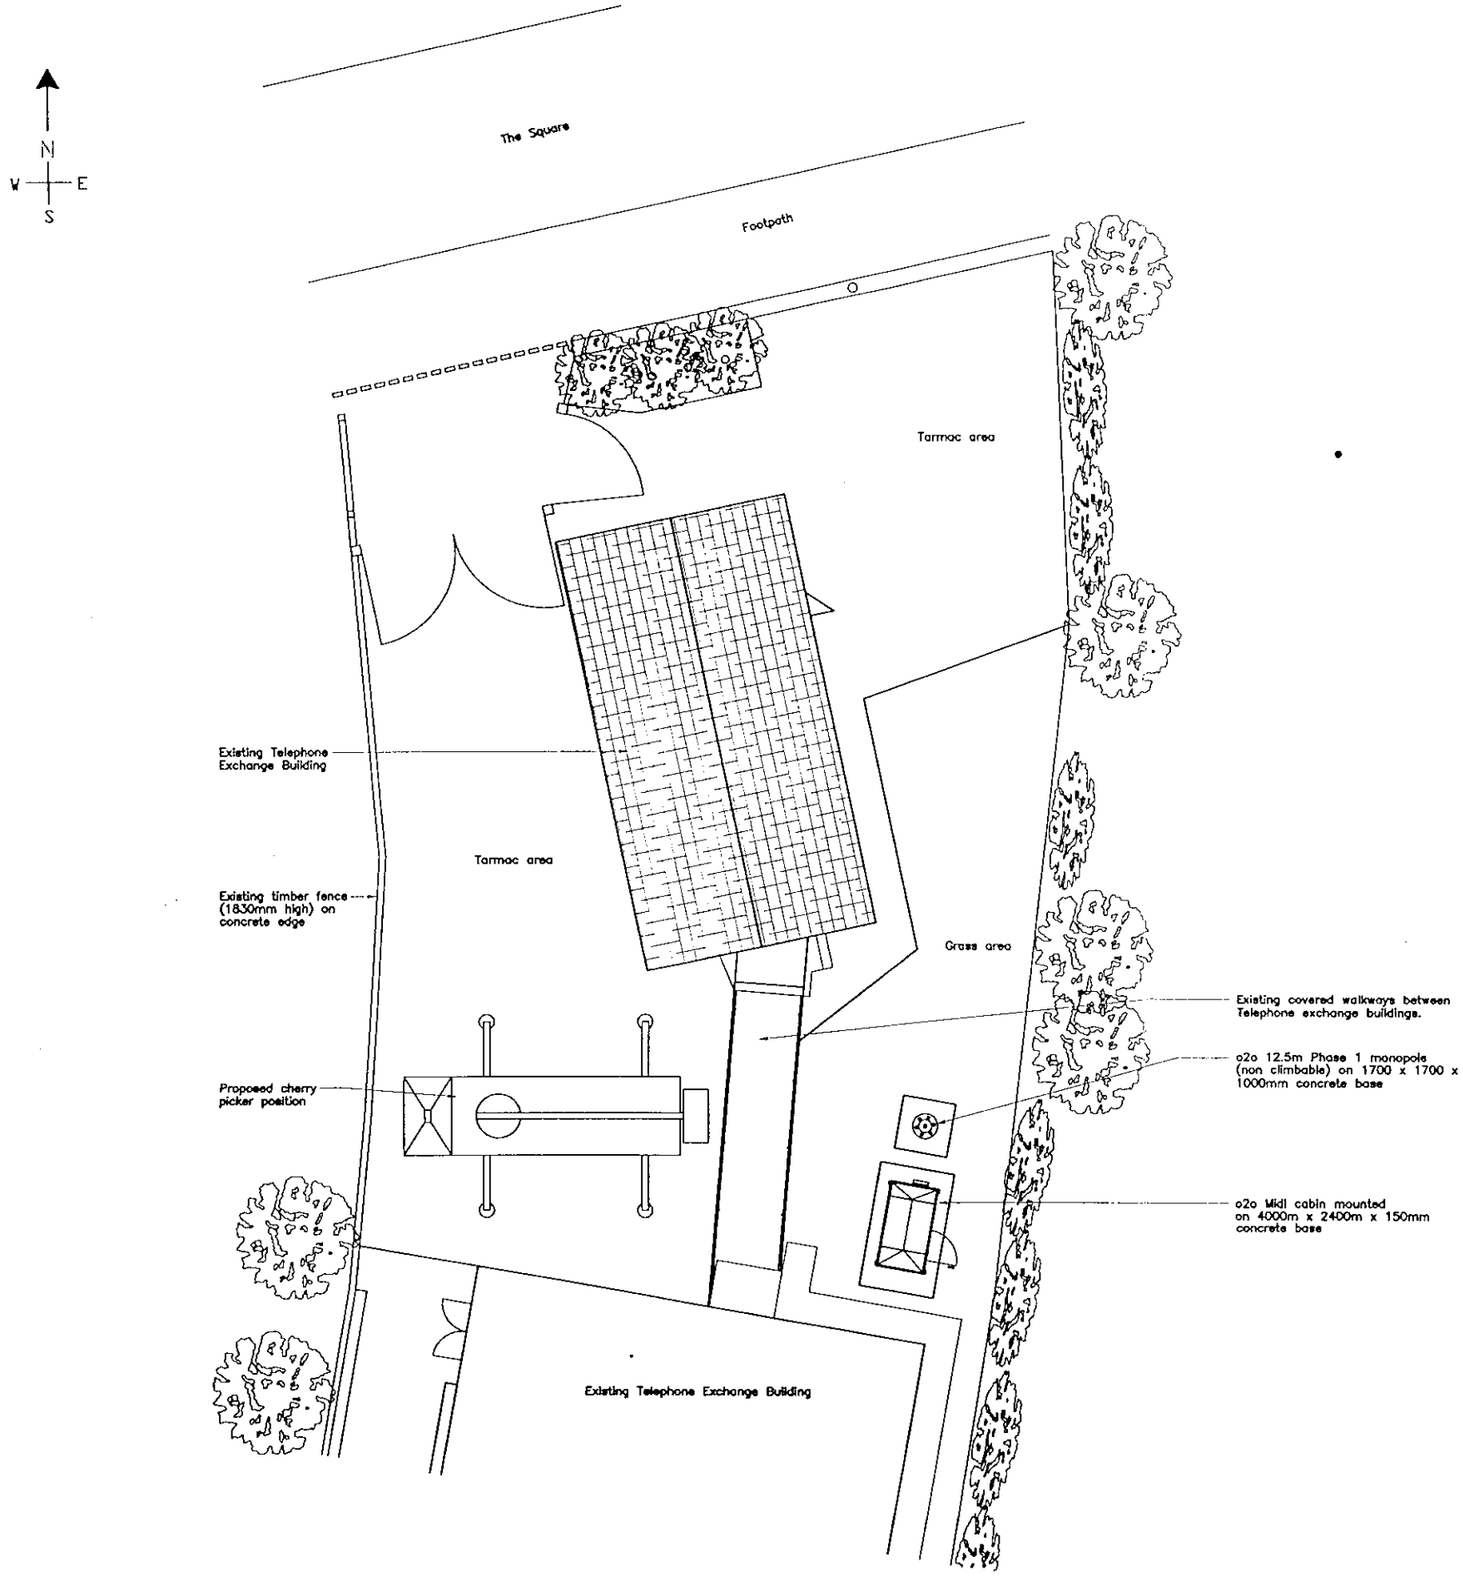

SITE PLAN
Scale 1:100

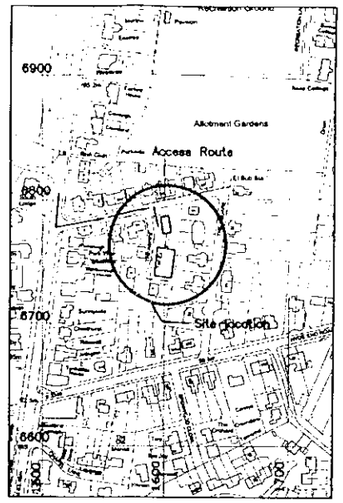

SITE LOCATION MAP
CELL ID: 98646
SITE ID: 765539
NATIONAL GRID REFERENCE 471600/166785
Scale 1:2500

CAD File Ref No APT10084_B

NOTES

1.1. Do not scale

1.2. All dimensions are in mm unless otherwise specified.

1.3. Assume all site details are existing unless otherwise specified.

o2o EQUIPMENT

PROPOSED CABIN DETAILS :
o2o Ref : Portasilo Midi Cabin
Dimensions : 2760 x 1560 x 2900 high
Material : Steel
Colour : Grey

PROPOSED TOWER DETAILS :
o2o ref : 12.5/FL/TS/4/L

PROPOSED ANTENNA DETAILS :
1 No. Trisector Antenna

21.12.2000

TL/2000/3033



NOTE: ORIGINAL DRAWING SIZE A1

100mm ON ORIGINAL A1 DRAWING

0 1 2 3 4 5 6 7 8 9 10m
SCALE 1:100
SCALE 1:200
0 2 4 6 8 10 12 14 16 18 20m

Rev	Date	Amendments	Drawn By	Approved By
P3	27/11/00	FOR COMMENT	AM	
P2	24/10/00	FOR COMMENT	SB	
P1	03/10/00	FOR COMMENT	JH	

A·P·T

Client: one2one

Client Ref: One 2 One Personal Communications Limited

Job Title: CELL – 98646
BT SPEC SPENCERS WOOD ATE
THE SQUARE, SPENCERS WOOD
READING, BERKSHIRE, RG7 1BS

Drawing Title: SITE LAYOUT (PLANNING)
SHEET 1 OF 2

Scale	Site ID	Issue Date
AS SHOWN	725640	

Drawn by	Date	Checked by	Date	Approved by	Date
JH	28/09/00				

Drawing No. 00072/98646/760698/01 Rev. P3