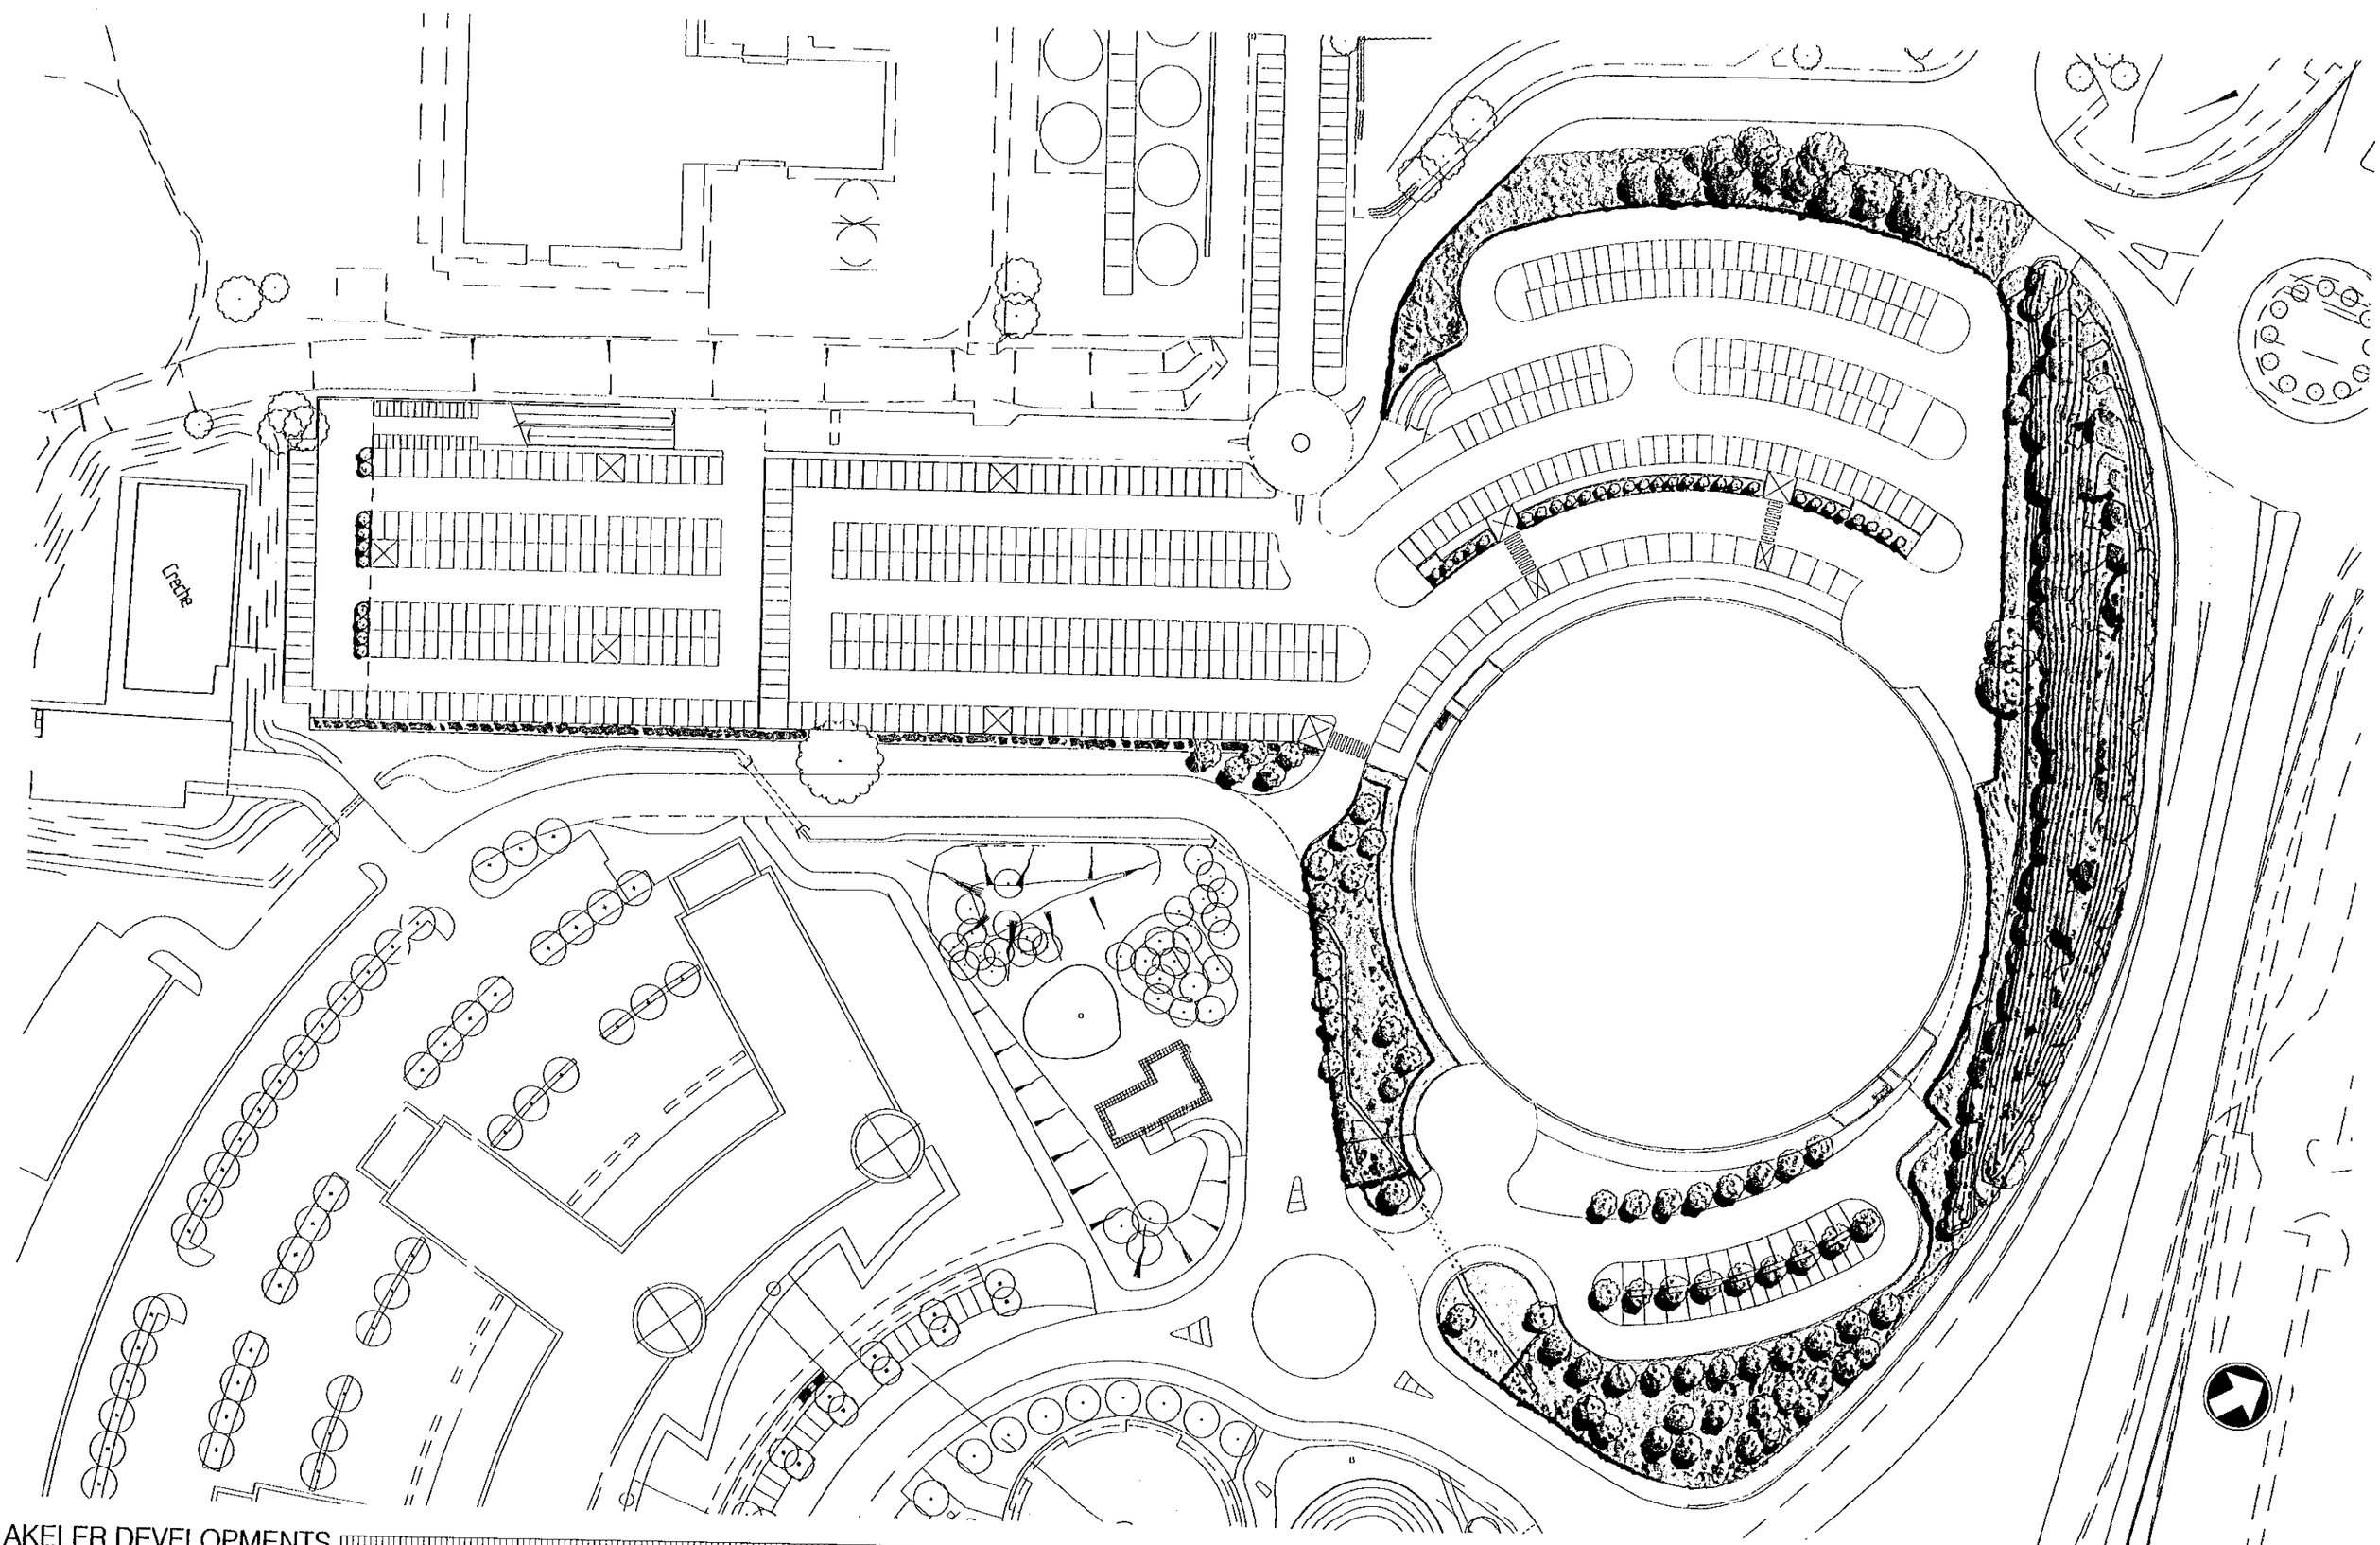

AKELER DEVELOPMENTS

READING INTERNATIONAL PHASE 3

LANDSCAPE PLAN

AUKETT europe	Drawn By: TB	Checked By: TB	Authorised By:	Revision By:	Rev Authorised By:
	Date: 28/11/2000	Scale: 1:500 @ A1	Drawing No: 4034 / PR / 90020	Rev date:	Rev:

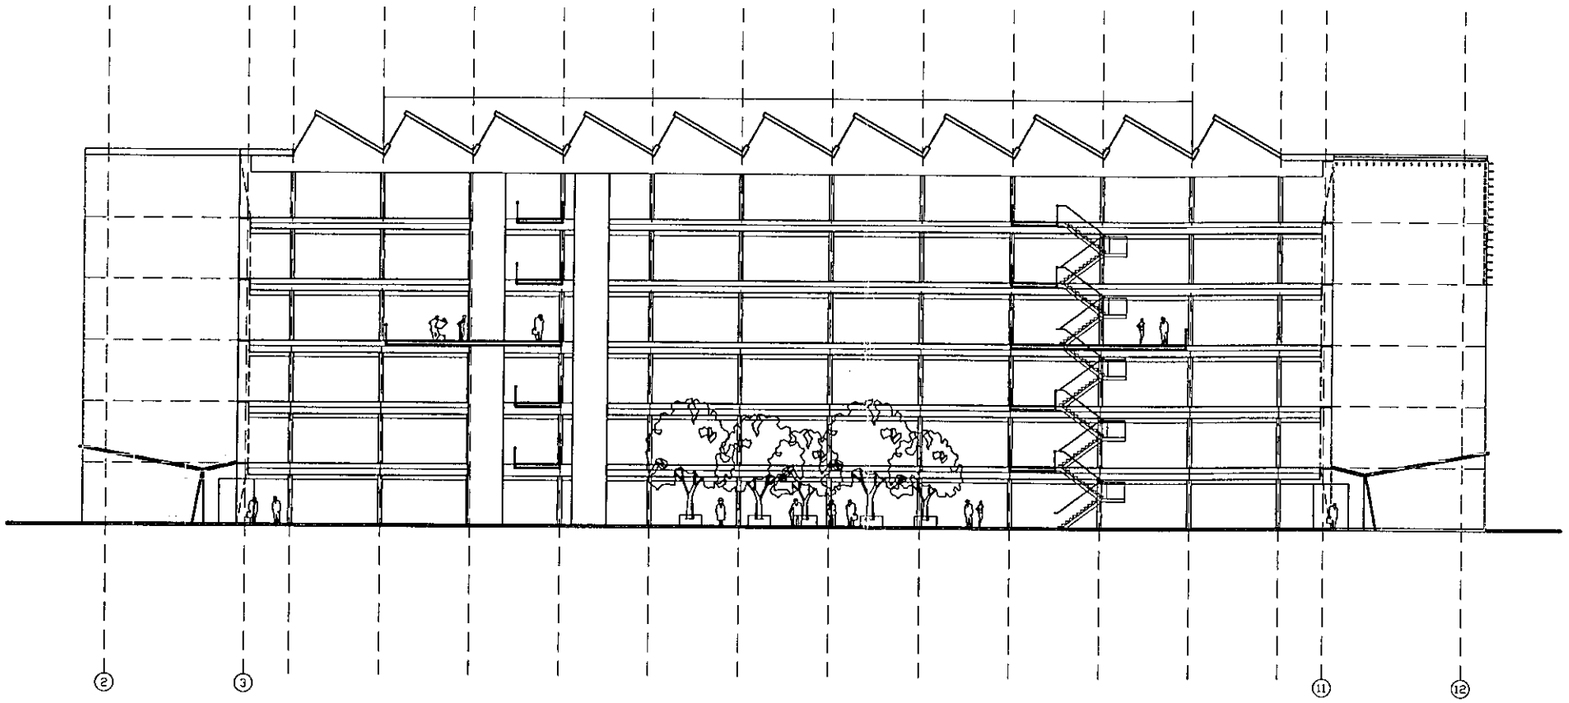

LONG SECTION THROUGH STREET 1:200

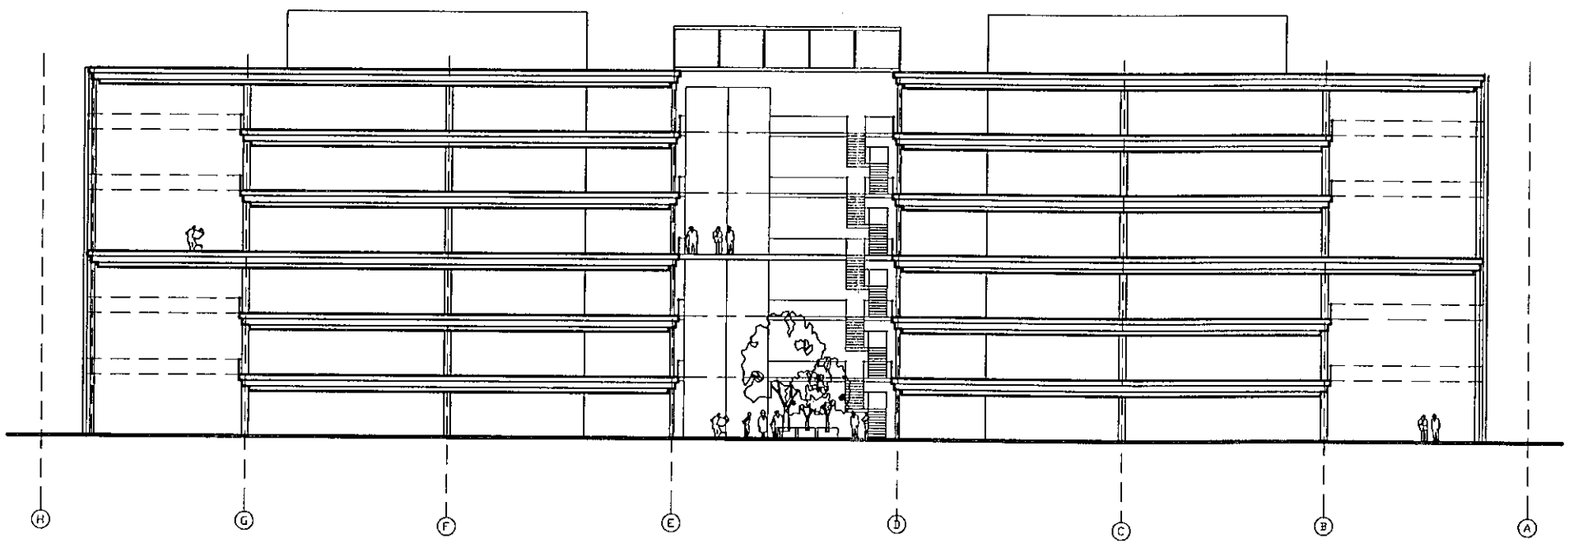

CROSS SECTION 1:200

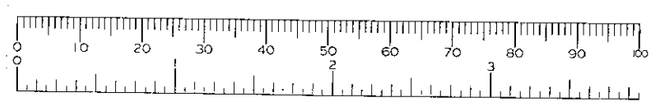

AKELER DEVELOPMENTS

READING INTERNATIONAL PHASE 3

BUILDING SECTIONS

AUKETT europe	Drawn By: AC	Checked By: GS.	Authorised By:	Revision By:	Rev Authorised By:
	Date: 20/11/2000	Scale 1:200 @ A1	Drawing No: 4034 / PL / 10010	Rev date:	Rev:

© Copyright 2000 - Aukett Limited

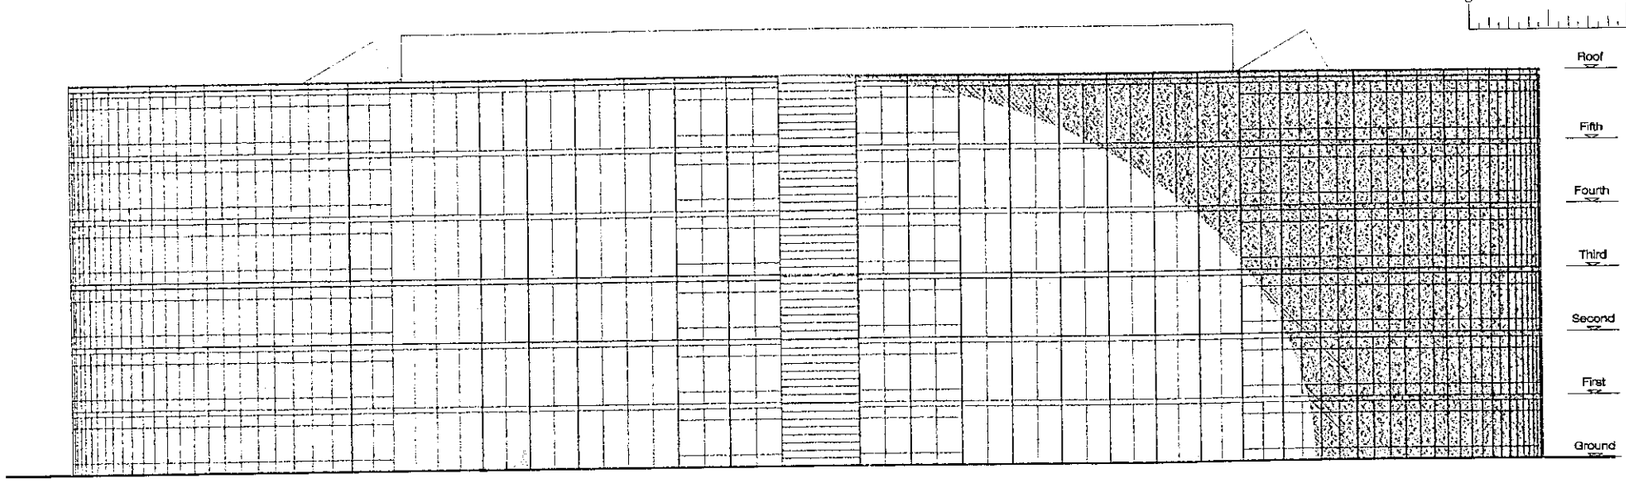

EAST ELEVATION

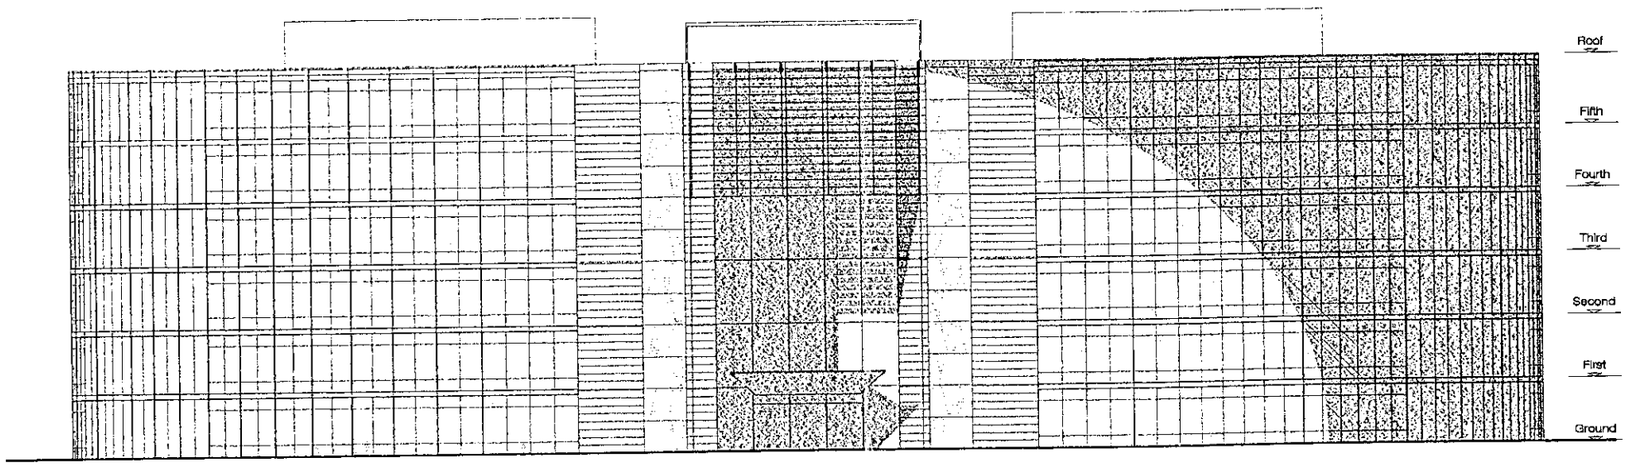

SOUTH ELEVATION

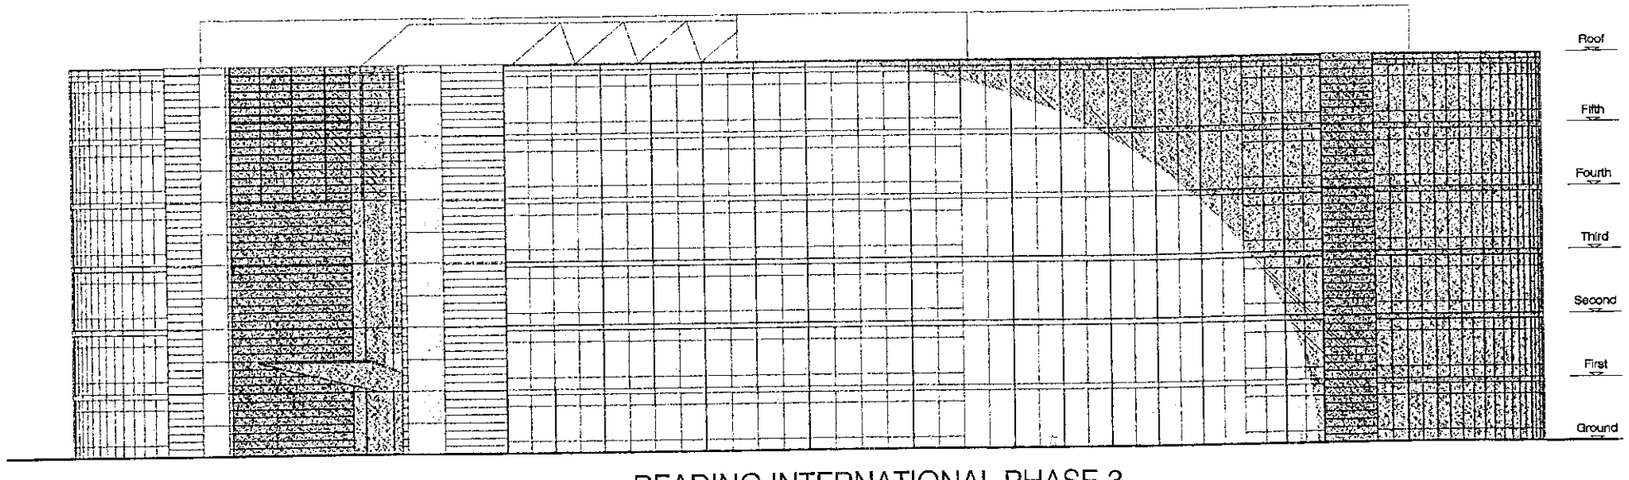

SOUTH EAST ELEVATION

AKELER DEVELOPMENTS

READING INTERNATIONAL PHASE 3

BUILDING ELEVATIONS

AUKETT europe	Drawn By: AC	Checked By: GS	Authorised By:	Revision By:	Rev Authorised By:
	Date: 20/11/2000	Scale: 1:200 @ A1	Drawing No: 4034 / PL / 10009	Rev date:	Rev:

© Copyright 2000 - Aukett Limited

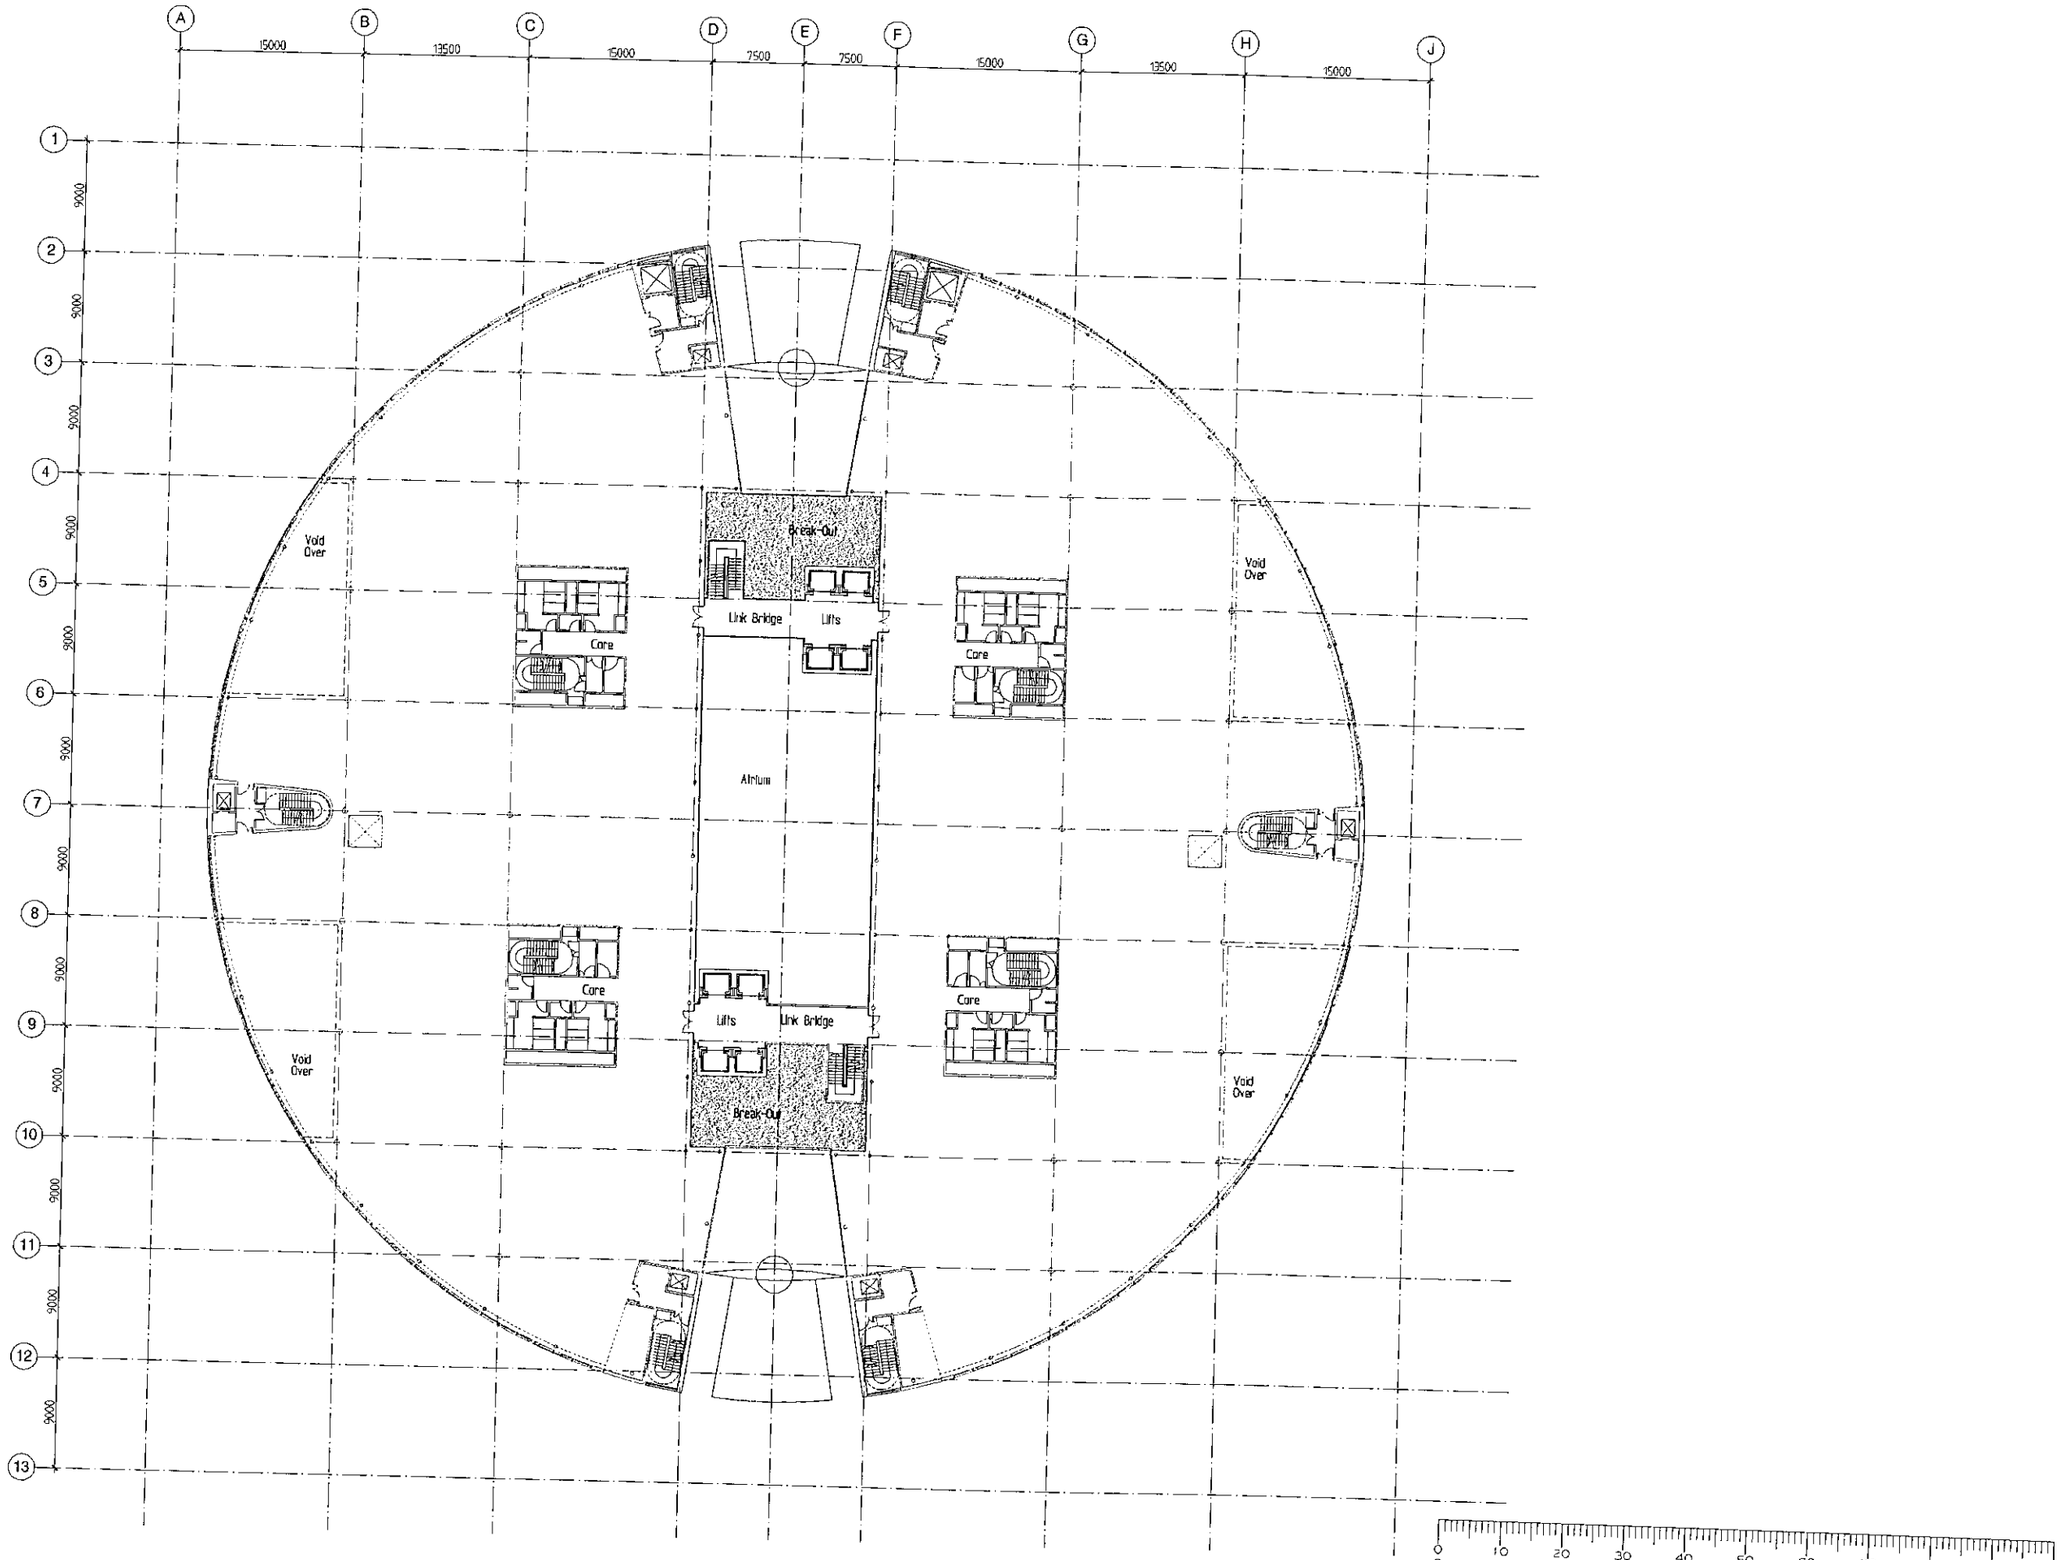

AKELER DEVELOPMENTS

READING INTERNATIONAL PHASE 3

THIRD FLOOR PLAN

AUKETT europe	Drawn By: MS	Checked By: GS	Authorised By:	Revision By:	Rev Authorised By:
	Date: 20/11/2000	Scale 1:250 @ A1	Drawing No: 4034 / PL / 10006	Rev date:	Rev:

© Copyright 2000 - Aukett Limited

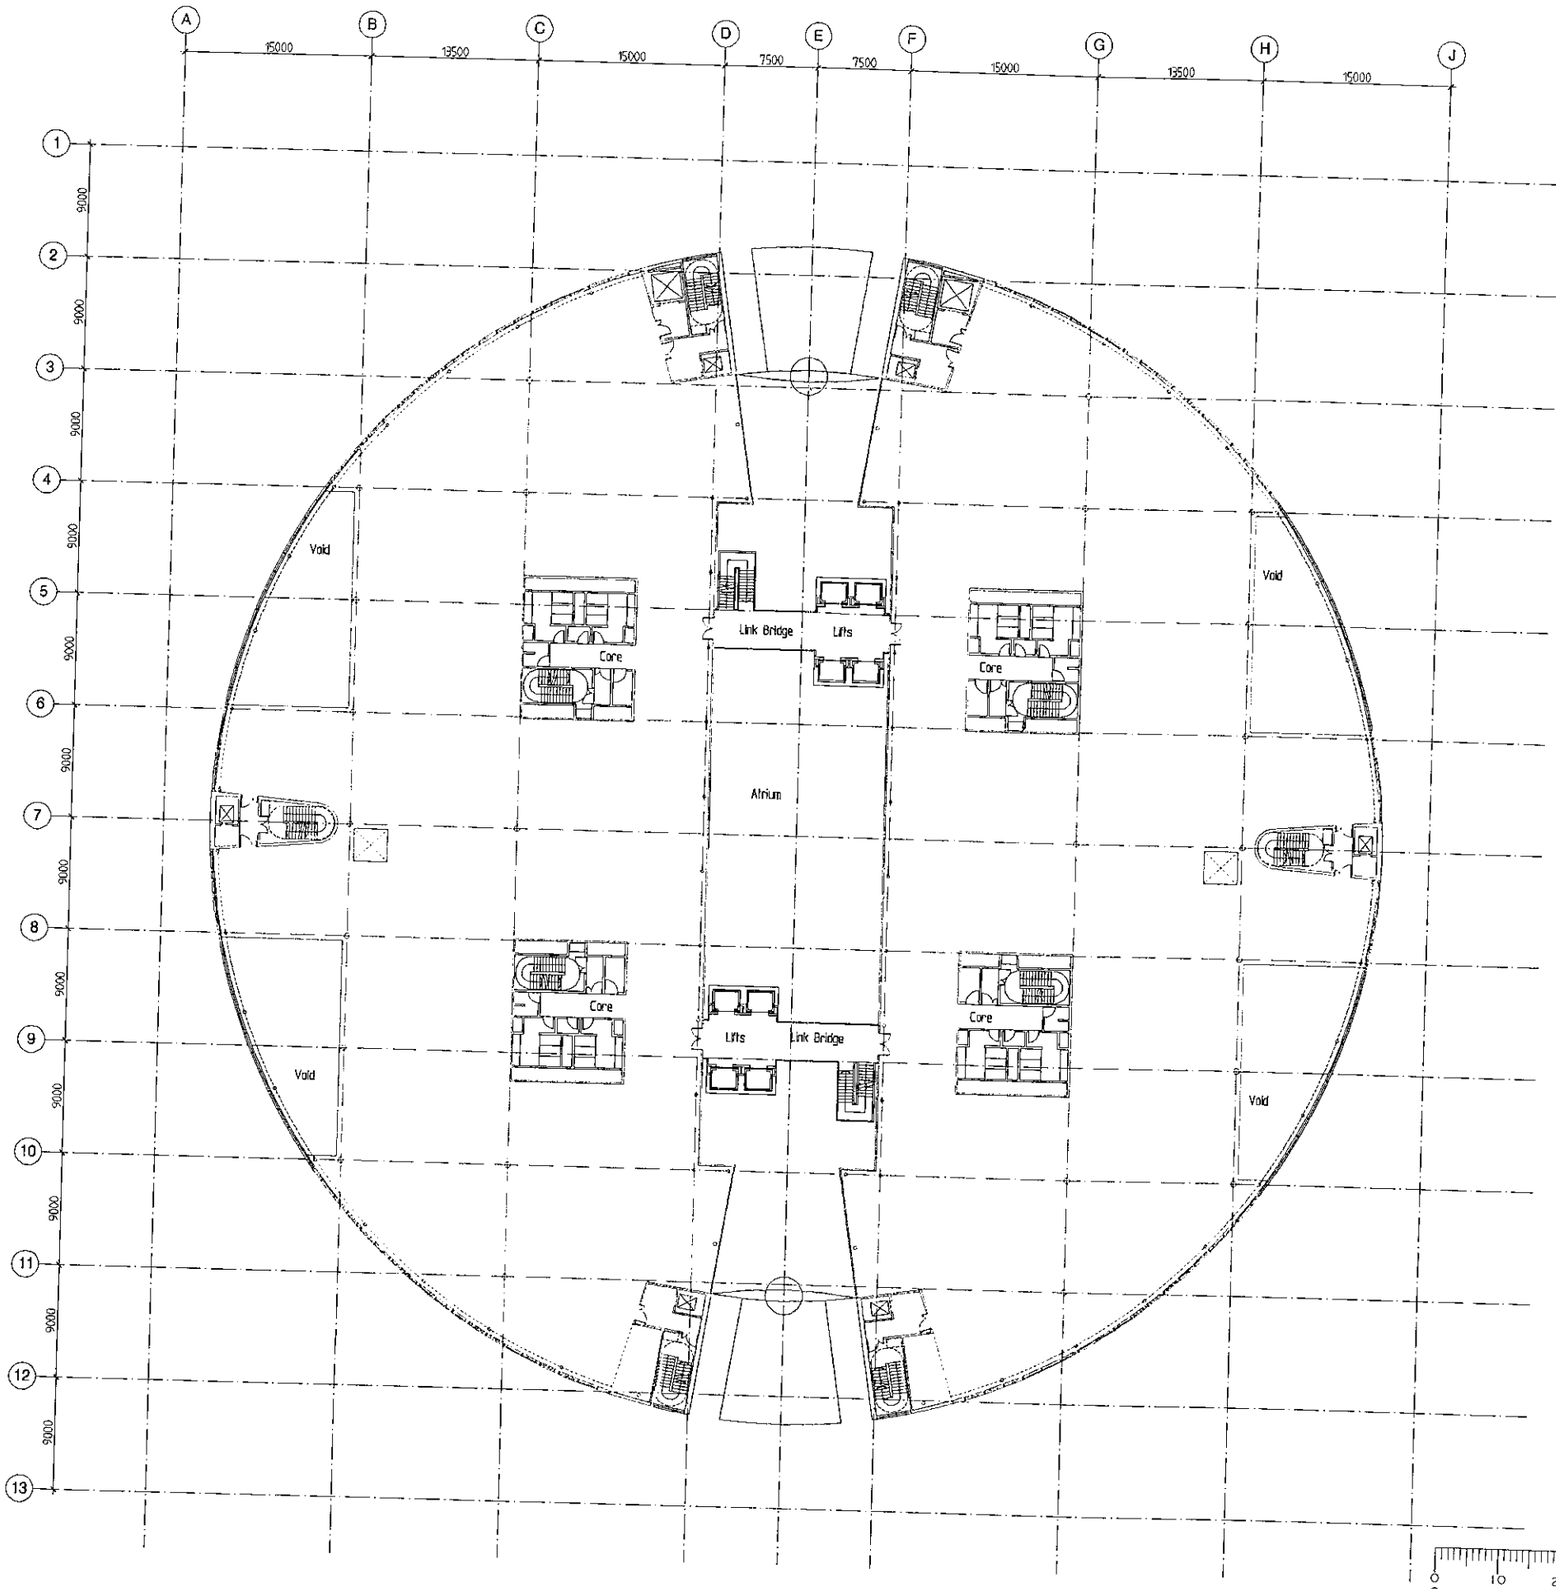

AKELER DEVELOPMENTS

READING INTERNATIONAL PHASE 3

TYPICAL FLOOR PLAN

AUKETT europe	Drawn By: MS	Checked By: GS.	Authorised By:	Revision By:	Rev Authorised By:
	Date: 20/11/2000	Scale: 1:250 @ A1	Drawing No: 4034 / PL / 10005	Rev Date:	Rev:

© Copyright 2000 - Aukett Limited

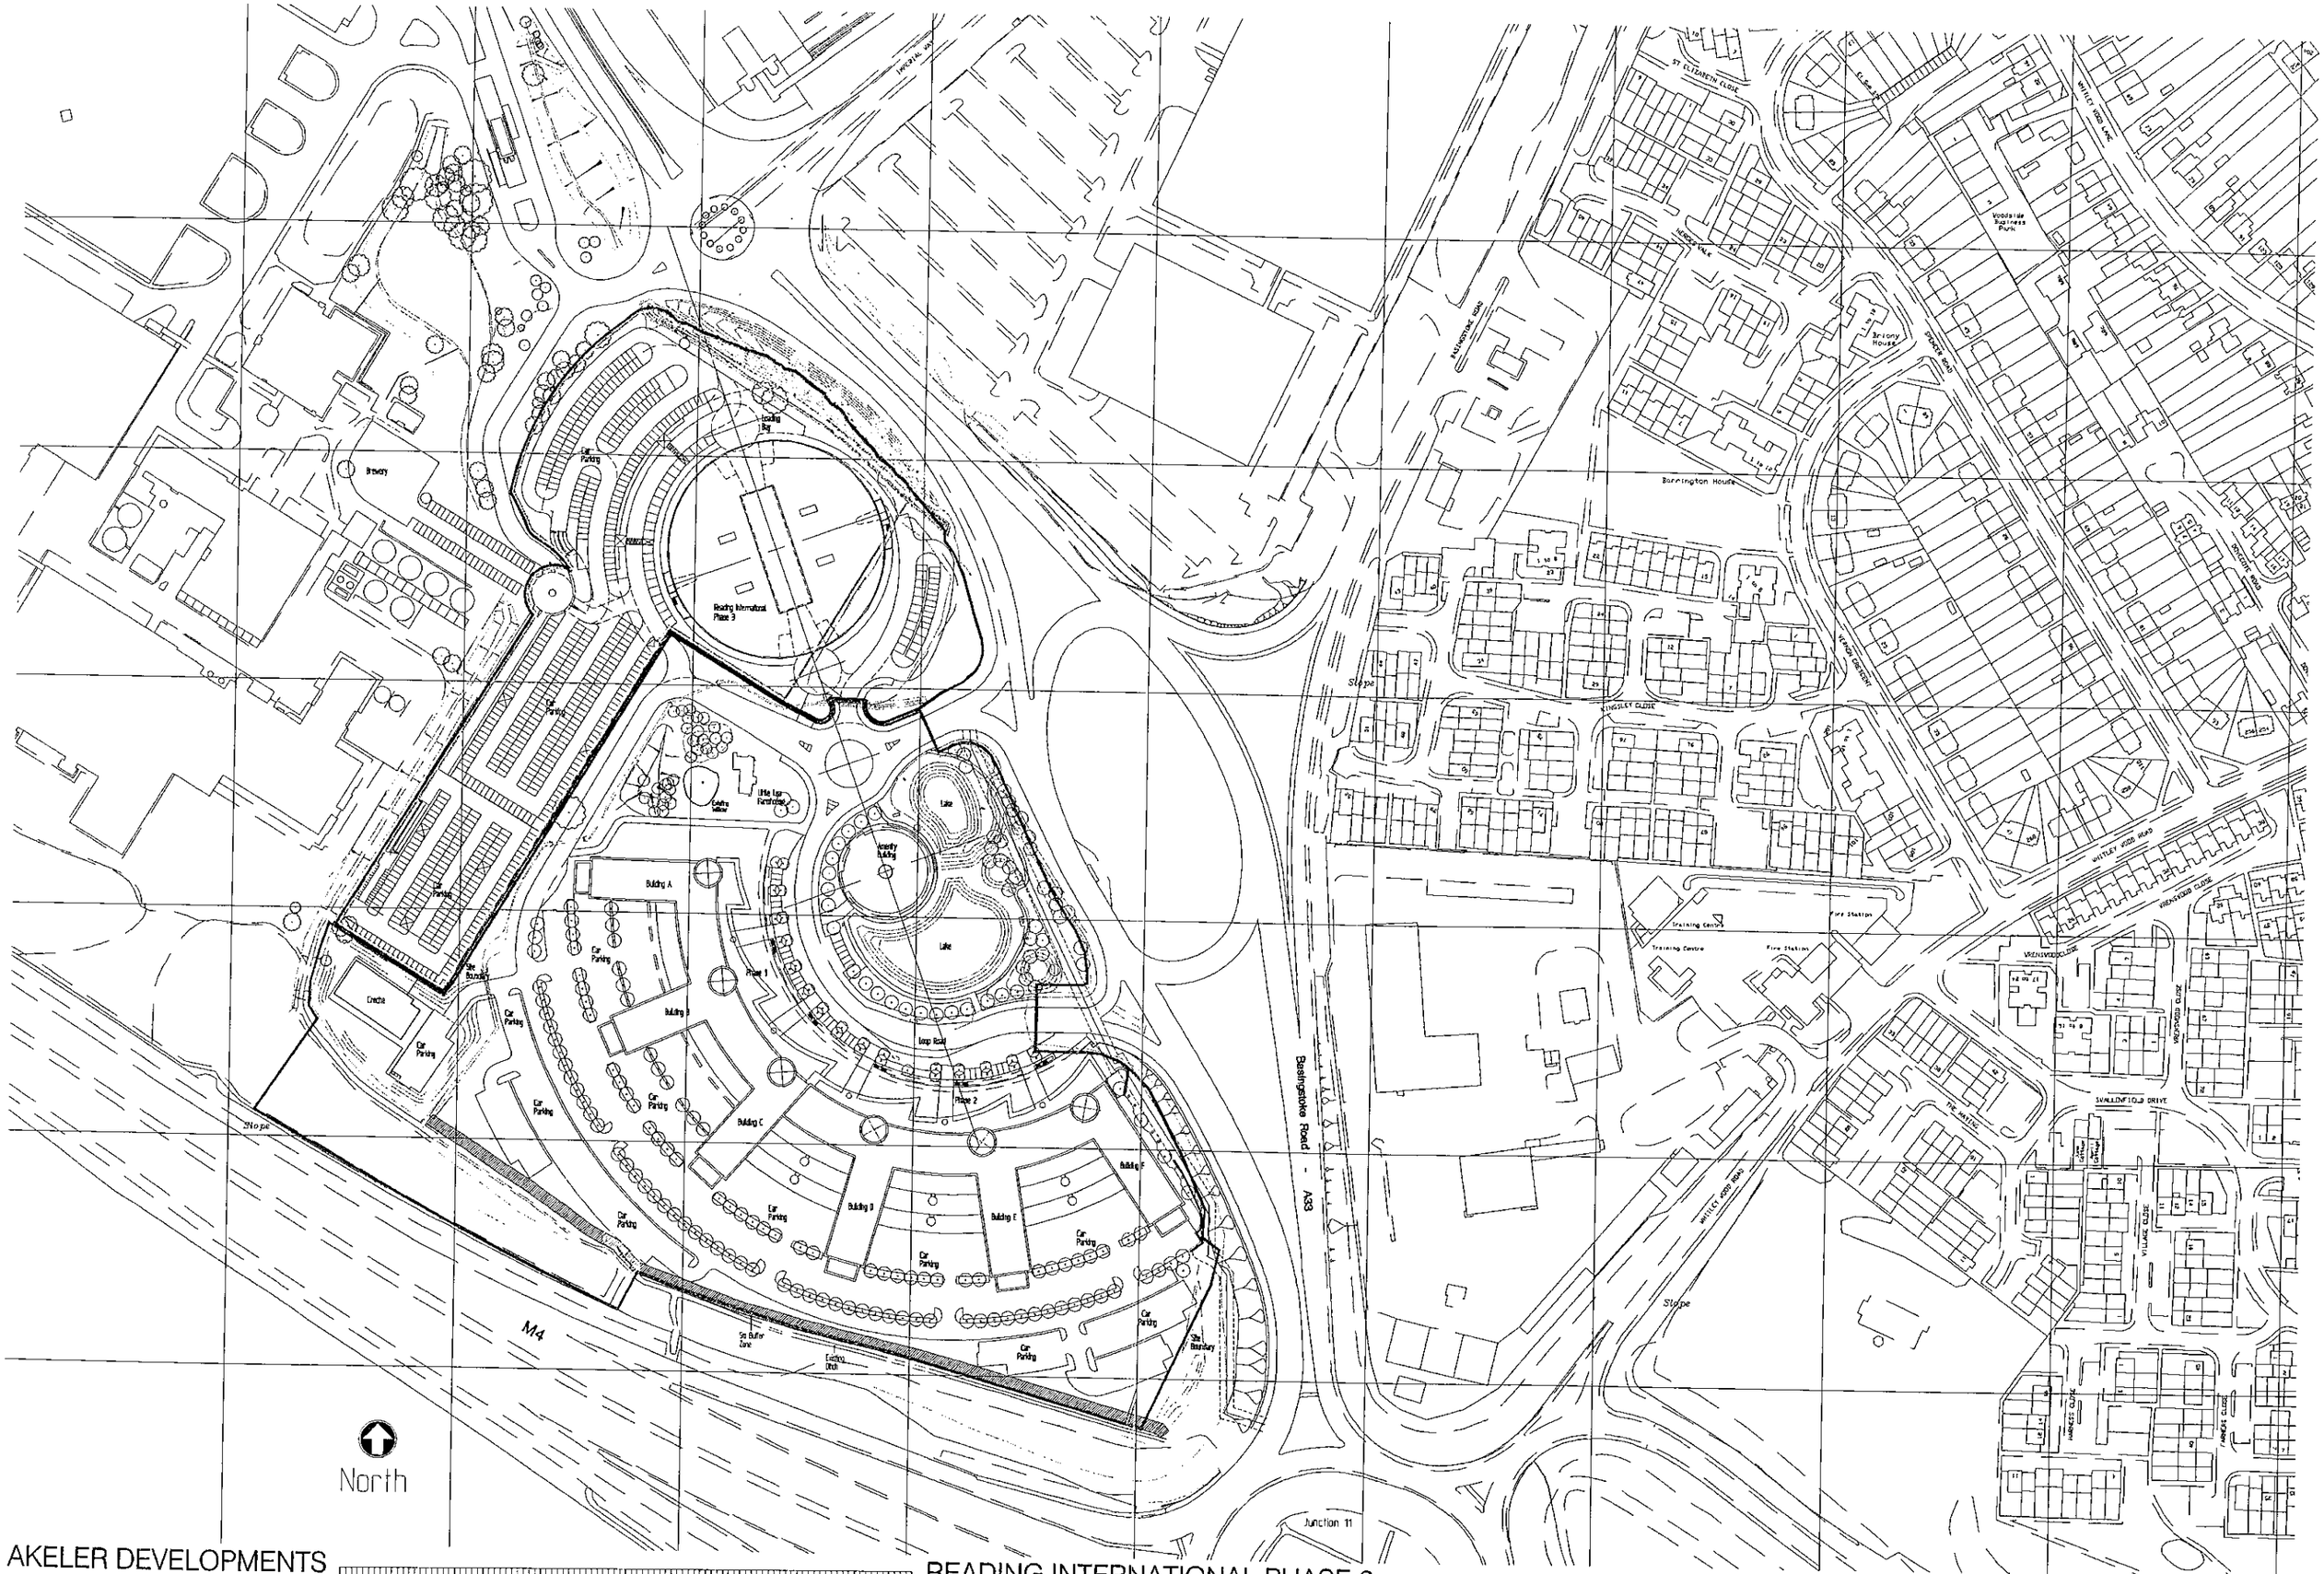

AKELER DEVELOPMENTS

READING INTERNATIONAL PHASE 3

MASTERPLAN

0 10 20 30 40 50 60 70 80 90 100

AUKETT europe	Drawn By: MS	Checked By: GS	Authorised By:	Revision By:	Rev Authorised By:
	Date: 17/11/2000	Scale: 1:1250 @ A1	Drawing No: 4034 / PL / 10000	Rev date:	Rev:

© Copyright 2000 - Aukett Limited

AUKETT
europe

Brewery

Car Parking

Loading Bay

Car Parking

Car Parking

Existing Willow

Little Lea Farmhouse

Lake

Amenity Building

Building A

Car Parking

Lake

Site Boundary

Creche

Car Parking

Car Parking

Building B

Loop Road

Car Parking

AKELER DEVELOPMENTS

READING INTERNATIONAL PHASE 3

SITE PLAN

Drawn By: MS	Checked By: GS	Authorised By:	Revision By:	Rev Authorised By:
Date: 20/11/2000	Scale: 1:500 @ A1	Drawing No: 4034 / PL / 10001	Rev Date:	Rev:

© Copyright 2000 - Aukett Limited

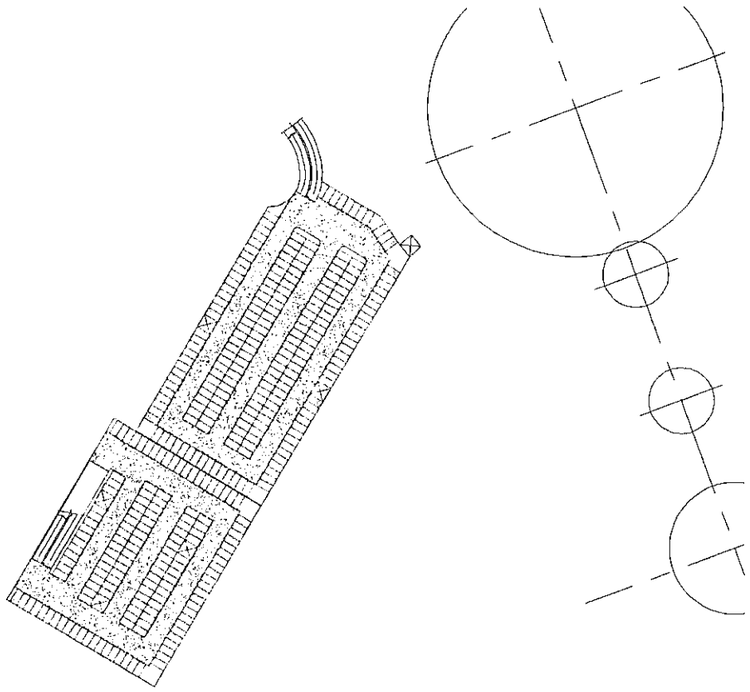

Deck 2

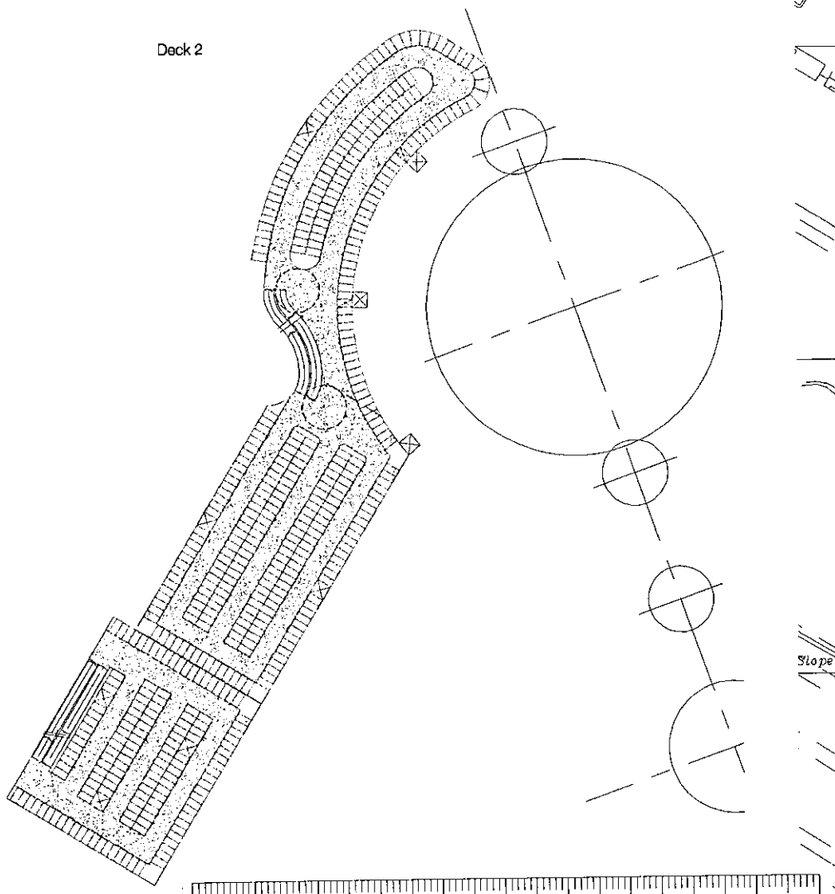

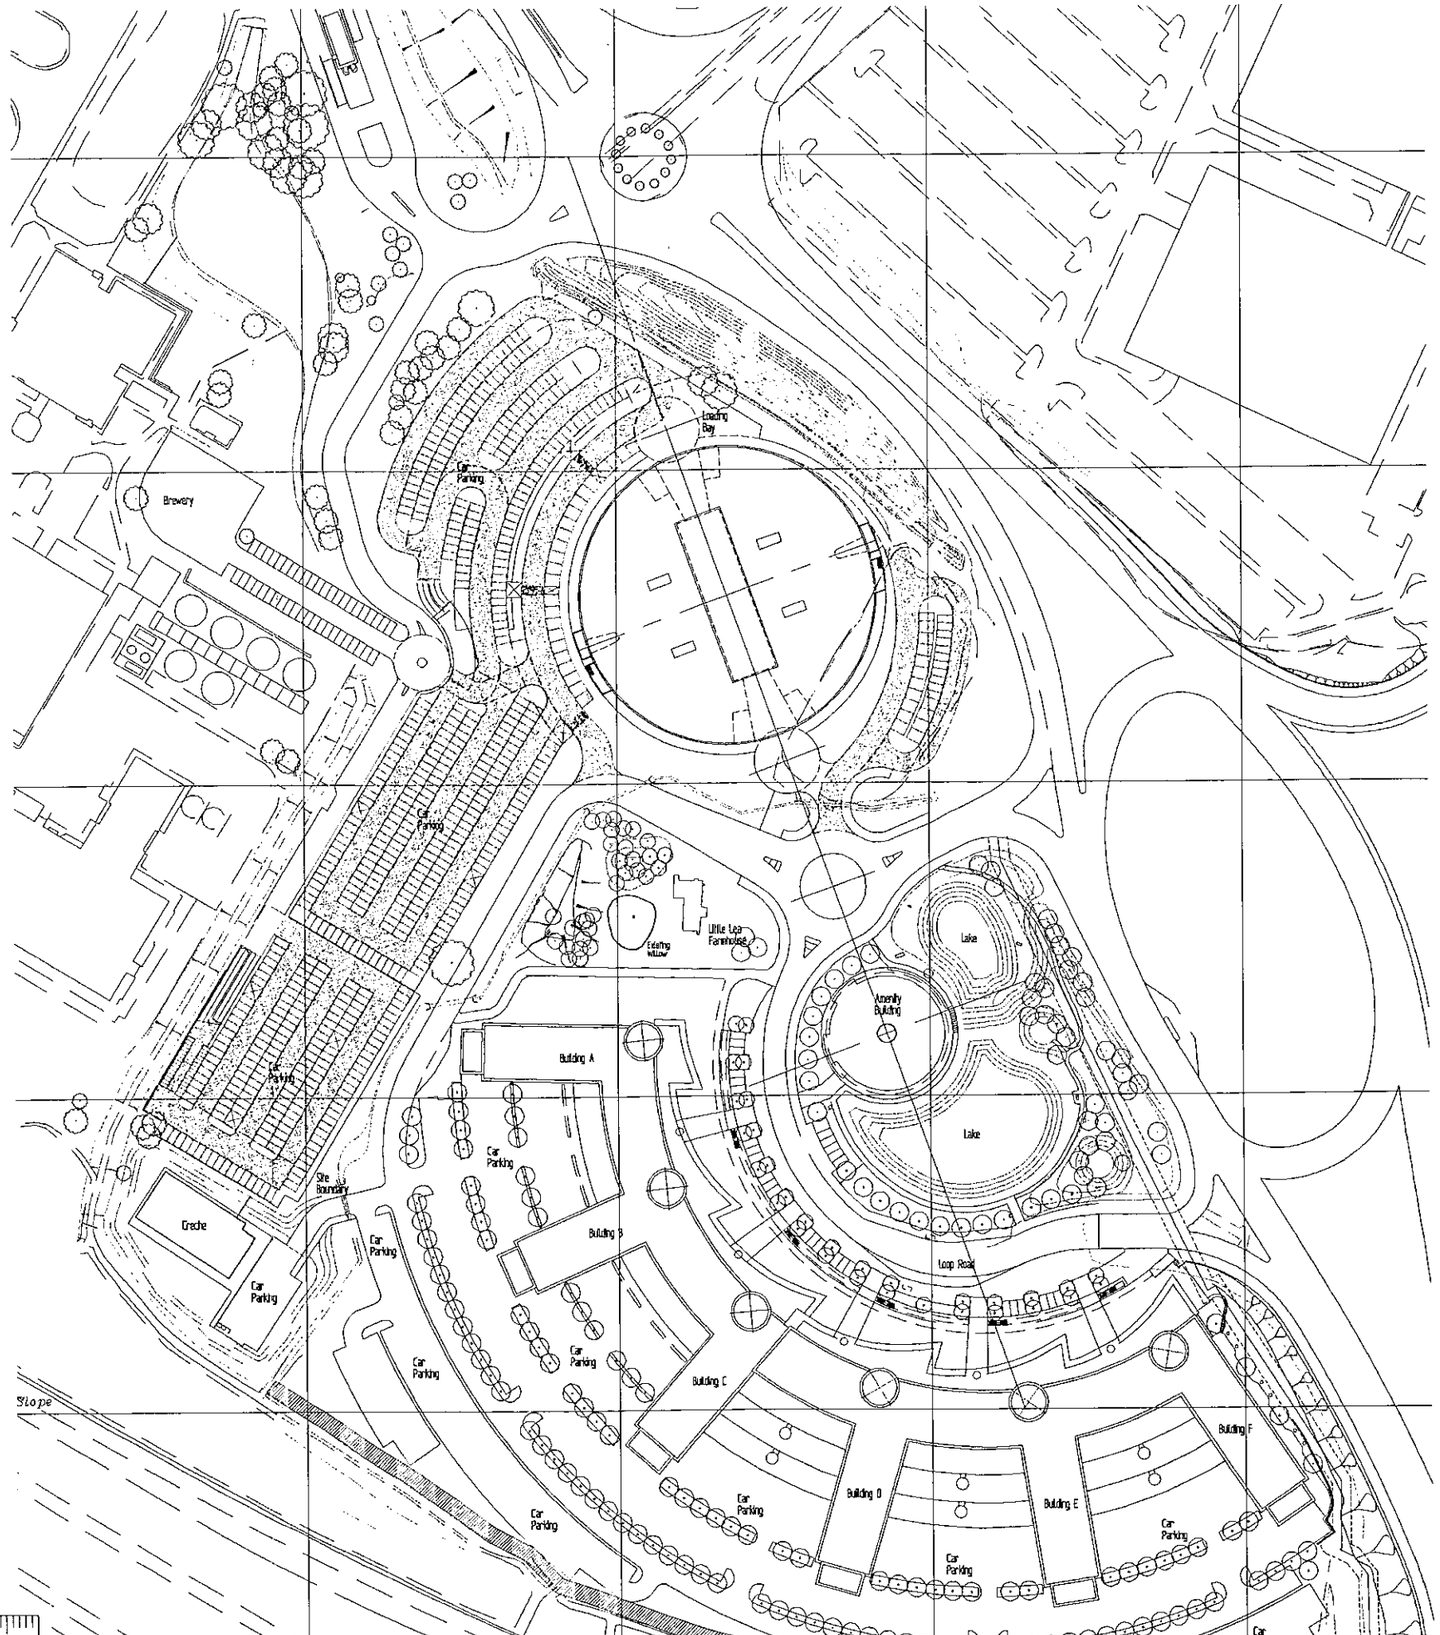

0 10 20 30 40 50 60 70 80 90 100

0 2 3

Deck 1

AKELER DEVELOPMENTS

READING INTERNATIONAL PHASE 3

CAR PARKING - UPPER DECKS

AUKETT europe	Drawn By: MS	Checked By: GS	Authorised By: AS	Revision By:	Rev Authorised By:
	Date: 20/11/2000	Scale: 1:1000 @ A1	Drawing No: 4034 / PL / 10002	Rev date:	Rev:

© Copyright 2000 - Aukett Limited

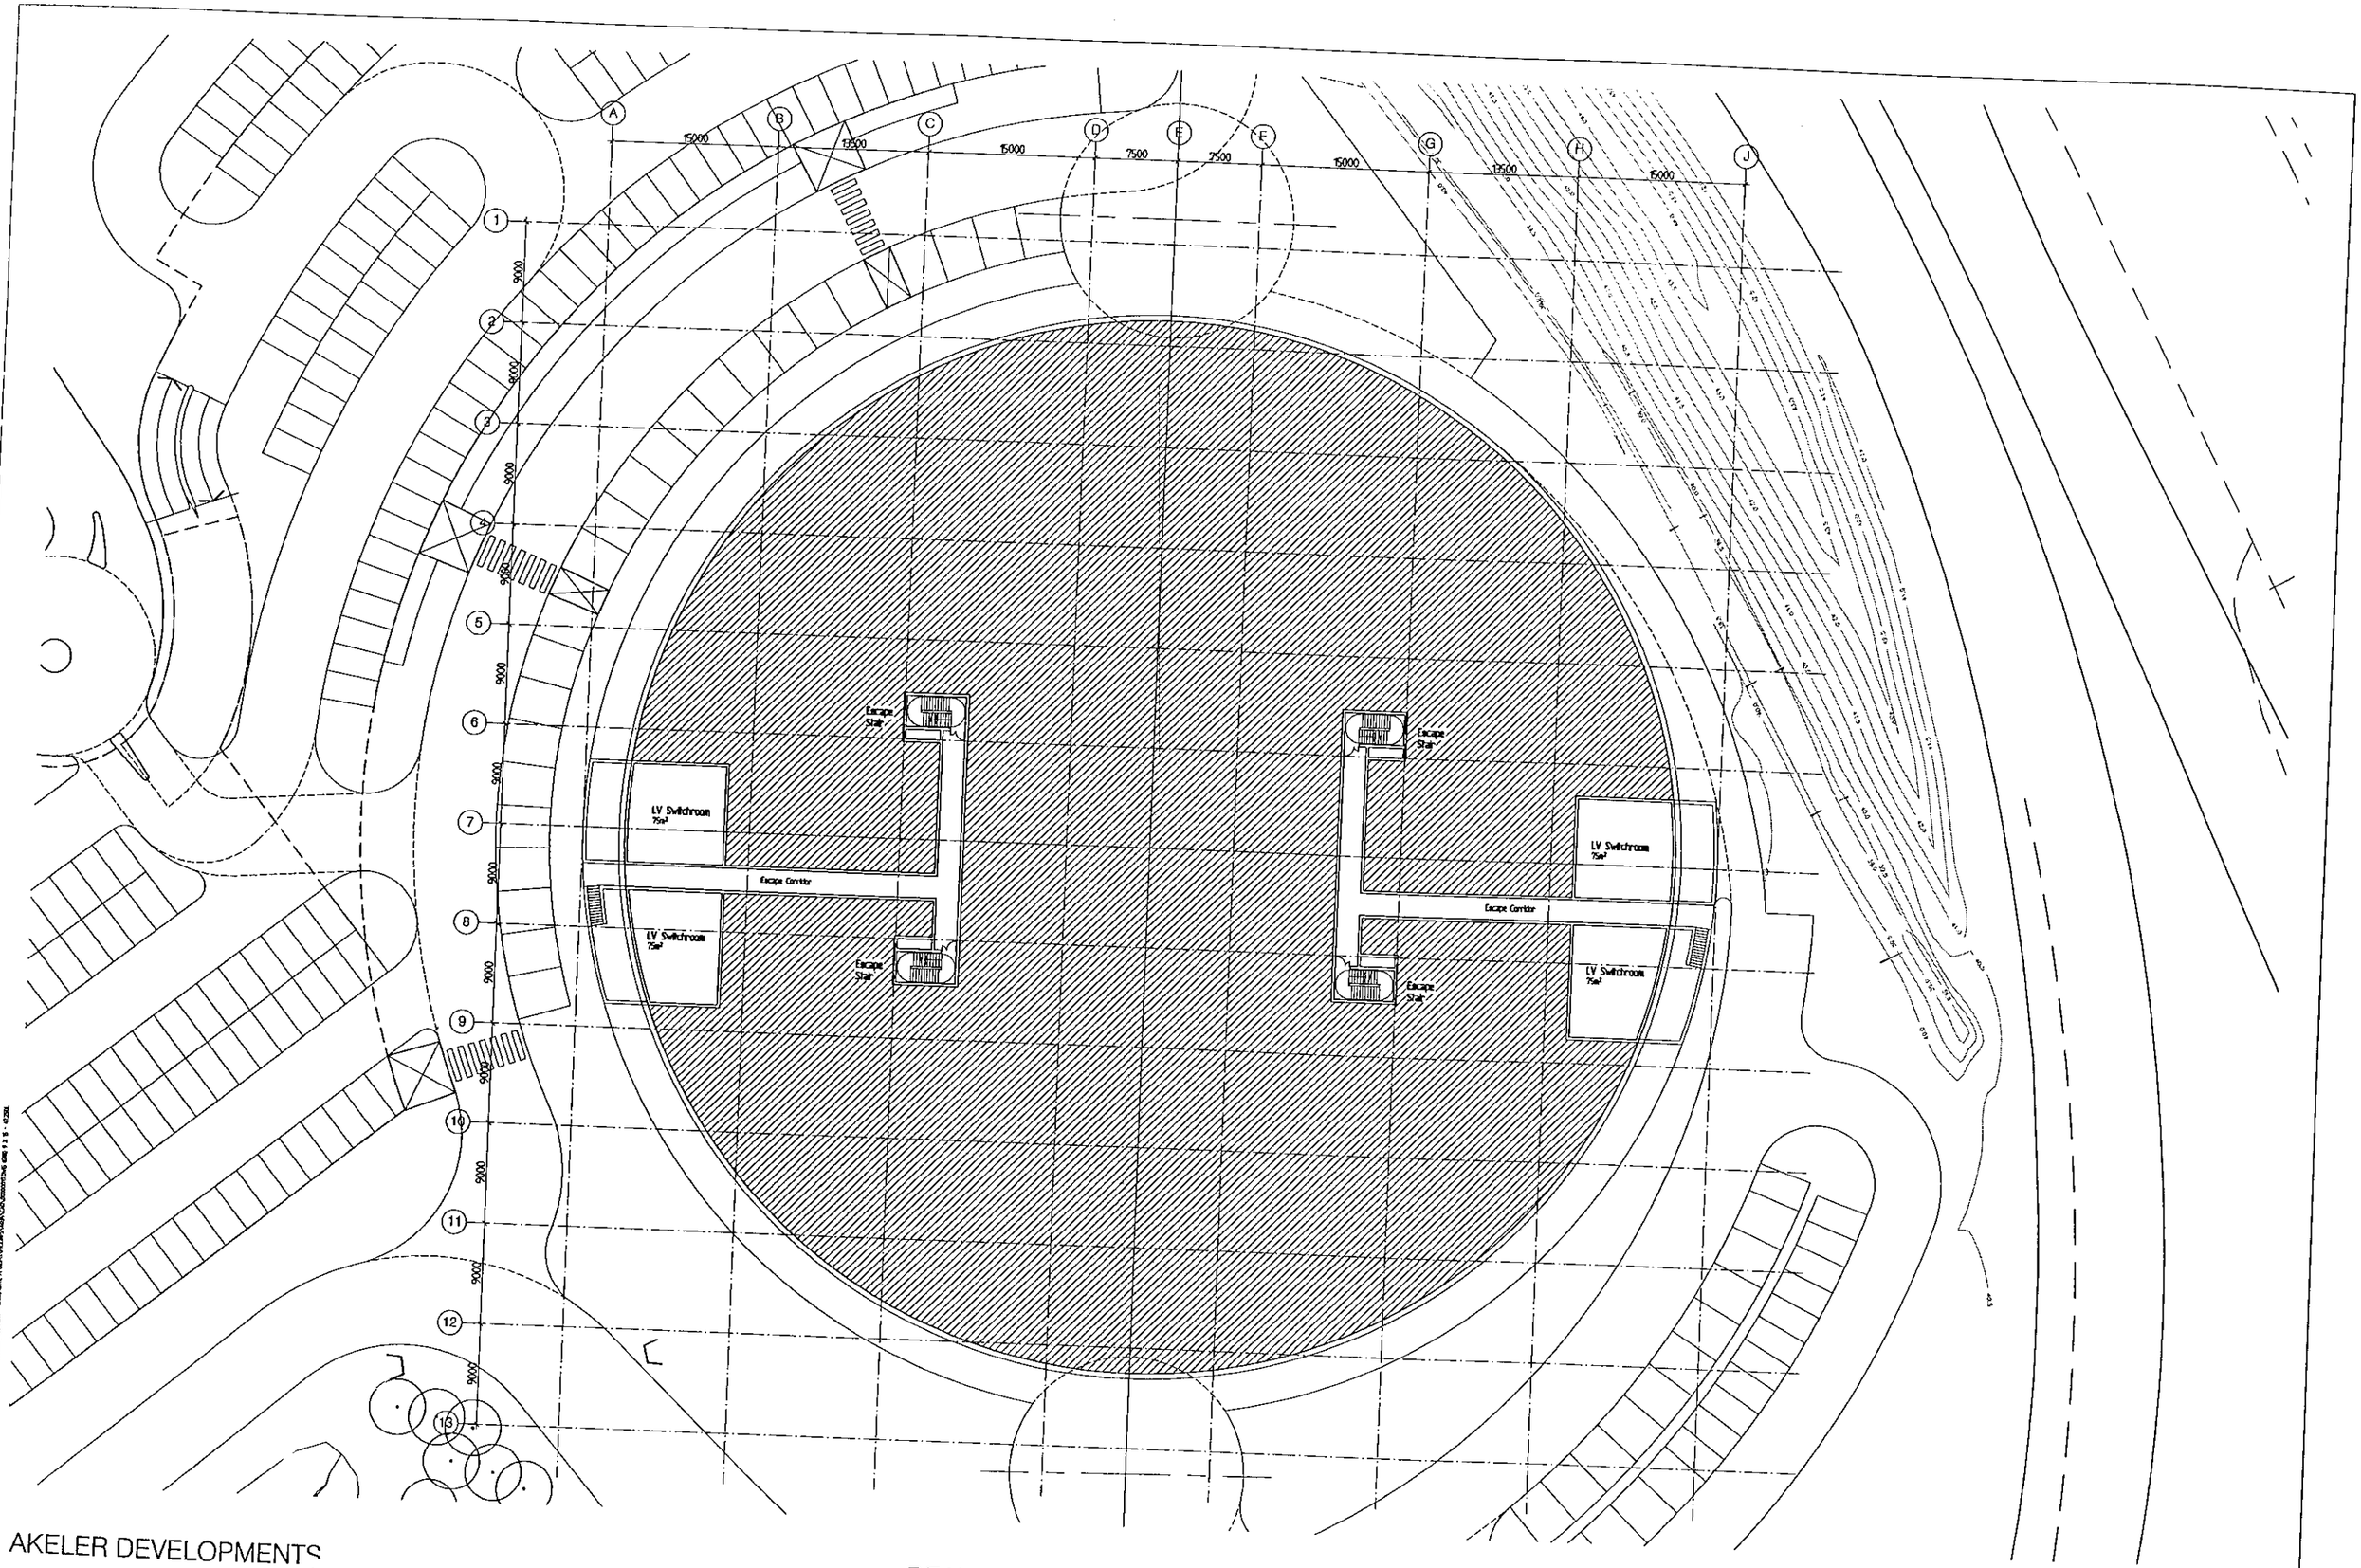

AKELER DEVELOPMENTS

READING INTERNATIONAL PHASE 3

BASEMENT PLAN

AUKETT europe	Drawn By: MS	Checked By: GS	Authorised By:	Revision By:	Rev Authorised By:
	Date: 20/11/2000	Scale: 1:250 @ A1	Drawing No: 4034/PL/10003	Rev date:	Rev:

© Copyright 2000 - Aukett Limited

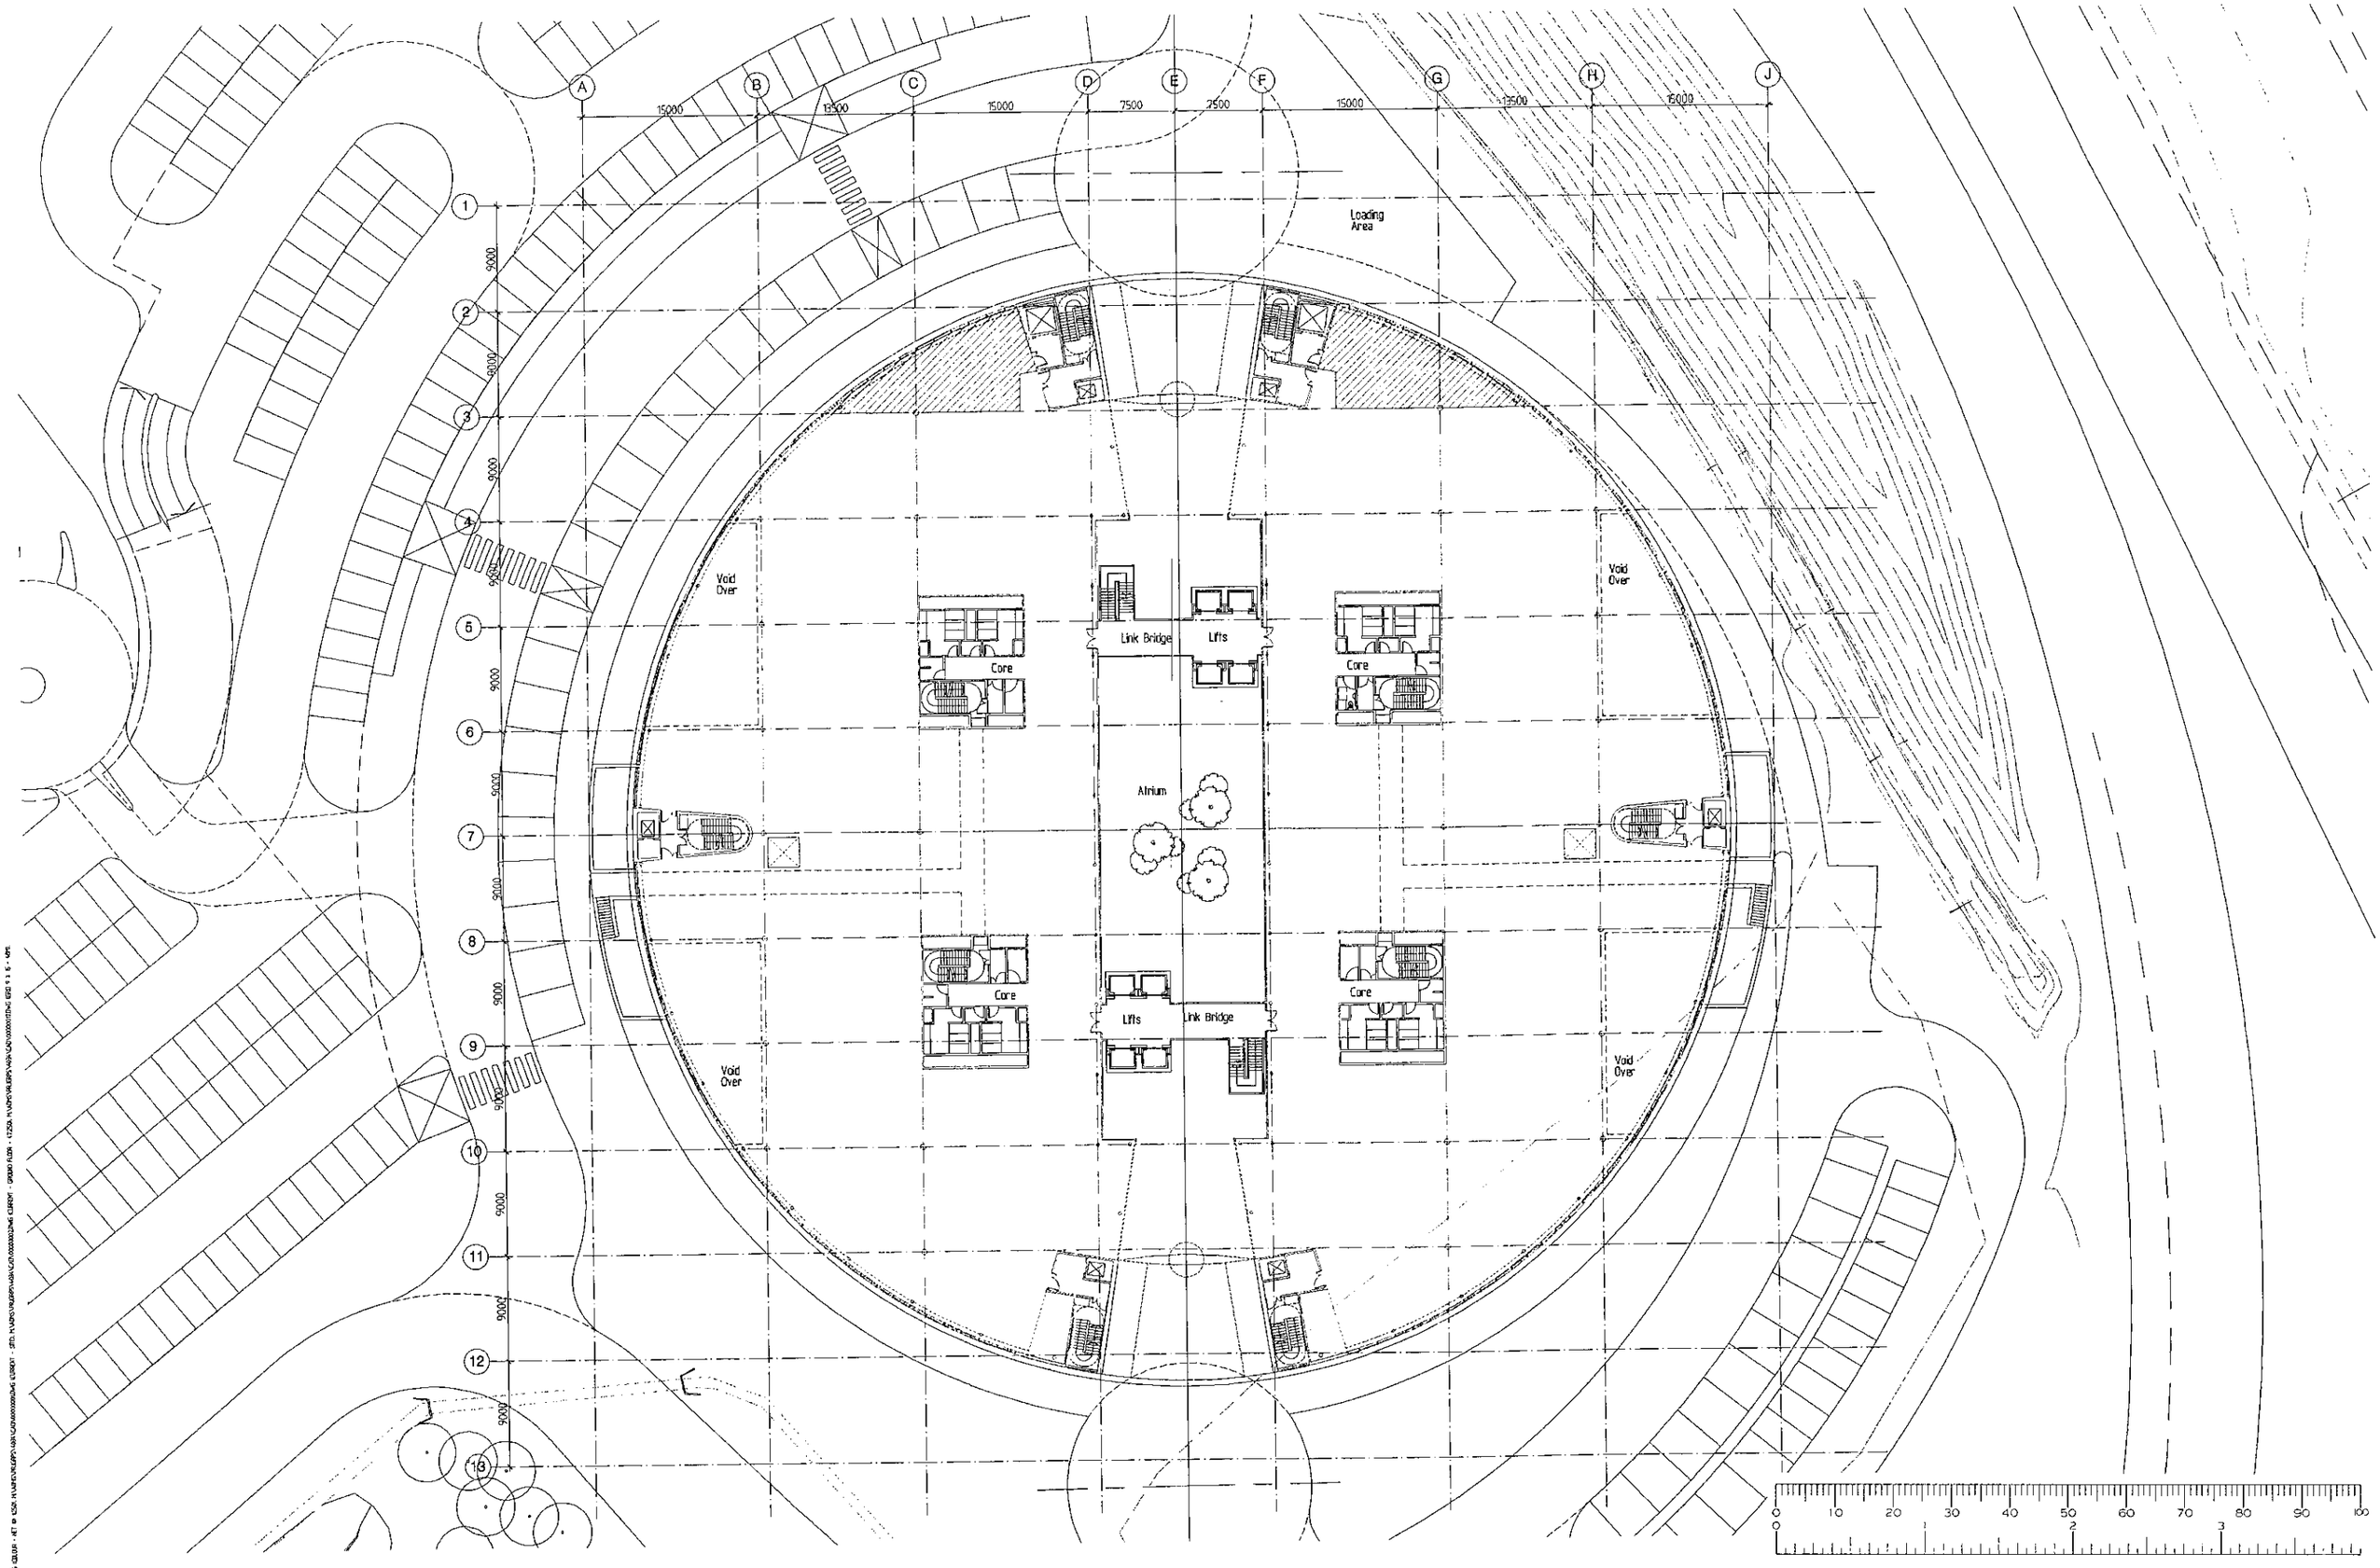

AKELER DEVELOPMENTS

READING INTERNATIONAL PHASE 3

GROUND FLOOR PLAN

AUKETT europe	Drawn By: MS	Checked By: GS.	Authorised By:	Revision By:	Rev Authorised By:
	Date: 20/11/2000	Scale: 1:250 @ A1	Drawing No: 4034 / PL / 10004	Rev date:	Rev:

© Copyright 2000 - Aukett Limited

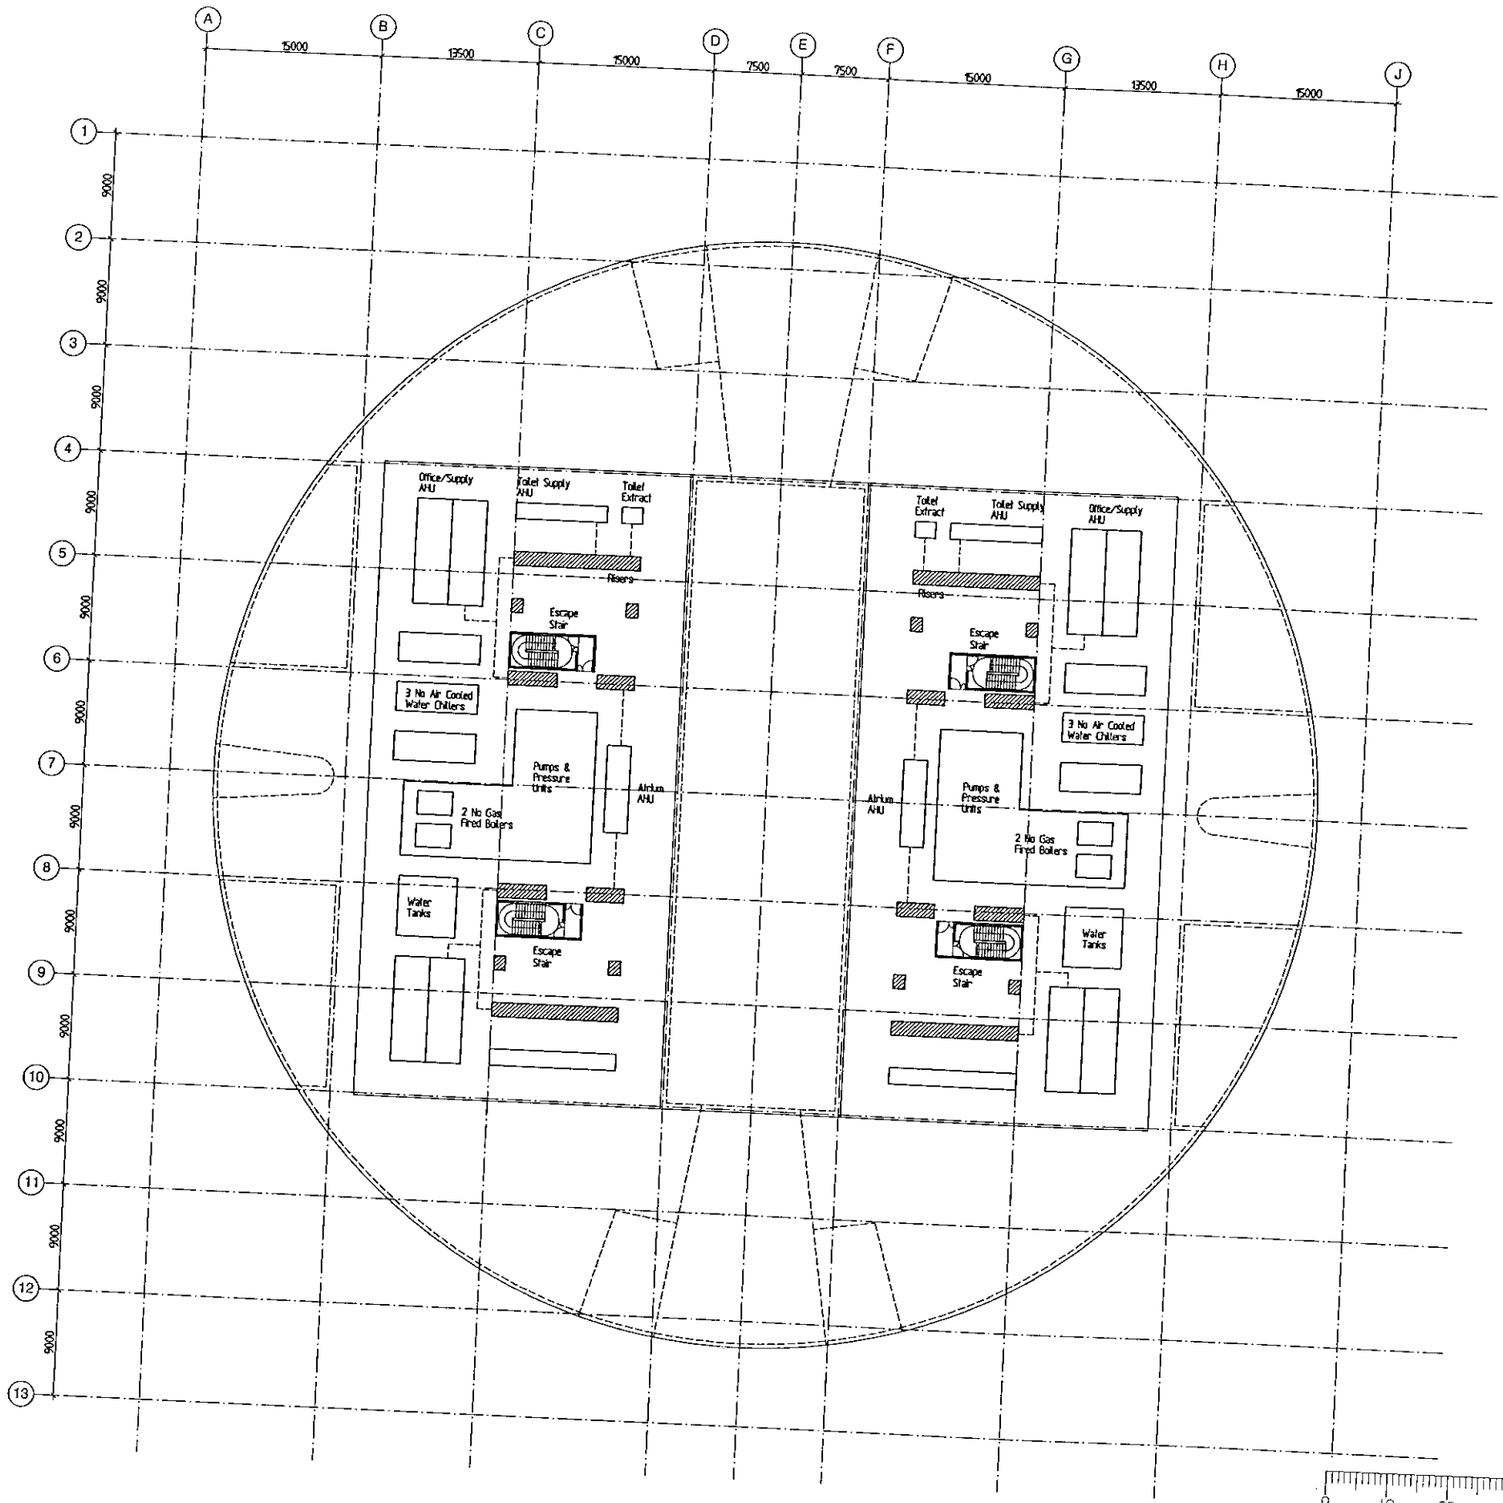

AKELER DEVELOPMENTS

READING INTERNATIONAL PHASE 3

ROOF PLAN

AUKETT europe	Drawn By: MS	Checked By: GS	Authorised By:	Revision By:	Rev Authorised By:
© Copyright 2000 - Aukett Limited	Date: 20/11/2000	Scale: 1:250 @ A1	Drawing No: 4934 / PL / 10007	Rev date:	Rev:

1.04 Site Constraints Plan

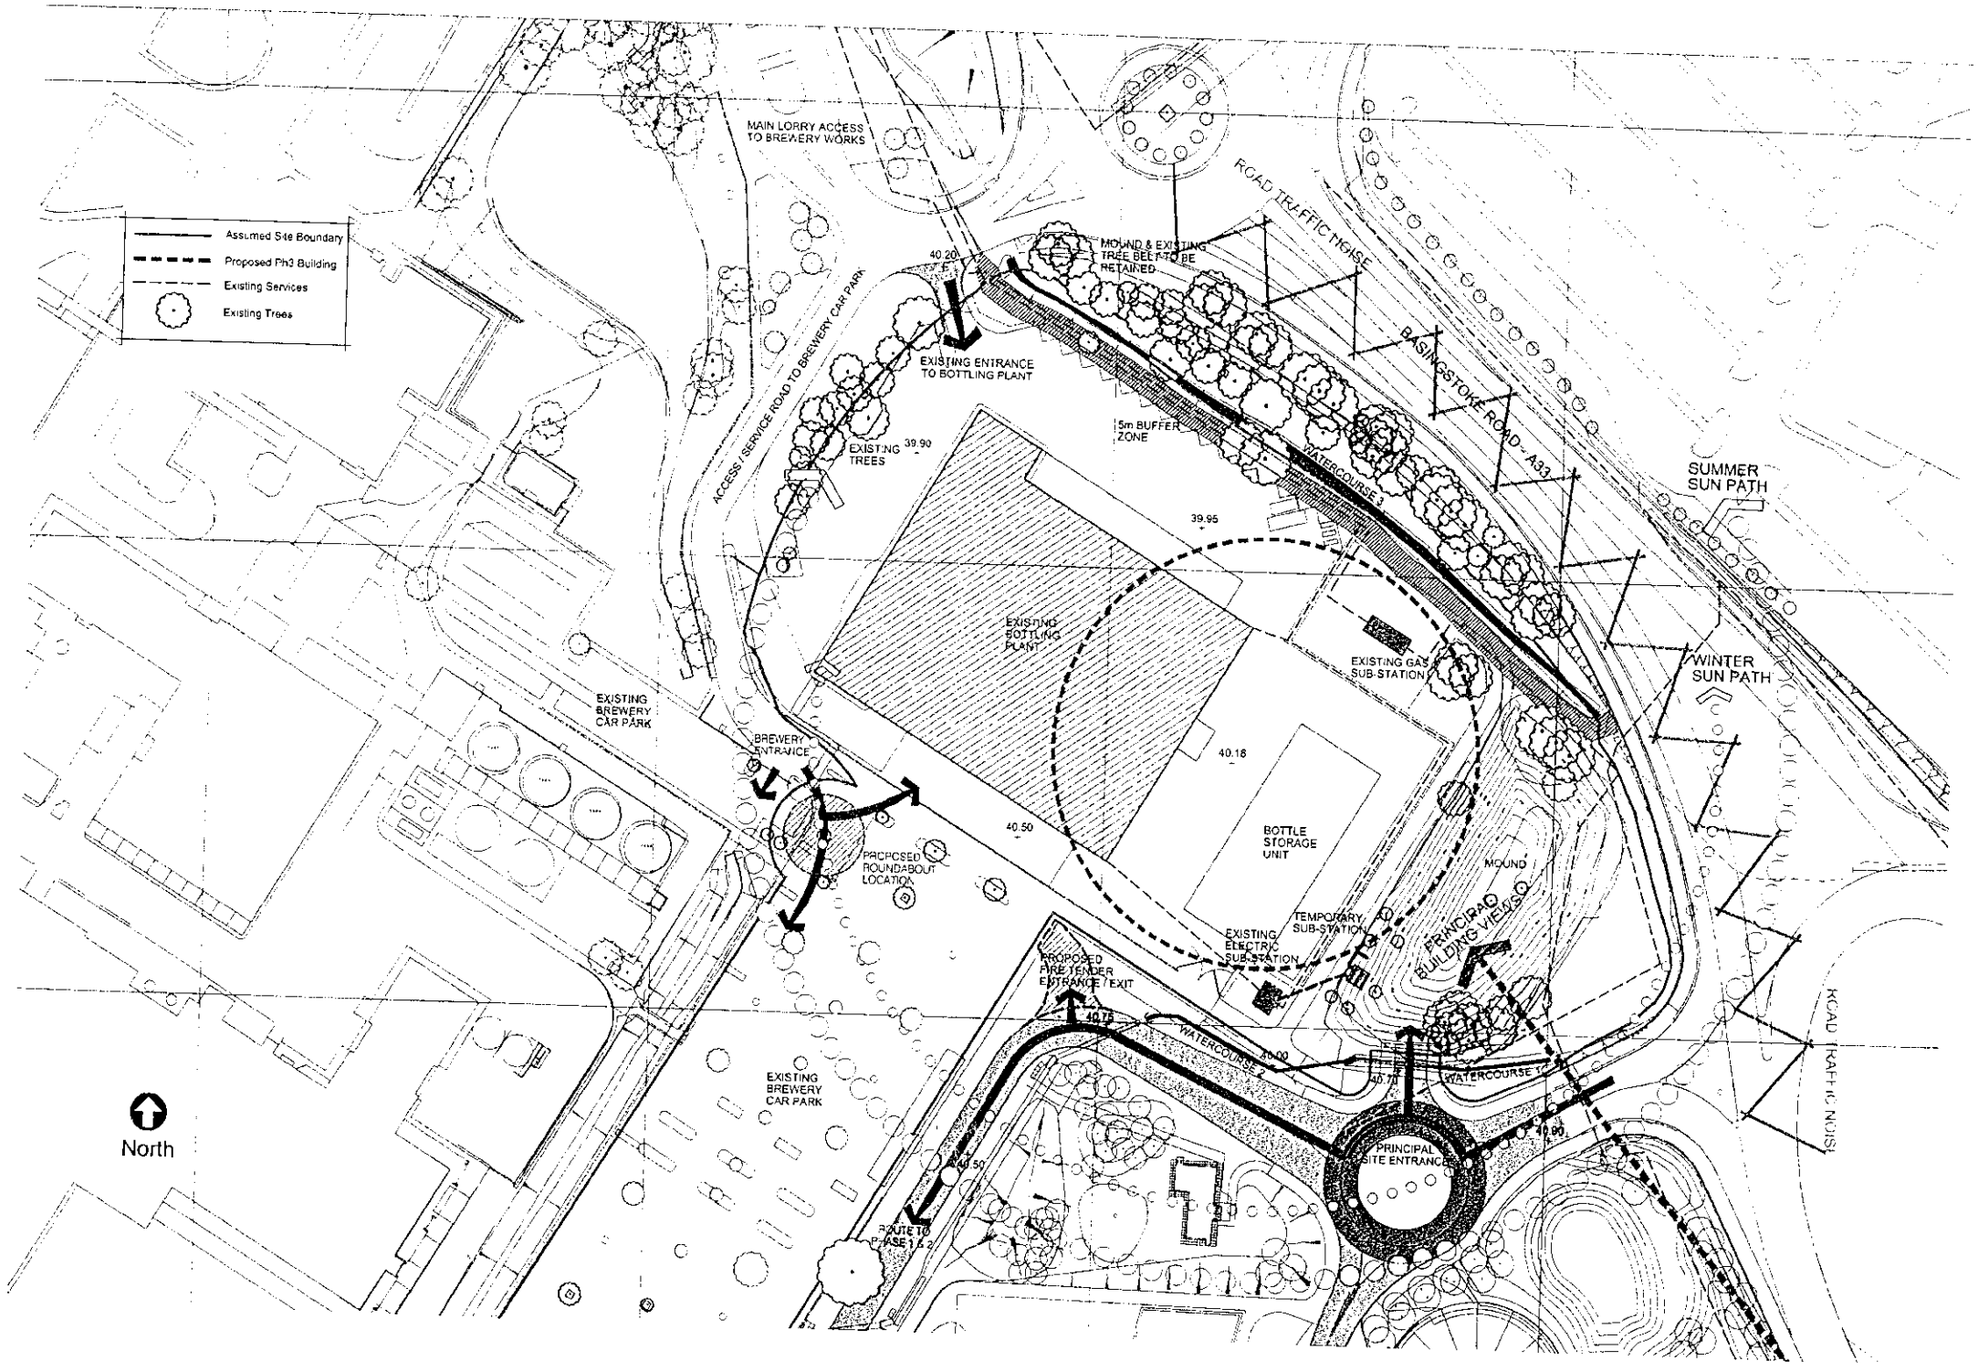

0 10 20 30 40 50 60 70 80 90 100

AKELER DEVELOPMENTS

READING INTERNATIONAL – PHASE 3

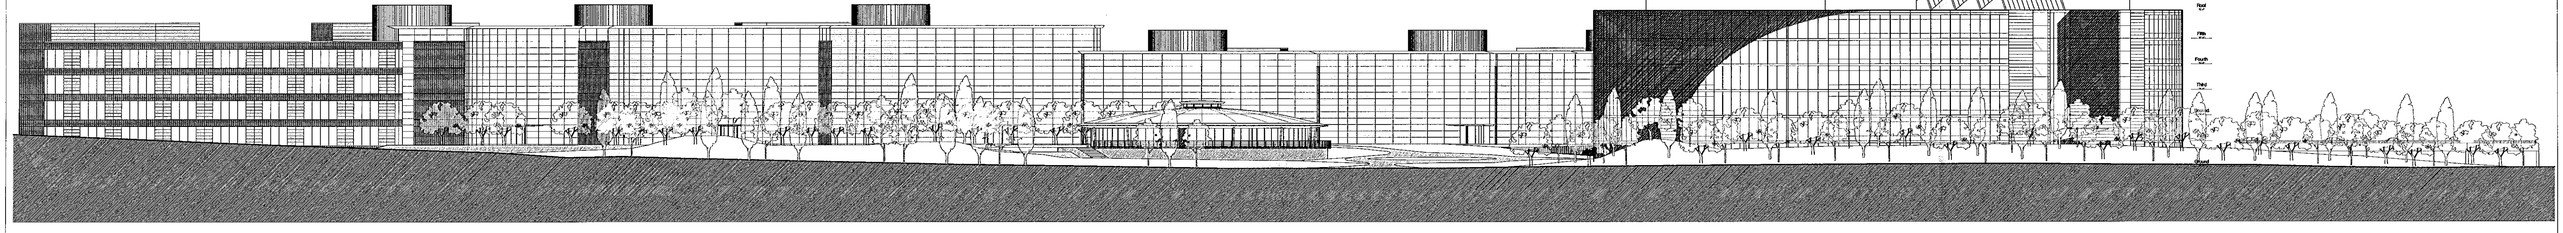

AKELER DEVELOPMENTS LTD

READING INTERNATIONAL
PHASE 3

NORTH SITE ELEVATION

AUKETT	Drawn By: AC	Checked By: GS	Authorised By:	Revision No:	Non Authorised By:
	Date: 16/11/00	Scale: 1:250	Drawing No: 4034/PL/10008	Rev Date:	Rev:

© Copyright 2000 - Aukett Limited