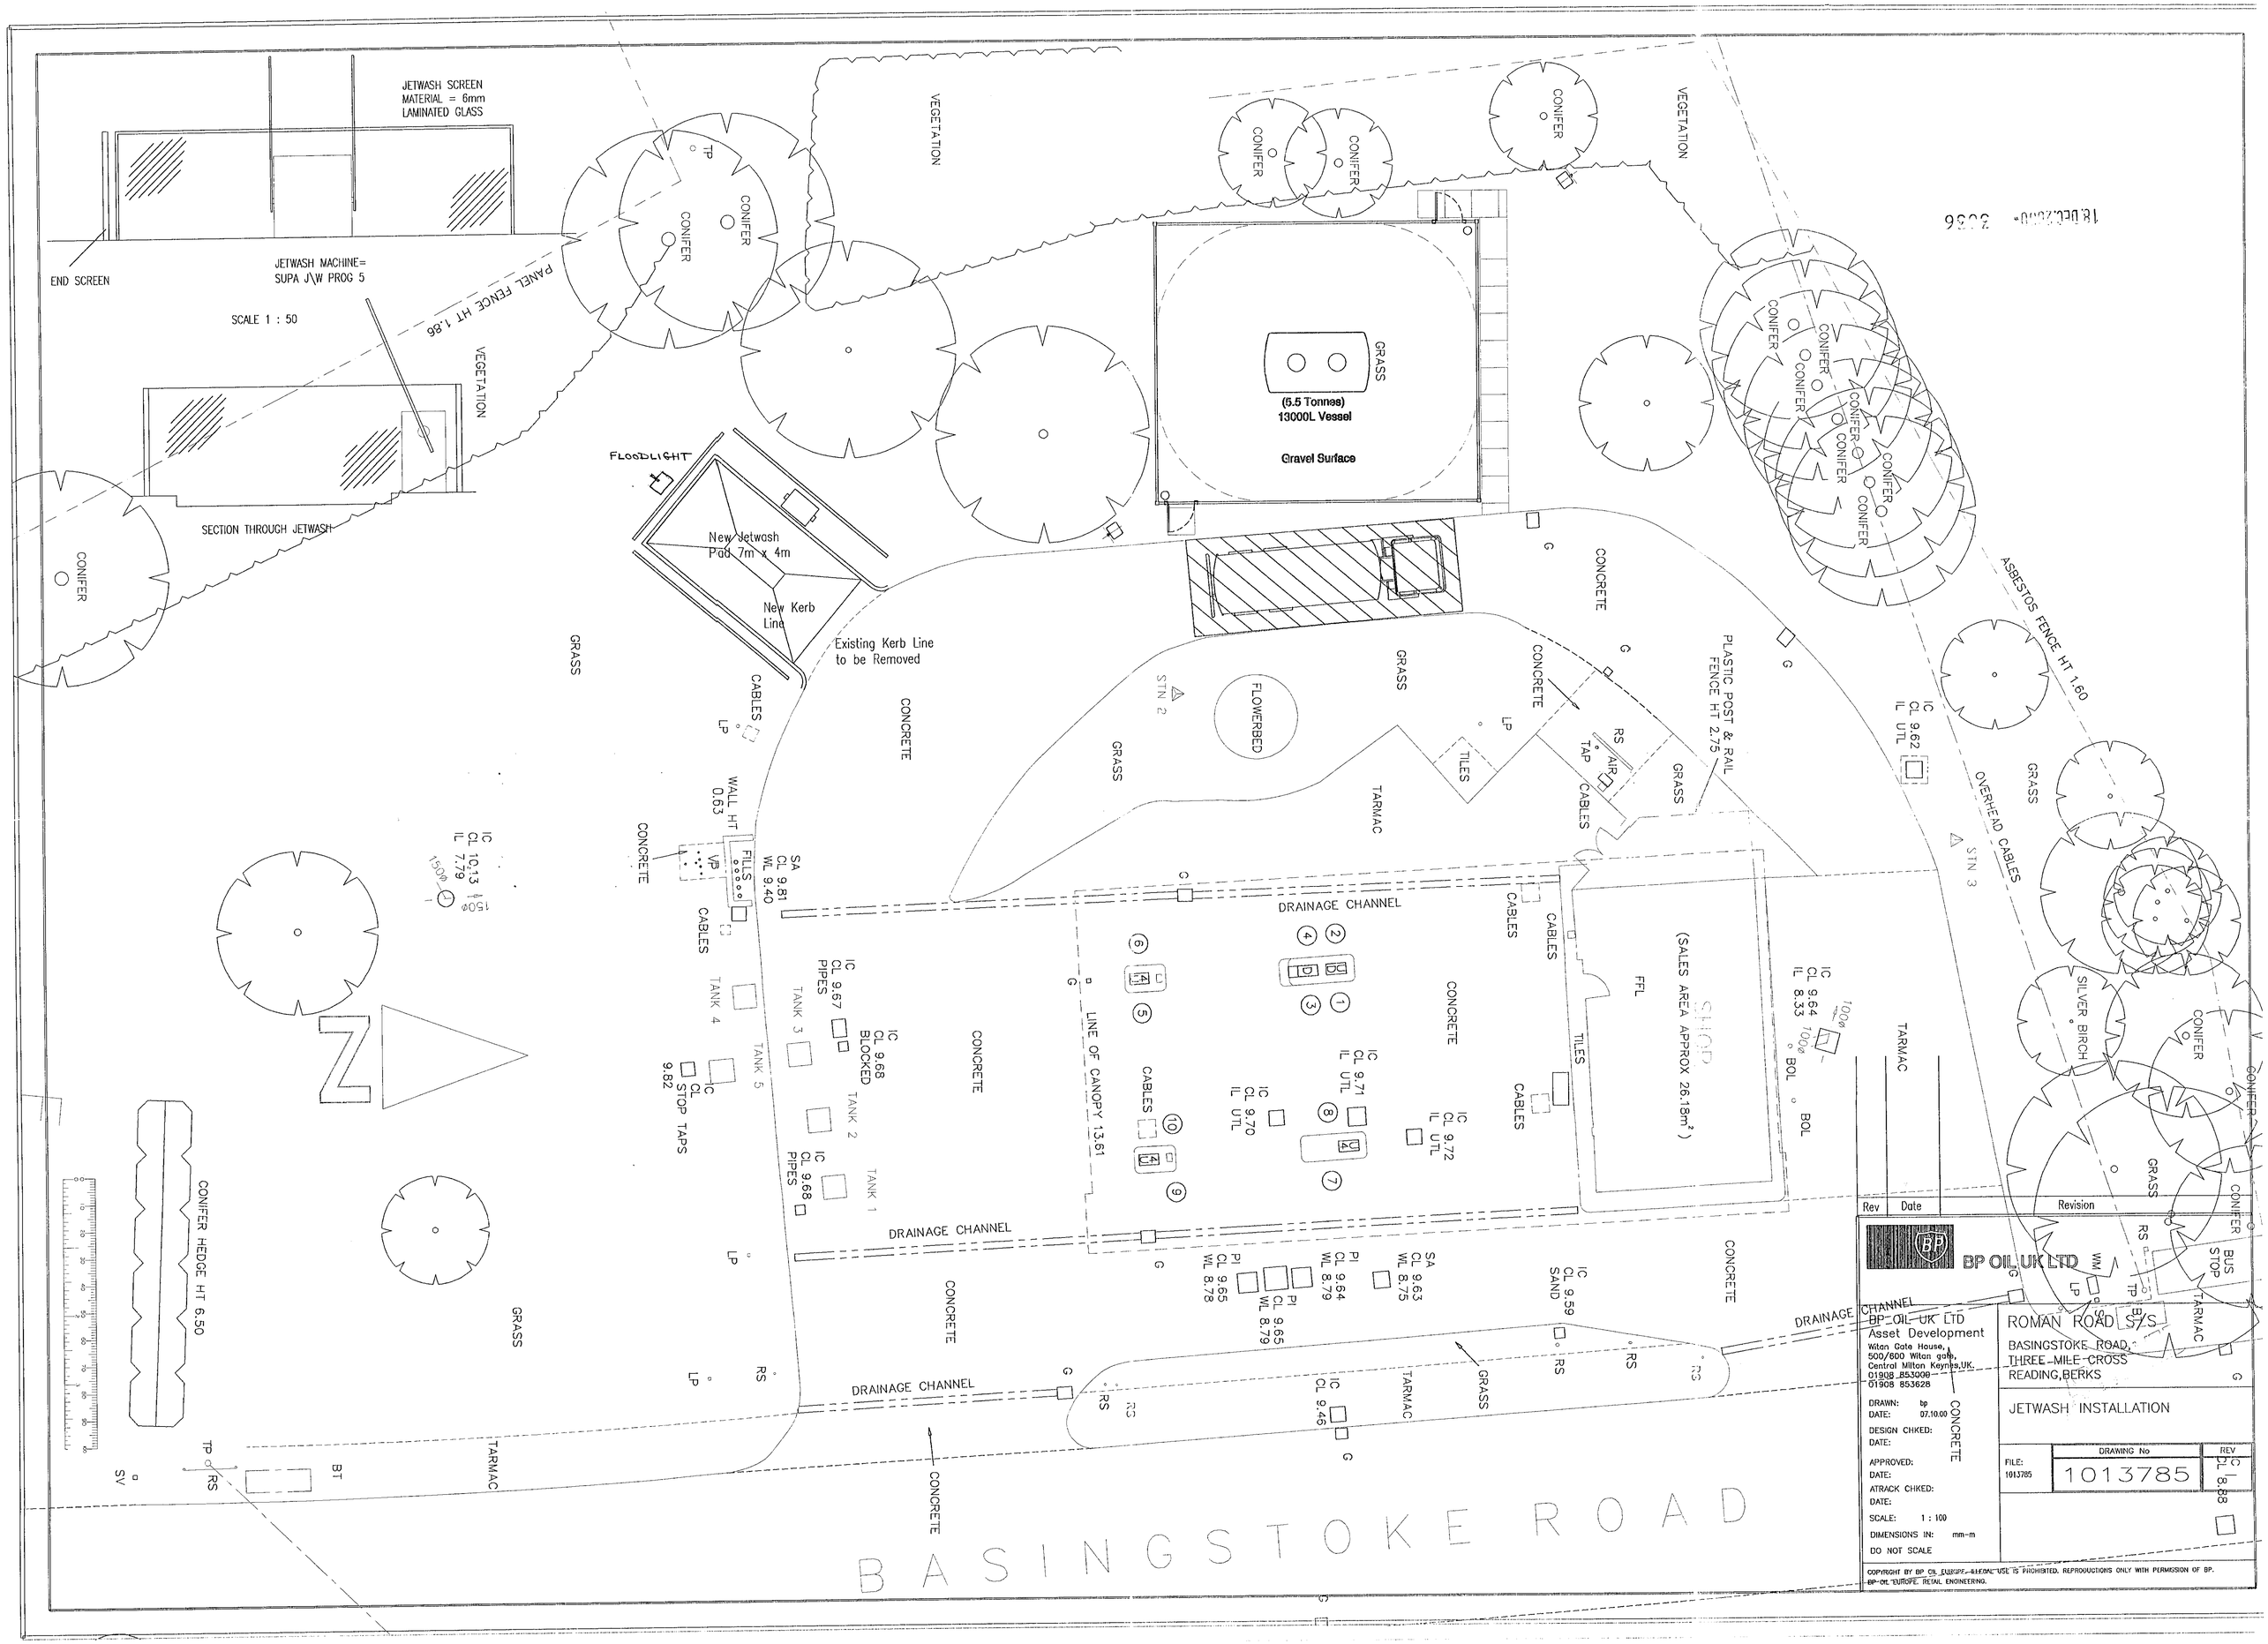
JETWASH SCREEN
MATERIAL = 6mm
LAMINATED GLASS
END SCREEN
JETWASH MACHINE=
SUPA J\W PROG 5
SCALE 1 : 50
PANEL FENCE HT 1.86
SECTION THROUGH JETWASH
VEGETATION
CONIFER
FLOODLIGHT
New Jetwash
Pad 7m x 4m
New Kerb
Line
Existing Kerb Line
to be Removed
GRASS
(5.5 Tonnes)
13000L Vessel
Gravel Surface
CONCRETE
FLOWERBED
TARMAC
TILES
PLASTIC POST & RAIL
FENCE HT 2.75
ASBESTOS FENCE HT 1.60
OVERHEAD CABLES
SILVER BIRCH
BUS STOP
WALL HT
0.63
FILLS
SA
CL 9.81
WL 9.40
IC
CL 10.13
IL 7.79
150ø
TANK 1
TANK 2
TANK 3
TANK 4
TANK 5
IC
CL 9.67
PIPES
IC
CL 9.68
BLOCKED
IC
CL
9.82
STOP TAPS
LINE OF CANOPY 13.61
DRAINAGE CHANNEL
IC
CL 9.71
IL UTL
IC
CL 9.70
IL UTL
IC
CL 9.72
IL UTL
FFL
SHOP
(SALES AREA APPROX 26.18m²)
IC
CL 9.64
IL 8.33
IC
CL 9.62
IL UTL
IC
CL 9.59
SAND
SA
CL 9.63
WL 8.75
PI
CL 9.64
WL 8.79
PI
CL 9.65
WL 8.79
PI
CL 9.65
WL 8.78
IC
CL 9.46
CONIFER HEDGE HT 6.50
BASINGSTOKE ROAD
Rev
Date
Revision
BP OIL UK LTD
BP OIL UK LTD
Asset Development
Witan Gate House,
500/600 Witan gate,
Central Milton Keynes,UK.
01908 853000
01908 853628
DRAWN: bp
DATE: 07.10.00
DESIGN CHKED:
DATE:
APPROVED:
DATE:
ATRACK CHKED:
DATE:
SCALE: 1 : 100
DIMENSIONS IN: mm-m
DO NOT SCALE
ROMAN ROAD S/S
BASINGSTOKE ROAD,
THREE MILE CROSS
READING,BERKS
JETWASH INSTALLATION
FILE:
1013785
DRAWING No
1013785
REV
C
CL 8.88
COPYRIGHT BY BP OIL EUROPE. ILLEGAL USE IS PROHIBITED. REPRODUCTIONS ONLY WITH PERMISSION OF BP.
BP OIL EUROPE. RETAIL ENGINEERING.