

CON/2000/1912
6/12/00

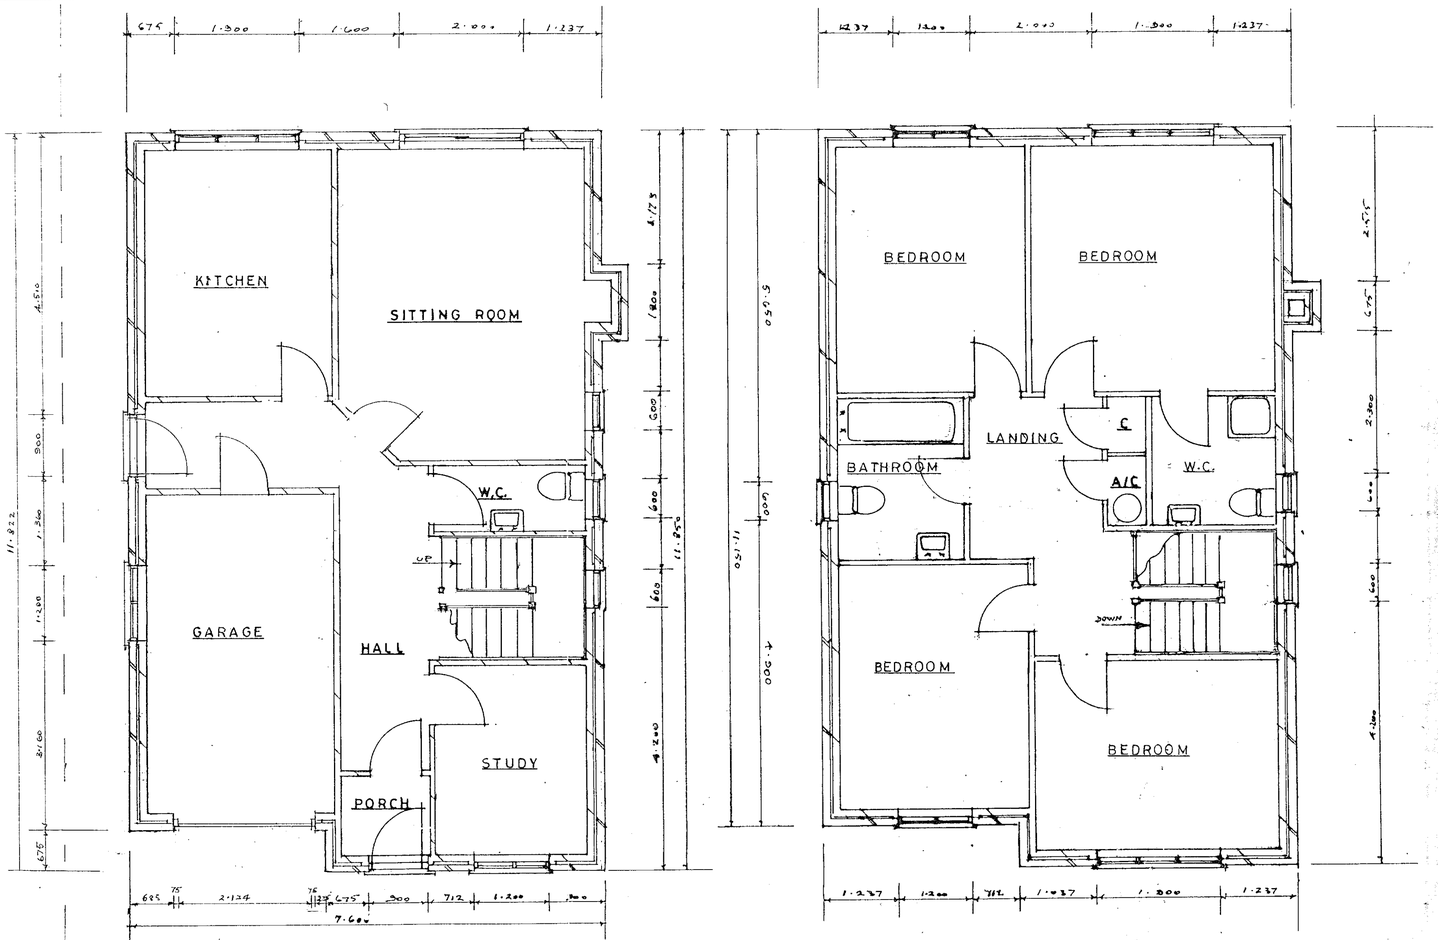

GROUND FLOOR PLAN

FIRST FLOOR PLAN

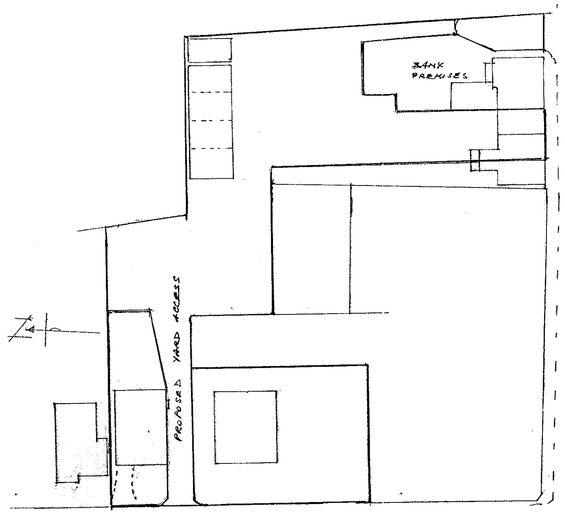



NEW ROAD

BLOCK PLAN
(1:500)




FRONT ELEVATION

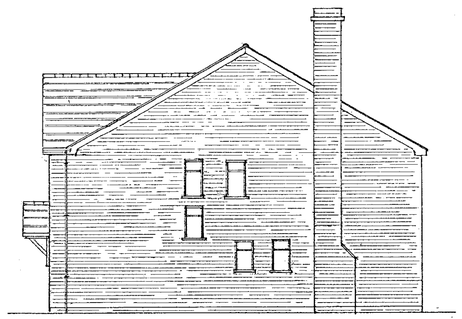


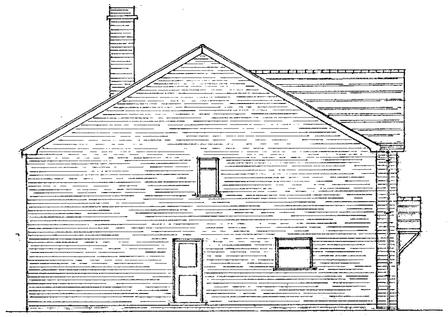

SIDE ELEVATIONS

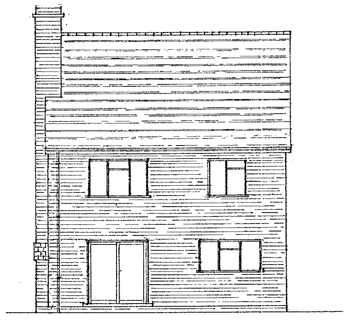

REAR ELEVATIONS

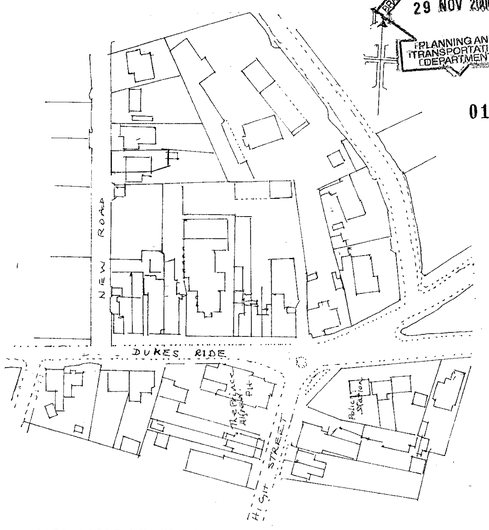

SITE LOCATION PLAN
(1:1250)

BRAINTREE DISTRICT COUNCIL
29 NOV 2000
PLANNING AND TRANSPORTATION DEPARTMENT
01076

SCALES 1:50, 1:100	DATE 7·10·00
PLAN No T.P. 7.cs	
REVISIONS	