EASTHAMPSTEAD ROAD

GREEN DRIVE

137

139

141

The Garden Cottage

Matthews Green House

Pine Croft

Tall Trees

1.8m CLOSE BOARDED FENCE

PLAN 02
1:500

APPROVED

2913

REVISED PLAN

0 10 20 30 40 50 60 70 80 90

Martin&Pole Nicholas

7 Broad Street, Wokingham, Berkshire RG40 1AY
Tel: (0118) 978 0777 / Fax: (0118) 977 1991
e-mail: w@martinpole.co.uk

SITE: GARDEN LAND AT GREEN DRIVE

PROJECT: RE-ENCLOSURE OF GARDEN LAND

TITLE: LOCATION + SITE PLAN


SCALE: 1:500


DATE: JAN' '01

DWG. No. 29562/01A

Town Planning & Development Consultants

APPROVED

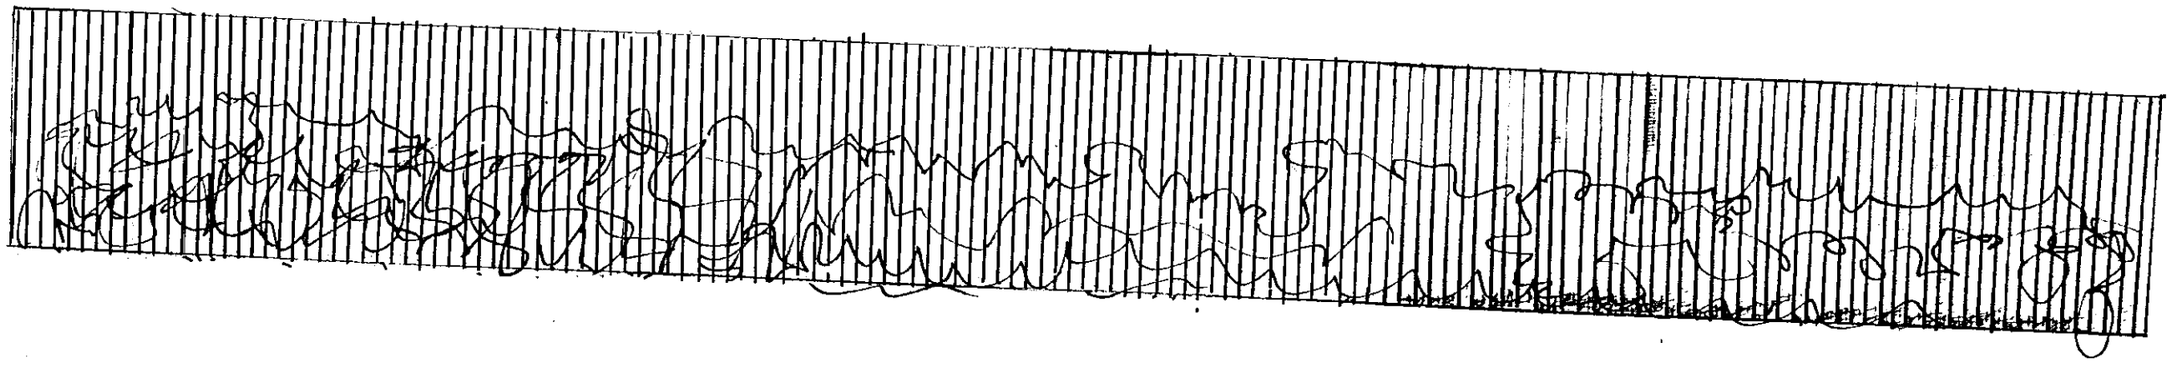

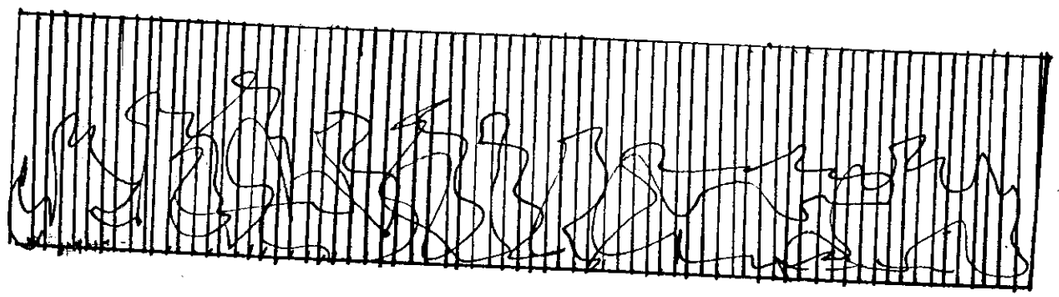



Martin&Pole Nicholas
7 Broad Street, Wokingham, Berkshire RG40 1AY
Tel: (0118) 978 0777 / Fax: (0118) 977 1991
e-mail: w@martinpole.co.uk

SITE
GARDEN LAND AT
GREEN DRIVE

PROJECT
RE-ENCLOSURE OF GARDEN LAND

TITLE
ELEVATION OF 1.8m Fence
ILLUSTRATIVE LANDSCAPING

SCALE
1:50

DATE Dec 2000

DWG. No.
29562/02

Town Planning &
Development Consultants

PLAN 02
1:500

EASTHAMPSTEAD ROAD

GREEN DRIVE

137

139

141

The Garden Cottage

1.8m CLOSE BOARDED FENCE

Matthews Green House

Pine Croft

Tall Trees

REVISED PLAN
2913

Martin&Pole Nicholas

7 Broad Street, Wokingham, Berkshire RG40 1AY
Tel: (0118) 978 0777 / Fax: (0118) 977 1991
e-mail: w@martinpole.co.uk

SITE
GARDEN LAND AT
GREEN DRIVE

PROJECT
RE-ENCLOSURE OF
GARDEN LAND

TITLE
LOCATION + SITE PLAN

SCALE
1:500

DATE
JAN' '01

DWG. No.
29562/01A

Town Planning &
Development Consultants

24.NOV.2000* 2913

SUPERSEDED

EASTHAMPSTEAD ROAD

137

139

141

The Garden Cottage

Garth

HEDGEROW LANDSCAPING

1.8m CLOSE BOARDED FENCE

GREEN DRIVE

Matthews Green House

Pine Croft

Tall Trees

Satis

Martin&Pole Nicholas

7 Broad Street, Wokingham, Berkshire RG40 1AY
Tel: (0118) 978 0777 / Fax: (0118) 977 1991
e-mail: w@martinpole.co.uk

SITE GARDEN LAND
AT GREEN DRIVE

PROJECT
RE-ENCLOSURE OF GARDEN LAND

TITLE
LOCATION + SITE PLAN

SCALE
1:500

DATE Nov'00

DWG. No. 2962/01

Town Planning &
Development Consultants